



Wauwatosa, WI

Design Review Board

Meeting Agenda - Final

7725 W. North Avenue
Wauwatosa, WI 53213

Thursday, November 2, 2023

7:00 PM

Committee Room 1

CALL TO ORDER

ROLL CALL

NEW BUSINESS

1. 7746 Menomonee River Pkwy - New Townhomes [23-848](#)
2. 11501 Burleigh Street - Wauwatosa Pump Station - New Construction [23-876](#)

ADJOURNMENT

NOTICE TO PERSONS WITH A DISABILITY

Persons with a disability who need assistance to participate in this meeting should call the City Clerk's office at (414) 479-8917 or send an email to clerk@wauwatosa.net, with as much advance notice as possible.



- 1. **ENGINEERED WOOD LAP SIDING**
LP SMARTSIDE: CEDAR TEXTURE
LAP SIDING WITH 8" EXPOSURE
PREFINISHED COLOR: HARVEST HONEY
- 2. **FIRED CLAY BRICK**
INTERSTATE BRICK
COLOR: MIDNIGHT BLACK
- 3. **MANUFACTURED CONCRETE RETAINING WALL**
UNILOCK - PISA SMOOTH
COLOR: CLIFFSIDE GREY
- 4. **ENGINEERED WOOD LAP SIDING**
DIAMOND KOTE CEDAR TEXTURE
LAP SIDING WITH ALTERNATING 6" AND 8" EXPOSURE
PREFINISHED COLOR: GRAPHITE
- 5. **PREFINISHED METAL CLADDING**
PAC-CLAD
COLOR: MATTE BLACK STEEL
- 6. **ALUMINUM CLAD WOOD WINDOWS**
ANDERSON E-SERIES
COLOR: BLACK




1.




2.



3.

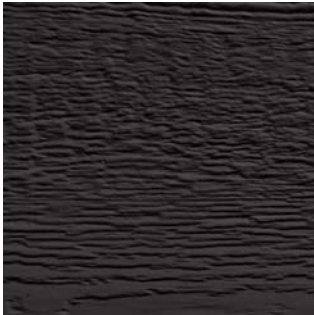

4.

 

5.



6.



6404 West North Avenue
Milwaukee, Wisconsin 53213
(414) 291-0772 phone
www.galbraithcarnahan.com

T O S A T O W N H O M E S

7 7 4 6 W . M E N O M O N E E R I V E R P A R K W A Y
W A U W A T O S A W I 5 3 2 1 3

EXTERIOR FRONT

DATE: 10.24.2024
PROJECT #: 23.03

A900

© 2023 GALBRAITH CARNAHAN
ARCHITECTS LLC



6404 West North Avenue
Milwaukee, Wisconsin 53213
(414) 291-0772 phone
www.galbraithcarnahan.com

T O S A T O W N H O M E S

7746 W. MENOMONEE RIVER PARKWAY
WAUWATOSA WI 53213

EXTERIOR REAR

DATE: 10.24.2024
PROJECT #: 23.03

A901

© 2023 GALBRAITH CARNAHAN
ARCHITECTS LLC



1
A902
WEST ELEVATION
SCALE: 1/16" = 1'-0"





3
A902
EAST ELEVATION
SCALE: 1/16" = 1'-0"




2
A902
NORTH ELEVATION
SCALE: 1/16" = 1'-0"



4
A902
SOUTH ELEVATION
SCALE: 1/16" = 1'-0"

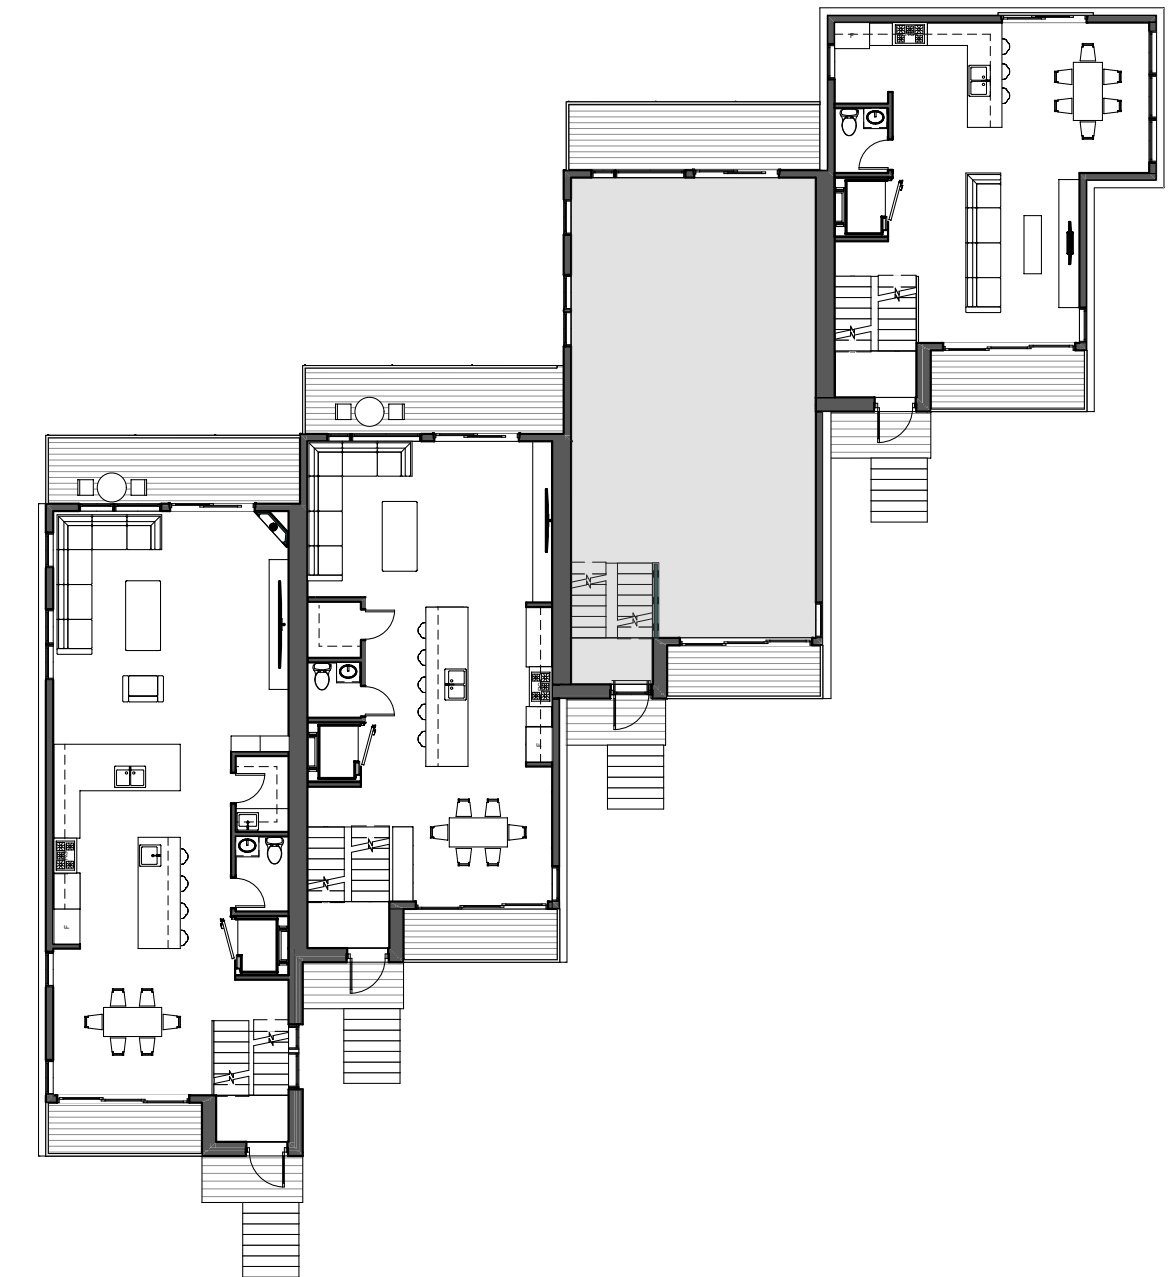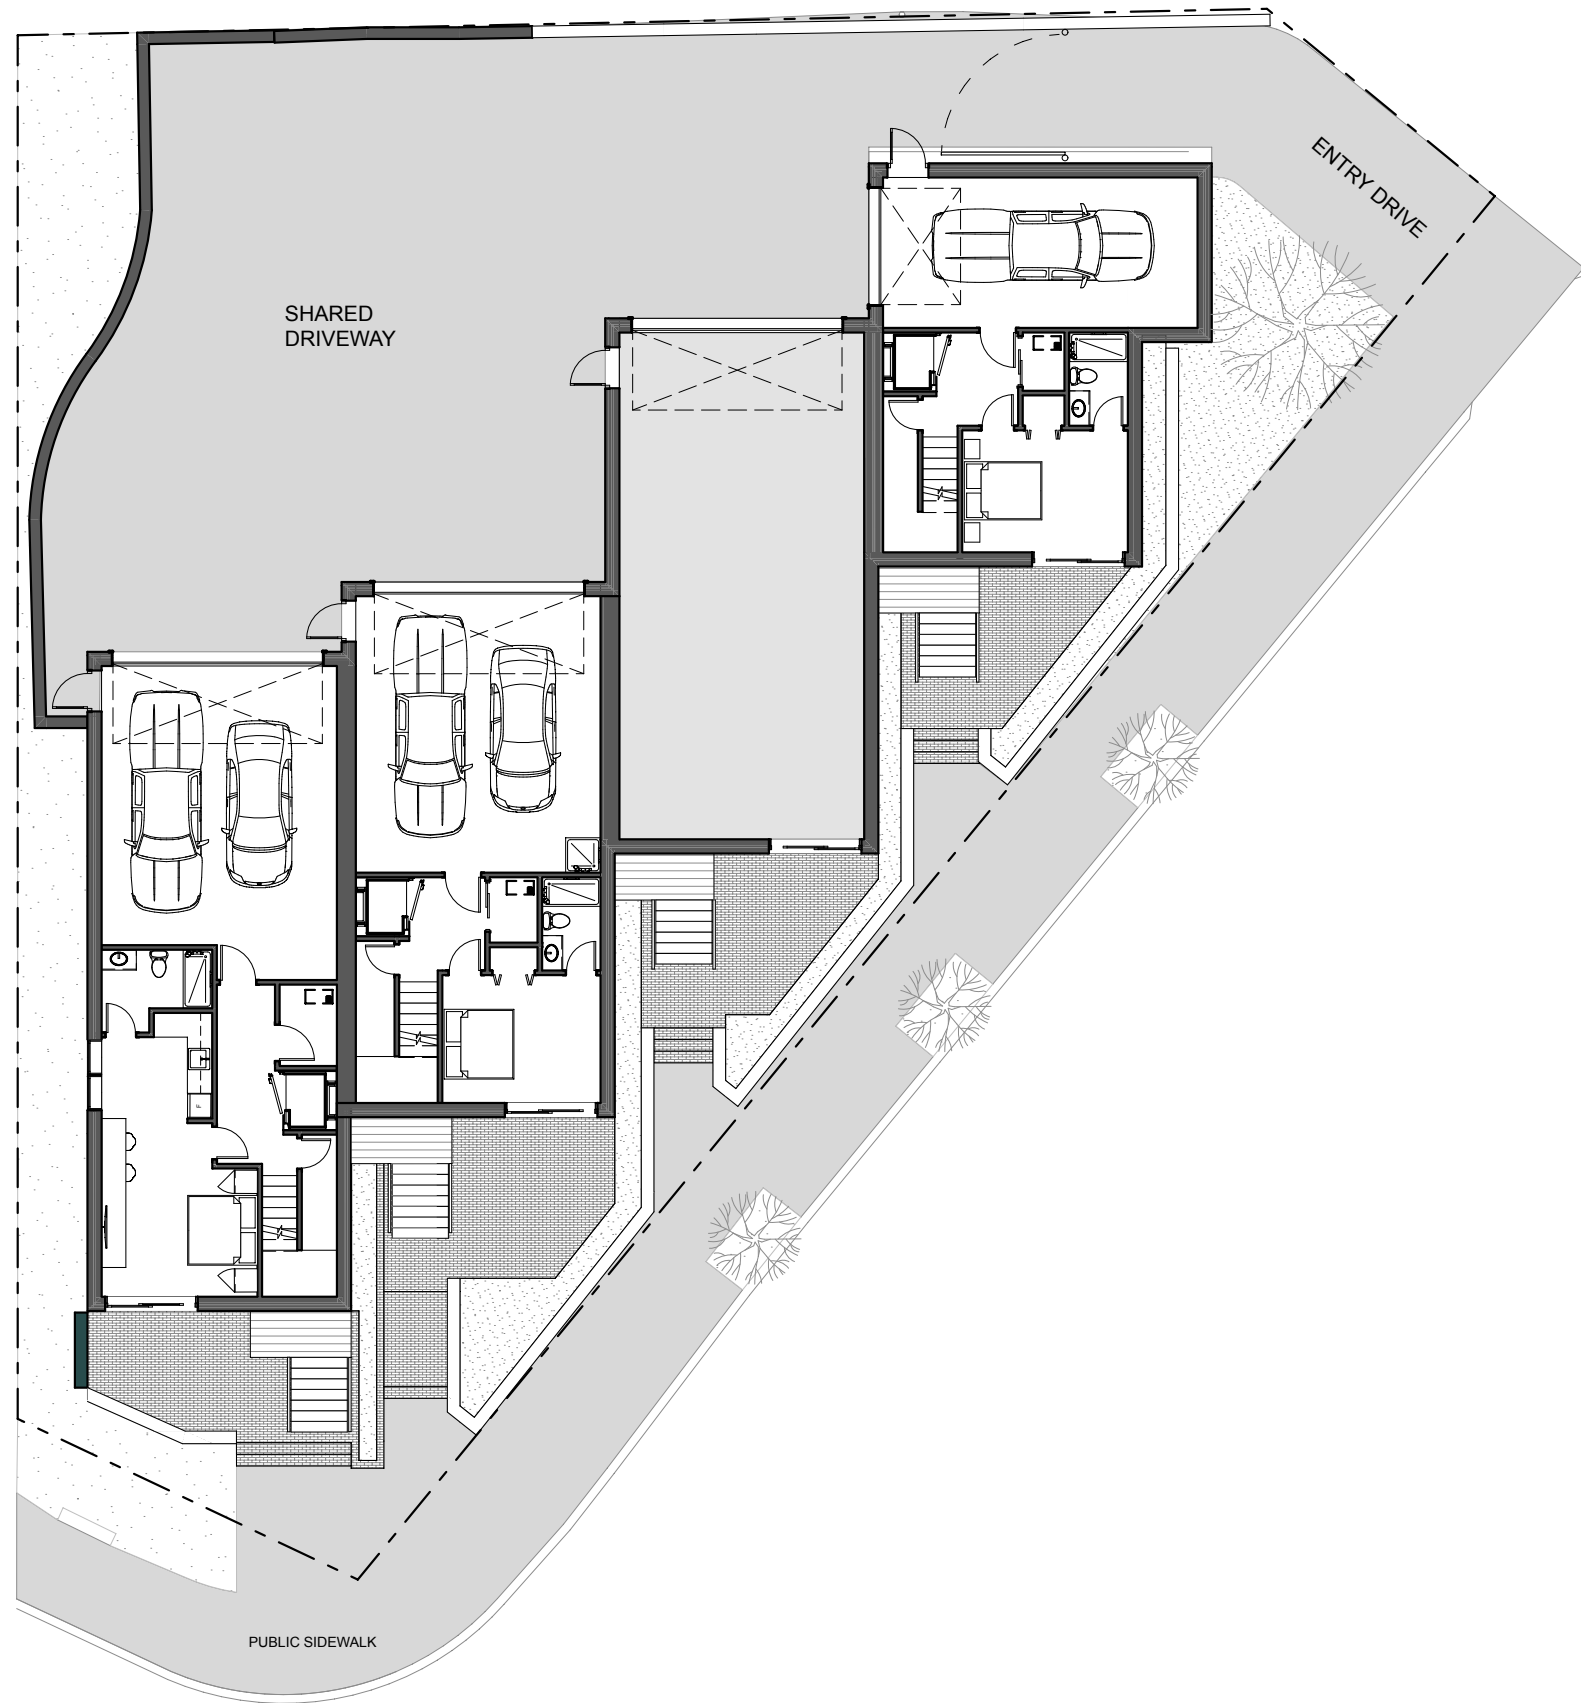


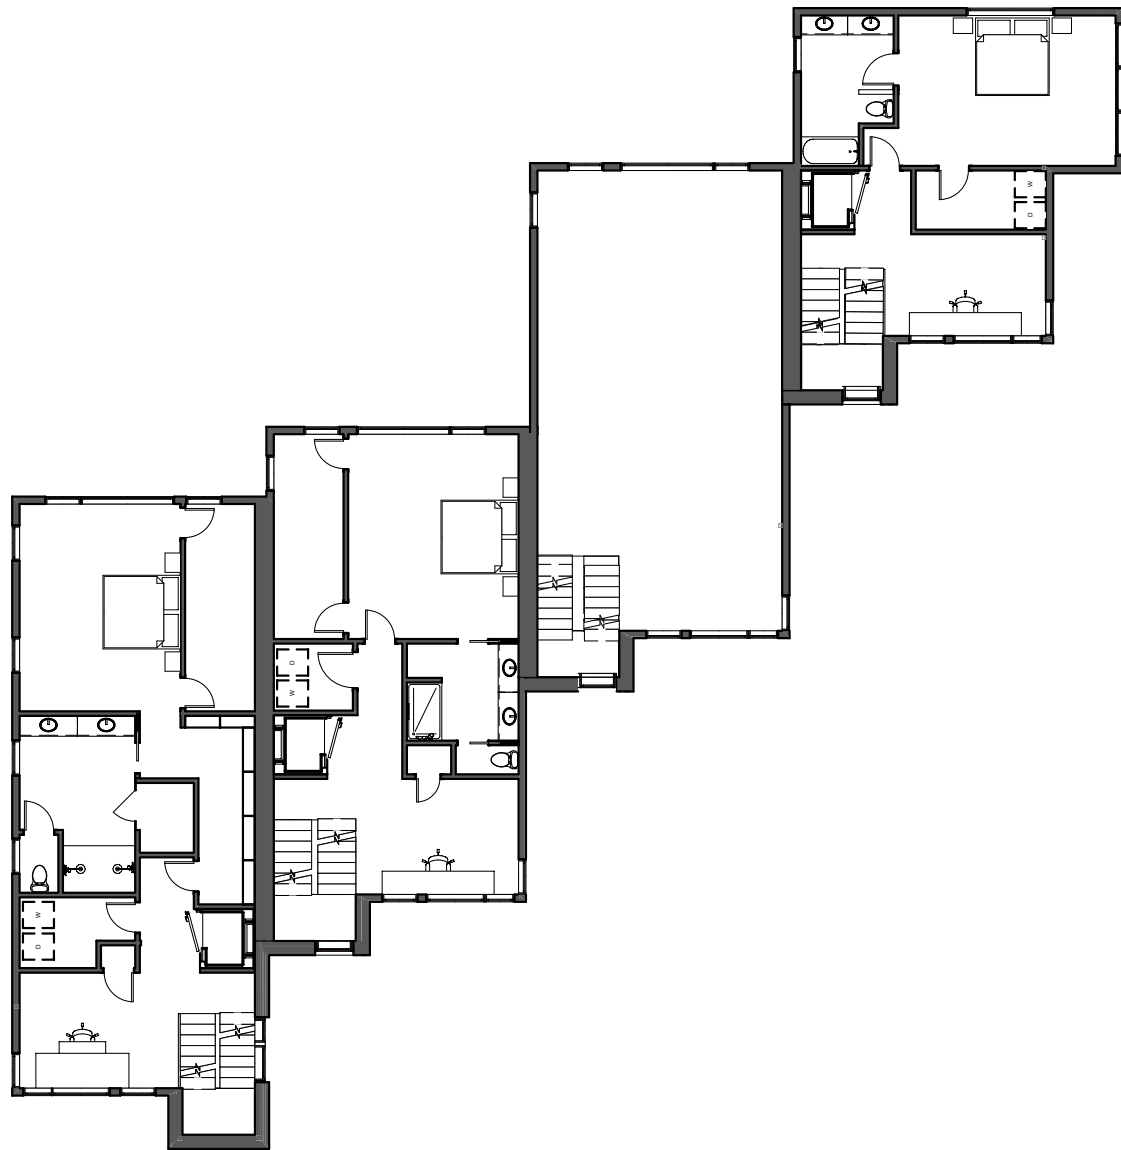

1
A904
SECOND FLOOR
SCALE: 1/16" = 1'-0"



2
A904
ROOF TOP
SCALE: 1/16" = 1'-0"

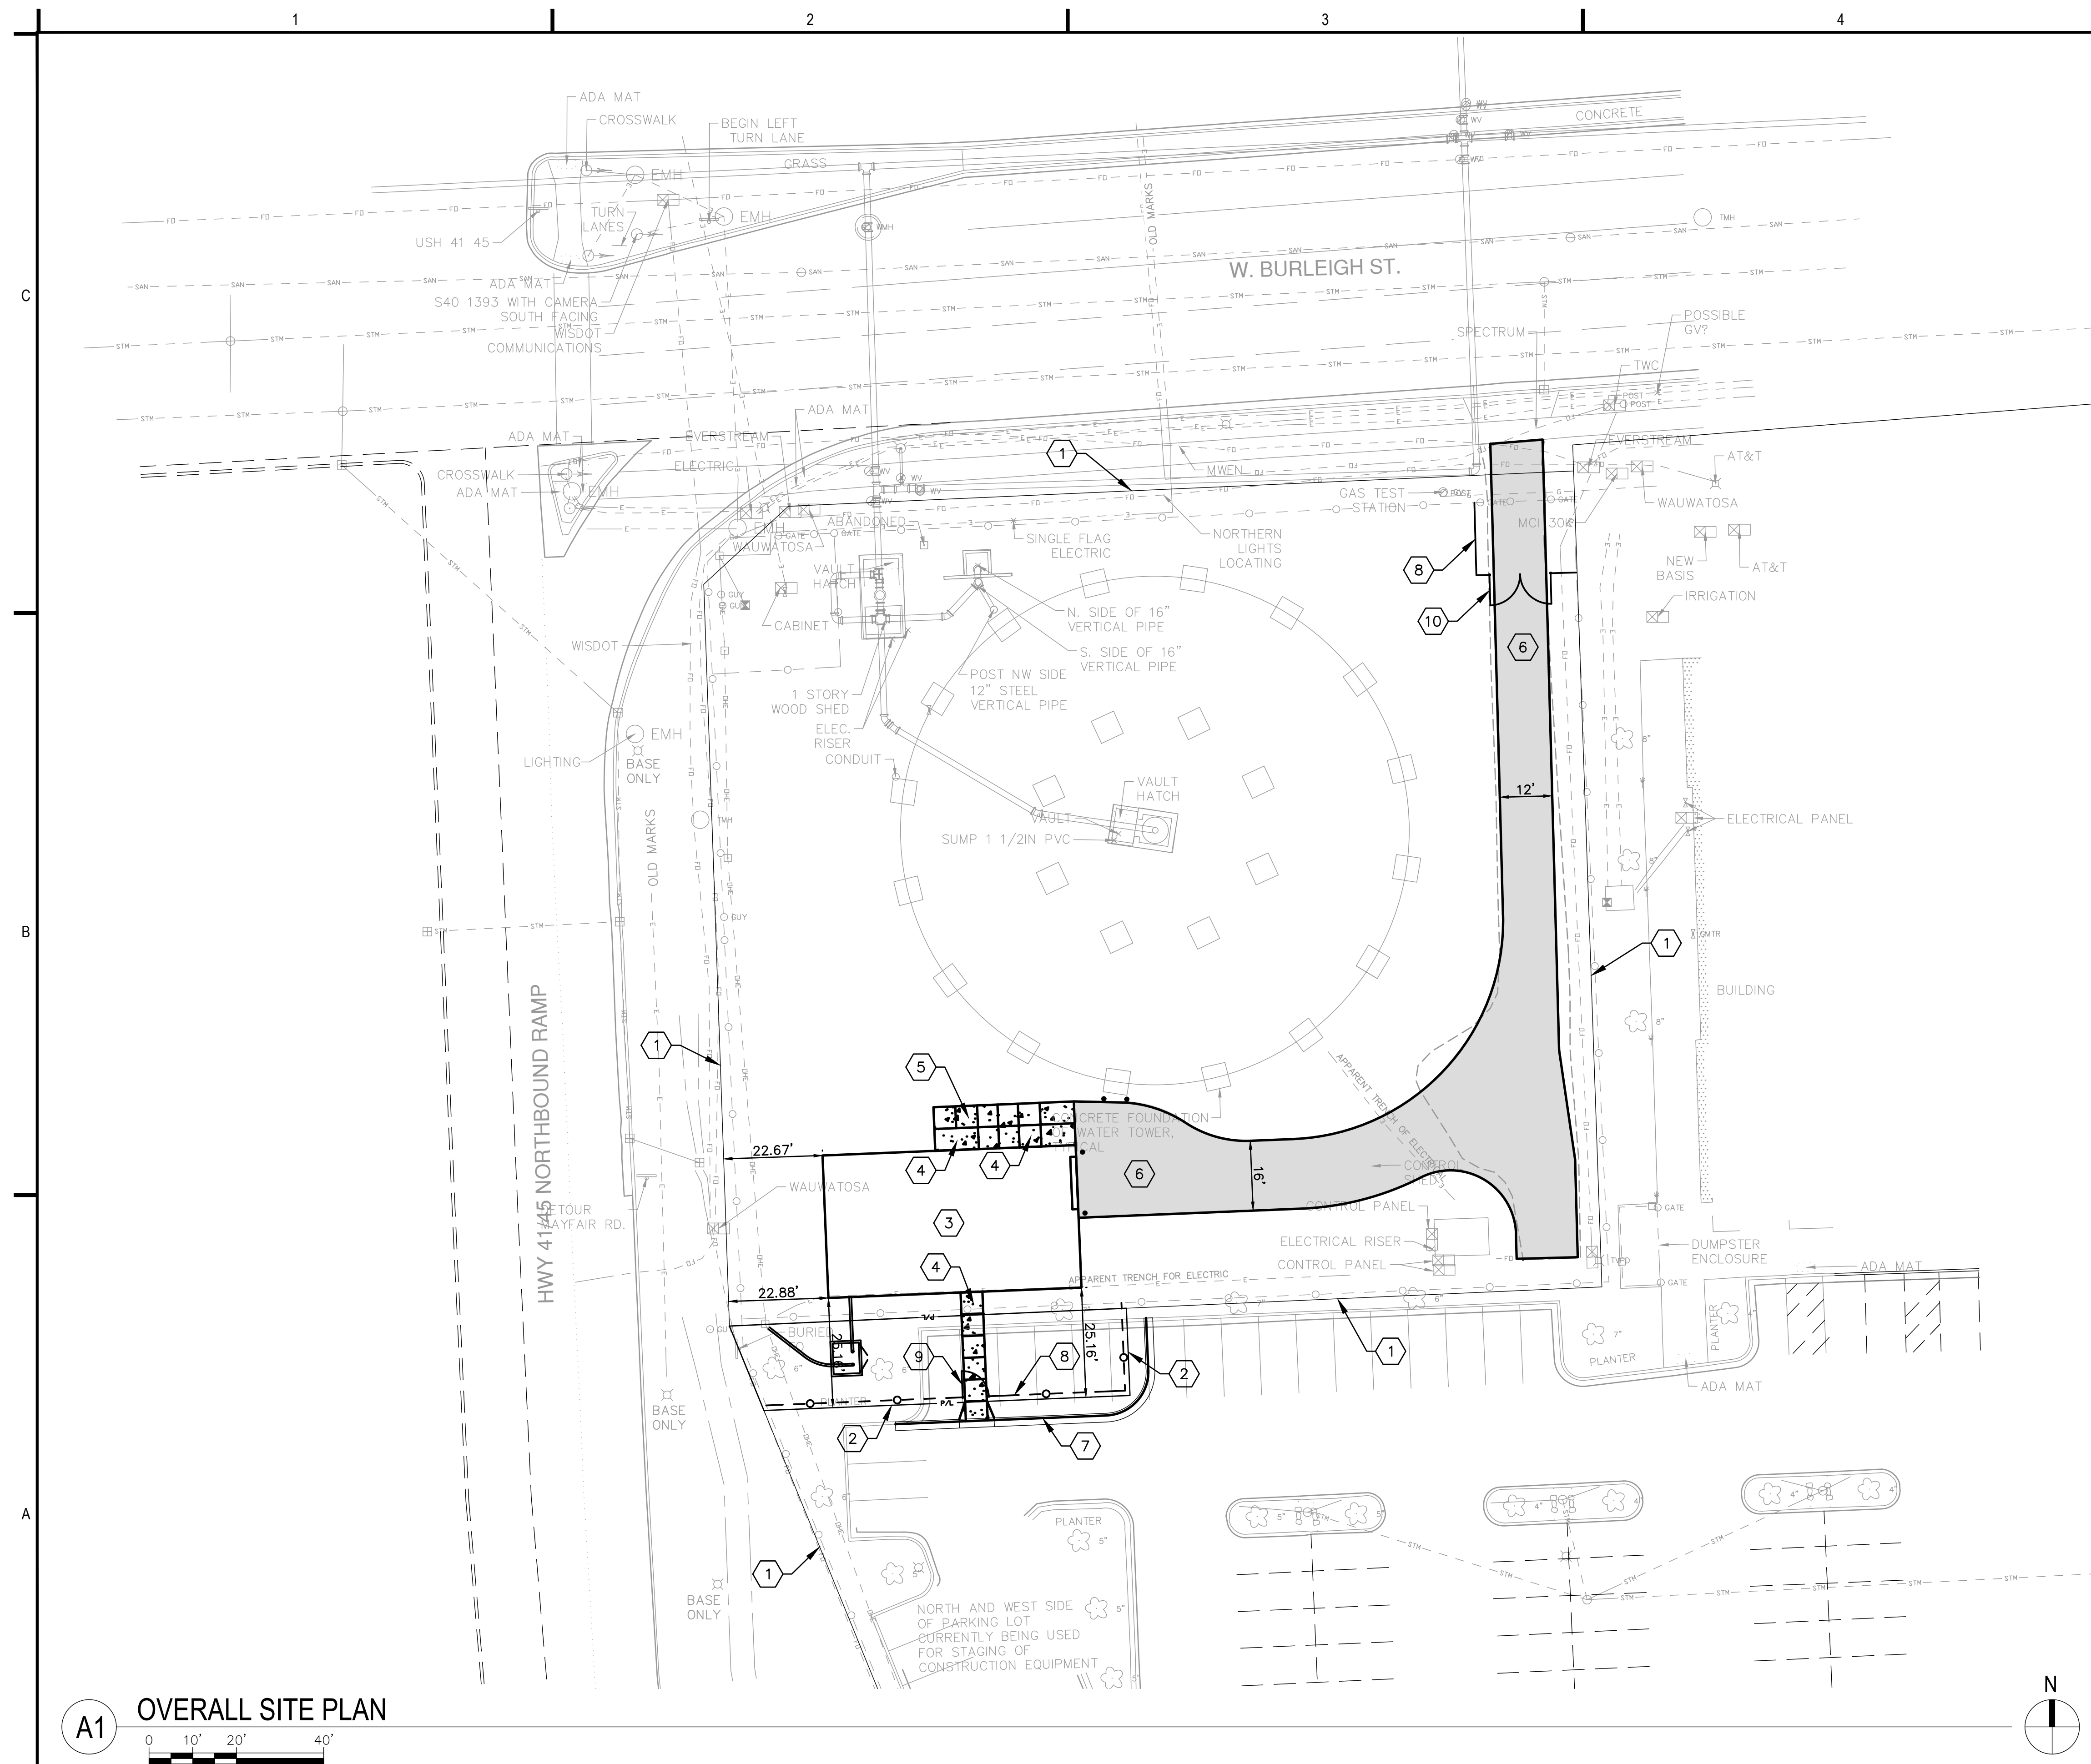

GENERAL NOTES

- A. SEE SHEET C001 FOR GENERAL NOTES.
- B. SEE SHEET C001 FOR LAYOUT NOTES.
- C. SEE SHEET C002 FOR CONSTRUCTION DETAILS.
- D. SEE SHEET C001 FOR CONTROL POINTS DATA.

SHEET KEYNOTES

- 1 EXISTING PROPERTY LINE
- 2 PROPOSED PROPERTY LINE
- 3 PUMP BUILDING
- 4 CONCRETE STOOP
- 5 CONCRETE SIDEWALK
- 6 HEAVY DUTY ASPHALT PAVEMENT
- 7 24-INCH STANDARD CONCRETE CURB AND GUTTER
- 8 CHAIN-LINK FENCE
- 9 CHAIN-LINK PEDESTRIAN GATE
- 10 CHAIN-LINK VEHICULAR GATE
- 11 PAVEMENT STRIPING

C-200		WAWUWATOSA WEST ZONE PUMP STATION OVERALL SITE PLAN	 275 West Wisconsin Avenue Suite 300 Milwaukee, WI 53203-3318 414 / 259 1500	DATE	DESCRIPTION
CONTRACT:					
FILE NO:	XX-XXX				
DRAWN BY:	XXX				
CHECKED BY:	XXX				
SCALE:	AS SHOWN				



A		B		C	
CONTRACT:	XX-XX	WAUWATOSA WEST ZONE PUMP STATION		DATE	DESCRIPTION
FILE NO:	XX-XXX	SITE PHOTOS			
DRAWN BY:	XXX				
CHECKED BY:	XXX				
SCALE:	AS SHOWN				
G-002					

GRäEF

275 West Wisconsin Avenue
Suite 300
Milwaukee, WI 53203-3318
414 / 259 1500

C




B



A

CONTRACT:		WAUWATOSA WEST ZONE PUMP STATION		DATE		DESCRIPTION	
FILE NO:	XX-XX	SITE PHOTOS					
DRAWN BY:	XX-XXX						
CHECKED BY:	XXX						
SCALE:	XXX						
		AS SHOWN					
		G-003					

GRäEF
275 West Wisconsin Avenue
Suite 300
Milwaukee, WI 53203-3318
414 / 259 1500

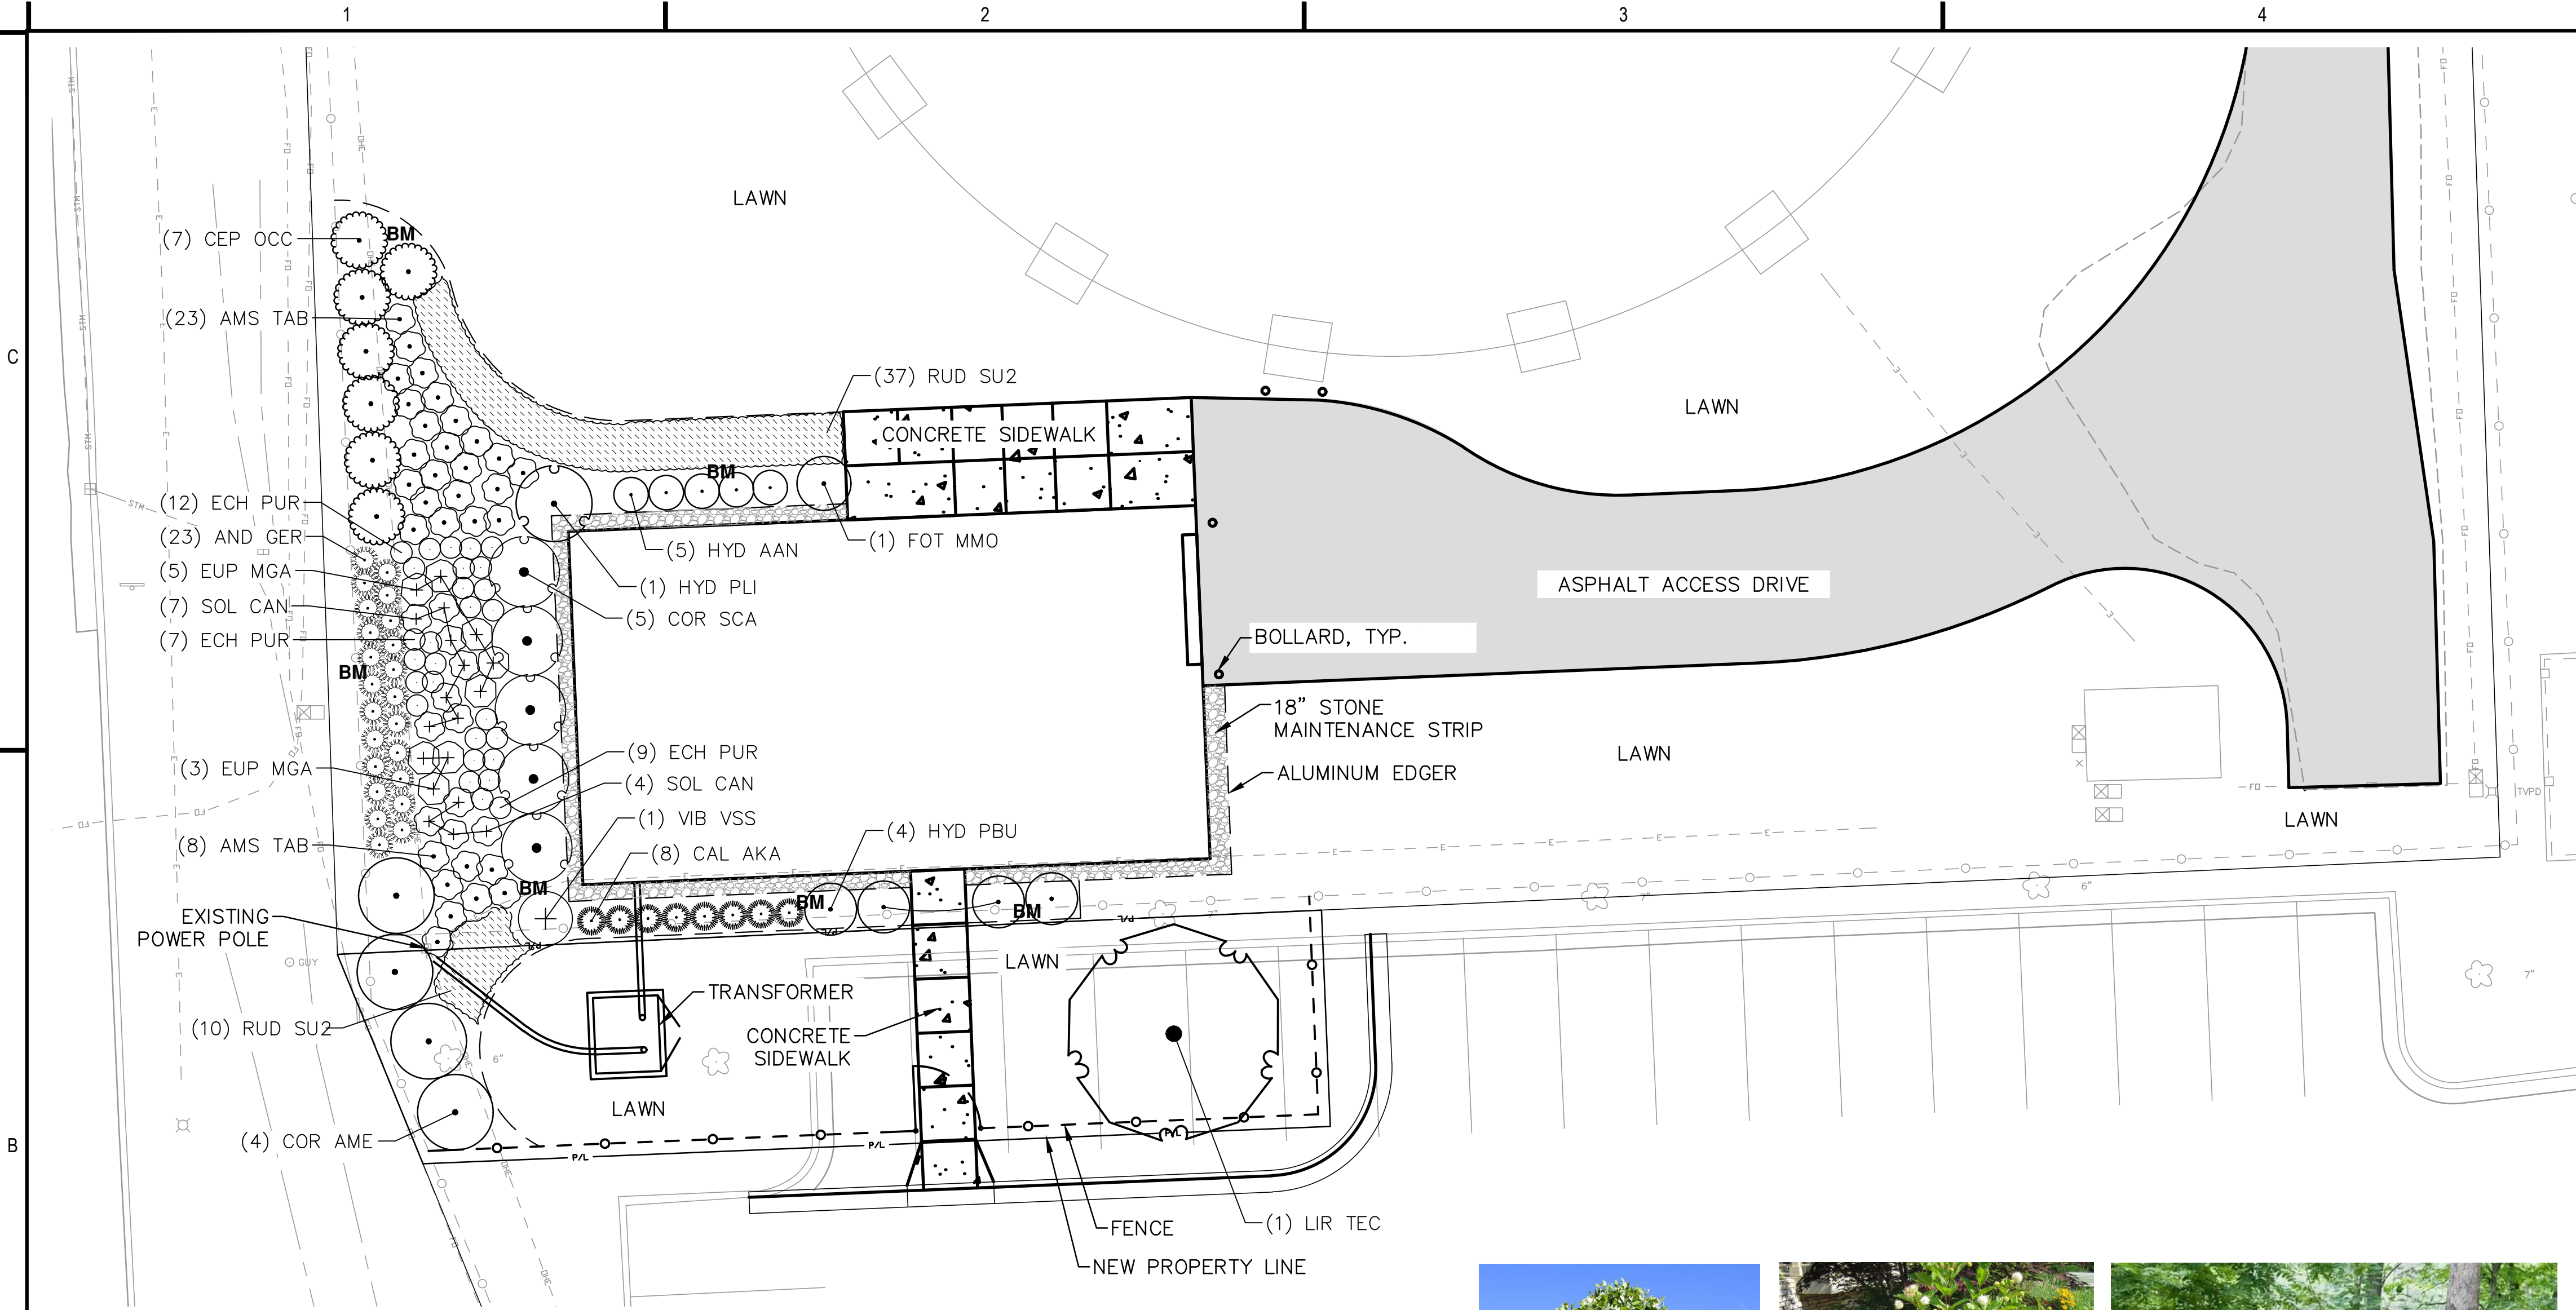

LANDSCAPE LEGEND

- ALUMINUM EDGER
- BM SHREDDED HARDWOOD BARK MULCH, NATURAL/NO DYE, 3" DEPTH
- [Pattern] STONE MAINTENANCE STRIP, 3" DEPTH, #1 WASHED STONE

PLANT SCHEDULE

SHADE TREES	BOTANICAL NAME	COMMON NAME	SIZE	QTY
LIR TEC	Liriodendron tulipifera 'Emerald City'	Emerald City Tuliptree	2.5" BB	1
DECIDUOUS SHRUBS	BOTANICAL NAME	COMMON NAME	SIZE	QTY
CEP OCC	Cephalanthus occidentalis	Buttonbush	36" ht.	7
COR SCA	Cornus sericea 'Cardinal'	Cardinal Red-osier Dogwood	36" ht.	5
COR AME	Corylus americana	American Filbert	36" ht.	4
FOT MMO	Fothergilla major 'Mount Airy'	Mount Airy Fothergilla	30" ht.	1
HYD AAN	Hydrangea arborescens 'Annabelle'	Annabelle Hydrangea	36" ht.	5
HYD PBU	Hydrangea paniculata 'Bulk'	Quick Fire Hydrangea	36" ht.	4
HYD PLI	Hydrangea paniculata 'Limelight'	Limelight Hydrangea	36" ht.	1
VIB VSS	Viburnum carlesii 'J.N. Select S'	Sugar n' Spice Korean Spice Viburnum	36" ht.	1
ORNAMENTAL GRASSES	BOTANICAL NAME	COMMON NAME	SIZE	QTY
AND GER	Andropogon gerardii	Big Bluestem	1 gal.	23
CAL AKA	Calamagrostis x acutiflora 'Karl Foerster'	Karl Foerster Feather Reed Grass	1 gal.	8
PERENNIALS	BOTANICAL NAME	COMMON NAME	SIZE	QTY
AMS TAB	Amsonia tabernaemontana	Eastern Bluestar	1 gal.	31
ECH PUR	Echinacea purpurea	Coneflower	1 gal.	28
EUP MGA	Eupatorium maculatum 'Gateway'	Gateway Joe-Pye Weed	1 gal.	8
RUD SU2	Rudbeckia subtomentosa	Sweet Black-eyed Susan	1 gal.	47
SOL CAN	Solidago canadensis	Goldenrod	1 gal.	11



LIR TEC: Tulip Tree



CEP OCC: Buttonbush



COR AME: American Filbert



COR SCA: Cardinal Redtwig Dogwood



CAL AKA: Karl Foerster Feather Reed Grass



VIB VSS: Koreanspice Viburnum



HYD AAN: Annabelle Hydrangea



HYD PLI: Limelight Hydrangea




HYD PBU: Quickfire Hydrangea

A1

LANDSCAPE PLAN

0 5' 10' 20'

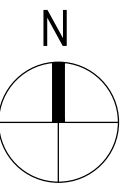

WAUWATOSA WEST ZONE PUMP STATION

LANDSCAPE PLAN

L-100

CONTRACT:	XX-XX
FILE NO:	XX-XXX
DRAWN BY:	XXX
CHECKED BY:	XXX
SCALE:	AS SHOWN

DESCRIPTION

DATE


8


GRÄEF

275 West Wisconsin Avenue
Suite 300
Milwaukee, WI 53203-3318
414 / 259 1500






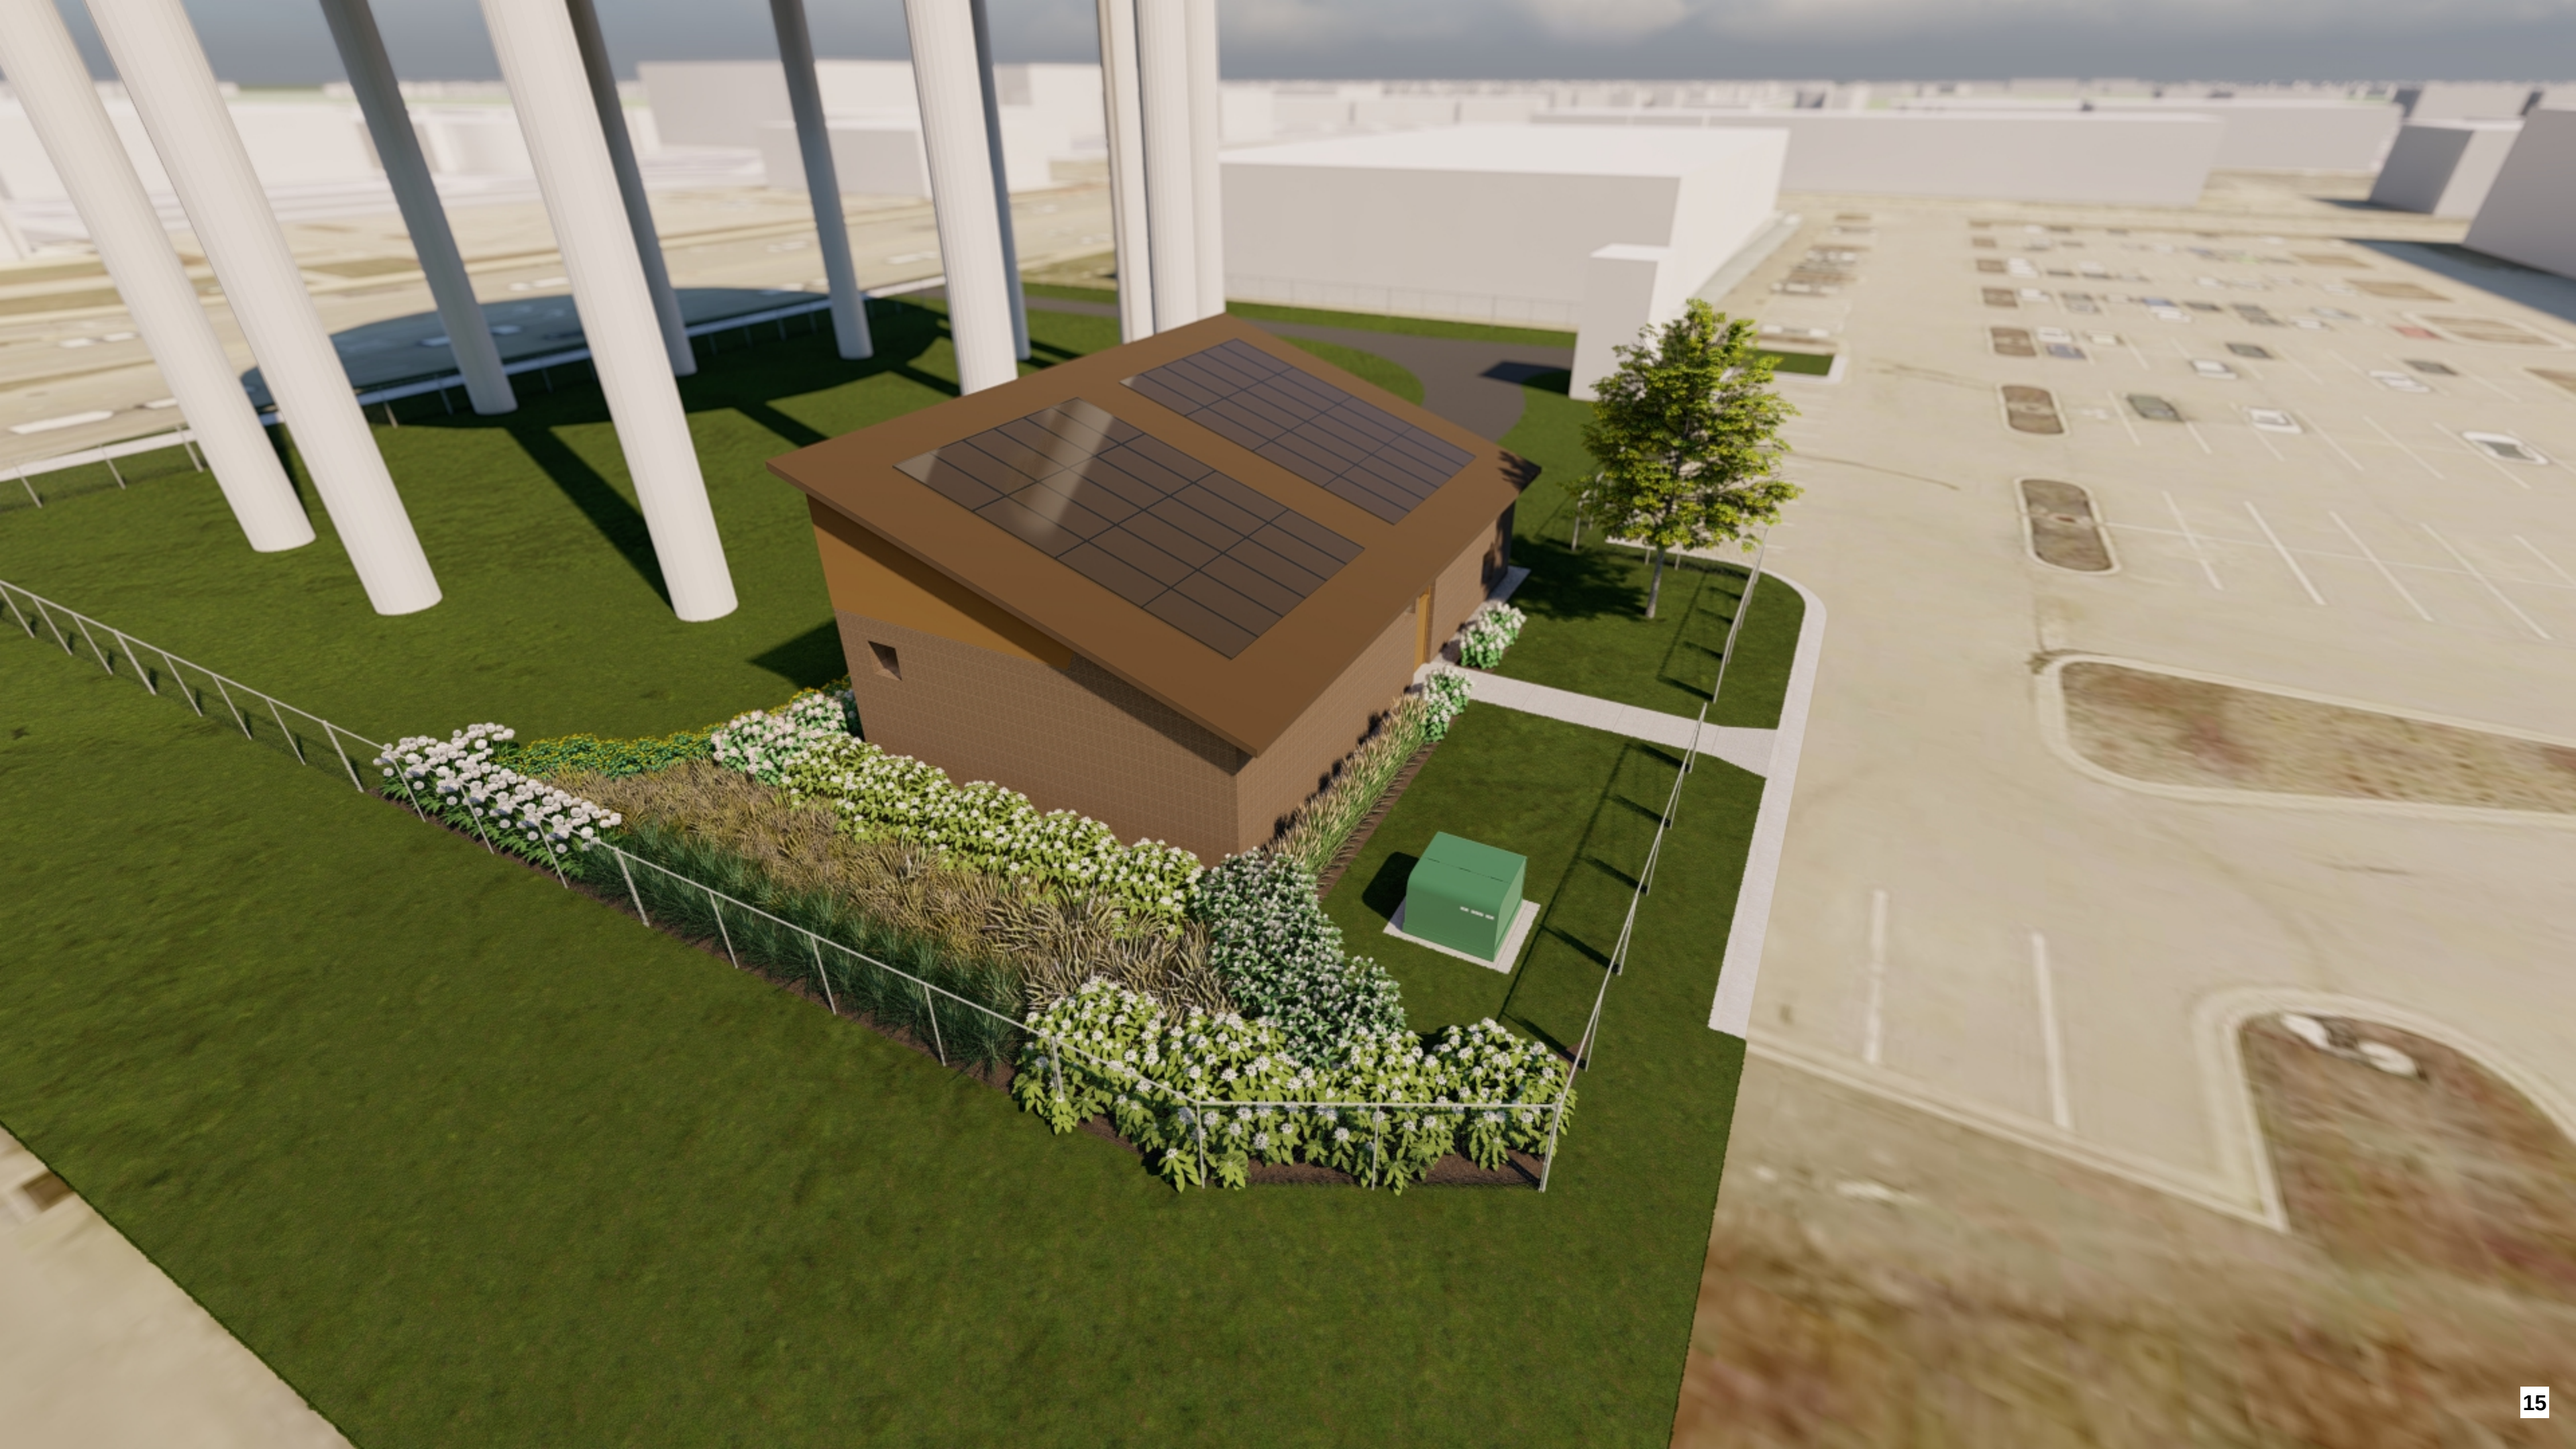

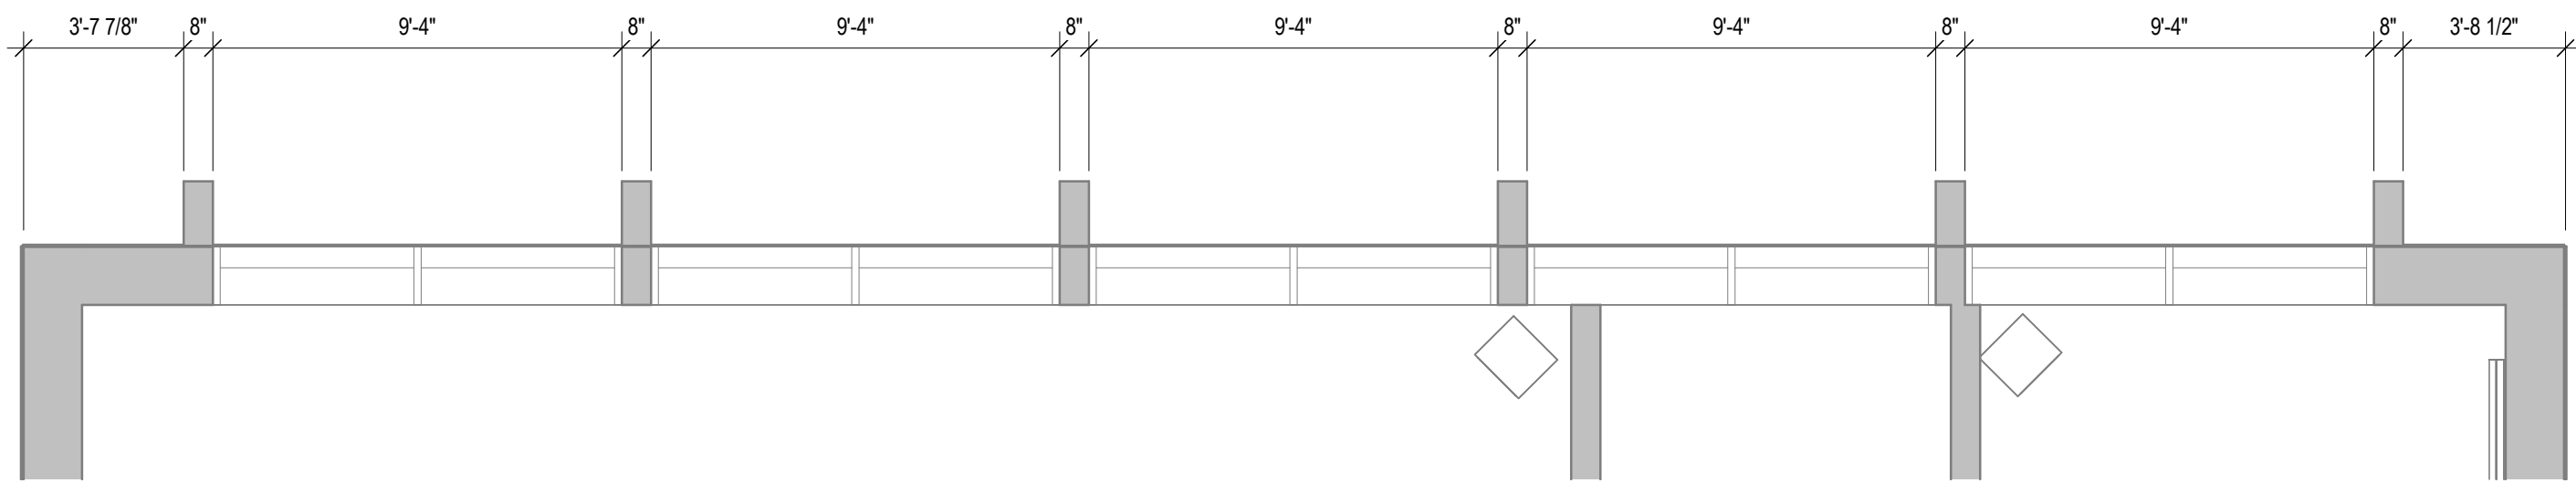

1 CLERESTORY WINDOW PLAN
1/4" = 1'-0"

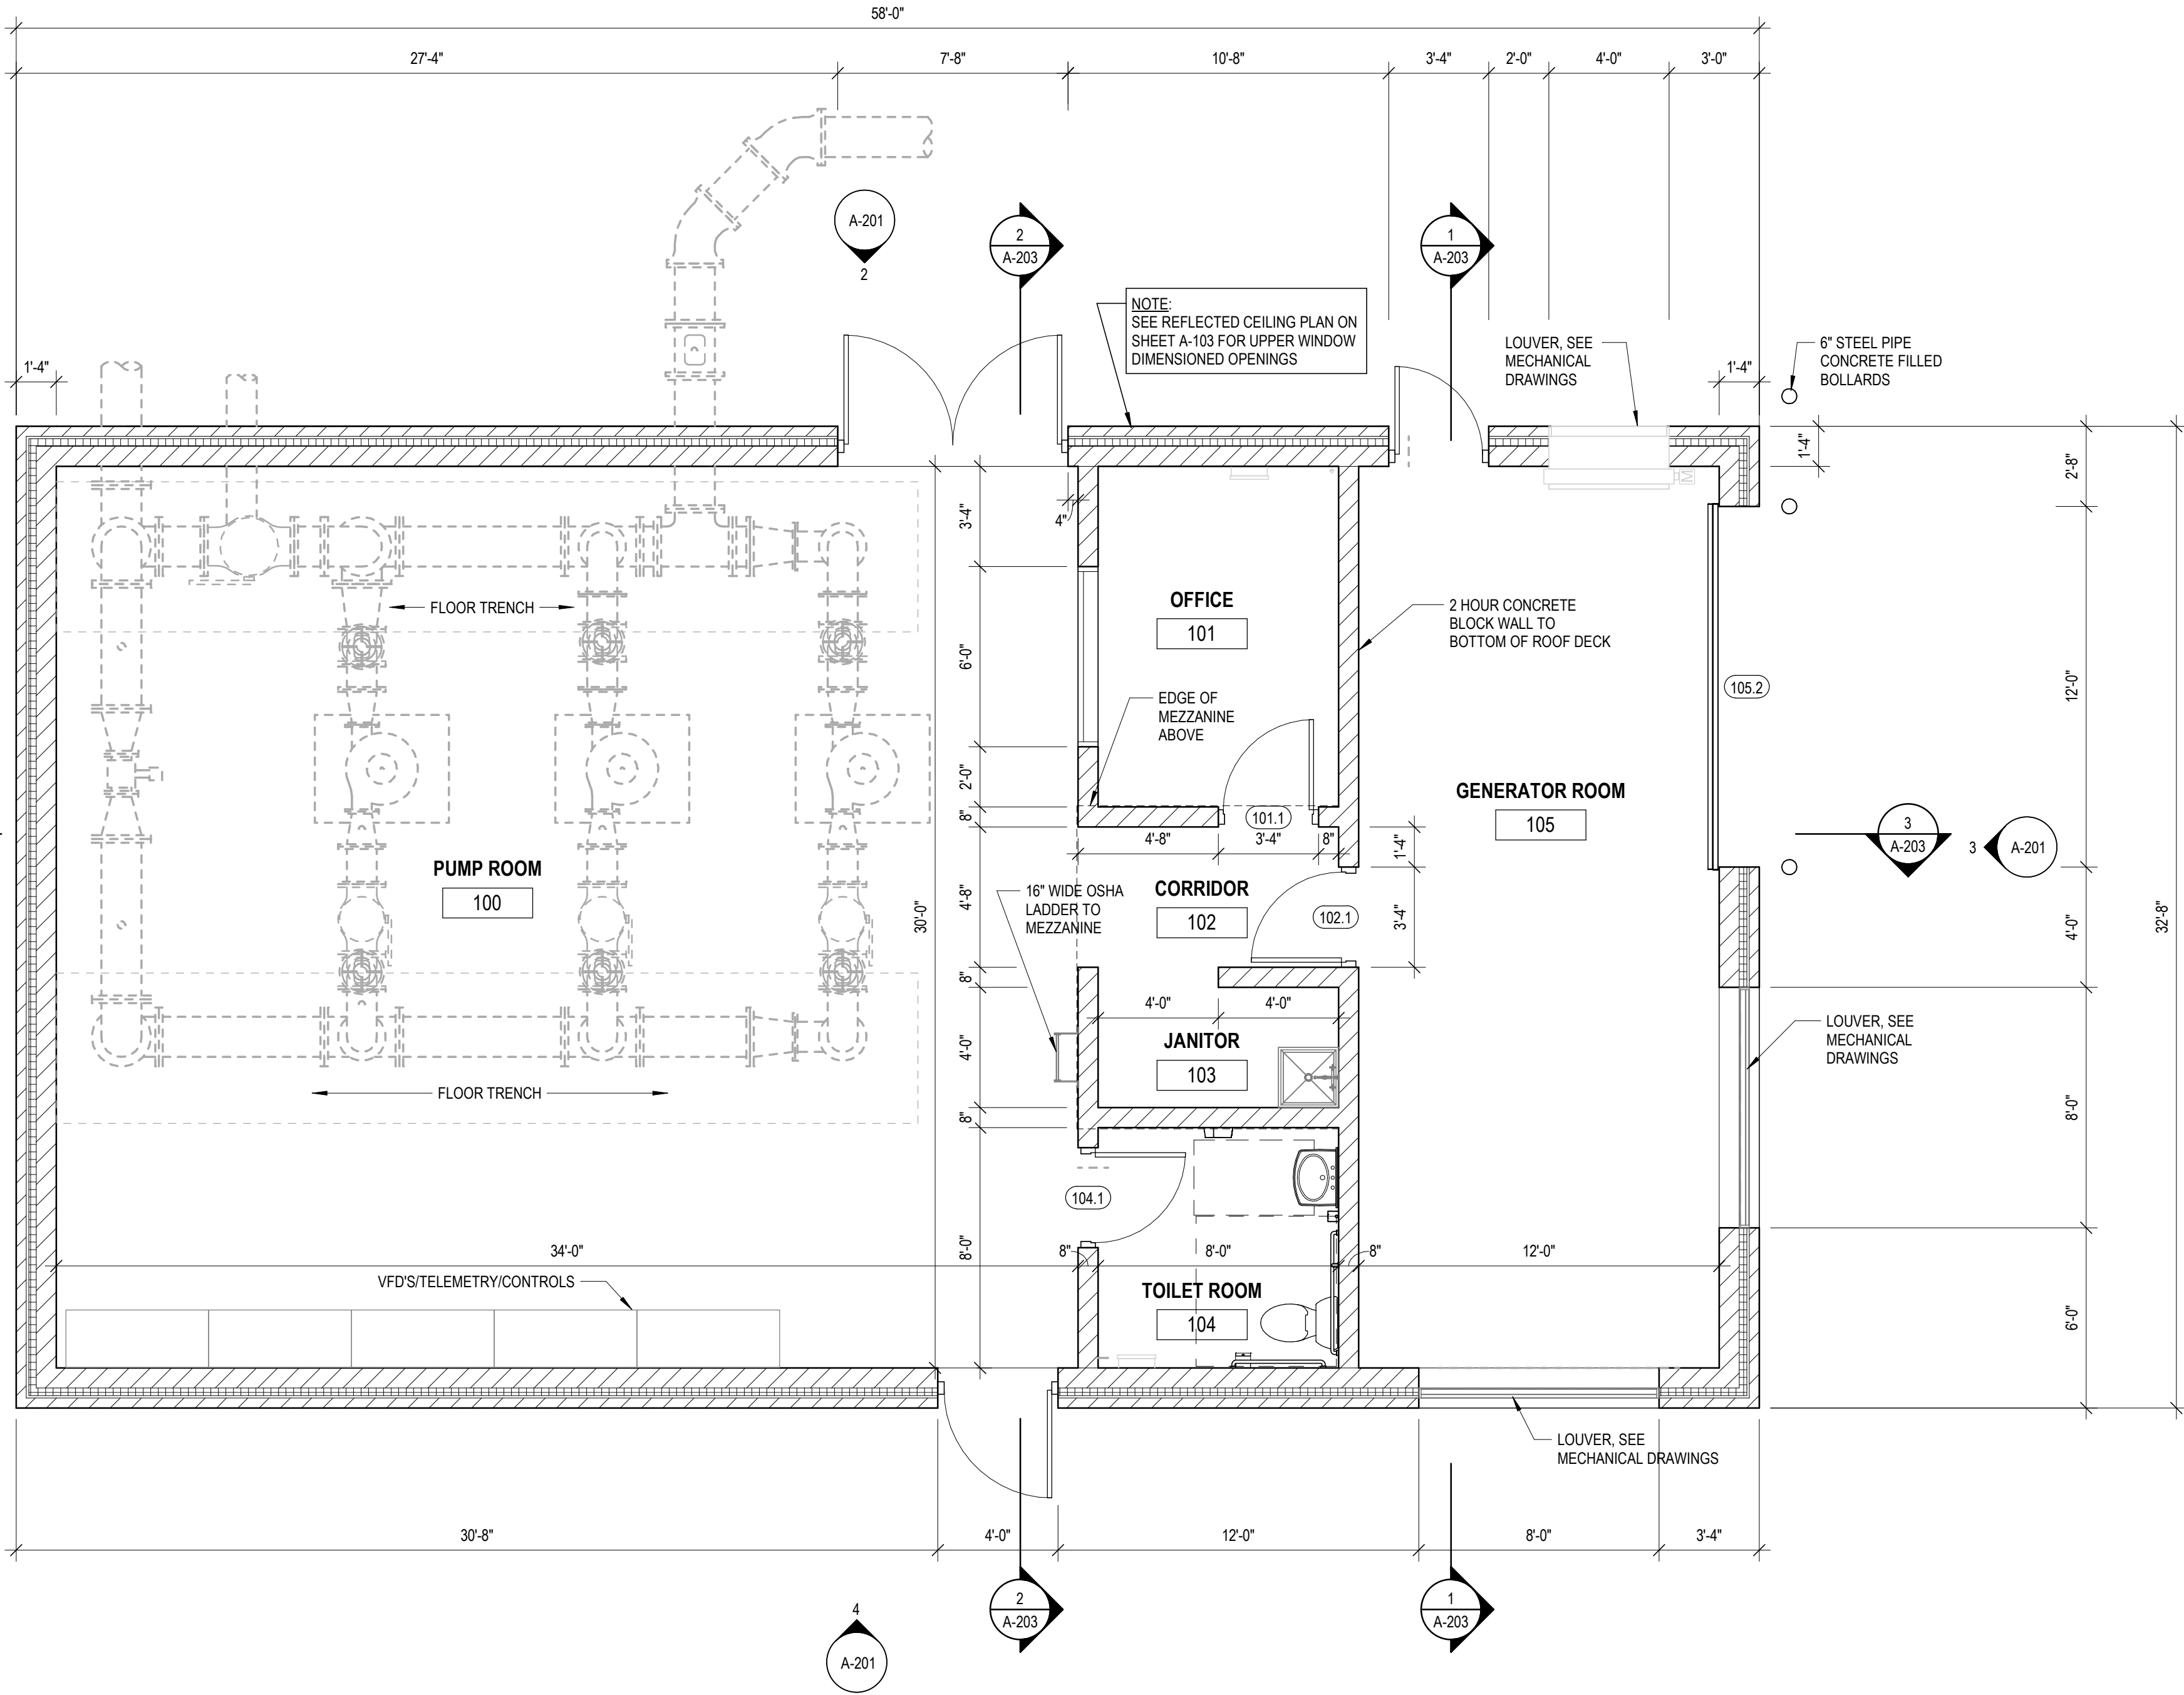


2 FLOOR PLAN
1/4" = 1'-0"

NOTICE:
In accordance with Wisconsin statute 182.0175, damage to transmission facilities, excavator shall be solely responsible to provide advance notice to the designated "ONE CALL SYSTEM" not less than three working days prior to commencement of any excavation required to perform work contained on this drawing, and further, excavator shall comply with all other requirements of this statute relative to excavator's work.

PLOT DATE:

PLOT BY:

CONTRACT:	DATE:	DESCRIPTION:
FILE NO:		
DRAWN BY:		
CHECKED BY:		
SCALE:		
AS SHOWN		
A-101 FLOOR PLAN		
WEST ZONE PUMPING STATION		
STREET NAME	STREET NAME	STREET NAME
FROM:	FROM:	FROM:

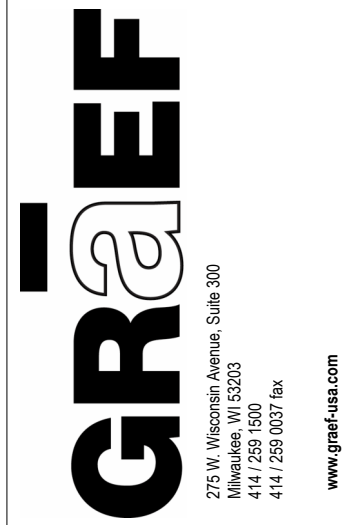




RENDERED PERSPECTIVE



BRICK




ROOF & SOFFIT COLOR

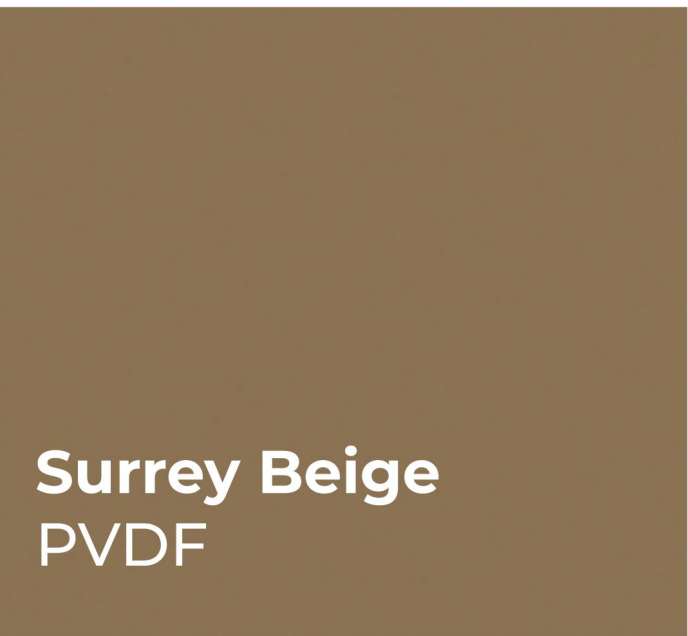


METAL SIDING COLOR



DOOR/WINDOW FRAME COLOR

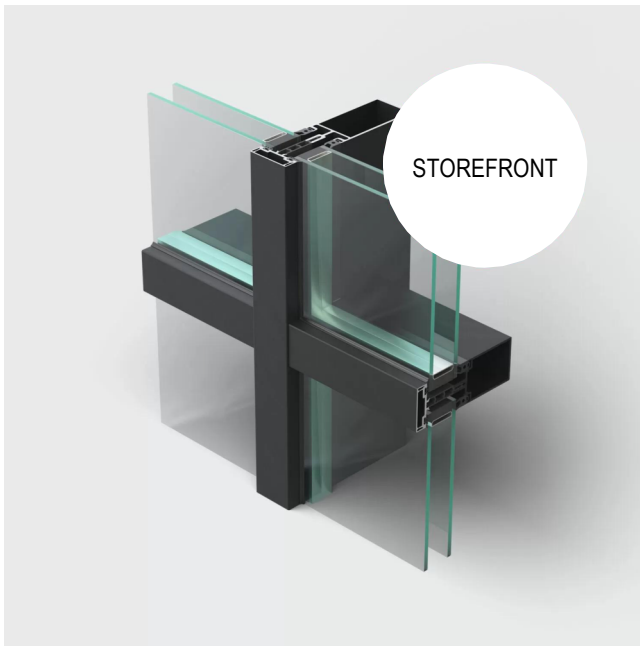


ALUMINUM FRAME

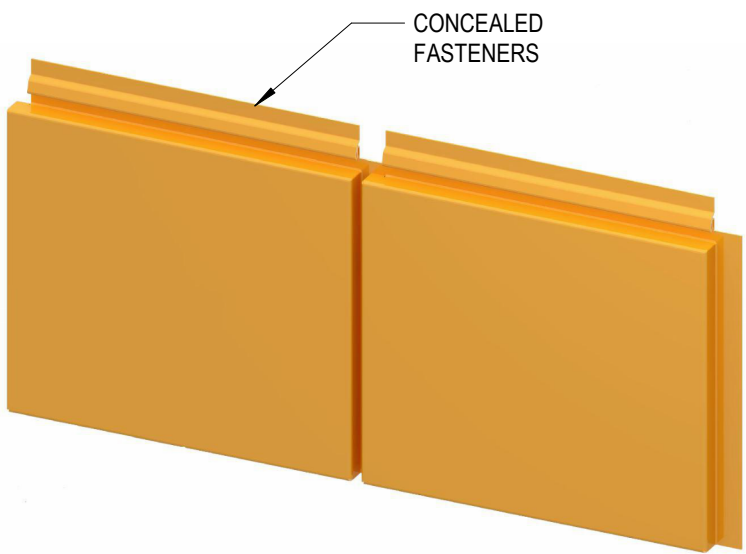


METAL SIDING TYPE


NOTICE:
In accordance with Wisconsin statute 182.0175, damage to transmission facilities, excavator shall be solely responsible to provide advance notice to the designated "ONE CALL SYSTEM" not less than three working days prior to commencement of any excavation required to perform work contained on this drawing, and further, excavator shall comply with all other requirements of this statute relative to excavator's work.

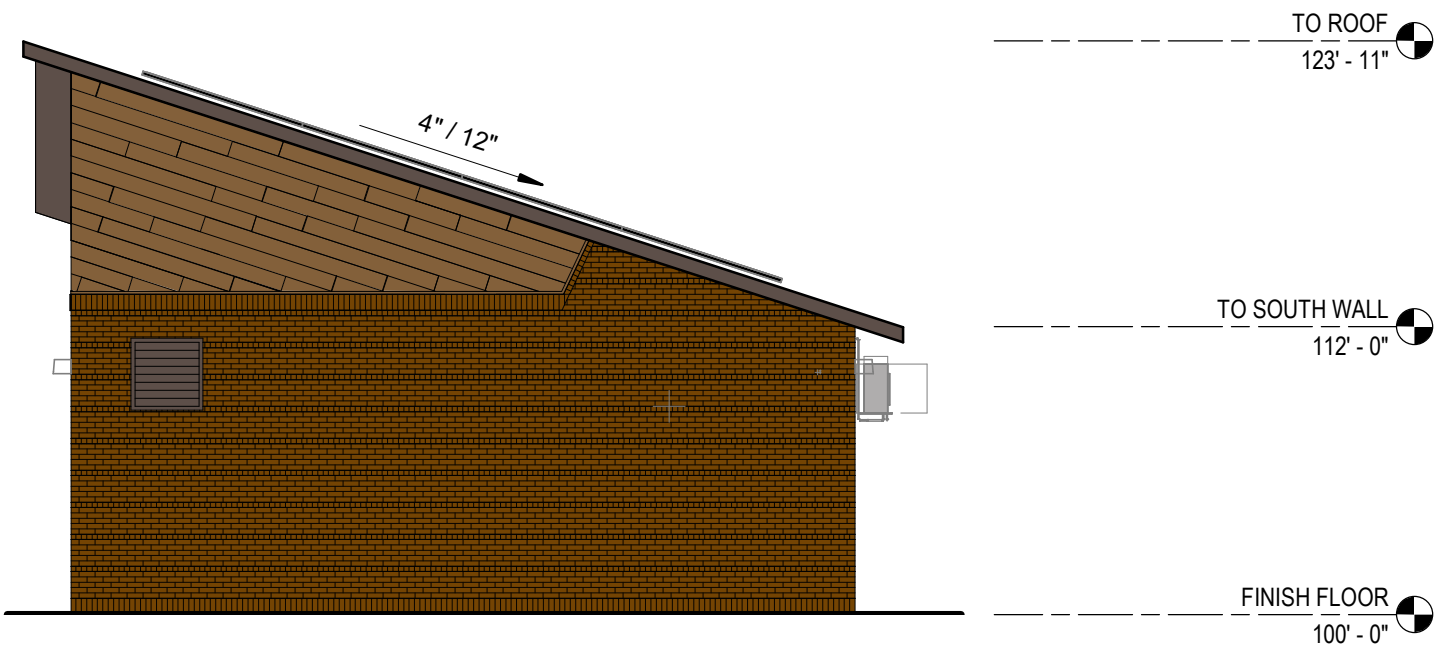


1 WEST ELEVATION
1/8" = 1'-0"

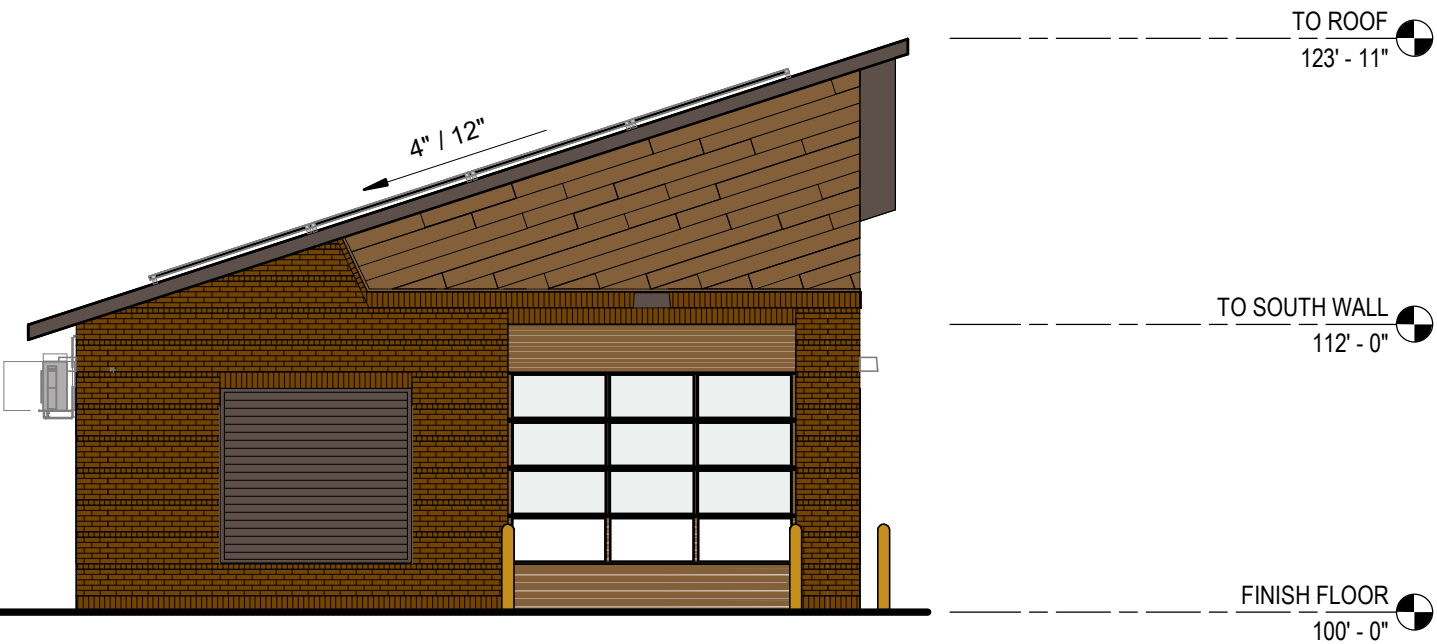

3 EAST ELEVATION
1/8" = 1'-0"

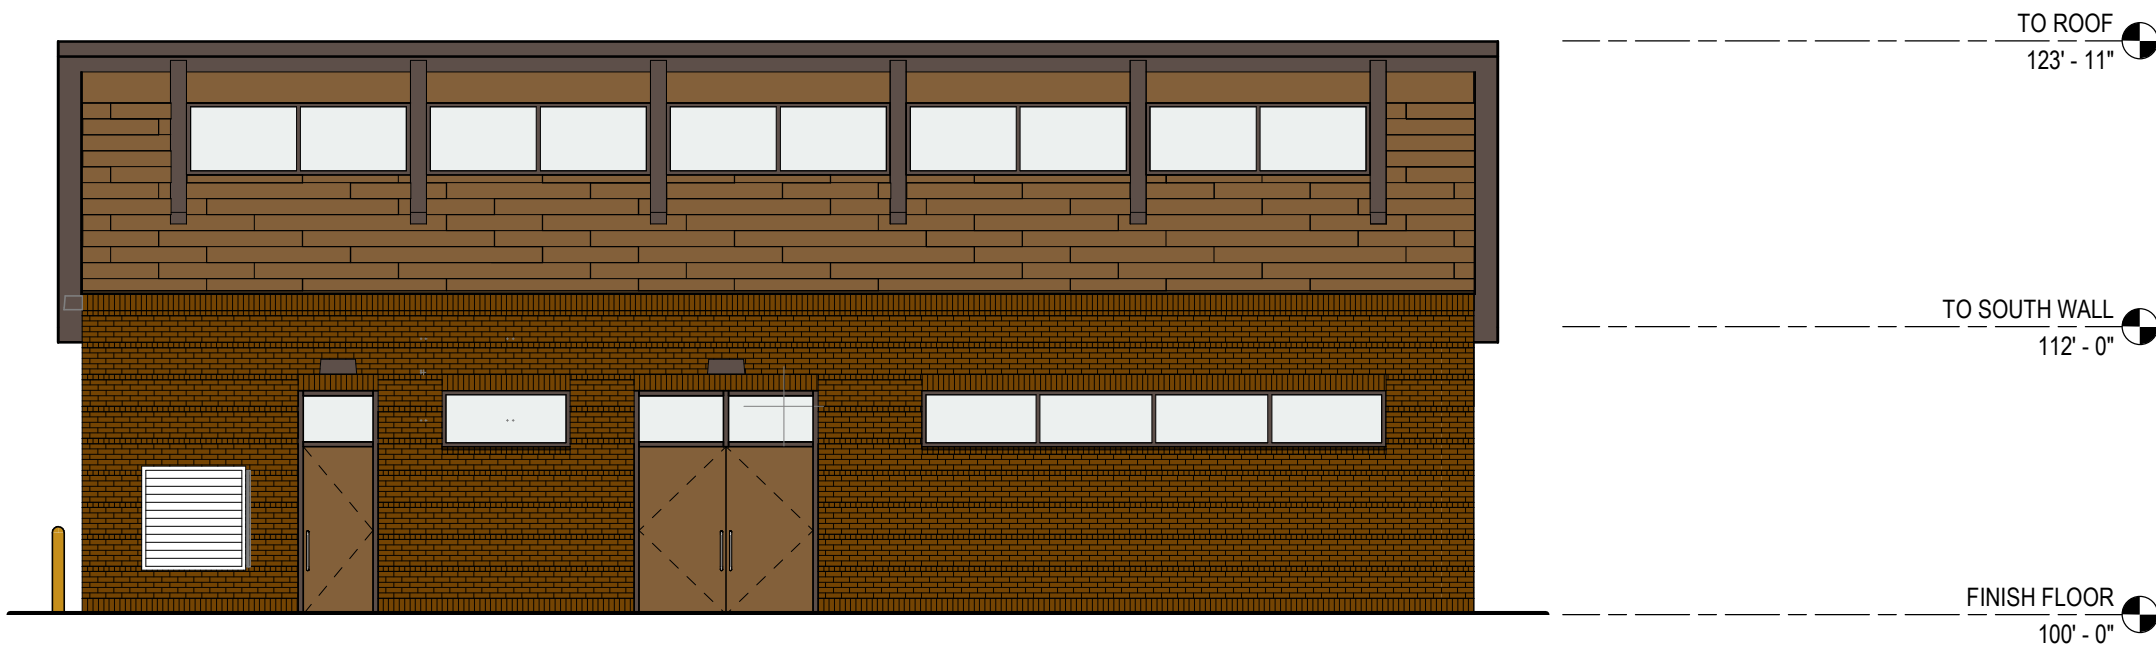

2 NORTH ELEVATION
1/8" = 1'-0"

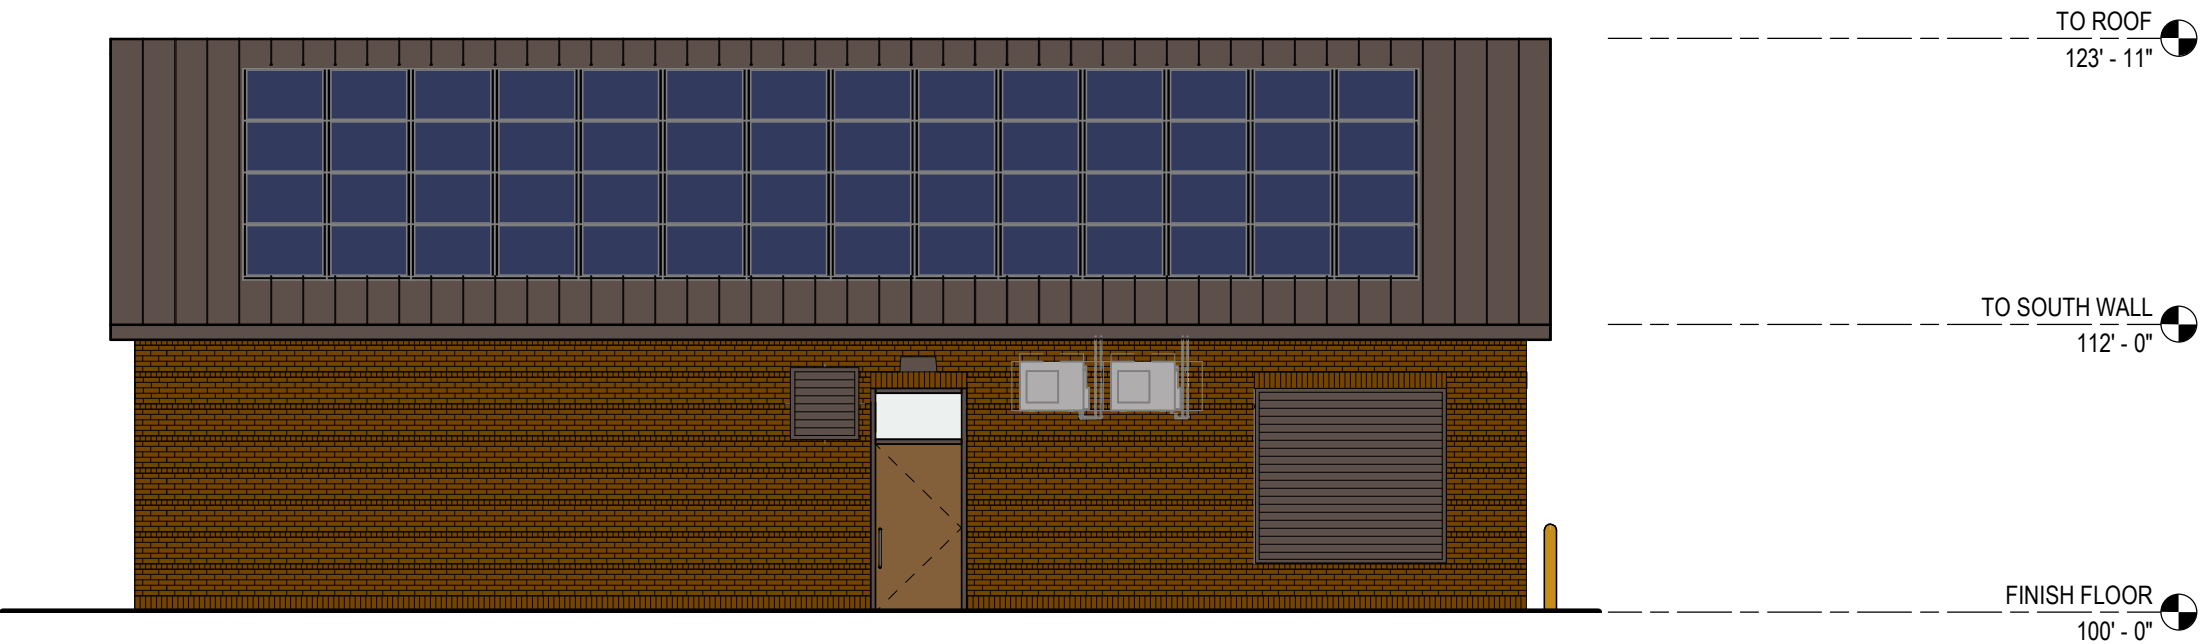


4 SOUTH ELEVATION
1/8" = 1'-0"

PLOT DATE:

PLOT BY:

CONTRACT:		WEST ZONE PUMPING STATION STREET NAME STREET NAME STREET NAME FROM: FROM:		DATE: DESCRIPTION:	
FILE NO:					
DRAWN BY:					
CHECKED BY:					
SCALE:					
AS SHOWN					
A-200					
EXTERIOR ELEVATIONS - COLOR					

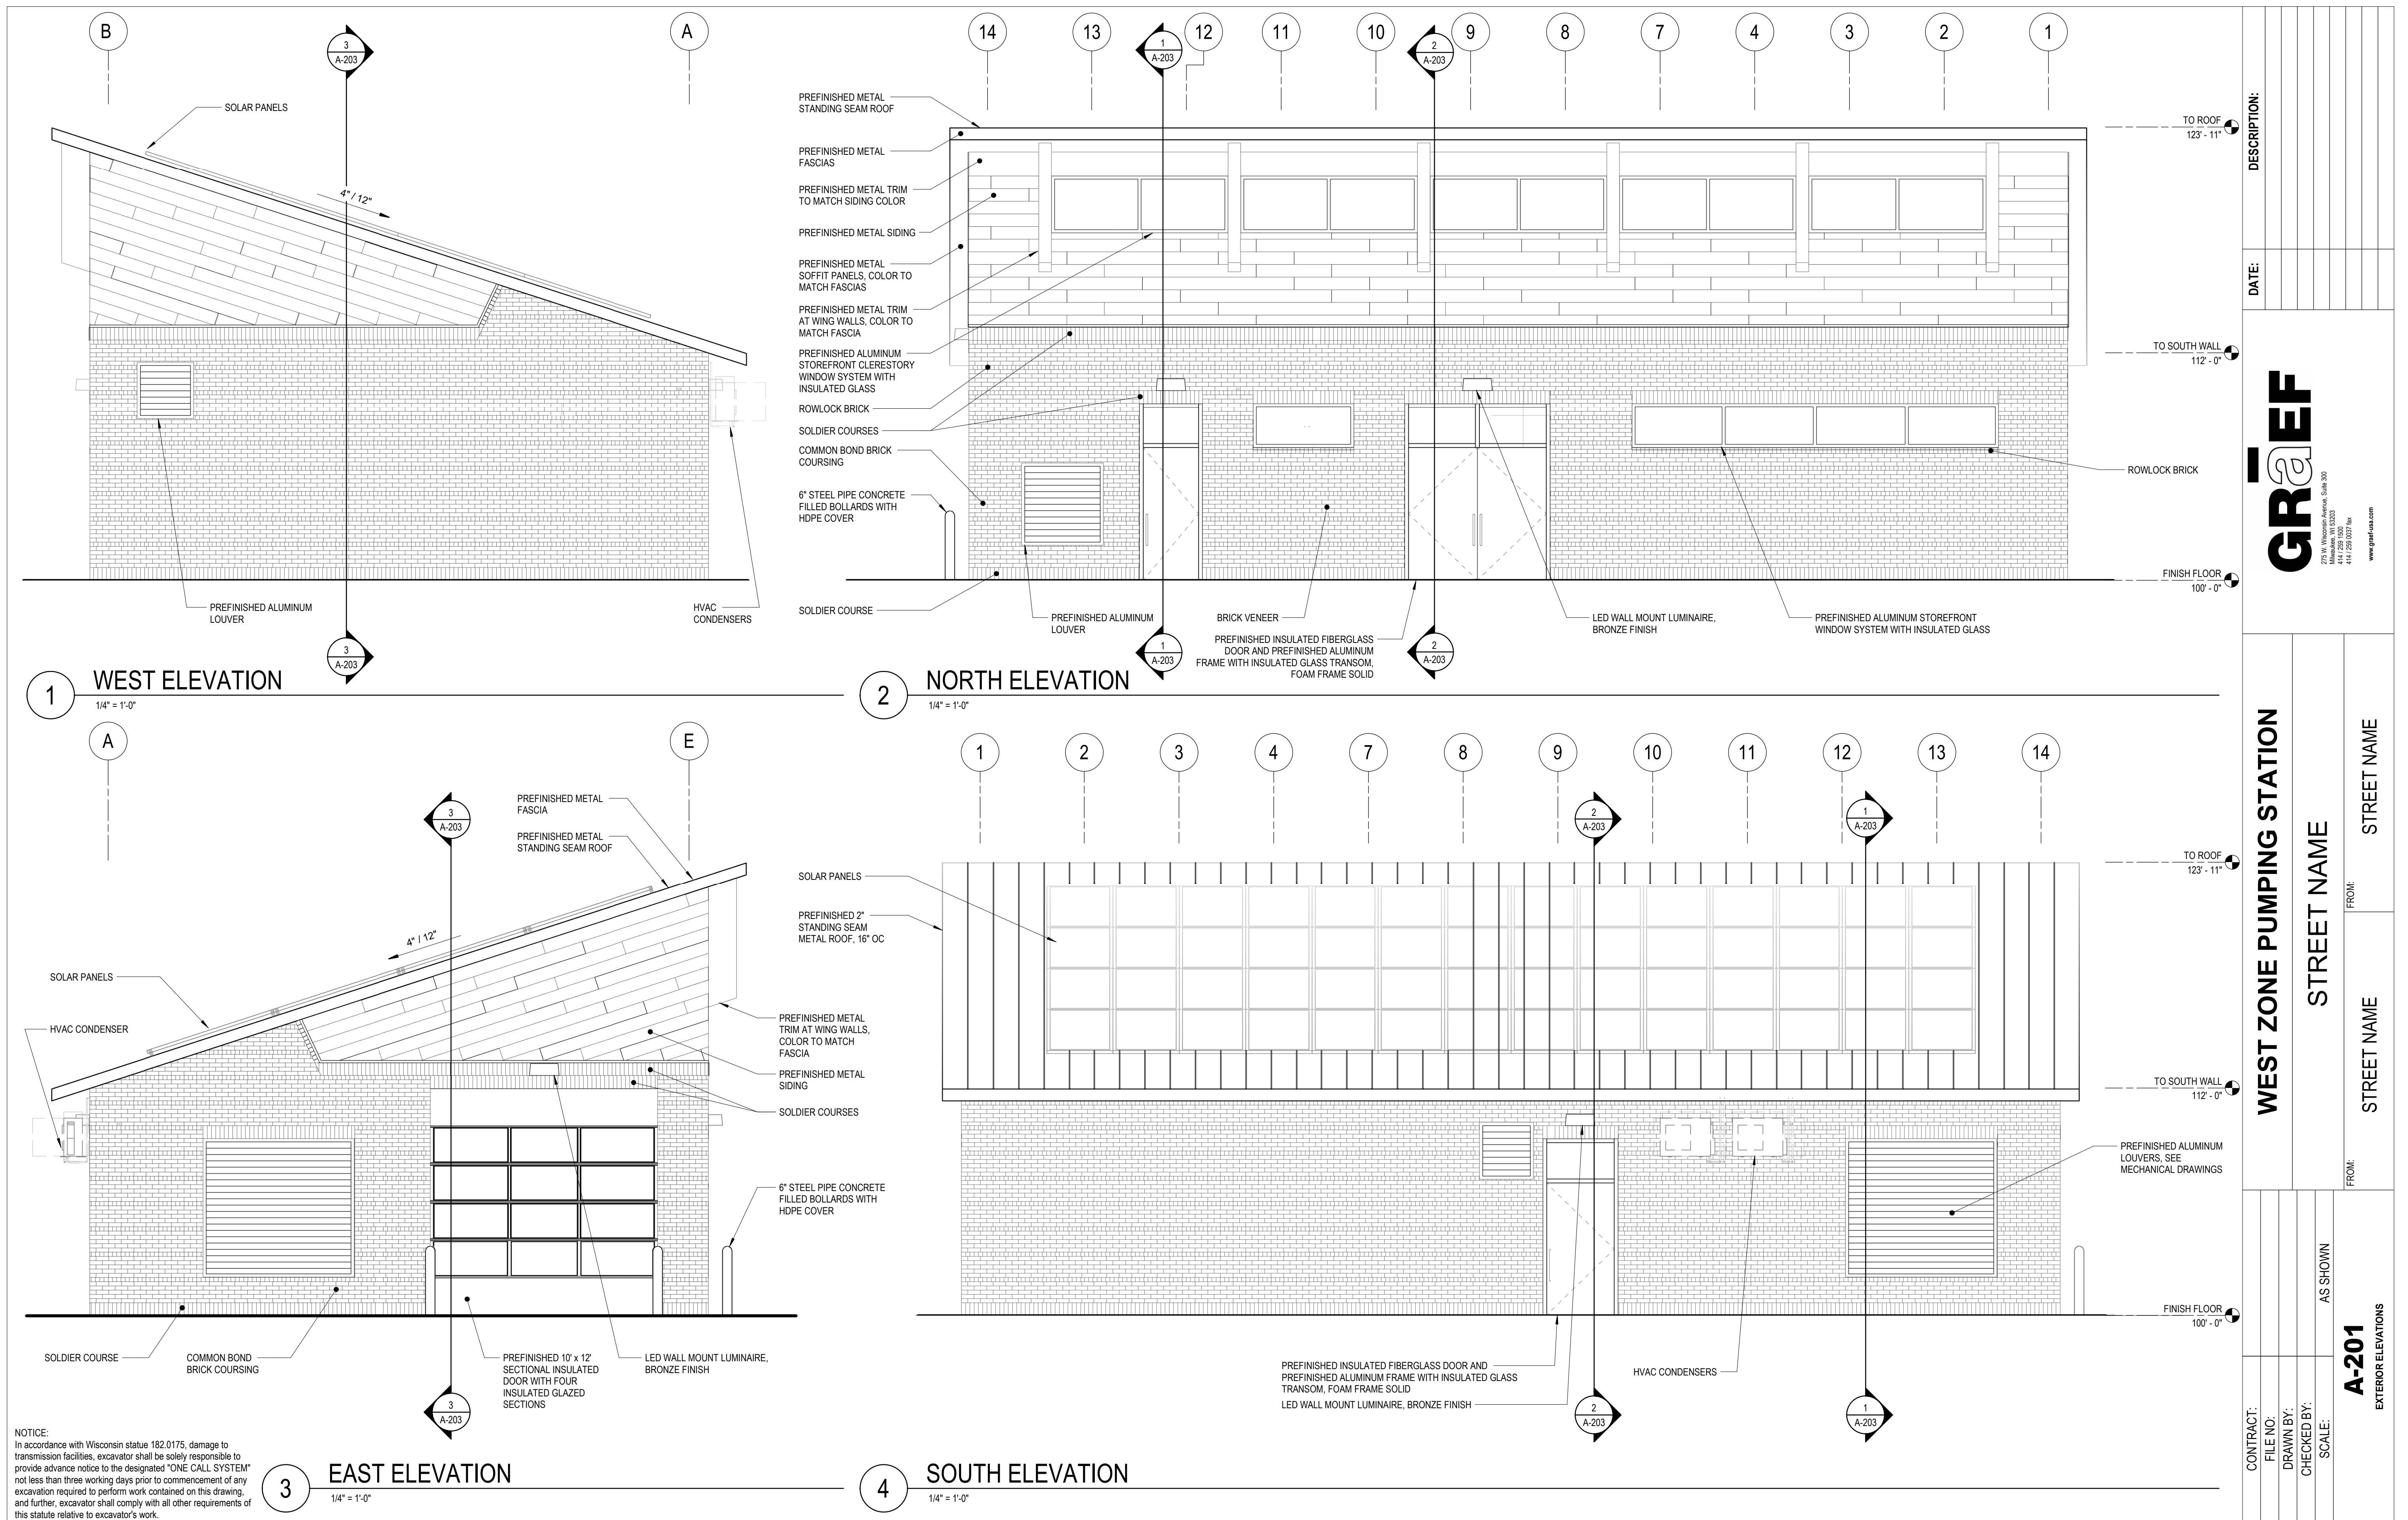

Project		Catalog #		Type	
Prepared by		Notes		Date	



McGraw-Edison

Impact Elite LED

Wall Mount Luminaire

Interactive Menu

- Ordering Information [page 2](#)
- Product Specifications [page 2](#)
- Energy and Performance Data [page 3](#)
- Control Options [page 4](#)

Product Certifications



Quick Facts


- 15 Optical Distributions
- Lumen packages range from 2,459 to 11,480 (20W - 95W)
- Efficacy up to 149 lumens per watt

Connected Systems


- WaveLinx
- Enlighted

Dimensional Details


Cylinder

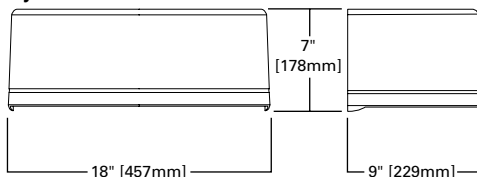


Trapezoid

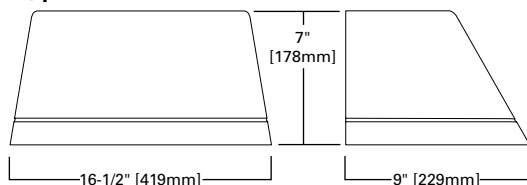


Quarter Sphere

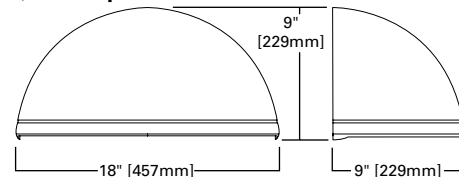

Wedge

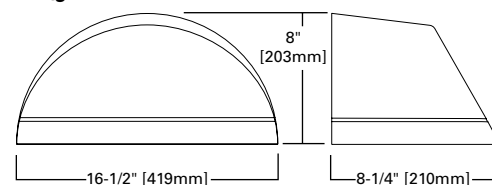

Hook -n- Lock

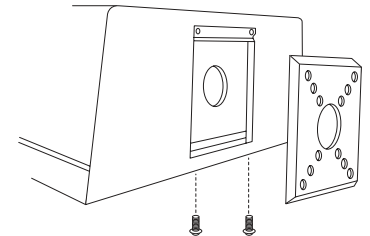

NOTES:

1. IDA Certified for 3000K CCT and warmer only.