

PROJECT

CONSULTANTS

DRAWINGS

Landscape

TBD

Builder

Architectural

Striegel-Agacki Studio

**1430 Underwood Avenue
Wauwatosa, Wisconsin 53213**

Ph 414 793.3586

G100 - PROJECT DATA, GENERAL NOTES, OUTLINE SPEC
A001 - CODE CONFORMANCE PLAN
D101 - DEMOLITION PLAN
A101 - PROPOSED FIRST FLOOR PLAN
A301 - EXTERIOR ELEVATIONS
A521 - EXTERIOR DETAILS
A701 - INTERIOR ELEVATIONS

Structural

REYN Engineering

**131 West Seeboth
Suite 220
Milwaukee, Wisconsin 53204
Ph 414-254-8526**

Plumbing

Design-Build

Mechanical

Design-Build

Electrical

Design-Build

TRIEGEL AGACKI STUDIO
130 UNDERWOOD
EAUWATOSA, WI 53213
TEL 414.793.3586

Owner:
North 7200, LLC
PO BOX 510932
MILWAUKEE, WI 53203

[illegible]

Project name

TENANT IMPROVEMENT

200 W. NORTH AVENUE
EAUWATOSA, WI 53213

ISSUED FOR REVIEW
NOT FOR CONSTRUCTION

FILE:
COMPUTER FILE:

DRAWN BY: _____

LOT DATE: _____

B NUMBER: _____

FILE: _____

MEET

SHEET NUMBER

T100

RIEGL, AGACKI STUDIO, INC.



1. SOFFITS TO BE LIGHT GAUGE FRAMED, SUSPENDED GWB CEILING.
2. EMERGENCY LIGHTING AND LIGHTING IN PARKING AREAS BY DESIGN-BUILD ELECTRICAL SUBCONTRACTOR.
3. DESIGN-BUILD ELECTRICAL SUBCONTRACTOR TO VERIFY CODE REQUIRED LIGHTING LEVELS AND REVIEW WITH OWNER / ARCHITECT.
4. PROVIDE BLOCKING AND ARCHITECTURAL METALS TO SUPPORT ALL LIGHT FIXTURES.
5. COORDINATE SIZES, TYPES, LOCATIONS, & QUANTITIES OF ALL MEP RELATED FIXTURES, DEVICES, & EQUIPMENT.
6. EMERGENCY LIGHT LOCATIONS TO BE COORDINATED WITH ELECTRICAL CONTRACTOR, GENERAL CONTRACTOR, & LOCAL CODE OFFICIAL..
7. THE ELECTRICAL CONTRACTOR SHALL BE RESPONSIBLE FOR THE FINAL LIGHTING CALCULATIONS AND PHOTOMETRIC LIGHT LEVELS.

Owner:
North 7200, LLC
PO BOX 510932
MILWAUKEE, WI 53203

[illegible]

project name

TENANT IMPROVEMENT

200 W. NORTH AVENUE
WAUWATOSA, WI 53213


ISSUED FOR REVIEW
NOT FOR CONSTRUCTION

SCALE: _____
COMPUTER FILE: _____

DRAWN BY:
LOT DATE:
JOB NUMBER:
TITLE:
FIRST FLOOR PLAN
PLAN

SHEET NUMBER
A101

TRIEGEL AGACKI STUDIO, INC.

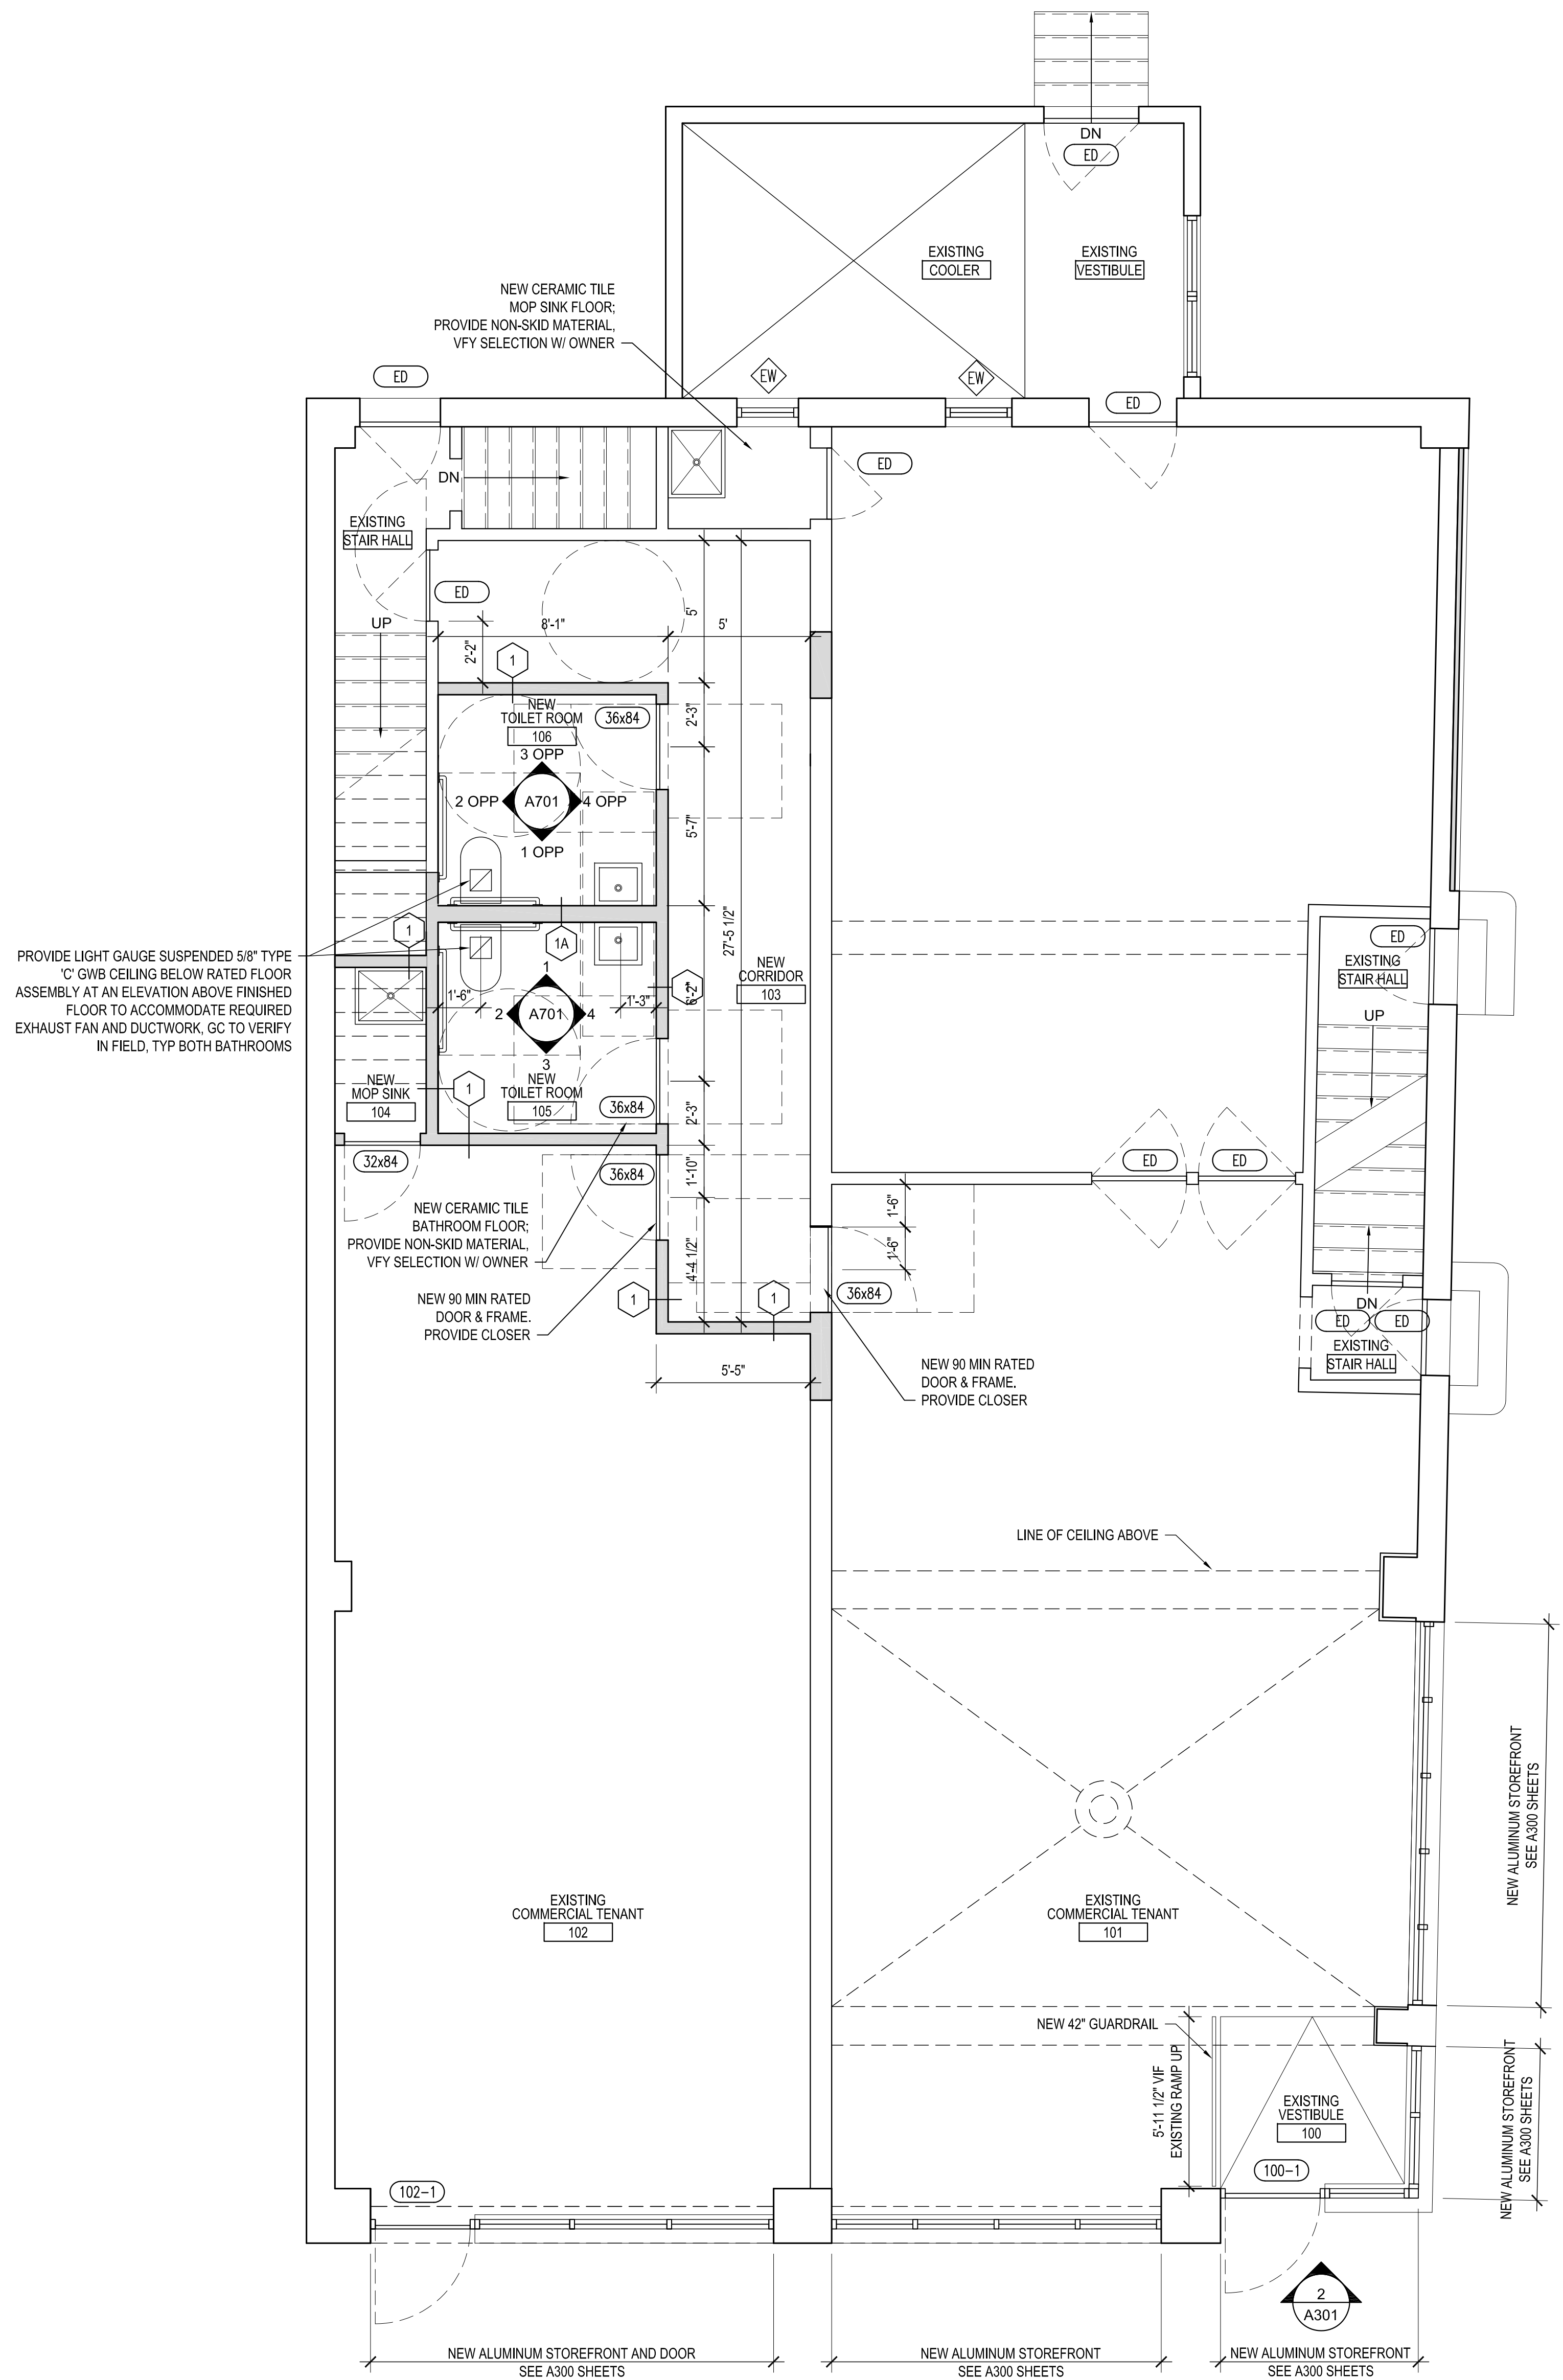


GA FILE NO. FC 5724	PROPRIETARY	2 HOUR FIRE
WOOD FLOOR, WOOD JOISTS, GYPSUM WALLBOARD,		
RESILIENT CHANNELS		
Base layer 5/8" proprietary type X gypsum wallboard or gypsum veneer base applied at right angles to 2 x 10 wood joists 19" o.c. with 8d nails, 1 1/2" long, 0.115" shank, 18x64" heads, 1" o.c. Resilient furring channels 2" x 4" applied at right angles to base layer with one nail, 2 x 12/20g, 0.115" shank, 18x64" head, at each joint. Face layer 5/8" proprietary type X gypsum wallboard or gypsum veneer base applied at right angles to resilient furring channels with 1" Type 8 drywall screws 1 1/2" o.c. Double channel installed at right angles to wood joists supporting 1" nominal 2" & wood of exterior and 1" nominal wood finish over 1/2" of 1952J vinylgrip flooring with wood joists 14" & 18" o.c. interior joined with exterior glue exterior perpendicular to joists with joints staggered.		
PROPRIETARY GYPSUM BOARD	Approx. Weight:	
American Gypsum Company	5/8" FIREBLOC Type C	6 psf
Cortac/Tyco Gypsum	5/8" PyroBord Type C gypsum Panels	UL D2713-35 102-14.4
Cortac/Tyco Gypsum Canada, Inc.	5/8" PyroBord Type C gypsum Panels	UL Design L502;
G-I-P Gypsum	5/8" Fire-Roof Board Type C	ULC Design 16533
Lafarge North America, Inc.	5/8" FireShield Type C	
Northern Company Gypsum	5/8" Gold Bond® Brand FIRE-SHIELD Gw	
PABCO Gypsum	5/8" FLAME CURBER Super®	
Temple-Inland Forest Products Corporation	5/8" TIG-C	
*Contact the manufacturer for more detailed information on proprietary products.		

SCALE: $1/4"=1'-0"$

GA FILE NO. WP 1522	GENERIC	2 HOUR FIRE	55 to 59 STC
GYPSUM WALLBOARD, STEEL STUDS			
Base layer 5/8" type X gypsum wallboard or gypsum veneer base applied parallel or at right angles to each side of 3 5/8" steel studs 24" o.c. with 1" Type S drywall screws 24" o.c. Face layer 5/8" type X gypsum wallboard or gypsum veneer base applied parallel or at right angles to each side with 1 5/8" Type S drywall screws 12" o.c.			
Joints staggered 24" each layer and side. Sound tested with 3 1/2" glass fiber friction fit in stud space. (NLB)			
		Thickness: 6 1/8" Limiting Height: Refer to Section IV Approx. Weight: 12 psf Fire Test: See WP 1548 Sound Test: (WHI-495-0236, 1-30-80) NRCC 818-NV, 2-3-81	


SCALE: 1/4"=1'-0"

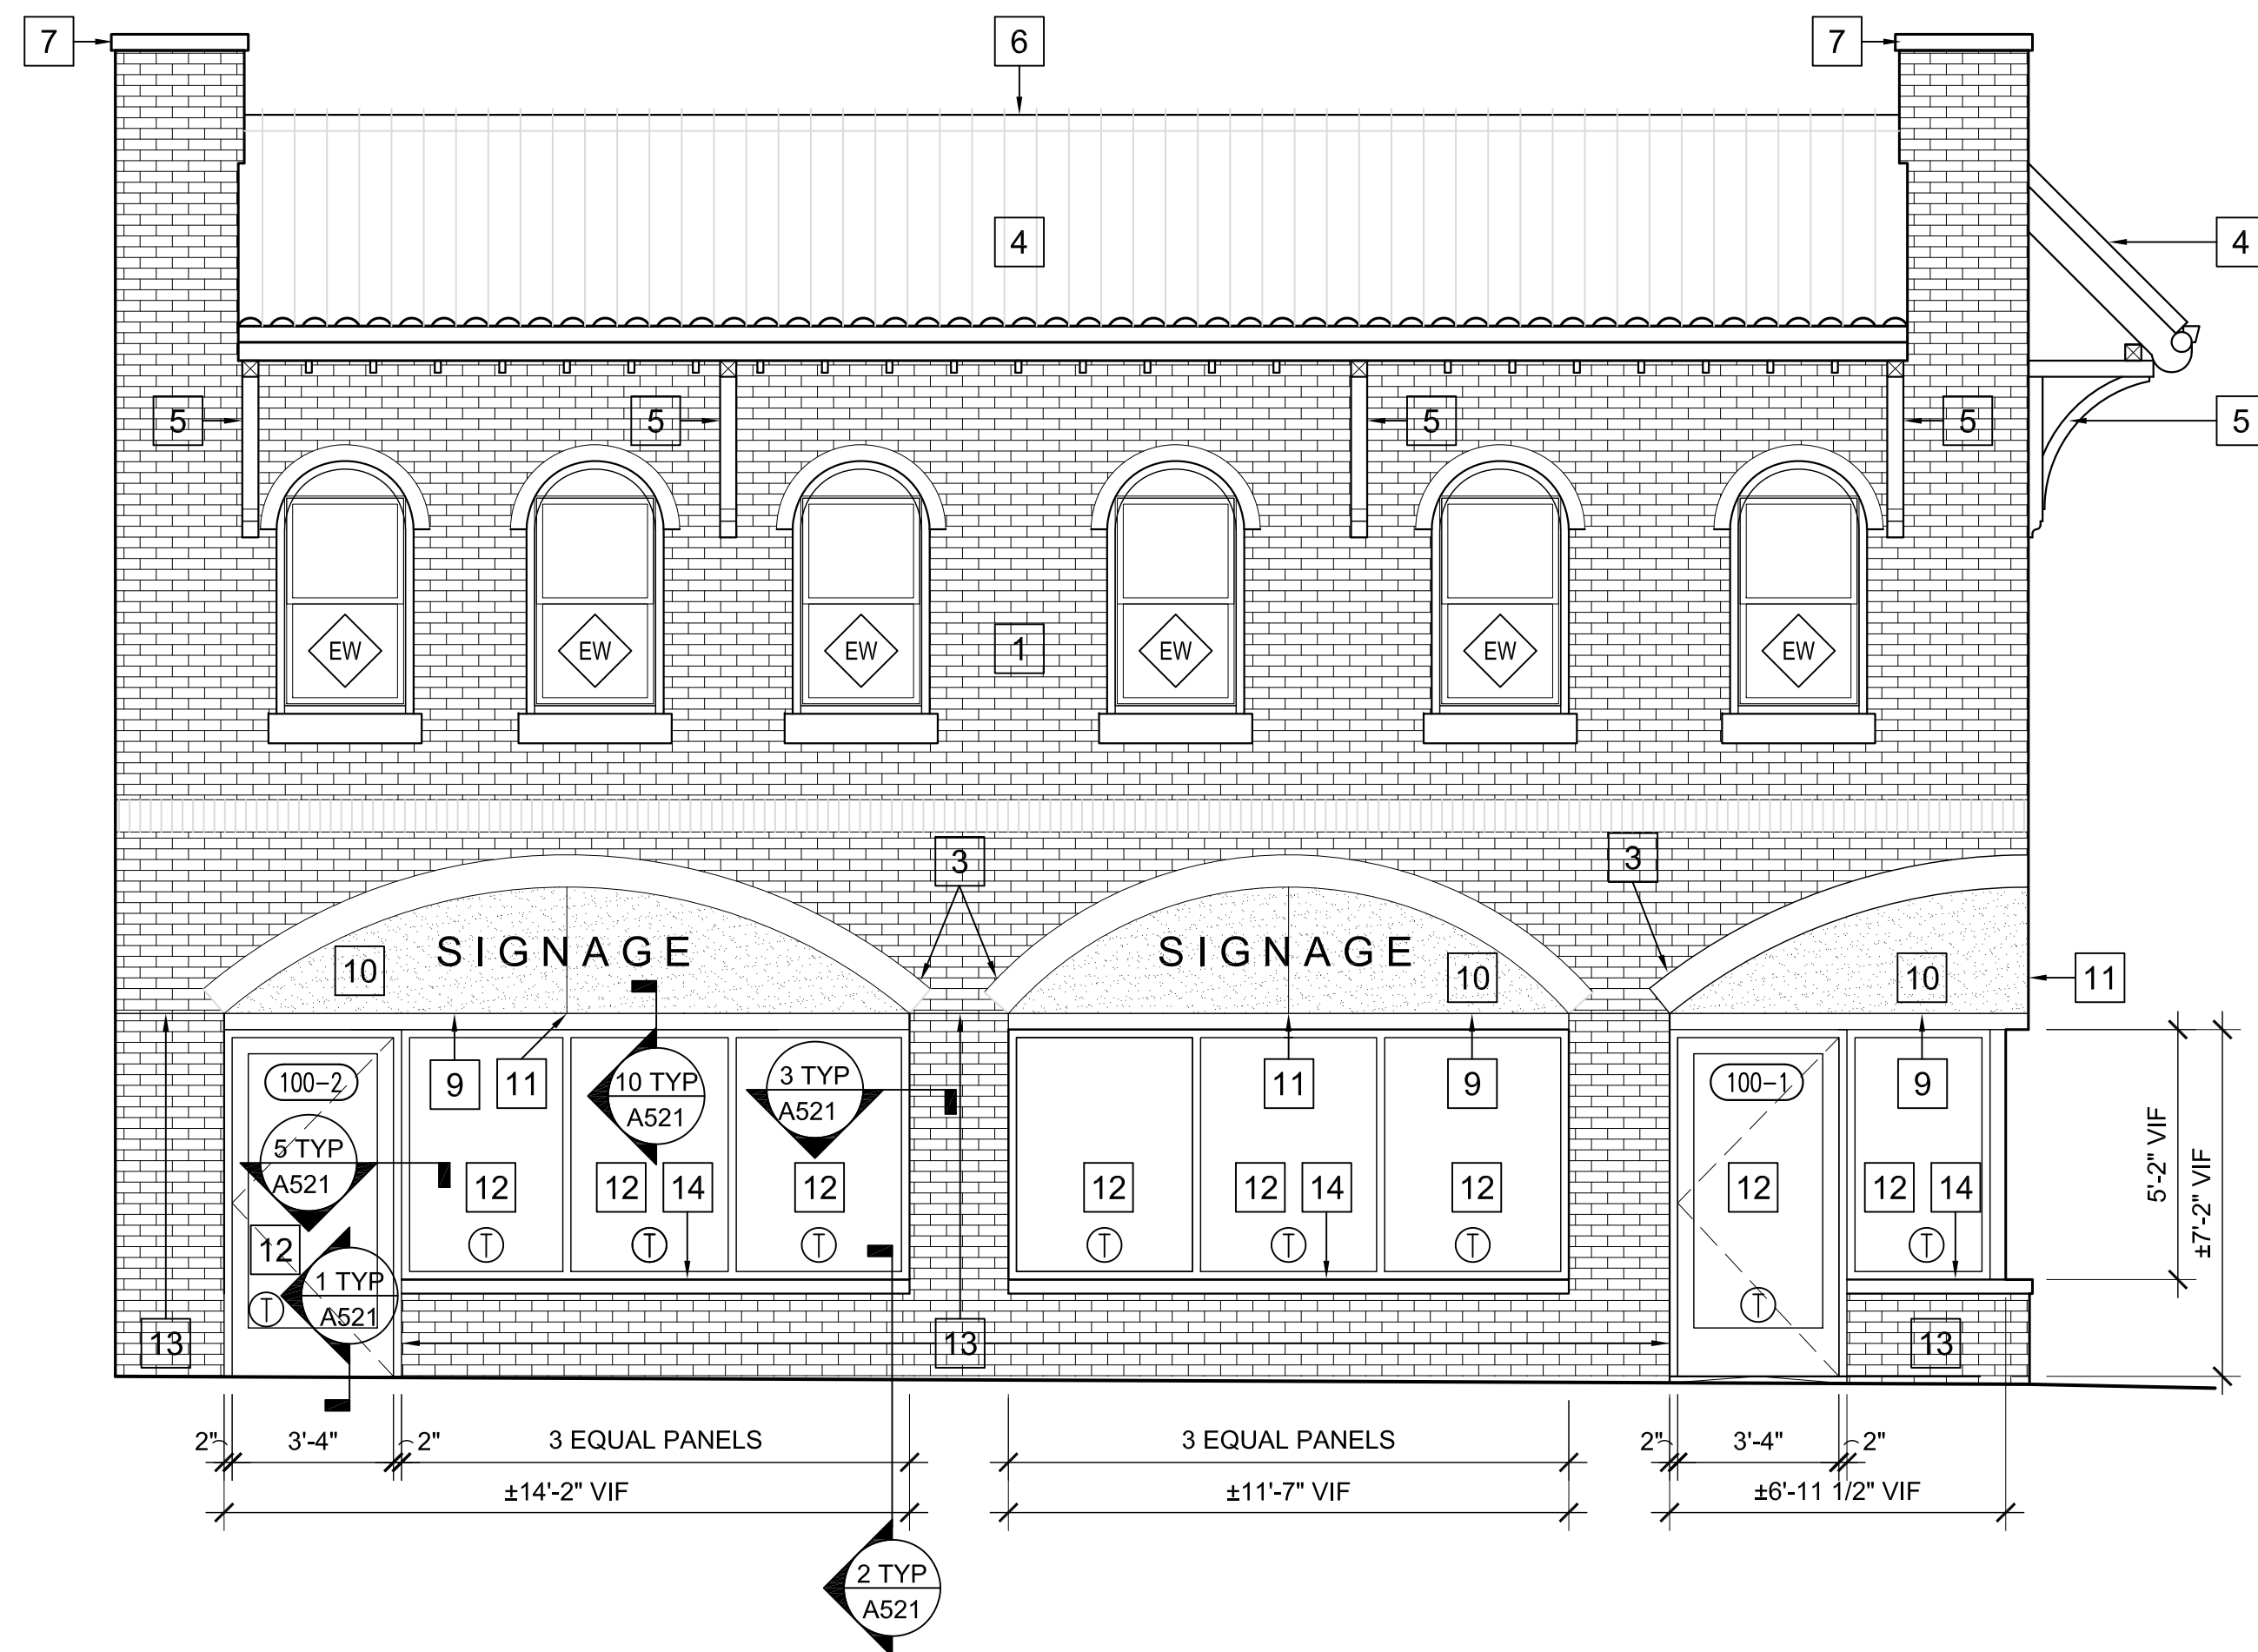

SOUTH ELEVATION

1/4" = 1'-0"

2

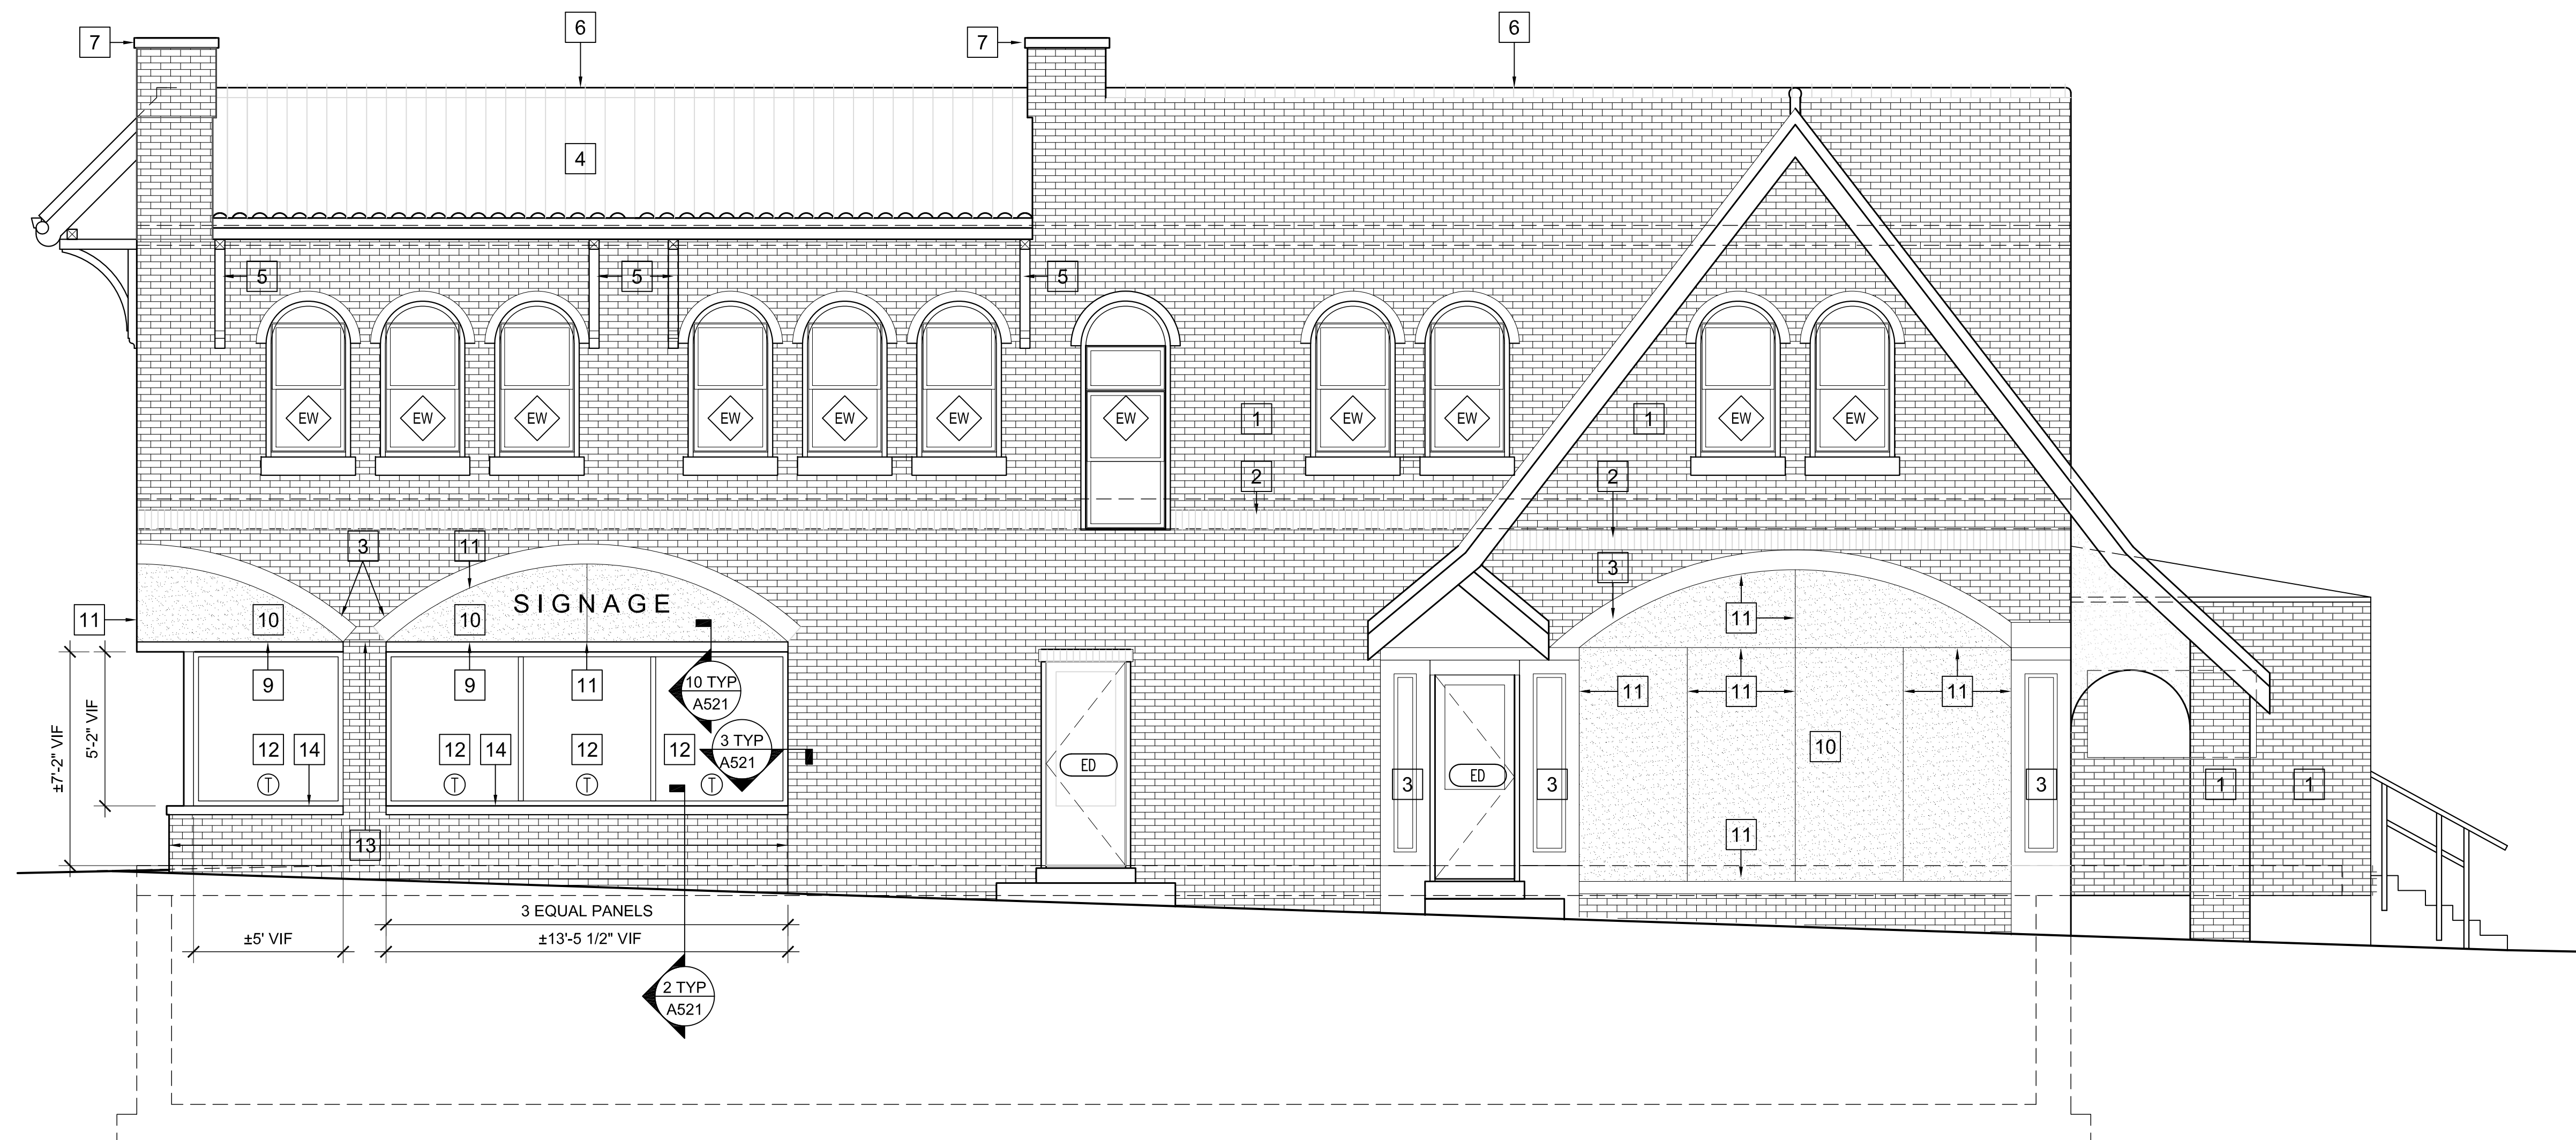

EAST ELEVATION

1/4" = 1'-0"

1

GENERAL NOTES

1. PRIOR TO PENETRATION OF ANY EXTERIOR WALL SURFACE THE LOCATION OF THE PENETRATION MUST BE COORDINATED AND APPROVED BY THE ARCHITECT. FAILURE TO OBTAIN PERMISSION MAY RESULT IN RELOCATION OF THE INSTALLED ITEM AND REPAIR OF THE AFFECTED SURFACES AT NO COST TO THE OWNER.
2. NOTE ONE ABOVE APPLIES TO ALL PENETRATIONS INCLUDING BUT NOT LIMITED TO ROOF SCUPPERS, UTILITY CONNECTIONS, VENTS, AIR INTAKES, ETC.
3. ALL JOINTS IN EXTERIOR MATERIALS ARE AN INDICATION OF DESIGN INTENT ONLY. ALL JOINTS TO FOLLOW MANUFACTURERS RECOMMENDATIONS OR GOOD PRACTICE FOR INSTALLATION AND REQUIRED JOINT LOCATIONS. NOTIFY ARCHITECT OF ANY DEVIATION FROM JOINT PATTERN PRIOR TO EXECUTION.
4. REFER TO A300 SHEETS FOR WINDOWS AND DOORS AND ASSOCIATED NOTES.

ELEVATION KEY NOTES

- 1 EXISTING BRICK MASONRY
- 2 EXISTING BRICK SOLIDER COURSE
- 3 EXISTING CAST TRIM
- 4 EXISTING CLAY TILE ROOF
- 5 EXISTING WOOD BRACKET
- 6 EXISTING CLAY COPING
- 7 EXISTING STONE COPING
- 8 NEW 1x4 ENGINEERED COMPOSITE TRIM, PAINTED
- 9 NEW 1x6 ENGINEERED COMPOSITE TRIM, PAINTED
- 10 NEW SMOOTH FINISH FIBER CEMENT SIDING-1 ON COR-A-VENT SHIM SYSTEM, PAINTED
- 11 NEW FIBER CEMENT SIDING ALUMINUM REVEAL TRIM SYSTEM
- 12 NEW ALUMINUM STOREFRONT SYSTEM, PAINTED
- 13 NEW BRICK MASONRY TO MATCH EXISTING MASONRY AND GROUT
- 14 NEW CAST SILL

- ED EXISTING DOOR TO REMAIN
- EW EXISTING WINDOW TO REMAIN

EXTERIOR DOOR / WINDOW NOTES

1. ALL WINDOWS ARE TO MEET ALL CODE REQUIREMENTS - GC TO COORDINATE WITH SUPPLIER.
2. T = TEMPERED SAFETY GLASS PER CODE.
3. SWINGING DOORS WITH FULL LITES TO HAVE MINIMUM 10" HIGH BOTTOM RAIL PER ICC/ANSI A117.1 - 2009, 404.2.9.
4. REFER TO ELEVATION DRAWINGS FOR WINDOW OPERATION OR GROUPINGS.
5. GC TO VERIFY ALL WINDOW AND DOOR ROUGH OPENINGS IN FIELD PRIOR TO ORDERING WINDOW UNITS.
6. ALL GLAZING TO COMPLY WITH IBC 2015, CHAPTER 24 FOR SAFETY GLAZING MATERIALS, REQUIRED APPLICABLE TESTING AND LOCATIONS, GC AND SUPPLIER TO VERIFY.
7. CHANGES IN LEVEL GREATER THAN 1/4" IN HEIGHT AND NOT MORE THAN 1/2" MAXIMUM IN HEIGHT SHALL BE BEVELED WITH A SLOPE NOT STEEPER THAN 1:2. VERIFY WITH DOOR LOCATIONS AND COORDINATE WITH MANUFACTURER / SUPPLIER.
8. WINDOW AND DOOR SIZES ARE APPROXIMATE UNIT DIMENSIONS, NOT ROUGH OPENINGS. GC TO COORDINATE APPROVED WINDOW AND DOOR MANUFACTURER'S REQUIRED ADDITIONAL SHIM SPACE GIVEN POTENTIAL BUILDING SHRINKAGE AT WOOD FLOORS AND RESULTANT REQUIRED WINDOW AND DOOR ROUGH OPENINGS AND REPORT TO ARCH.
9. EXTERIOR DOOR CLEAR OPENING WITH DOOR SWING OPEN TO 90 DEGREES OR FULLY SLID OPEN TO BE MINIMUM 32" CLEAR WIDTH, GC AND SUPPLIER TO VERIFY AND REPORT TO ARCH.
10. REFER TO A3 SHEETS FOR EXTERIOR CLADDING MATERIALS ADJACENT TO WINDOW UNITS AND NUMBERED DETAILS.
11. 'EW' WINDOWS ARE UNITS TO BE REPLACED IN PLACE; VERIFY THESE UNIT SIZES IN FIELD.

STRIEGEL AGACKI STUDIO
1430 UNDERWOOD
WALWATOSA, WI 53213
TEL 414.793.3586

Owner:
North 7200, LLC
PO BOX 510932
MILWAUKEE, WI 53203

DATE	NO.	REVISION
04-10-25		PROGRESS SET

project name

TENANT
IMPROVEMENT

7200 W. NORTH AVENUE
WALWATOSA, WI 53213

ISSUED FOR REVIEW
NOT FOR CONSTRUCTION

SCALE:
COMPUTER FILE:

DRAWN BY:
PLOT DATE:
JOB NUMBER:
TITLE:
EXTERIOR ELEVATIONS

SHEET NUMBER

A301

© STRIEGEL AGACKI STUDIO, INC.

UP / DOWN SCONCE,
TYPICAL



SOUTH ELEVATION

1/4" = 1'-0"

2



EAST ELEVATION

1/4" = 1'-0"

1

GENERAL NOTES

1. PRIOR TO PENETRATION OF ANY EXTERIOR WALL SURFACE THE LOCATION OF THE PENETRATION MUST BE COORDINATED AND APPROVED BY THE ARCHITECT. FAILURE TO OBTAIN PERMISSION MAY RESULT IN RELOCATION OF THE INSTALLED ITEM AND REPAIR OF THE AFFECTED SURFACES AT NO COST TO THE OWNER.
2. NOTE ONE ABOVE APPLIES TO ALL PENETRATIONS INCLUDING BUT NOT LIMITED TO ROOF SCUPPERS, UTILITY CONNECTIONS, VENTS, AIR INTAKES, ETC.
3. ALL JOINTS IN EXTERIOR MATERIALS ARE AN INDICATION OF DESIGN INTENT ONLY. ALL JOINTS TO FOLLOW MANUFACTURERS RECOMMENDATIONS OR GOOD PRACTICE FOR INSTALLATION AND REQUIRED JOINT LOCATIONS. NOTIFY ARCHITECT OF ANY DEVIATION FROM JOINT PATTERN PRIOR TO EXECUTION.
4. REFER TO A300 SHEETS FOR WINDOWS AND DOORS AND ASSOCIATED NOTES.

ELEVATION KEY NOTES

- 1 EXISTING BRICK MASONRY
 - 2 EXISTING BRICK SOLIDER COURSE
 - 3 EXISTING CAST TRIM
 - 4 EXISTING CLAY TILE ROOF
 - 5 EXISTING WOOD BRACKET
 - 6 EXISTING CLAY COPING
 - 7 EXISTING STONE COPING
 - 8 NEW 1x4 ENGINEERED COMPOSITE TRIM, PAINTED
 - 9 NEW 1x6 ENGINEERED COMPOSITE TRIM, PAINTED
 - 10 NEW SMOOTH FINISH FIBER CEMENT SIDING-1 ON COR-A-VENT SHIM SYSTEM, PAINTED
 - 11 NEW FIBER CEMENT SIDING ALUMINUM REVEAL TRIM SYSTEM
 - 12 NEW ALUMINUM STOREFRONT SYSTEM, PAINTED
 - 13 NEW BRICK MASONRY TO MATCH EXISTING MASONRY AND GROUT
 - 14 NEW CAST SILL
- ED EXISTING DOOR TO REMAIN
- EW EXISTING WINDOW TO REMAIN

EXTERIOR DOOR / WINDOW NOTES

1. ALL WINDOWS ARE TO MEET ALL CODE REQUIREMENTS - GC TO COORDINATE WITH SUPPLIER.
2. T = TEMPERED SAFETY GLASS PER CODE.
3. SWINGING DOORS WITH FULL LITES TO HAVE MINIMUM 10" HIGH BOTTOM RAIL PER ICC/ANSI A117.1 - 2009, 404.2.9.
4. REFER TO ELEVATION DRAWINGS FOR WINDOW OPERATION OR GROUPINGS.
5. GC TO VERIFY ALL WINDOW AND DOOR ROUGH OPENINGS IN FIELD PRIOR TO ORDERING WINDOW UNITS.
6. ALL GLAZING TO COMPLY WITH IBC 2015, CHAPTER 24 FOR SAFETY GLAZING MATERIALS, REQUIRED APPLICABLE TESTING AND LOCATIONS, GC AND SUPPLIER TO VERIFY.
7. CHANGES IN LEVEL GREATER THAN 1/4" IN HEIGHT AND NOT MORE THAN 1/2" MAXIMUM IN HEIGHT SHALL BE BEVELED WITH A SLOPE NOT STEEPER THAN 1:2. VERIFY WITH DOOR LOCATIONS AND COORDINATE WITH MANUFACTURER / SUPPLIER.
8. WINDOW AND DOOR SIZES ARE APPROXIMATE UNIT DIMENSIONS, NOT ROUGH OPENINGS. GC TO COORDINATE APPROVED WINDOW AND DOOR MANUFACTURER'S REQUIRED ADDITIONAL SHIM SPACE GIVEN POTENTIAL BUILDING SHRINKAGE AT WOOD FLOORS AND RESULTANT REQUIRED WINDOW AND DOOR ROUGH OPENINGS AND REPORT TO ARCH.
9. EXTERIOR DOOR CLEAR OPENING WITH DOOR SWING OPEN TO 90 DEGREES OR FULLY SLID OPEN TO BE MINIMUM 32" CLEAR WIDTH, GC AND SUPPLIER TO VERIFY AND REPORT TO ARCH.
10. REFER TO A3 SHEETS FOR EXTERIOR CLADDING MATERIALS ADJACENT TO WINDOW UNITS AND NUMBERED DETAILS.
11. 'EW' WINDOWS ARE UNITS TO BE REPLACED IN PLACE; VERIFY THESE UNIT SIZES IN FIELD.

STRIEGEL AGACKI STUDIO
1430 UNDERWOOD
WALWATOSA, WI 53213
TEL 414.793.3586

Owner:
North 7200, LLC
PO BOX 510932
MILWAUKEE, WI 53203

DATE	NO.	REVISION
04-10-25		PROGRESS SET

project name

**TENANT
IMPROVEMENT**

7200 W. NORTH AVENUE
WALWATOSA, WI 53213

ISSUED FOR REVIEW
NOT FOR CONSTRUCTION

SCALE:
COMPUTER FILE:

DRAWN BY:
PLOT DATE:
JOB NUMBER:
TITLE:
EXTERIOR ELEVATIONS

SHEET NUMBER

A301

© STRIEGEL AGACKI STUDIO, INC.



Smooth finish, Tamlyn aluminum trim in lieu of battens

Statement
Collection®

Primed for
Paint

❓ Did not find the color you're looking for? [Click here.](#)

Select color

- Green
- Brown
- Gray
- Purple
- Blue
- Neutral
- White
- **Black**
- Yellow
- Red
- Orange

Find colors by name

Search by color name. E.g. "Linden Green"



Preferred color

Made specifically for you, products may incur additional cost and production time.

Shou Sugi Ban


Add sample to
cart | \$10




Visualize with Hardie™ Designer, powered
by Hover®




Individual colors may vary depending on display settings. Samples only available in Select Cedarmill® texture. Please check with your contractor or local dealer for availability in your area.

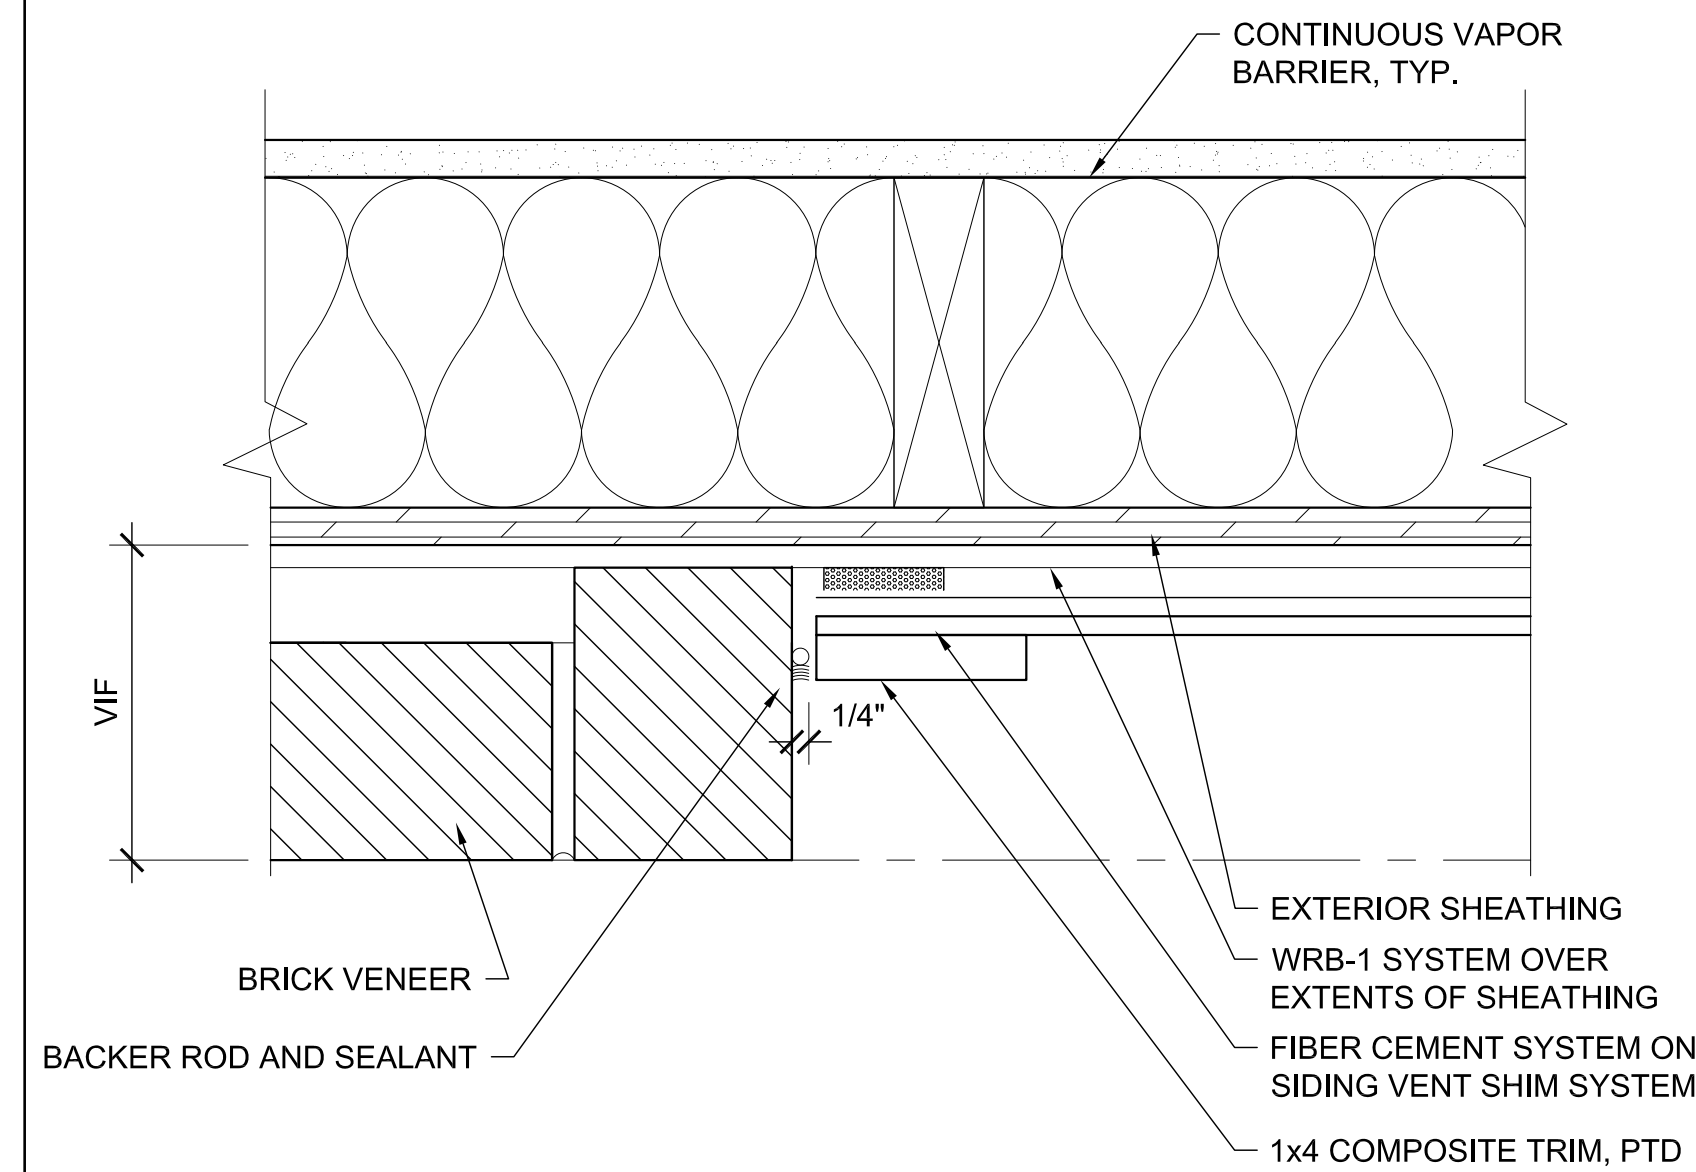


9 PLAN DETAIL - BRICK TO FIBER CEMENT
Scale: 3"=1'-0"

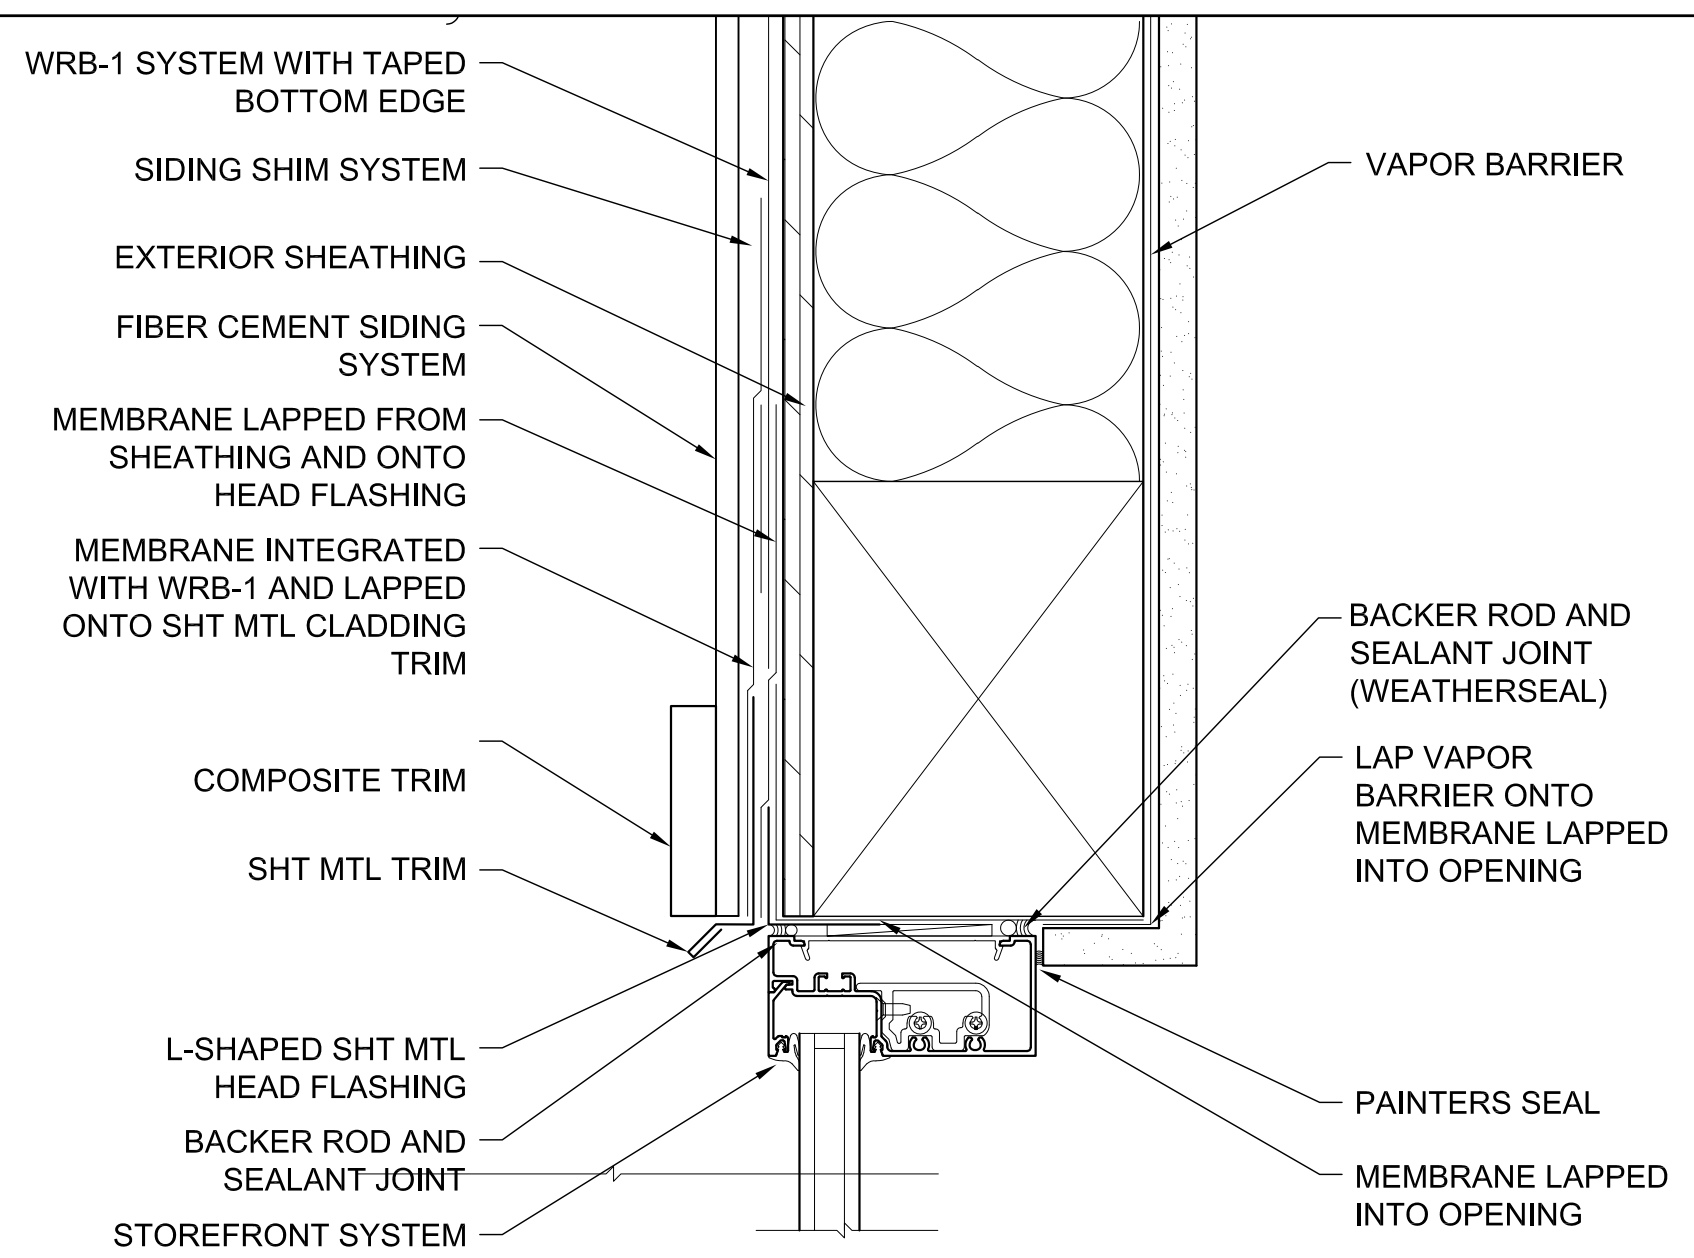


10 STOREFRONT FIBER CEMENT SIDING HEAD
Scale: 3"=1'-0"

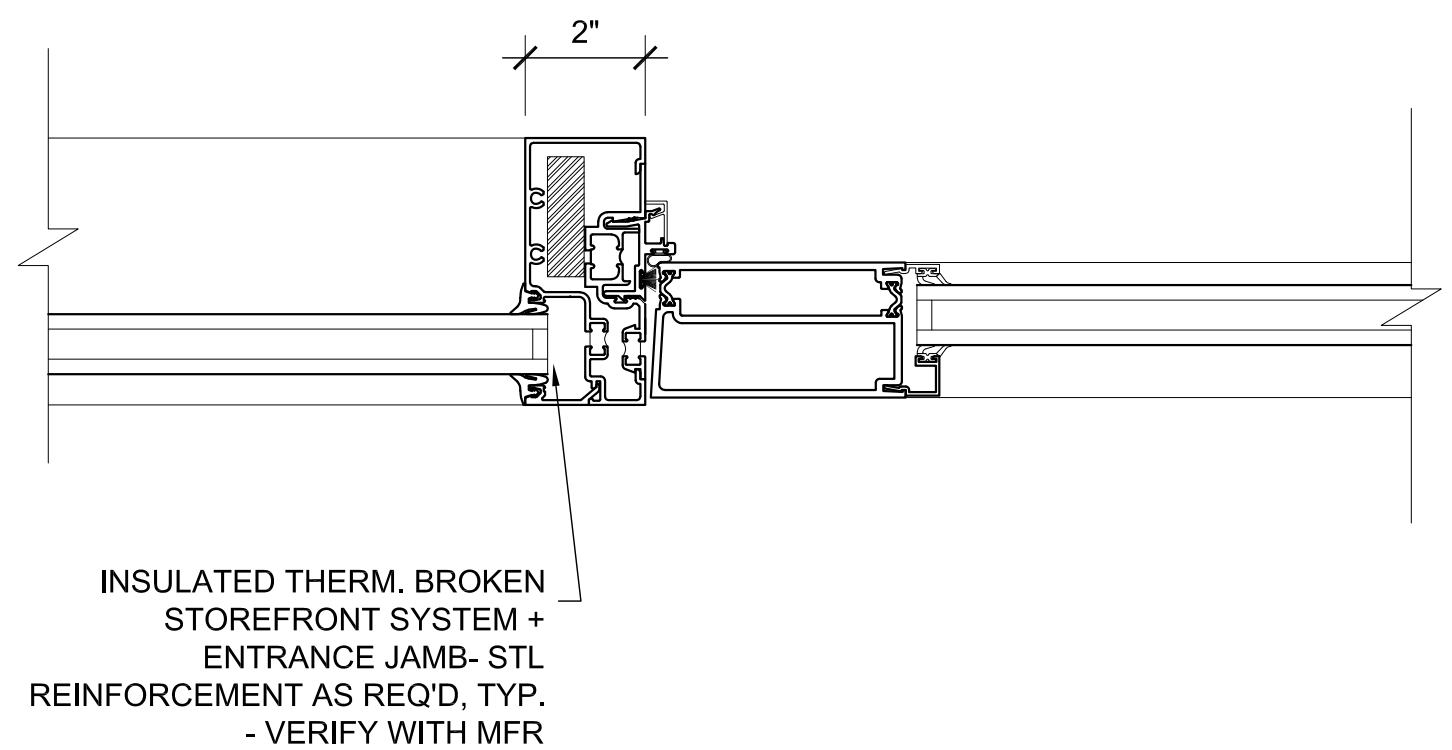


5 STOREFRONT JAMB DETAIL AT DOOR
Scale: 3"=1'-0"

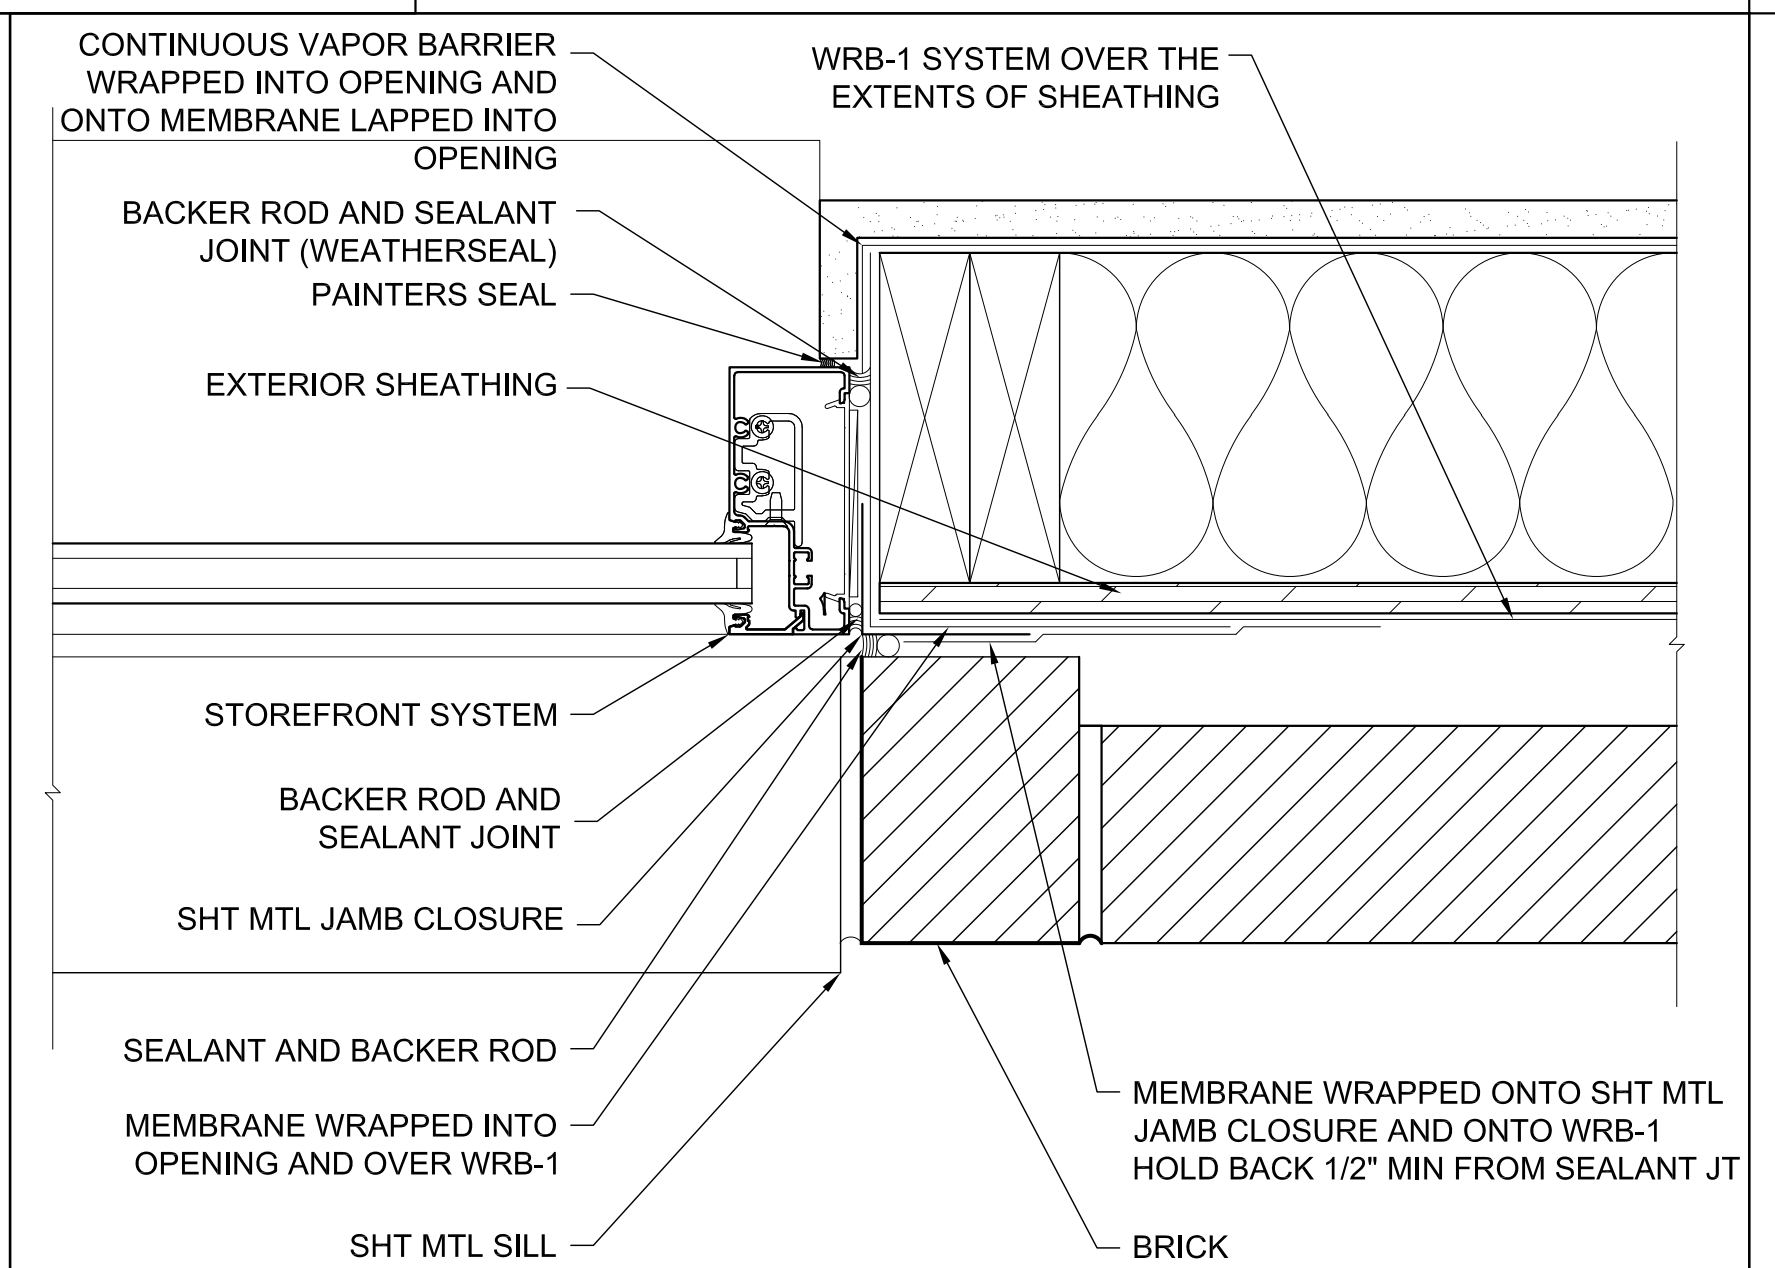

3 STOREFRONT / MASONRY JAMB DETAIL
Scale: 3"=1'-0"

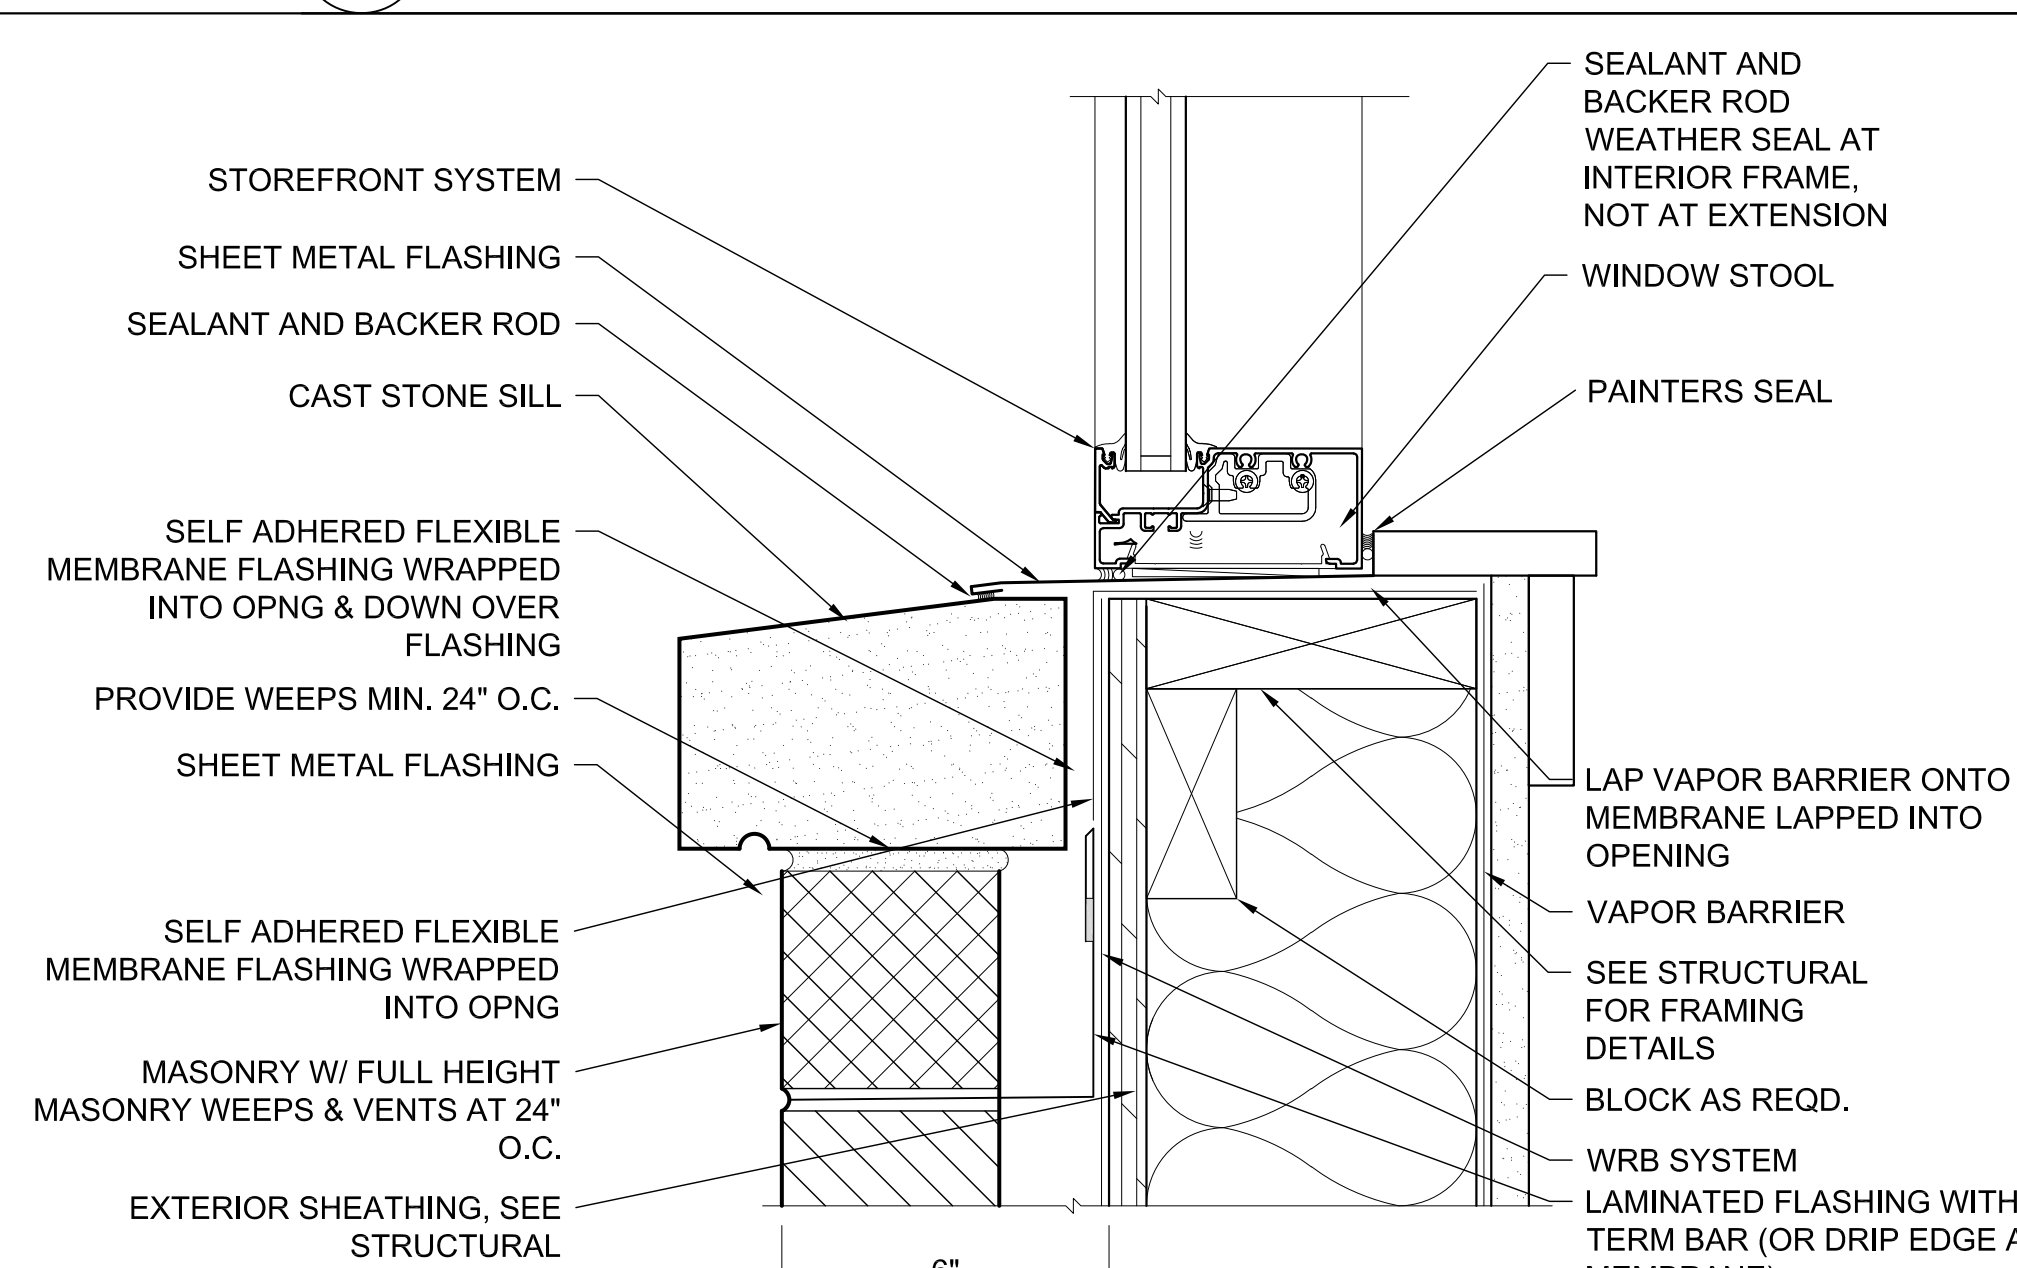

2 MASONRY STOREFRONT SILL DETAIL
Scale: 3"=1'-0"

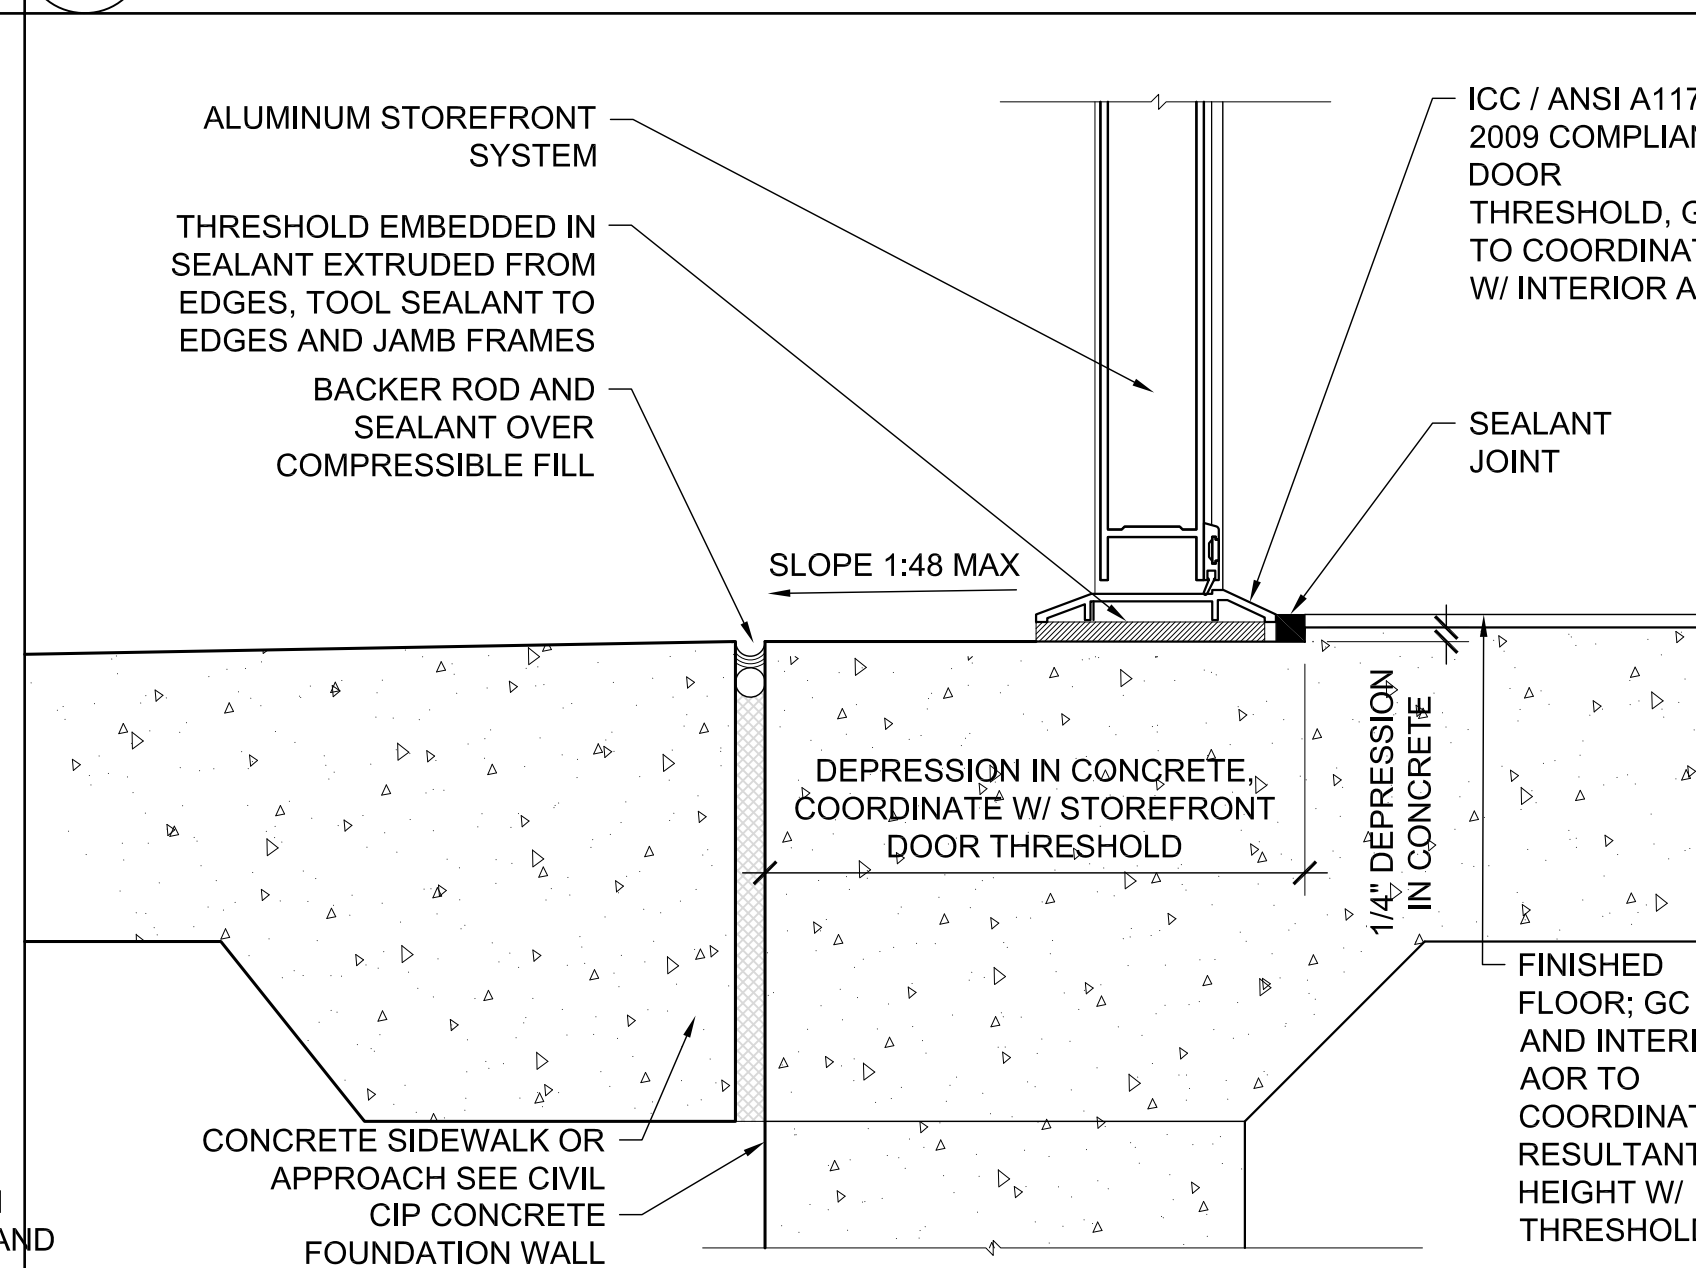

1 STOREFRONT DOOR SILL
Scale: NTS