


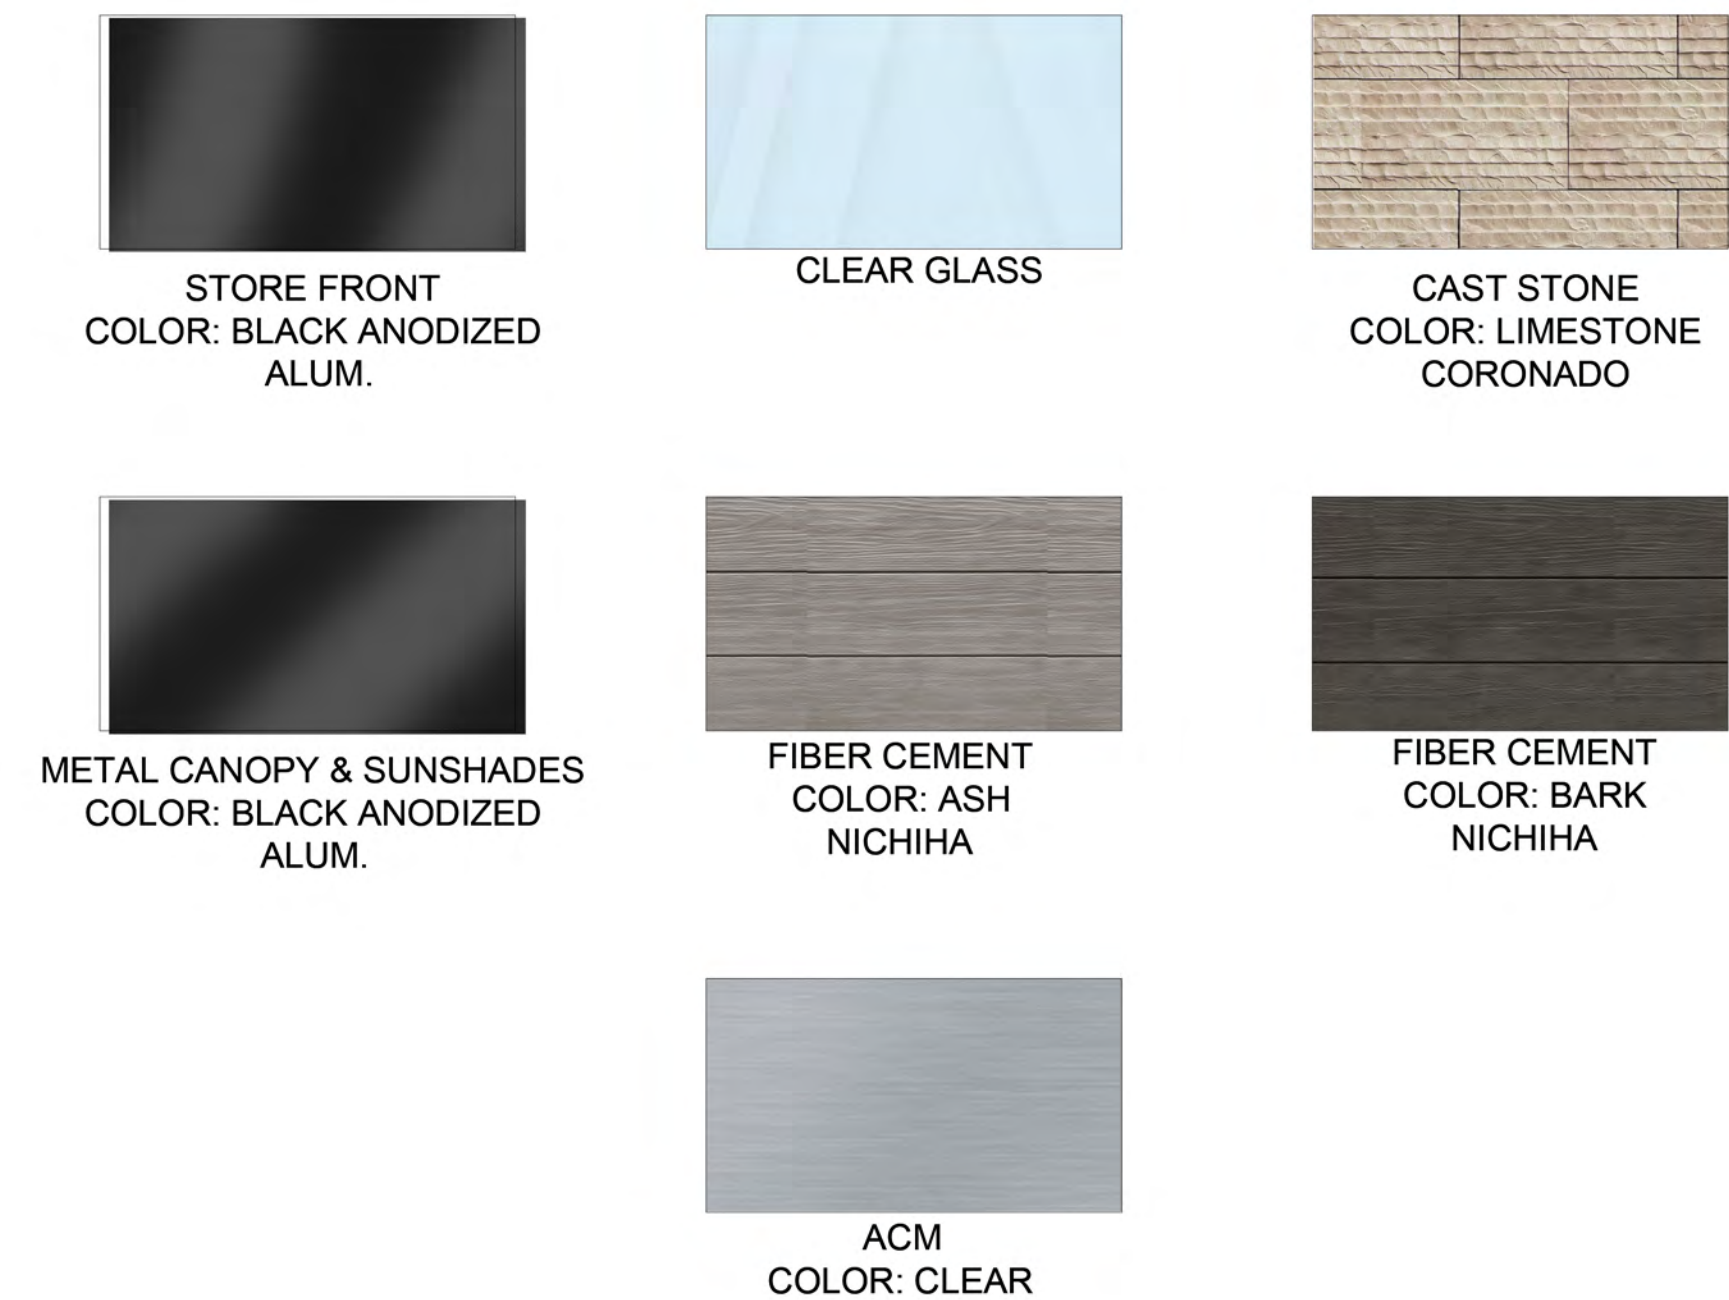
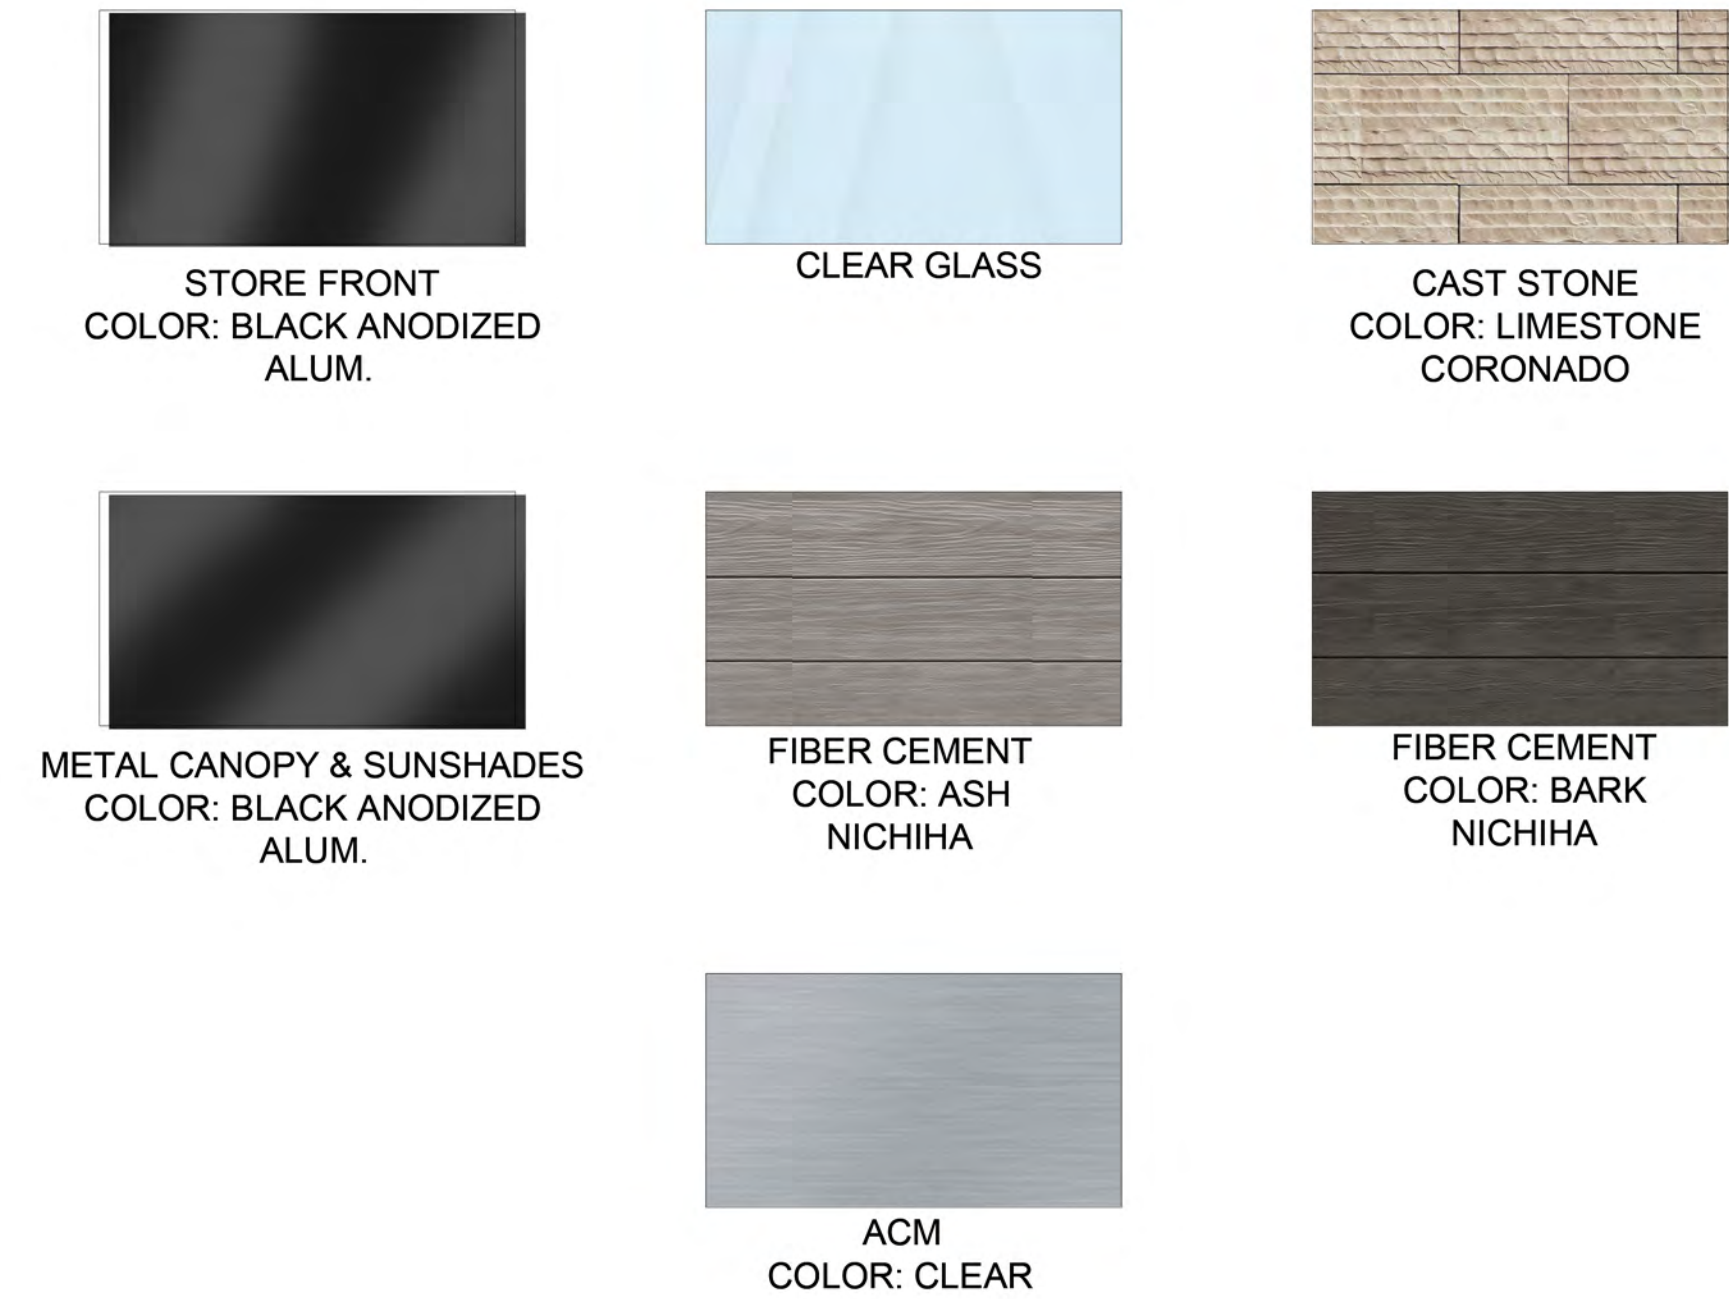


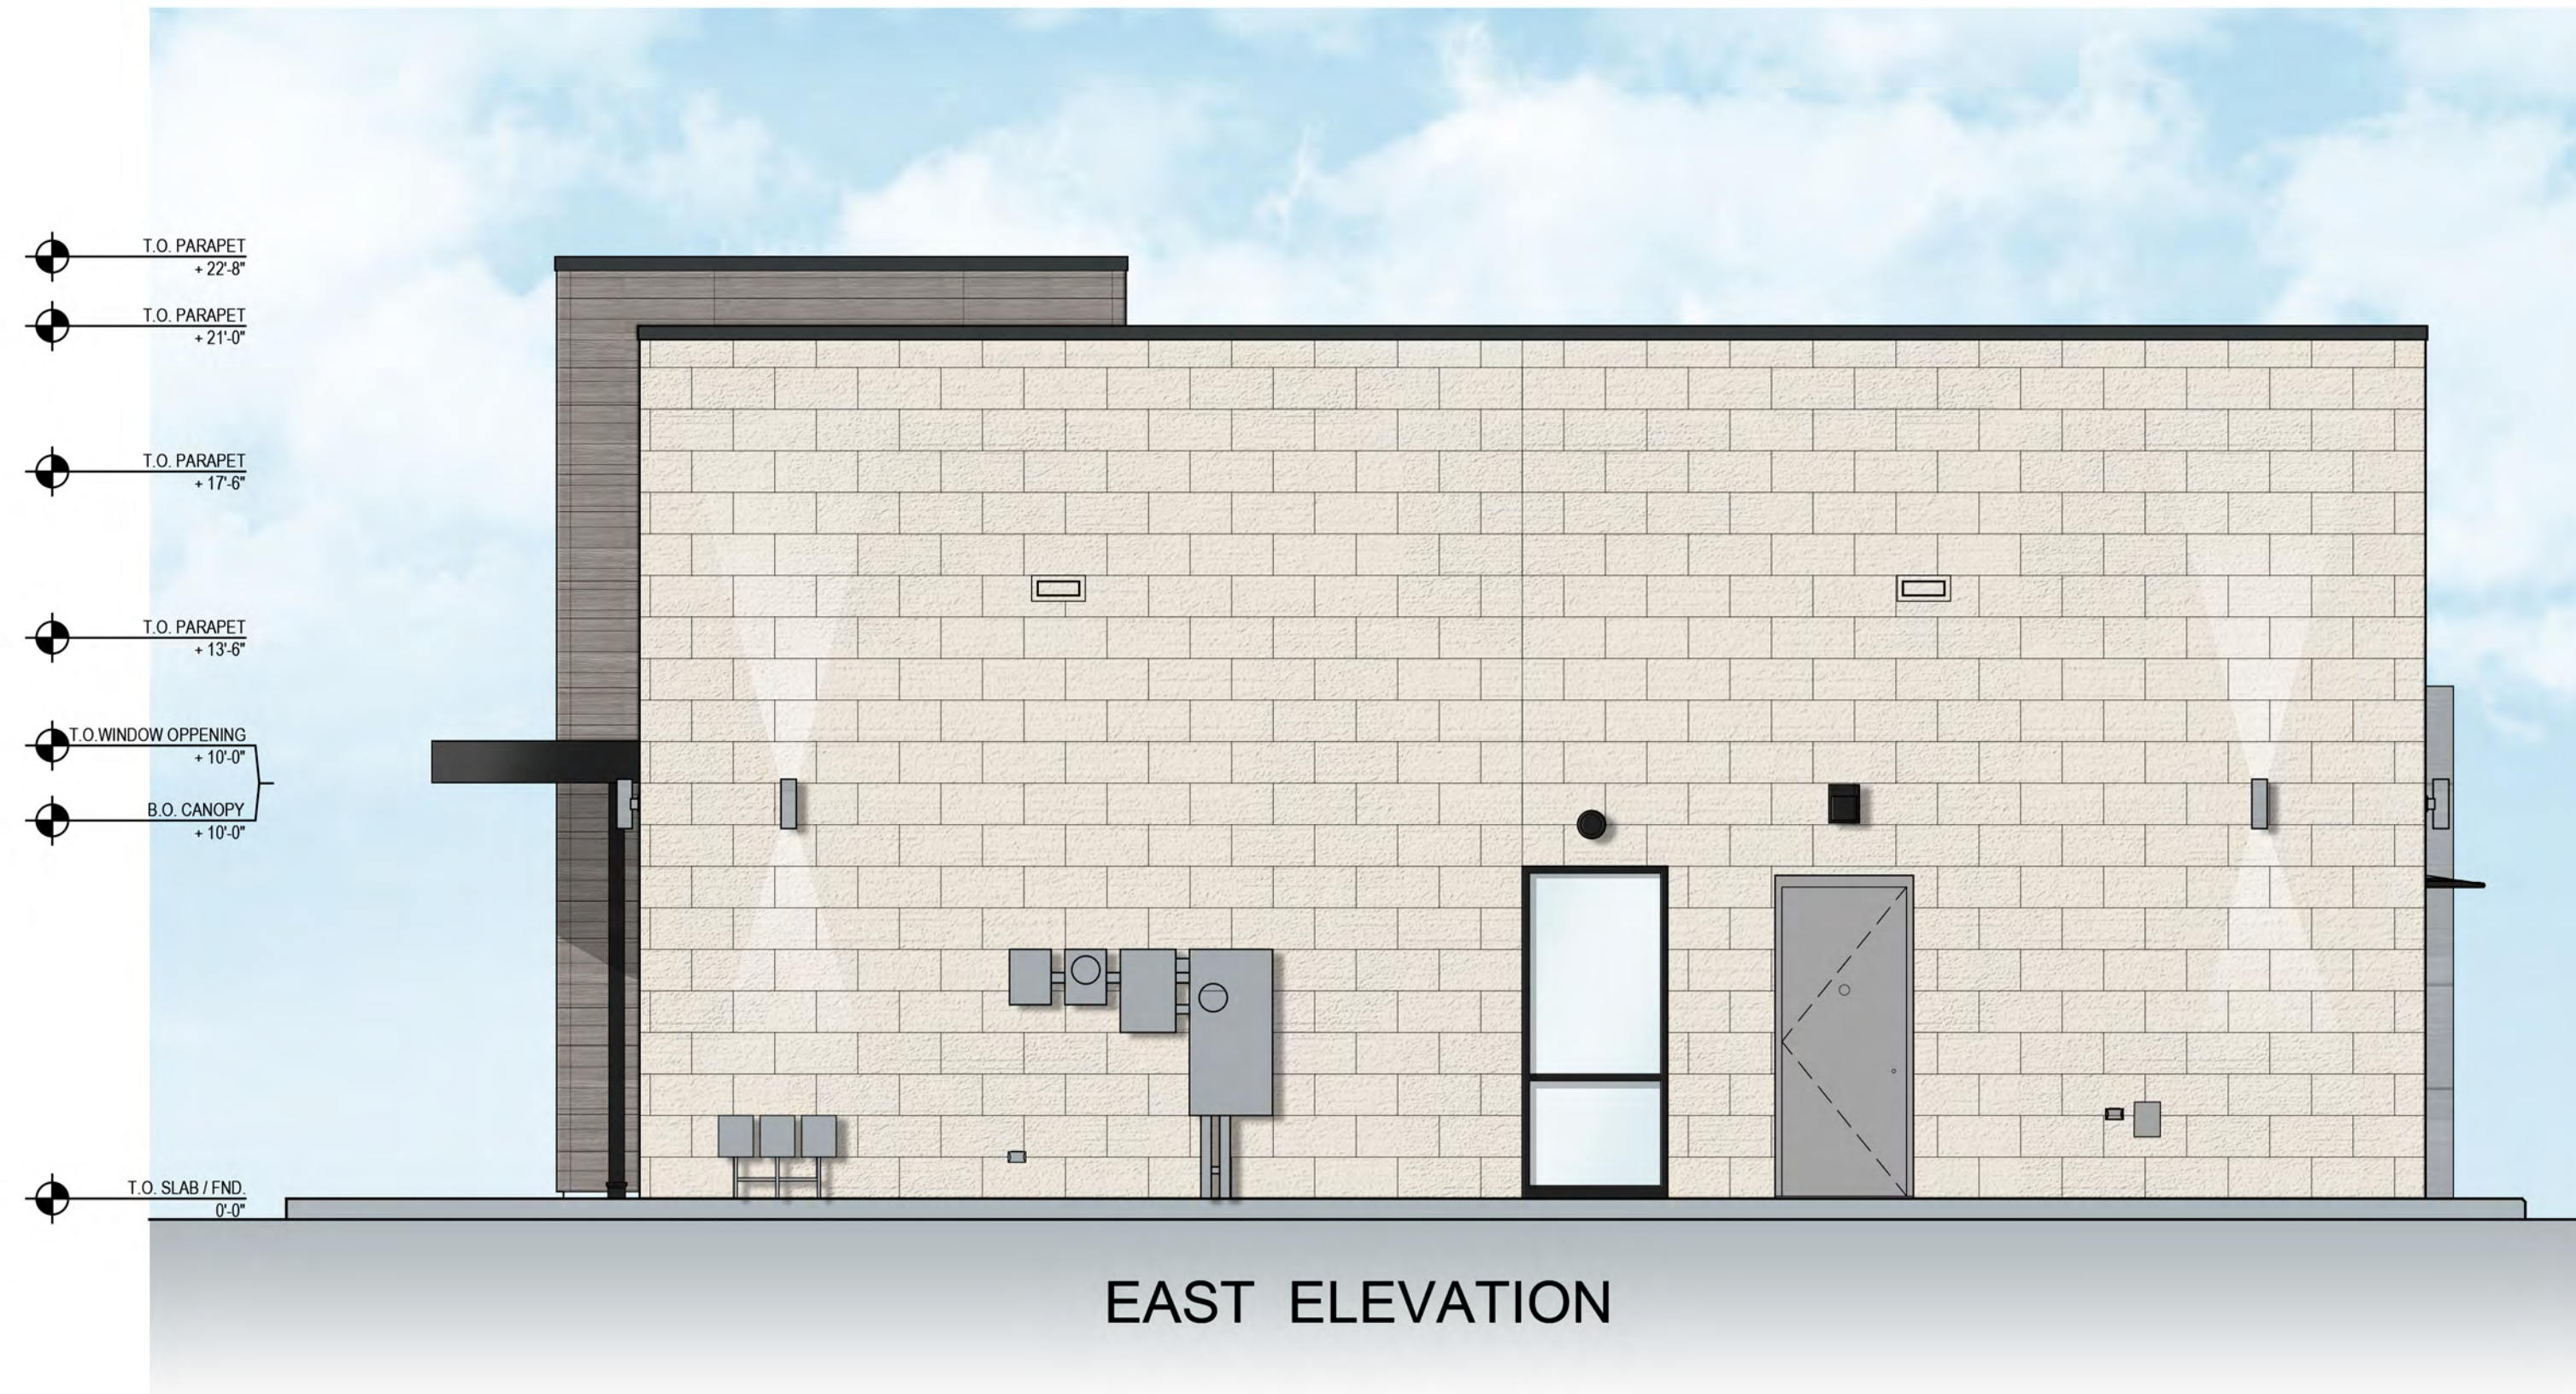


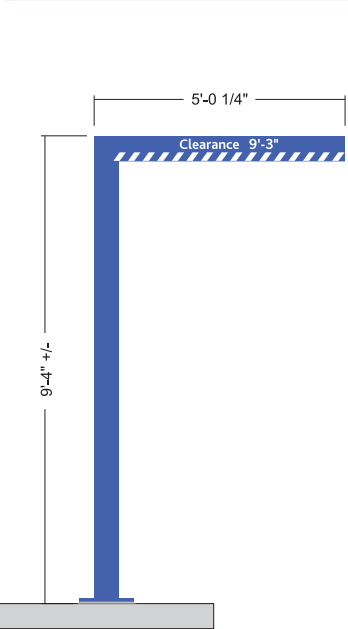


SIGN DETAILS

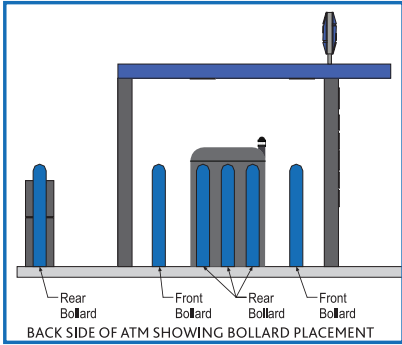

ELEVATION

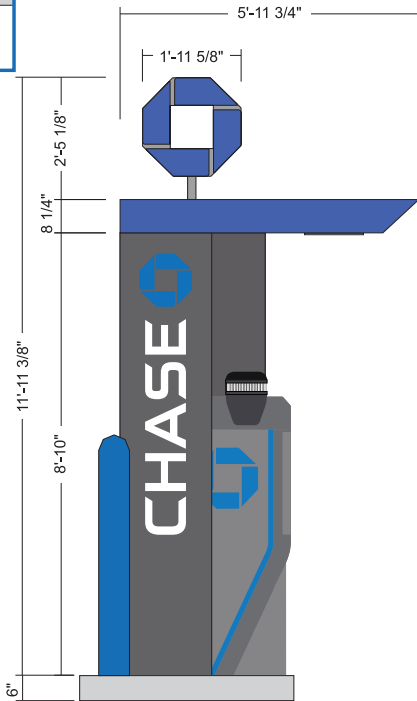


APPROACH
ELEVATION

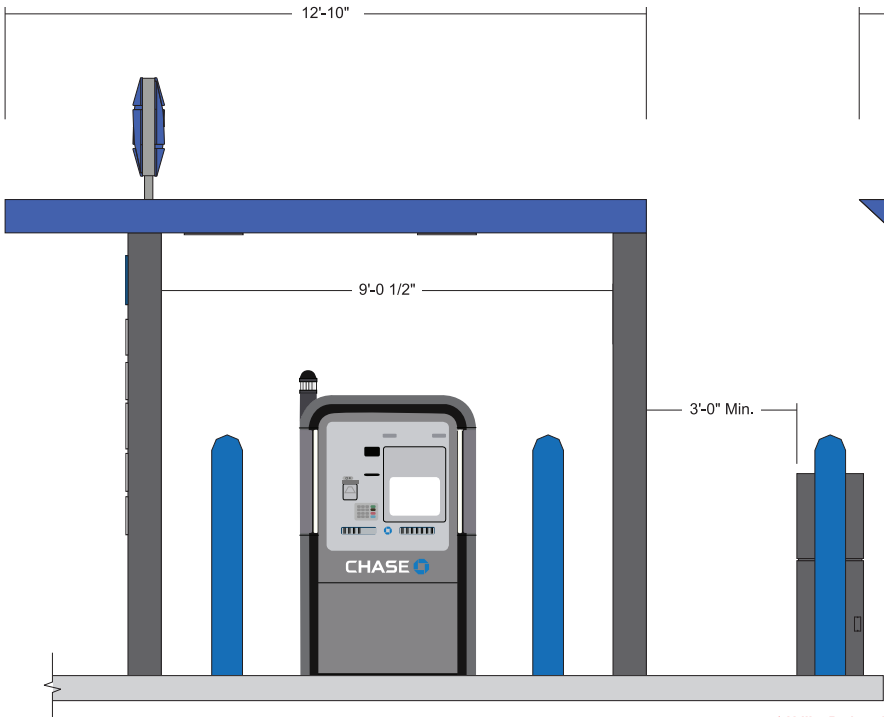

ELEVATION

* Utility Pedestal
to be installed by GC

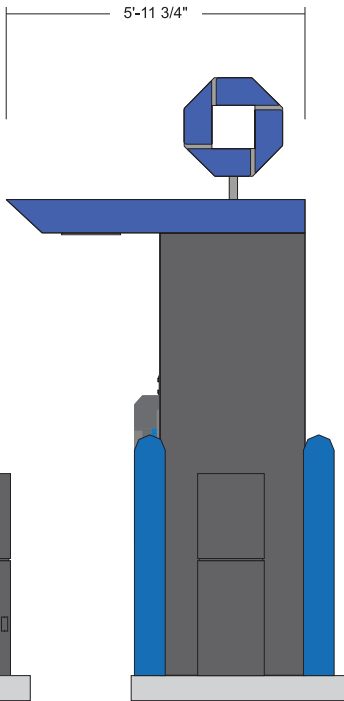

DEPARTURE
ELEVATION



FIBER CEMENT AT GRADE



FIBER CEMENT AT GRADE




CAST STONE AT GRADE AND
SIDEWALK




ENTRY FIBER CEMENT AT GRADE



ENTRY FIBER CEMENT AT SIDEWALK

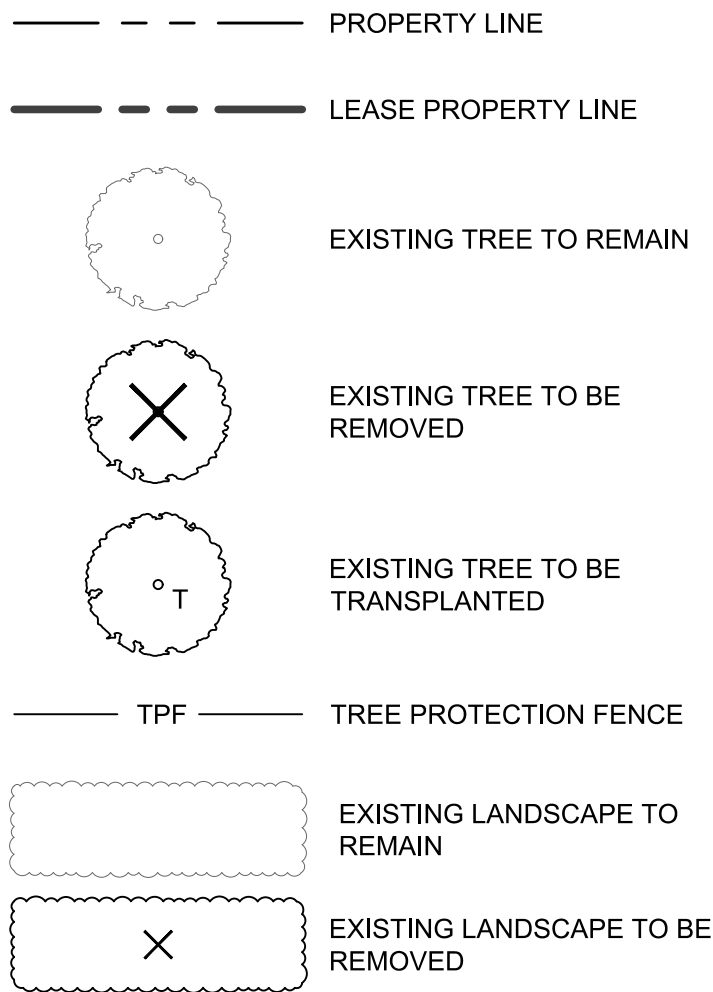[illegible]

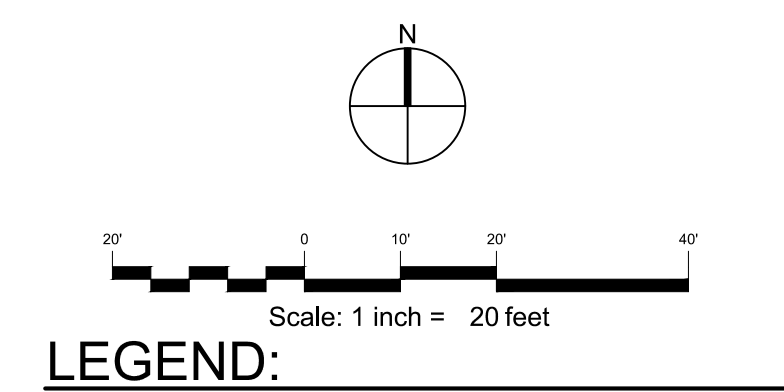

CHASE BANK
1199 W. Burleigh St.,
Wauwatosa, WI 53222



TERRA
ENGINEERING LTD.

225 W Ohio Street - Suite 400; Chicago, IL 60654
(T) 312-467-0123 | (F) 312-467-0220

THE ARCHITECTS
PARTNERSHIP, LTD.
200 S. Michigan Ave.
Chicago, IL. 60604
312-583-9800

KIMLEY HORN
4201 Winfield Road
Suite 600
Warrenville, IL. 60555
630-487-5550

[illegible]


LANDSCAPE PLAN

L100

TERRA Project No. 18-162-040

Plant Schedule				
Chase Bank - Wauwatosa, WI				
Qty.	Key	Botanical name	Common name	Size Notes
SHADE TREES				
3	CEO	Celtis occidentalis	Common Hackberry	2.5" B&B Central leader
4	GYD	Gymnocladus dioica 'Espresso'	Espresso Kentucky Coffeetree	2.5" B&B Central leader
4	QUB	Quercus bicolor	Swamp White Oak	2.5" B&B Central leader
DECIDUOUS SHRUBS				
14	FOV	Forsythia viridissima 'Bronxensis'	Bronx Dwarf Forsythia	#5 Cont. 4' o.c.
17	HYA	Hydrangea arborescens 'Annabelle'	Annabelle Hydrangea	#5 Cont. 4' o.c.
39	RHA	Rhus aromatica 'Gro-Low'	Gro-Low Fragrant Sumac	#5 Cont. 5' o.c.
26	ROK	Rosa 'Knock Out'	Knock Out Rose	#5 Cont. 4' o.c.
5	VIT	Viburnum trilobum 'J N Select'	Redwing® American Cranberrybush Viburnum	30" B&B 5' o.c.
EVERGREEN SHRUBS				
3	TAM	Taxus media 'Densiformis'	Dense Spreading Yew	30" B&B 4' o.c.
PERENNIALS				
69	ECP	Echinacea purpurea 'Butterfly Kisses'	Butterfly Kisses Coneflower	#1 Cont. 18" o.c.
106	LES	Leucanthemum x superbum 'Becky'	Becky Shasta Daisy	#1 Cont. 18" o.c.
144	NEF	Nepeta x faasseni 'Kit Cat'	Kit Cat Catmint	#1 Cont. 18" o.c.
138	RUF	Rudbeckia fulgida var. sulivantii 'Little Goldstar'	Little Goldstar Black-Eyed Susan	#1 Cont. 18" o.c.


INTERIOR VEHICULAR USE AREA	
Proposed Vehicular Use Area: <i>(Vehicular Use Area expansions greater than 1,750 sf)</i>	13,454 SF
Internal Landscape Required (10%):	1,345 SF required
TOTAL INTERNAL LANDSCAPE AREA PROVIDED:	1,347 SF provided
Internal Trees required as part of internal landscape area: <i>(at 1 tree per 180 SF of req. internal landscape area)</i>	7.47 Trees required
Existing Internal Trees:	1
Proposed Internal Trees:	6
TOTAL INTERNAL TREES PROVIDED:	7 Trees provided
SCREENING	
Ground Mounted Mechanical Equipment <i>(over 30" in height)</i>	3 Evergreen shrubs
Refuse/recycling Containers <i>(Screened from view of street and abutting property. Must be 6' ht. on all sides with a secured or lockable gate extending to ground level.)</i>	6' ht. Wall, see arch.
PERIMETER VEHICULAR USE AREA	
Perimeter trees required as part of the vehicular use area <i>Minimum of (2) deciduous trees and (4) shrubs per 25' linear feet of frontage.</i>	7.59 Trees required
Existing Perimeter Trees:	5
Proposed Perimeter Trees:	2
	7 Trees provided

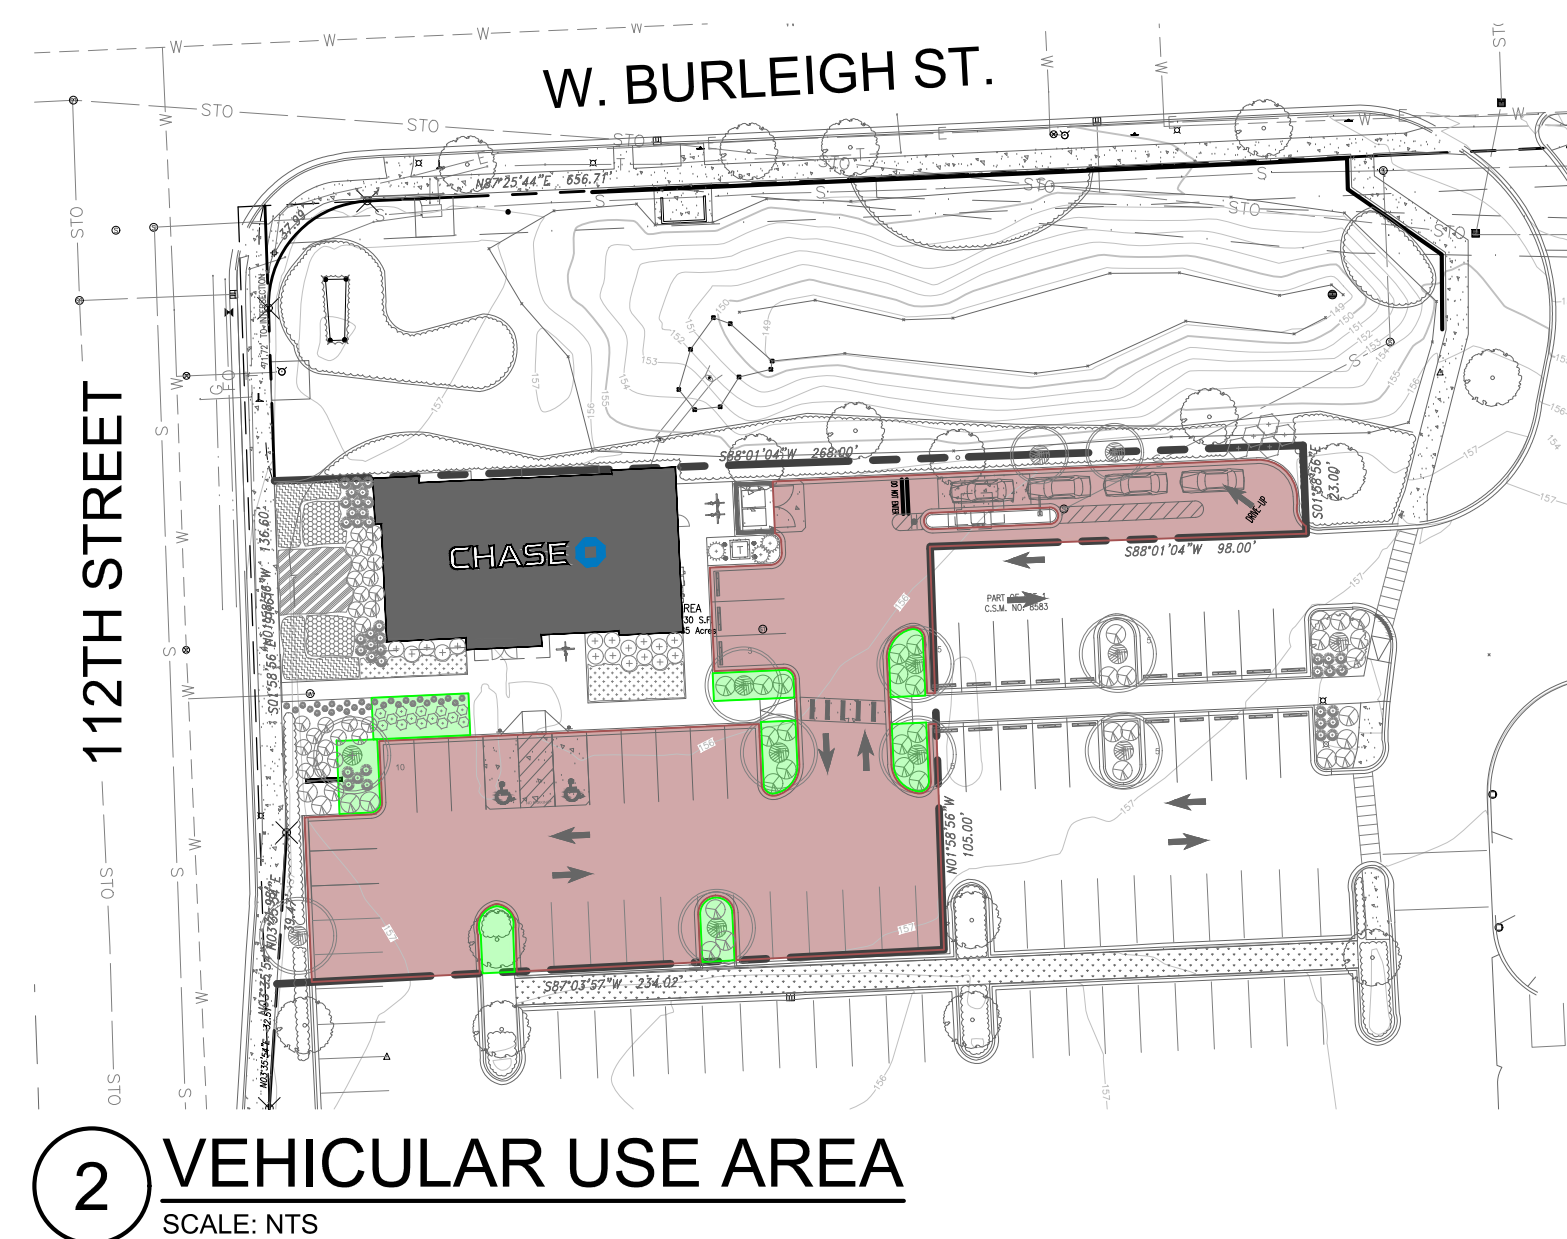


1. PRUNE THE DEADWOOD FROM ALL EXISTING TREES AND SHRUBS.
2. REMOVE ANY WEED GROWTH THROUGHOUT THE SITE.

 PARKING LOT PAVED AREAS

 PARKING LOT GREEN SPACE

 

LANDSCAPE ARCHITECT

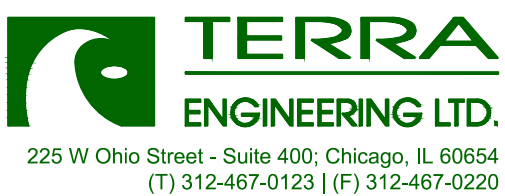

ARCHITECT

THE ARCHITECTS
PARTNERSHIP, LTD.
200 S. Michigan Ave.
Chicago, IL. 60604
312-583-9800

CIVIL ENGINEER

KIMLEY HORN
4201 Winfield Road
Suite 600
Warrenville, IL. 60555
630-487-5550

Date	Issue
9.5.23	DRB Submittal

Stamp




Title

LANDSCAPE DETAILS

Sheet No.

L200


TERRA Project No. 18-162-040

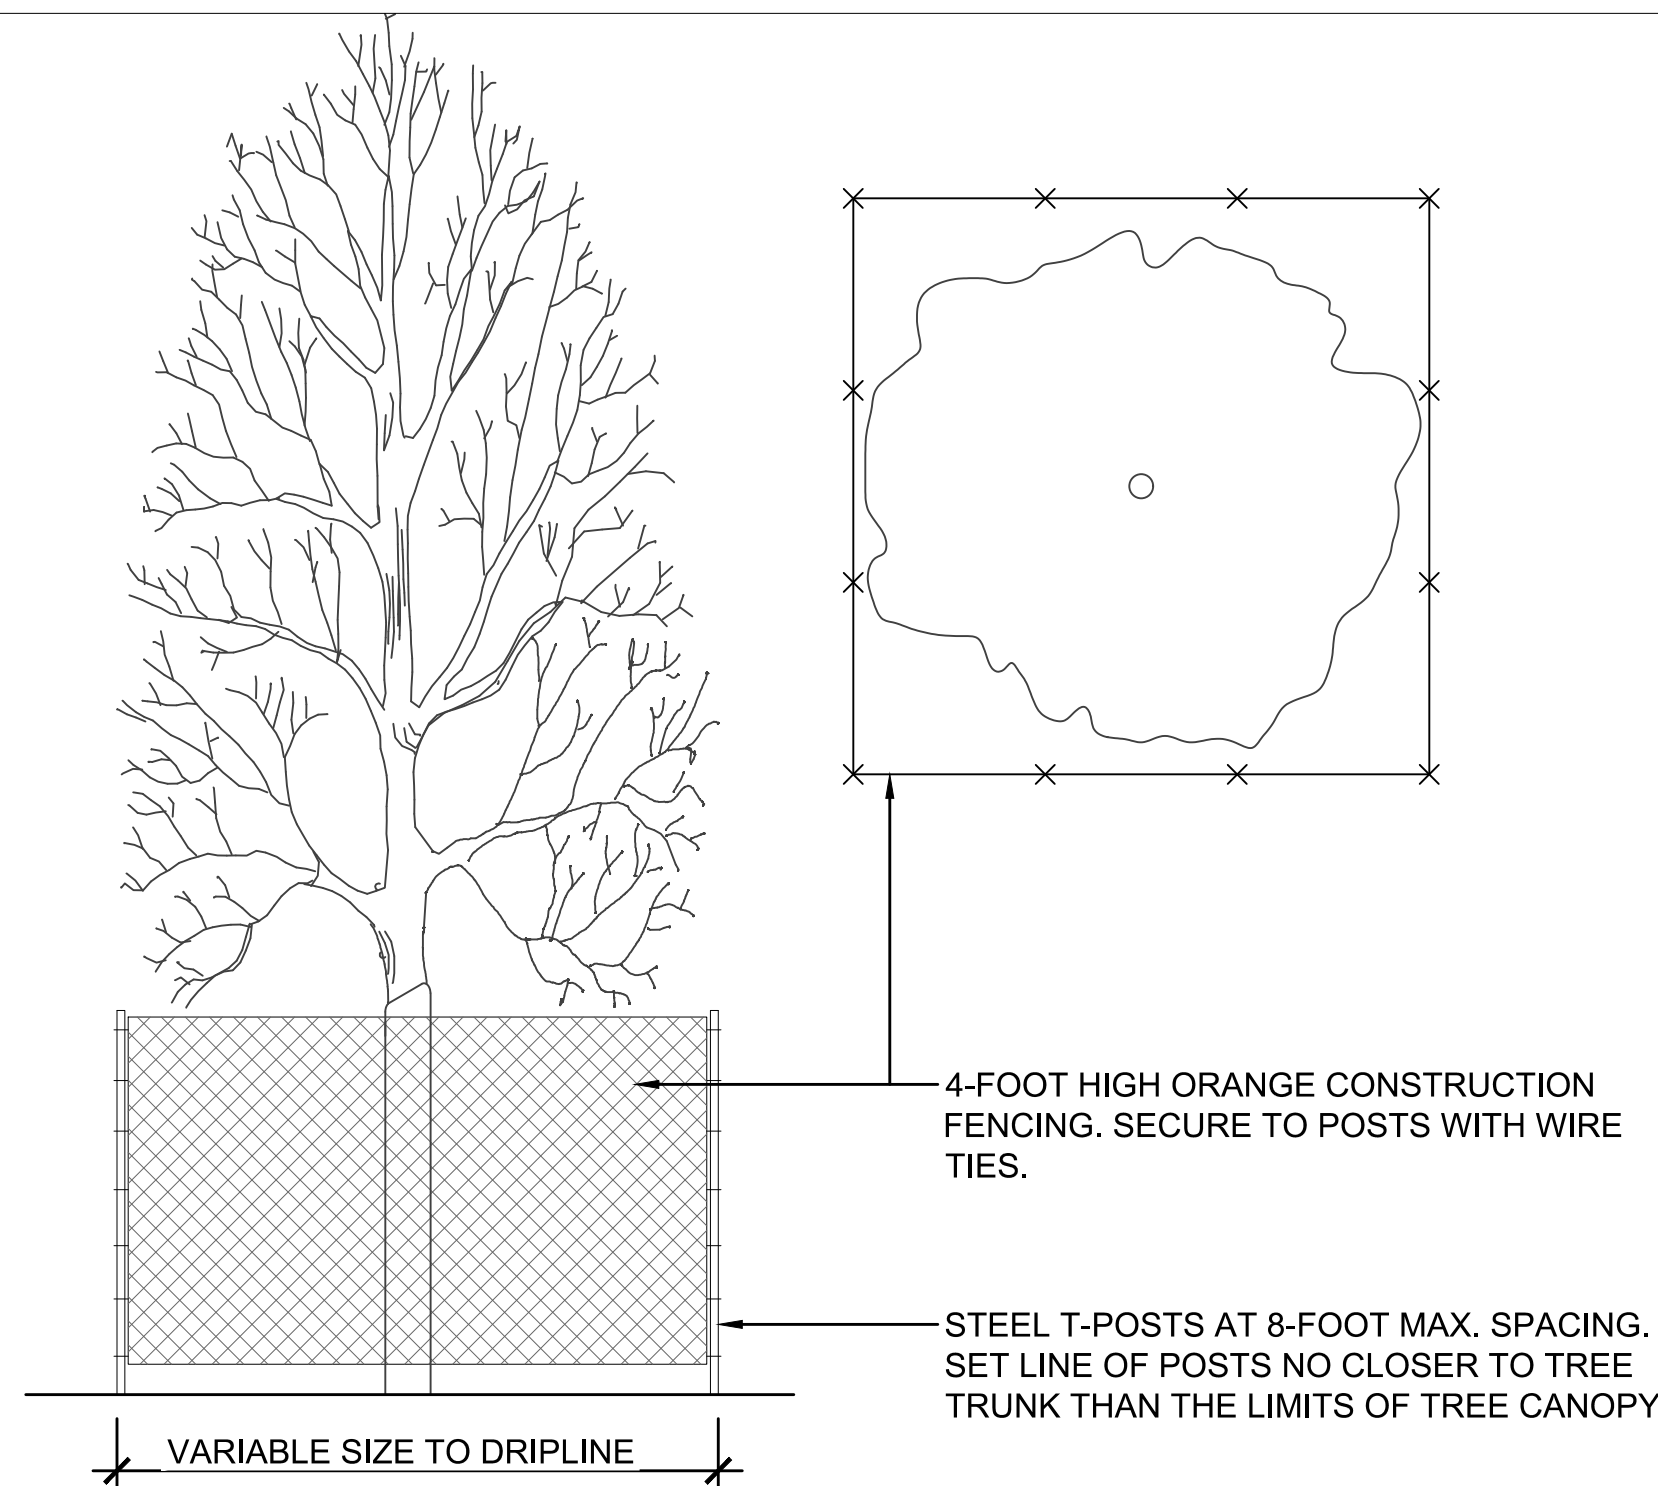


TREE PROTECTION FENCE SHALL REMAIN IN PLACE THROUGHOUT THE DURATION OF CONSTRUCTION AND SHALL BE REMOVED ONLY BY PERMISSION OF THE OWNER. CONTRACTOR SHALL NOT STORE ANY MATERIALS OR EQUIPMENT WITHIN TREE PROTECTION ZONE.

MULTIPLE TREES MAY BE ENCLOSED BY A SINGLE FENCE LINE PROVIDED FENCE INCLUDES LIMITS OF TREE CANOPY.


1 TREE PROTECTION DETAIL

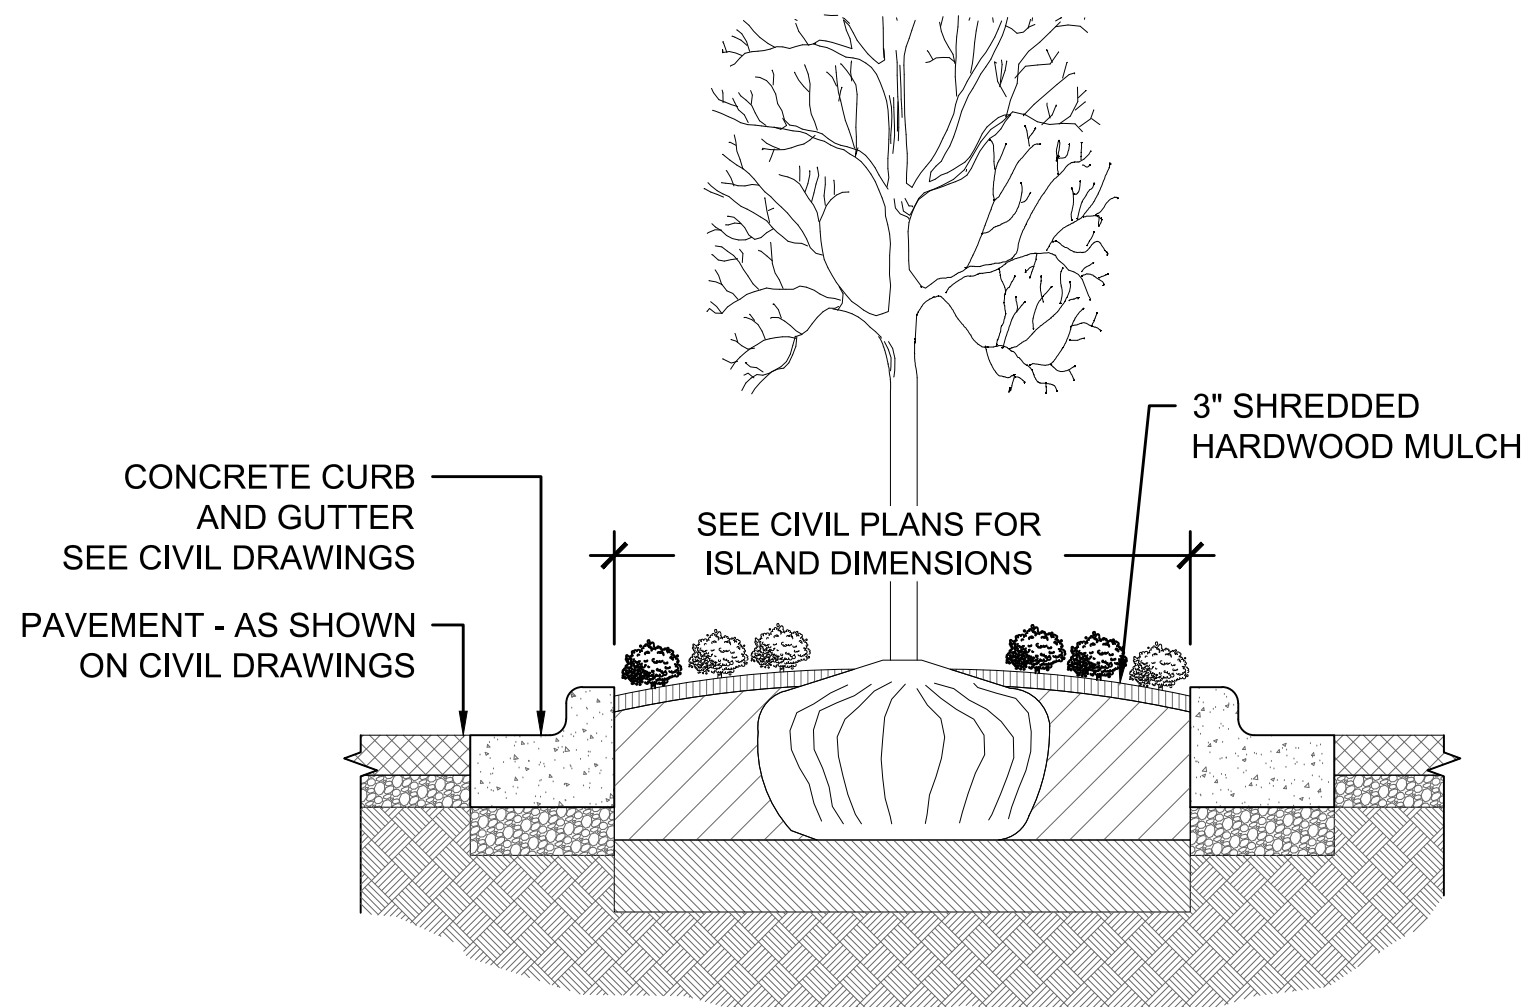

2 SHADE TREE PLANTING - PARKING LOT ISLAND
SCALE: NTS








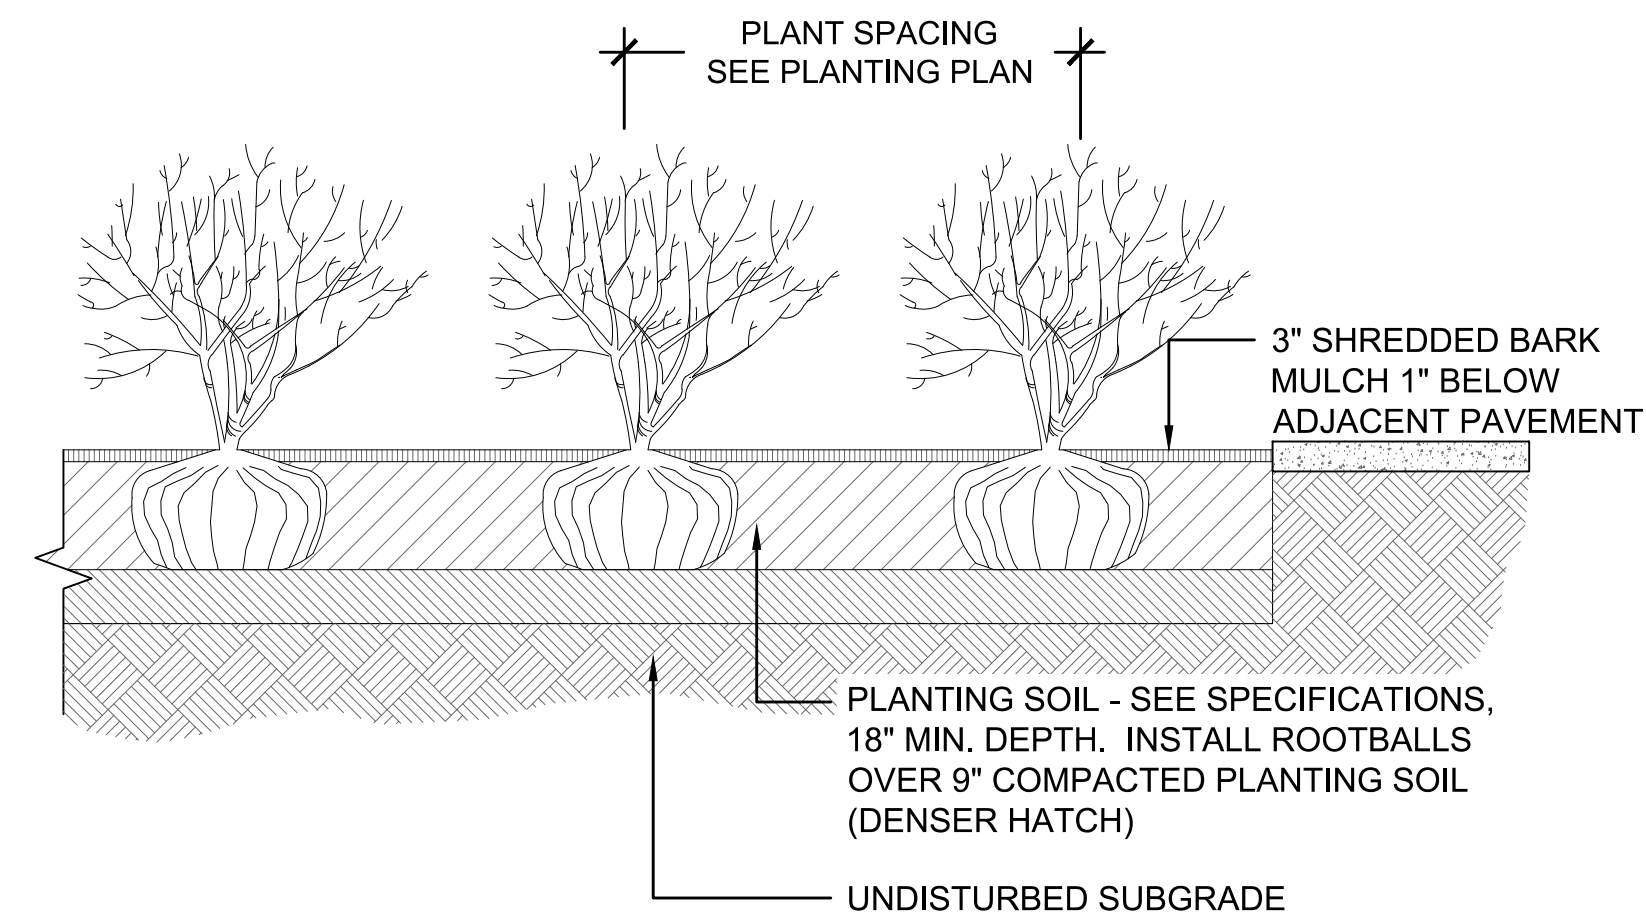




3 SHRUB PLANTING DETAIL

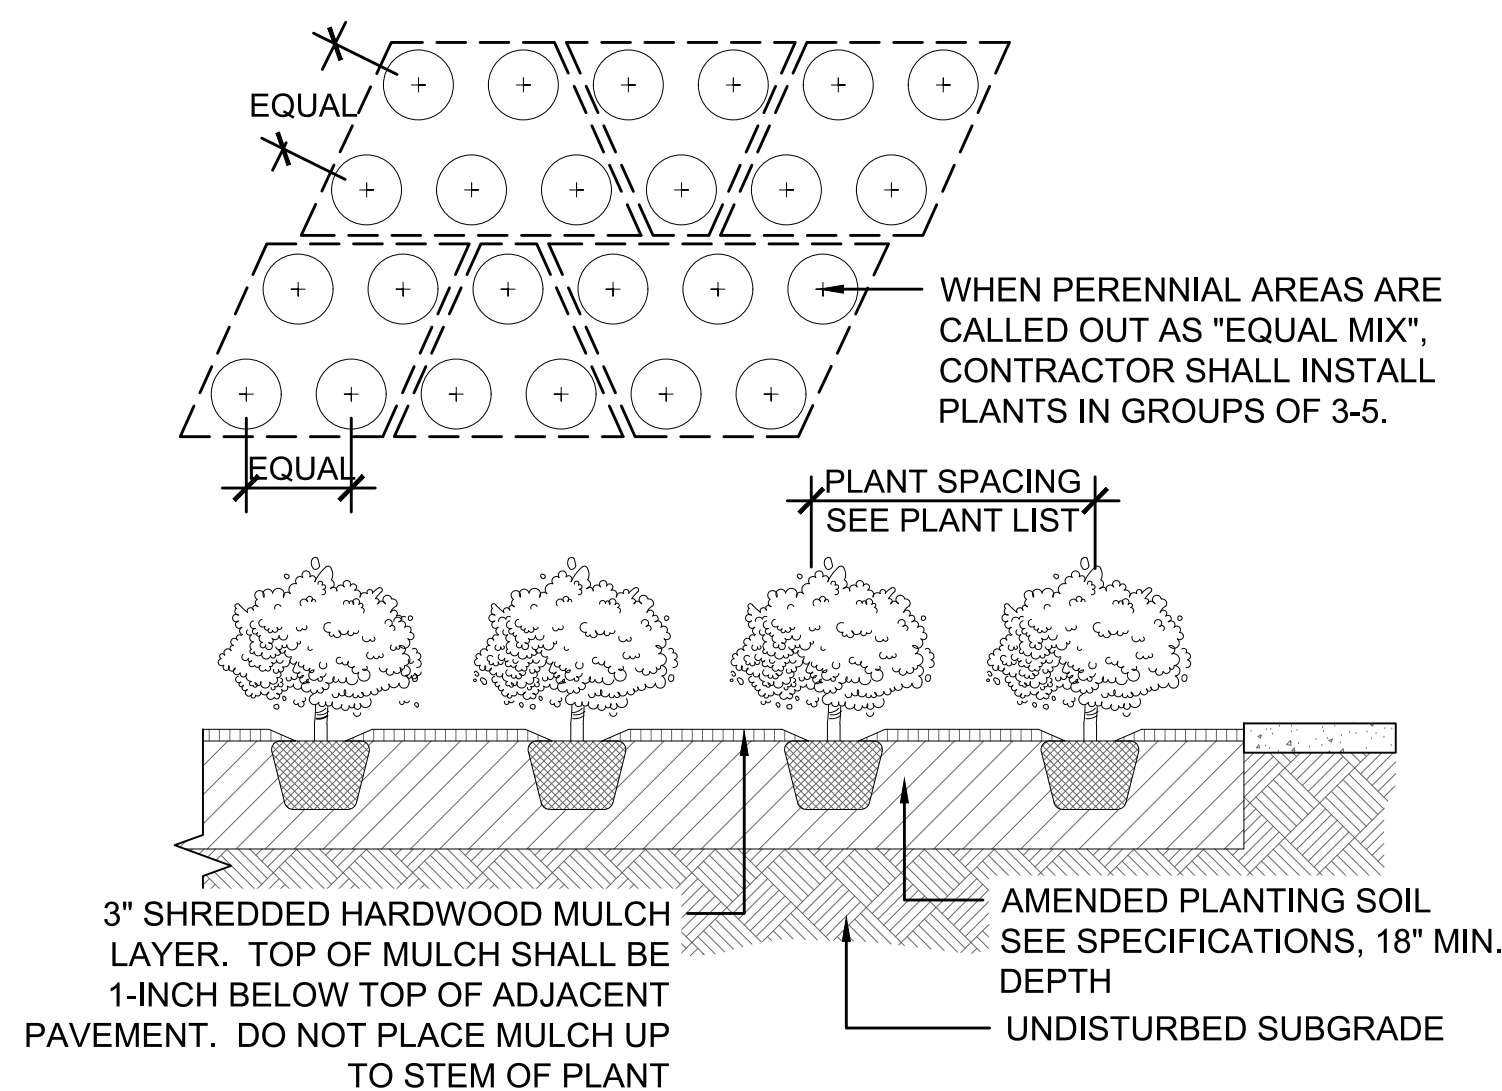


4 GROUNDCOVER / PERENNIAL PLANTING DETAIL

Sep 05, 2023 - 8:32am
 \\1-2018\18-162 The Architects Partnership\18-162-040 - Wauwatosa\Design\Site\Drawings\200 Landscape Details.dwg
 Craig

 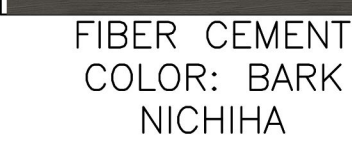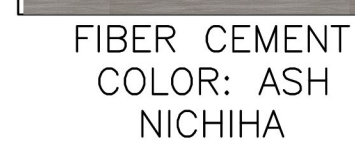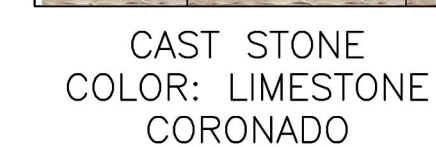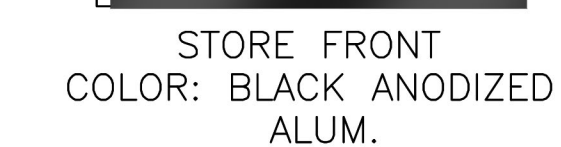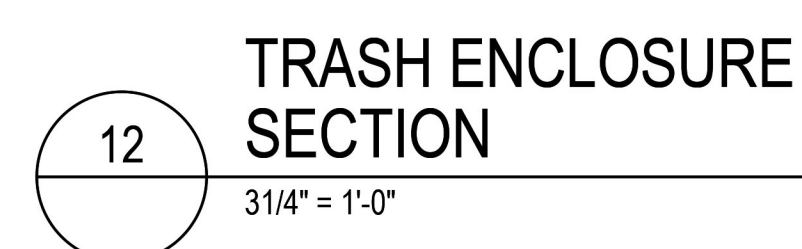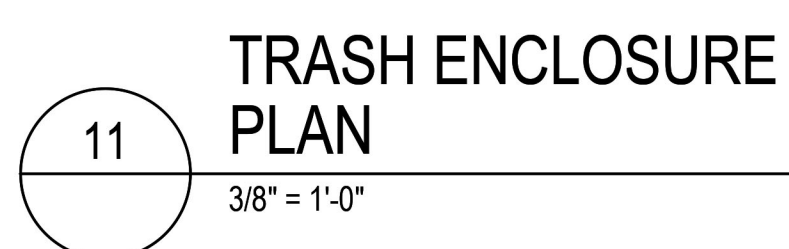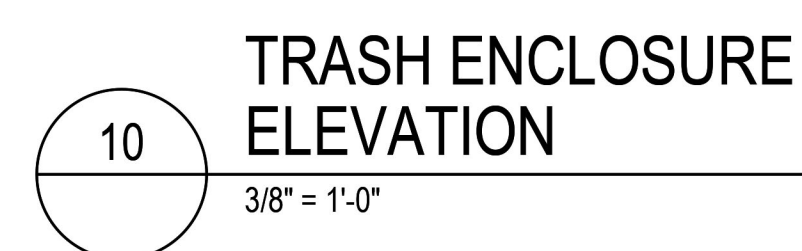


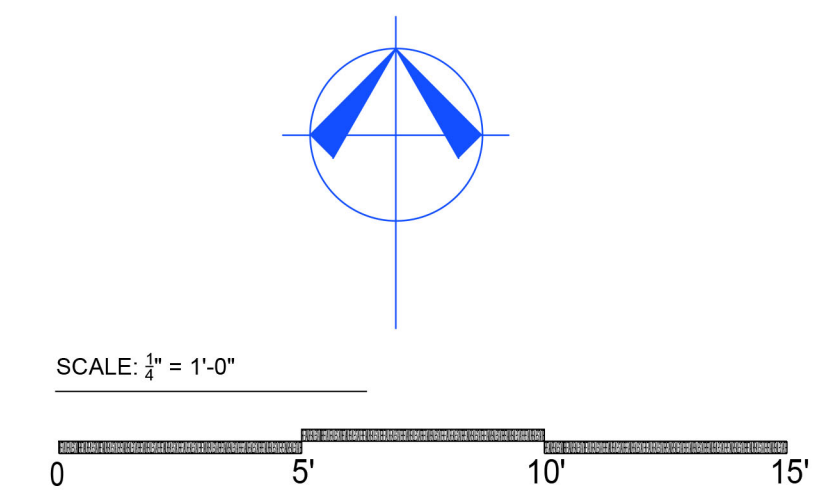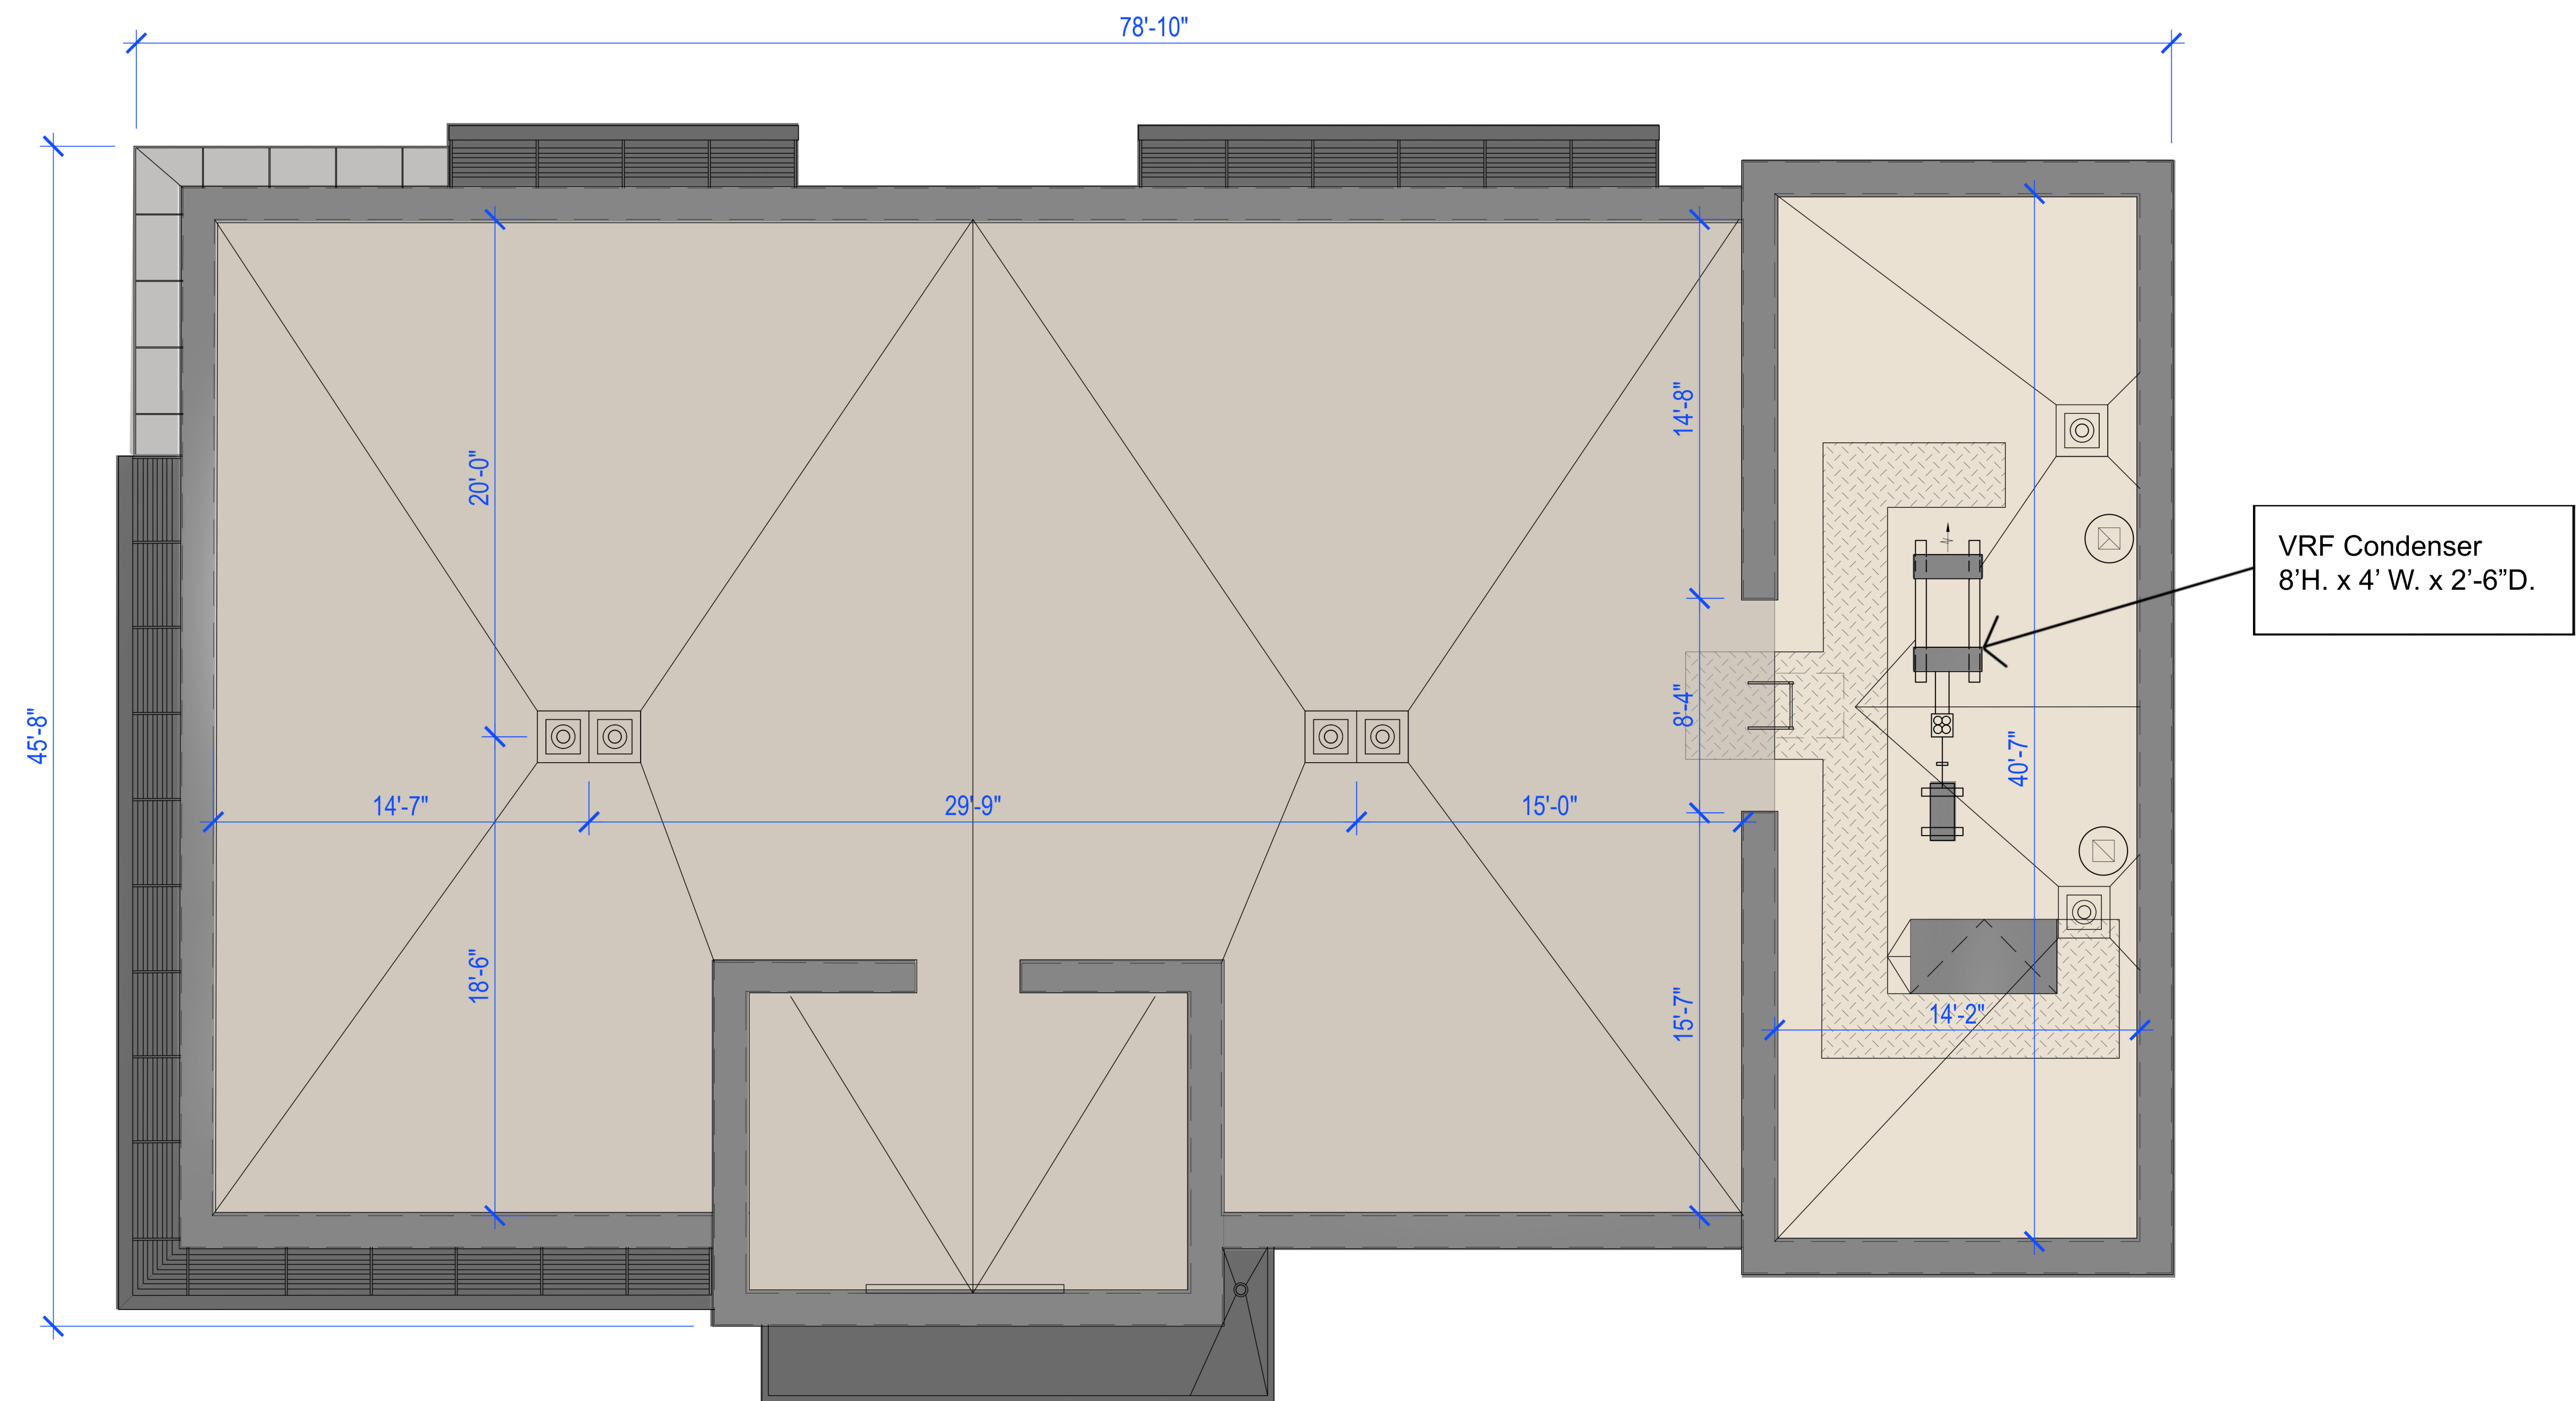

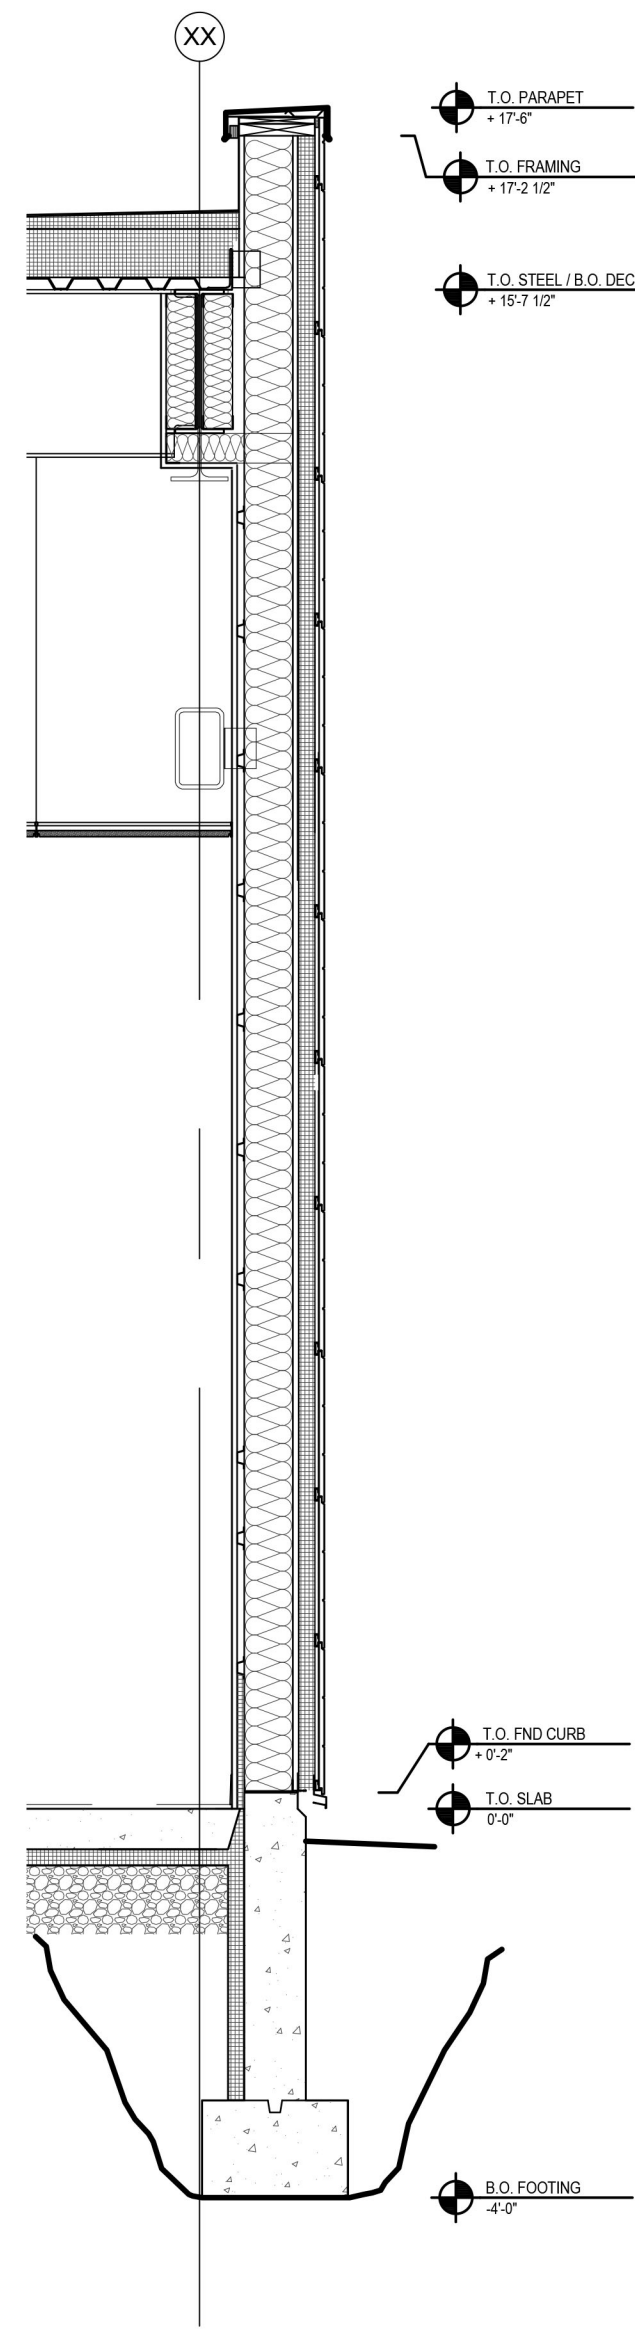


1 FIBER CEMENT WALL SECTION @ GRADE

1/4" = 1'-0"

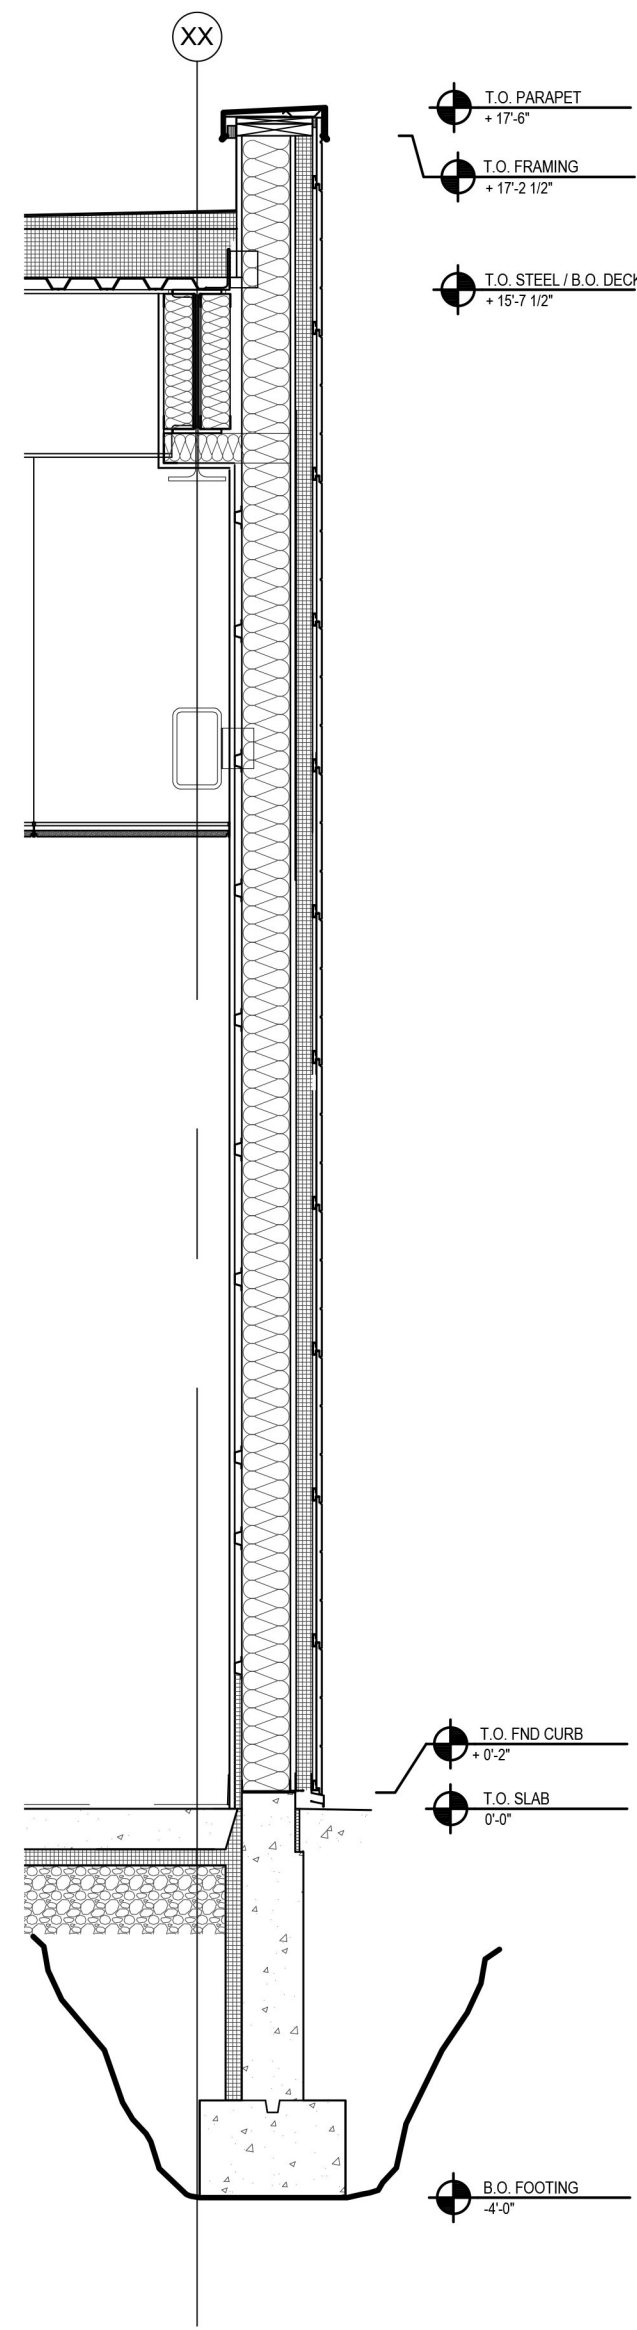


2 FIBER CEMENT WALL SECTION @ SIDEWALK

1/4" = 1'-0"

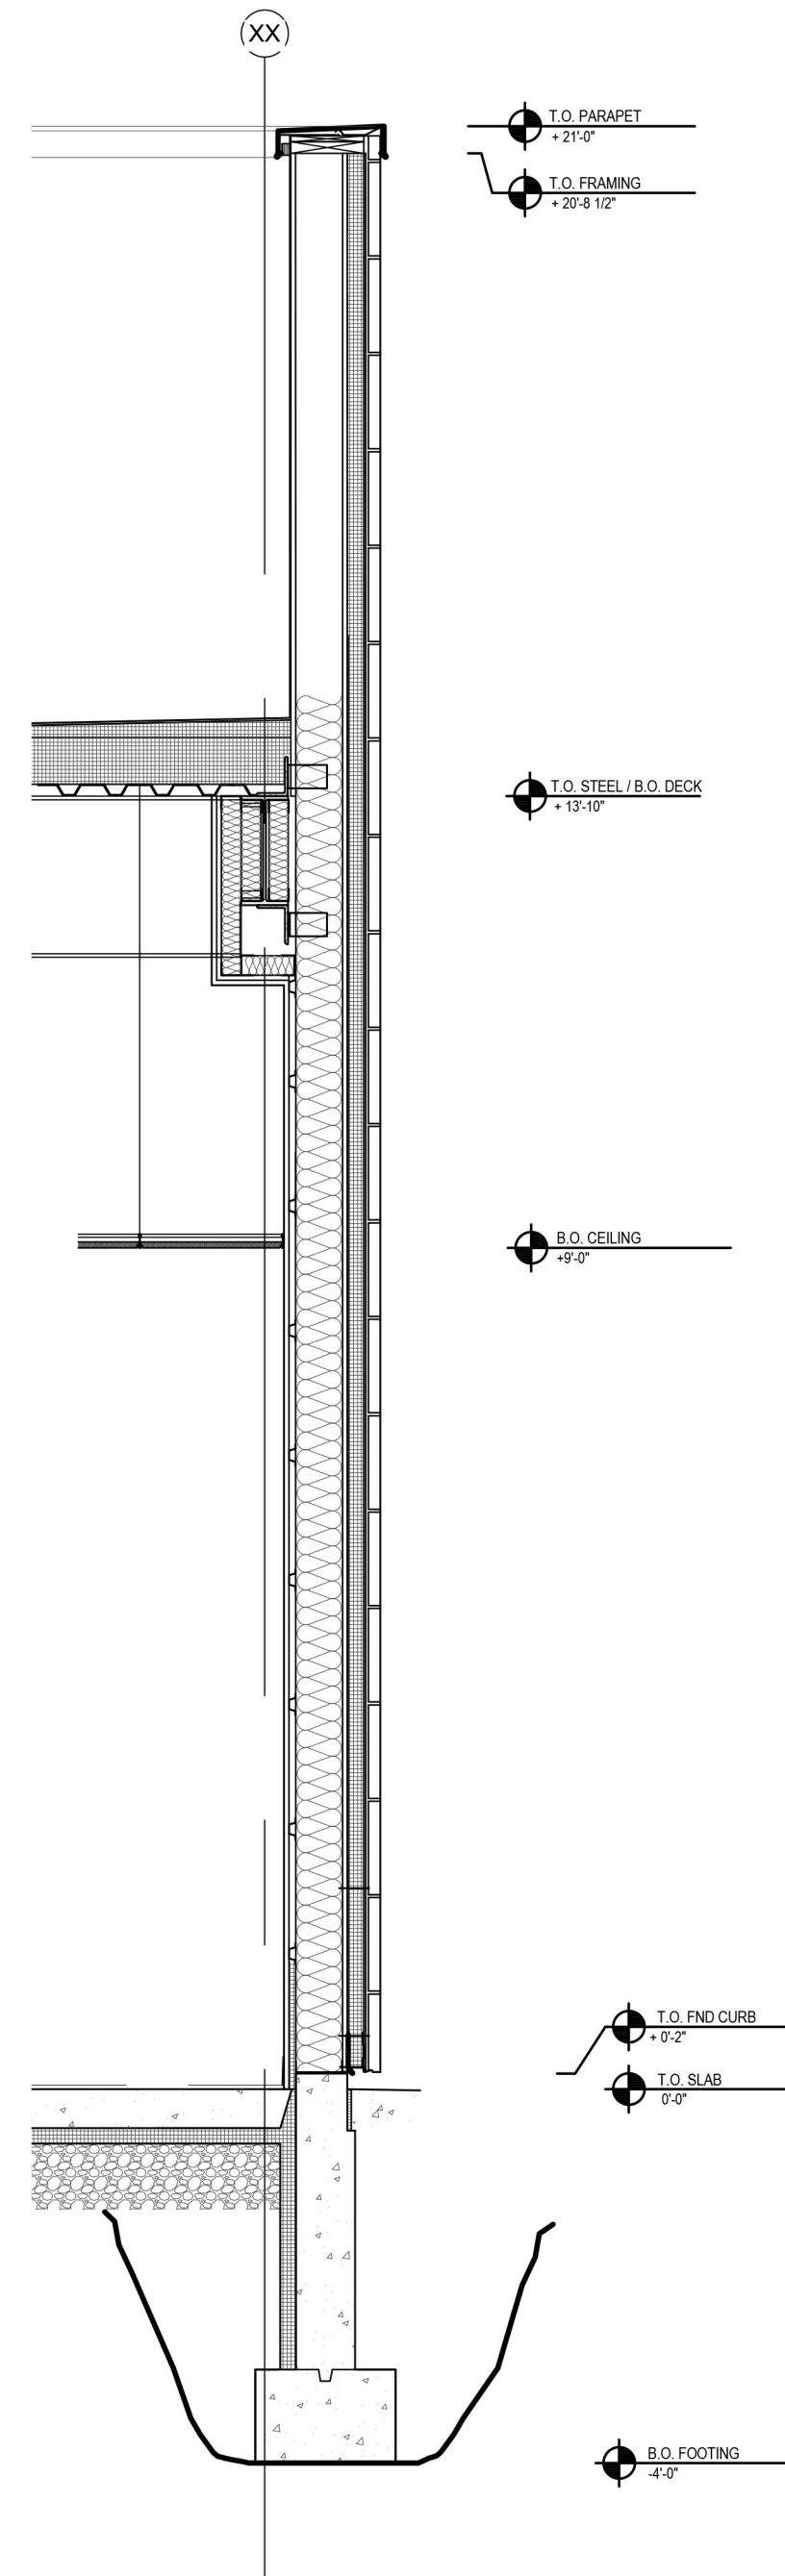


3 CASTSTONE WALL SECTION @ SIDEWALK

1/4" = 1'-0"

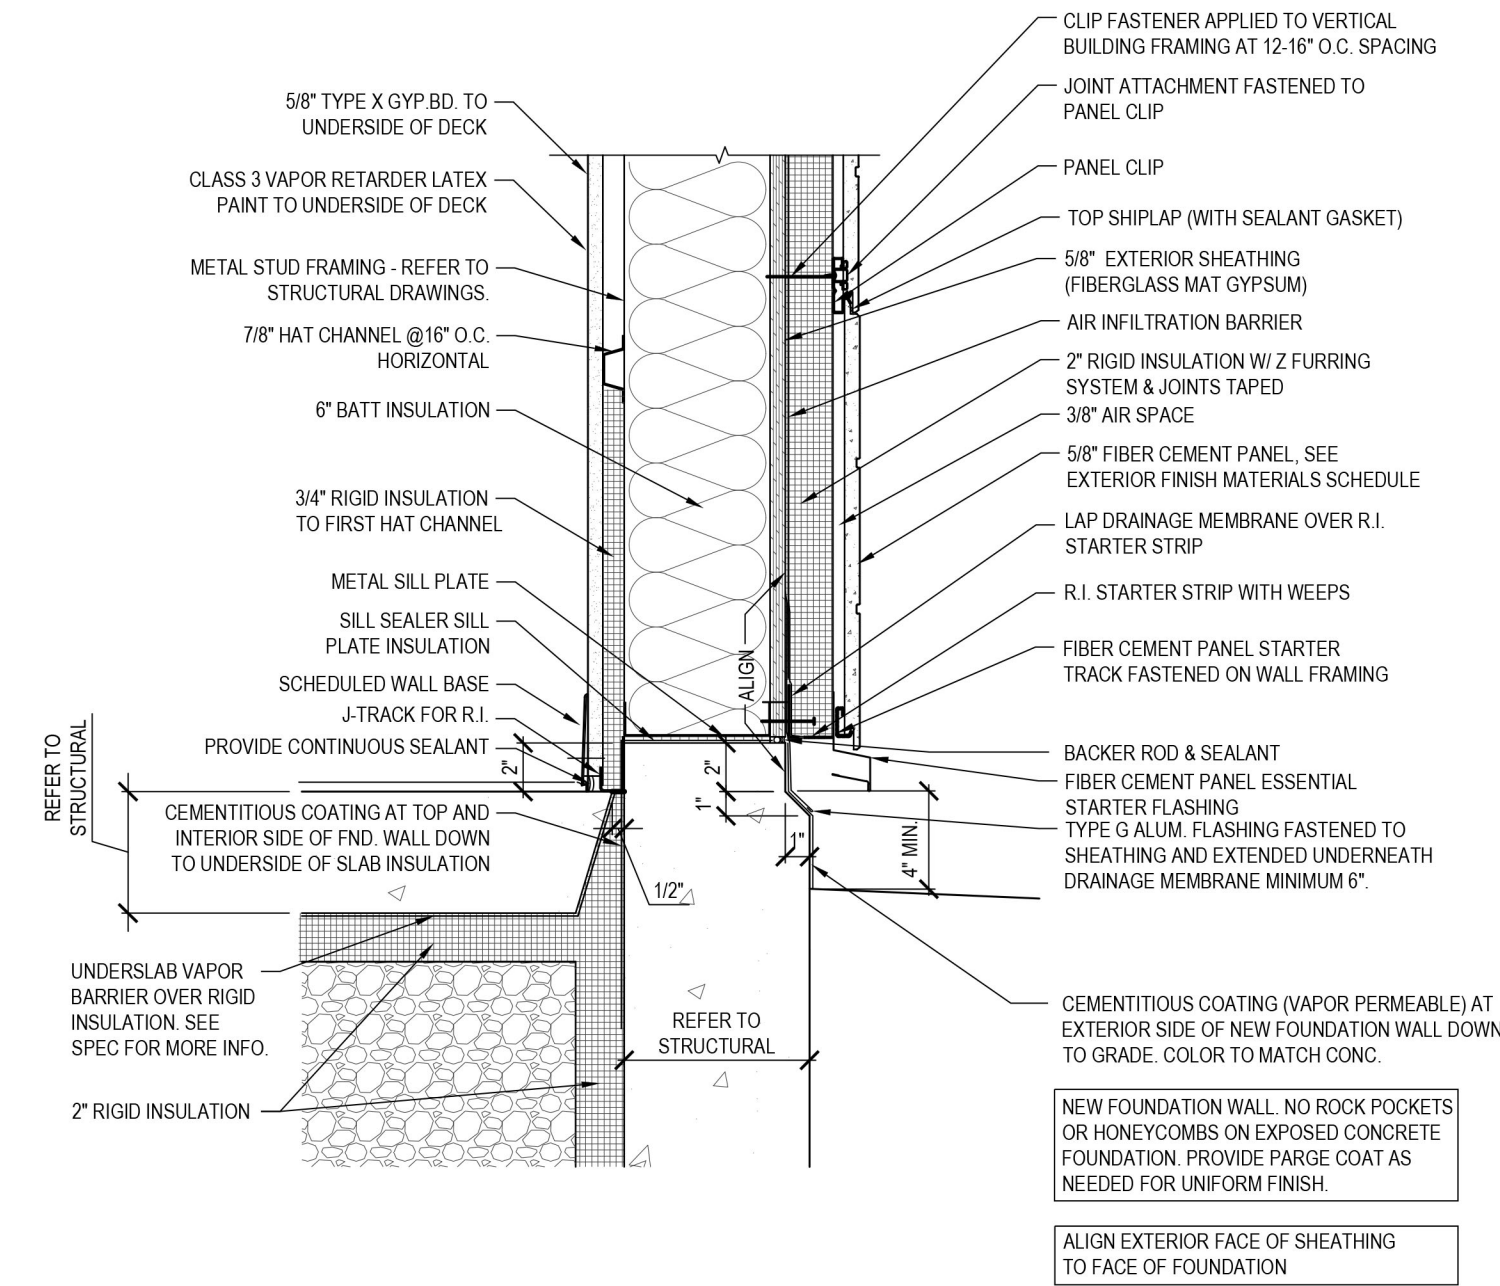


4 FIBER CEMENT @ GRADE

1 1/2" = 1'-0"

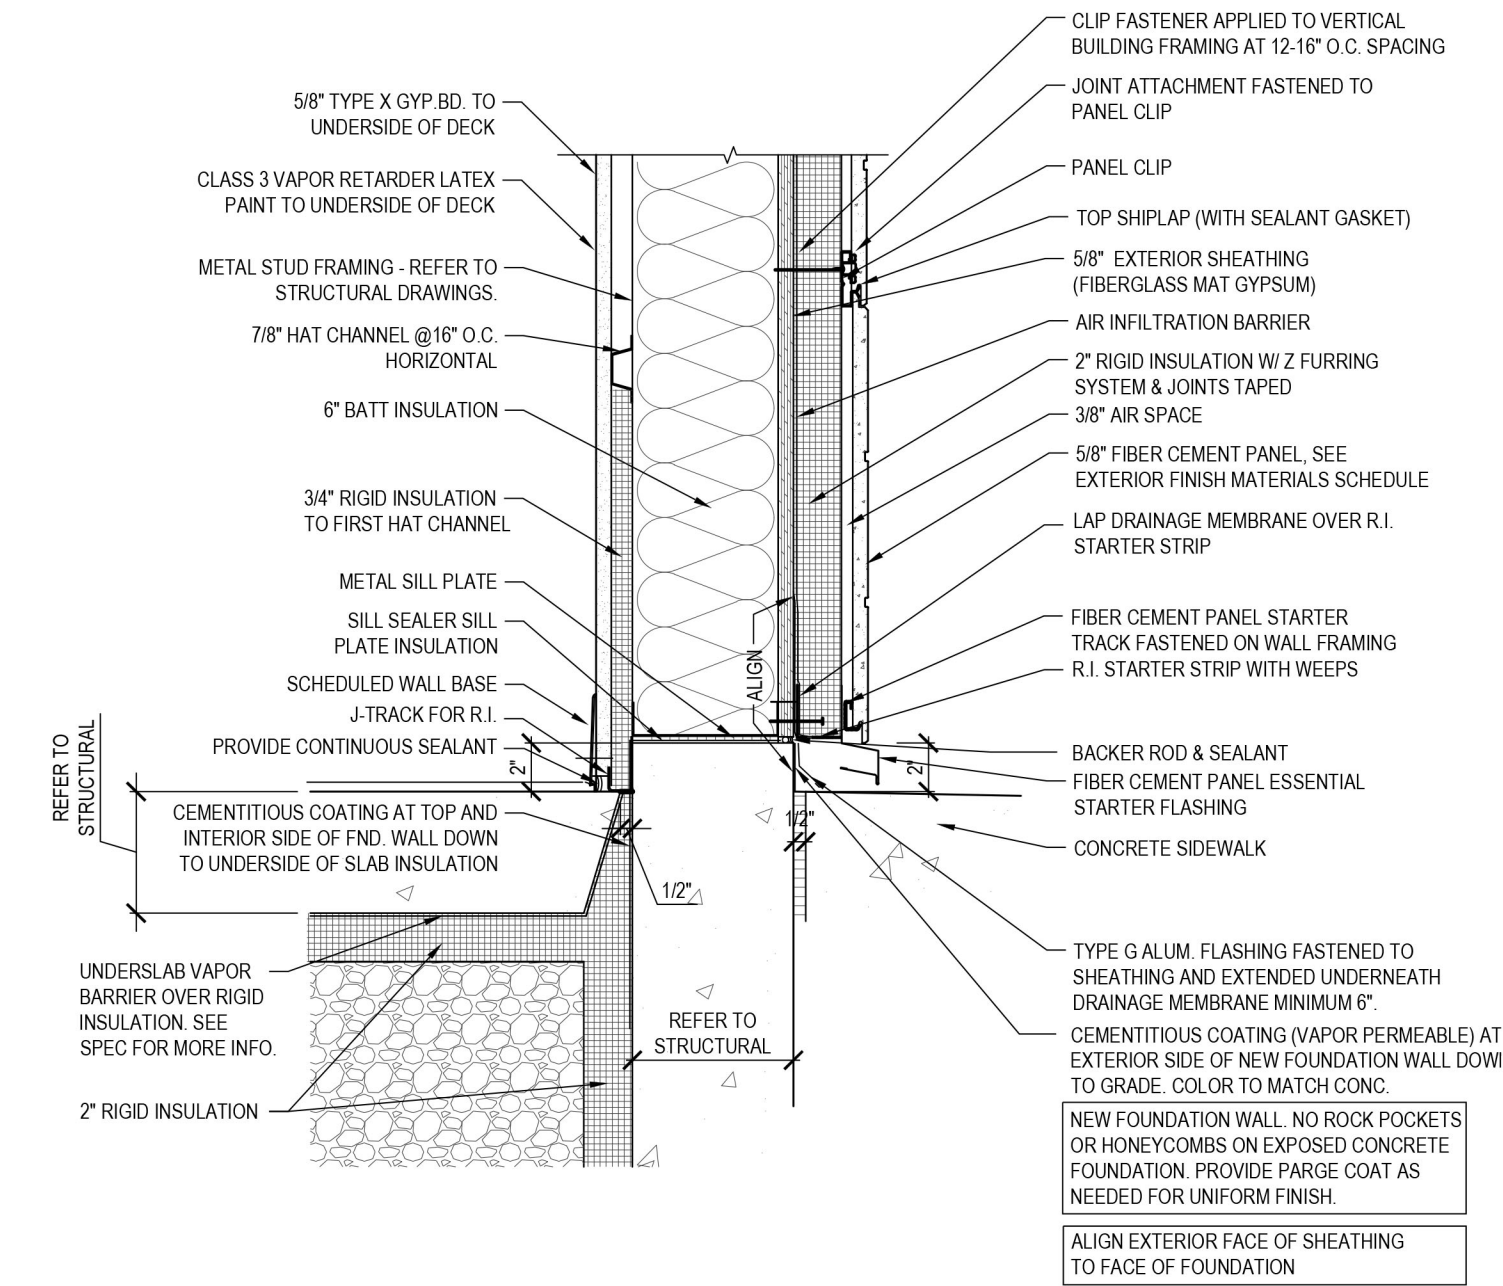


5 FIBER CEMENT @ SIDEWALK

1 1/2" = 1'-0"

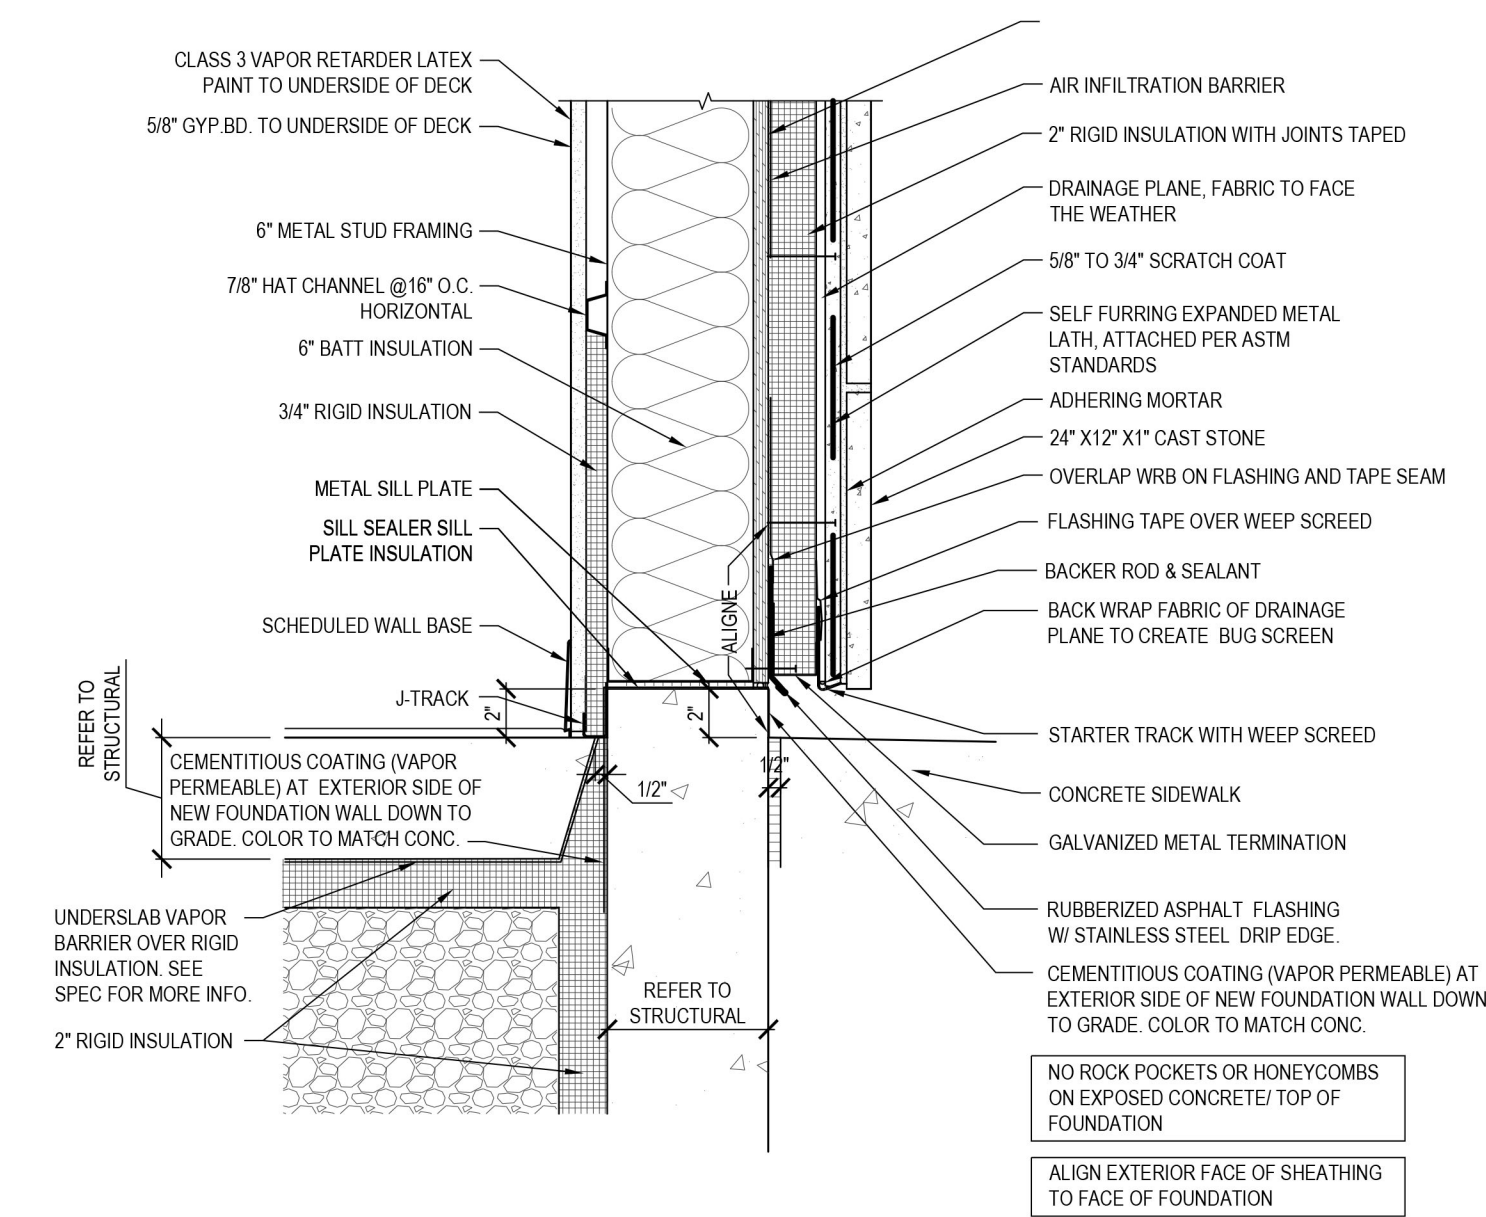

6 CAST STONE AT SIDEWALK

1 1/2" = 1'-0"

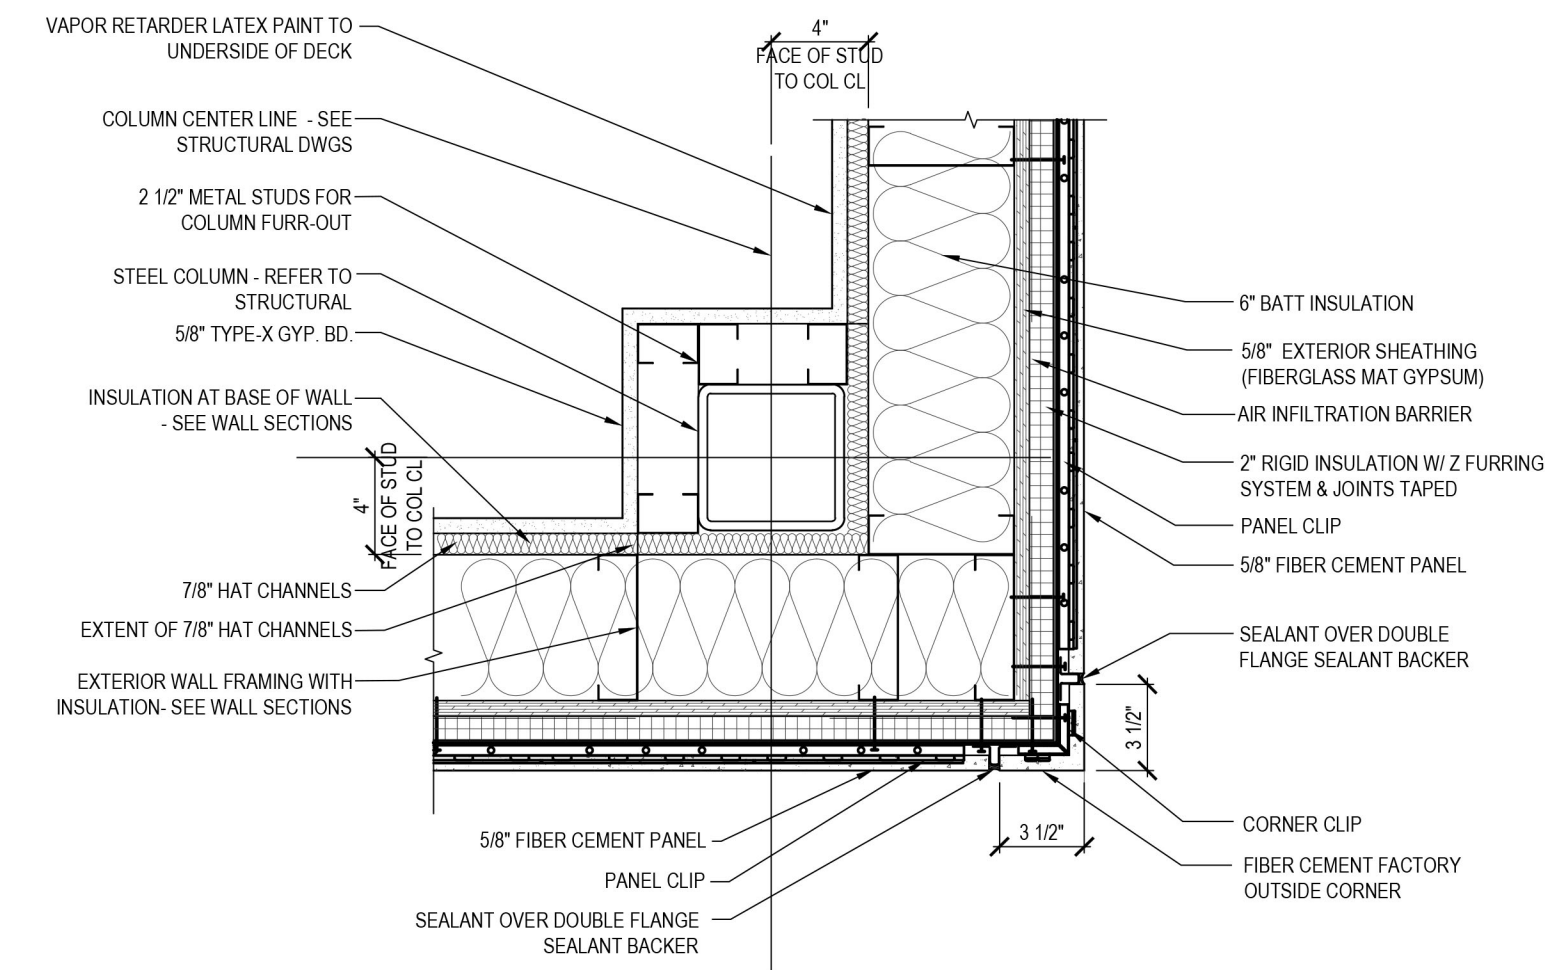

7 FIBER CEMENT CORNER DETAIL - PLAN

1 1/2" = 1'-0"




WAUWATOSA
11199 W Burleigh St.
Wauwatosa, WI 53222

WALL SECTION AND DETAILS

10.03.2023

Architect/Designer
The Architects Partnership, Ltd.
200 South Michigan Avenue
Chicago, IL 60604
t: 312.583.9800
f: 312.583.9890
TAP Project Number: 23052



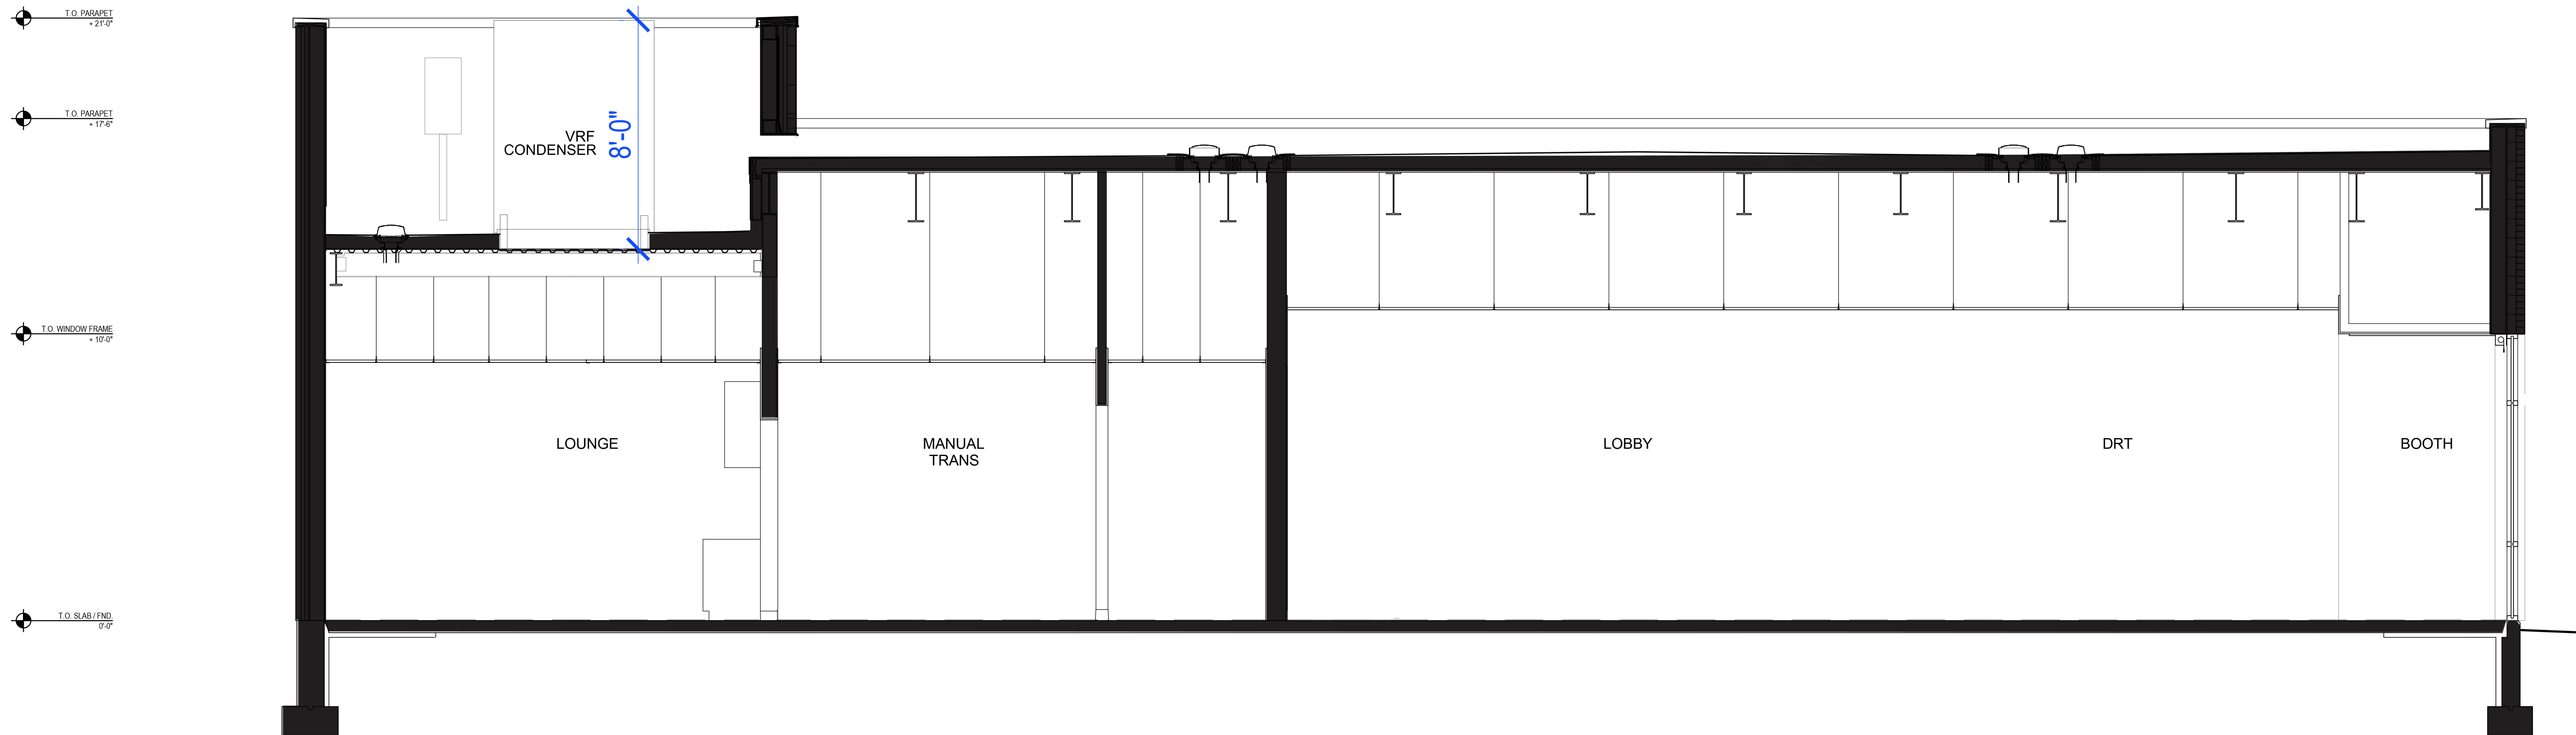

8 BUILDING SECTION - VRF CONDENSER LOCATION
1/4" = 1'-0"