


CITY OF WAUWATOSA
2024 UTILITY IMPROVEMENTS
CONTRACT 24-08
CENTER ST
PROJECT #1024

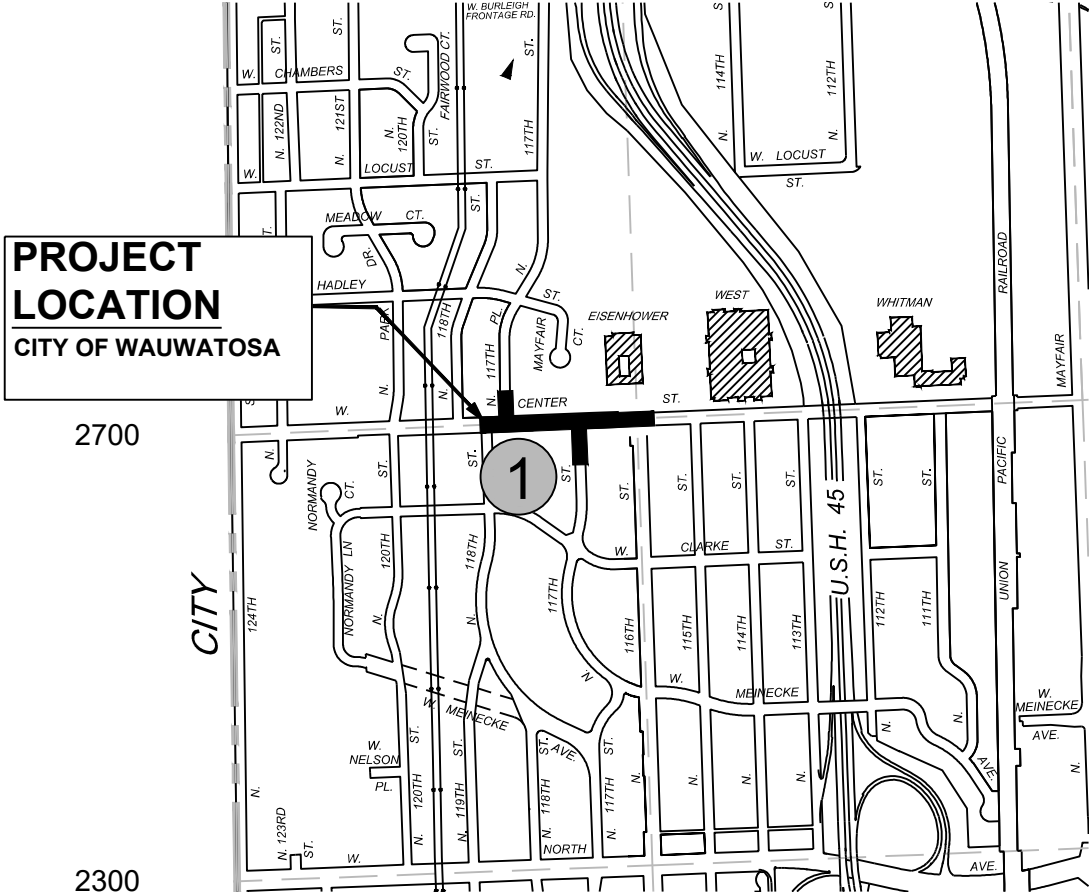

CITY OF
WAUWATOSA
ENGINEERING
SERVICES
DIVISION

PLAN INDEX		
SHEET No.	DESCRIPTION	FILE No.
W CENTER ST, 117TH ST, & 117TH PL		
SANITARY SEWER		
1A01-1A07	SANITARY SEWER LATERAL RELAY	16-1000
WATER MAIN		
B01-B09	WATER MAIN RELAY	30-814
STORM SEWER		
C01-C07	STORM SEWER RELAY	41-1001
REMOVALS		
R01-R02	EXISTING UTILITIES & REMOVALS	
TRAFFIC CONTROL		
1T01-1T04	TRAFFIC CONTROL	
DISCOVERY PKWY		
SANITARY SEWER		
2A01-2A04	SANITARY SEWER LATERAL RELAY	16-995
TRAFFIC CONTROL		
2T01-2T03	TRAFFIC CONTROL	



PROJECT COORDINATION:

NICK DEMING, PE
CONSTRUCTION MANAGER
(414) 479-3541
NDEMING@WAUWATOSA.NET

DISCOVERY PKWY


MAGGIE ANDERSON, PE
SENIOR CIVIL ENGINEER
(414) 479-3444
MANDERSON@WAUWATOSA.NET

CENTER ST

MIKE MAKI, PE
SENIOR CIVIL ENGINEER
(414) 479-8991
MMAKI@WAUWATOSA.NET

STREET	LOCATION
1	CENTER ST N 118TH ST TO N 116TH ST
2	DISCOVERY WEST DISCOVERY PKWY TO 400' WEST

DISCOVERY PKWY
PROJECT #7001

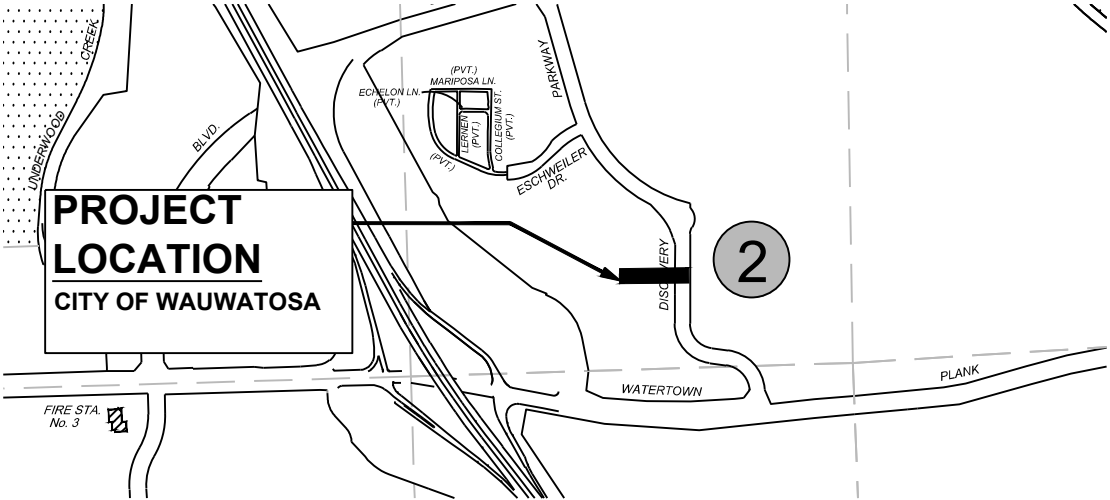

APPROVED BY THE BOARD OF PUBLIC WORKS OF THE CITY OF WAUWATOSA, WISCONSIN BY RESOLUTION
ADOPTED:


DATE	CITY CLERK
SUBMITTED FOR APPROVAL:	
APRIL 29TH, 2024	CITY ENGINEER
DATE	REG. PROF. ENGR.


CITY OF WAUWATOSA
ENGINEERING SERVICES DIVISION

UTILITY IMPROVEMENTS


CENTER ST & DISCOVERY PKWY

SCALE: AS NOTED SHEETS:

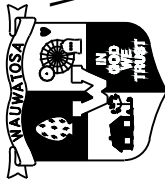GENERAL NOTES: PAVING NOTES: SANITARY SEWER NOTES: STORM SEWER NOTES:		DESCRIPTION		DATE		CITY OF WAUWATOSA  ENGINEERING SERVICES DIVISION GENERAL NOTES		24-08		CONTRACT: FILE NO: DRAWN BY: CHECKED BY: SCALE:		XX-XXXX		BJT		RPC		NOT TO SCALE	

 

Laterals shall be PVCASTED D-3034 SDR35 with Type PSM Rubber Gasket Joints. Full depth saw cuts required. Standard Class "C" bedding. SEE DETAILS for Sanitary Lateral PVC Bend Reconnection to Existing Clay Wye and Sanitary Lateral Reconnection to Ex. C.I.P.P. Lined Clay Sewer Main with New PVC Wye. **Mechanically compacted crushed concrete backfill. Sanitary Lateral Relay with Partial Trenchless** indicates that a portion of the lateral shall be installed by a trenchless method, such as auguring through the tree root zone (as defined by the tree drip line). The reconnection point shall be open-cut as needed. Special Type "D" Pavement Replacement: 3-inch thick HMA PAVEMENT 5 L 58-28 S, over proposed backfill. Full 5-inch thick Concrete Sidewalk square and carriage walk replacement for all removed sidewalk squares and carriage walk for lateral/service relays. Asphalt Curb & Gutter (C&G) replacement required where existing (C&G) has been removed. Type "D" Lawn Replacement required for all disturbed lawn areas. Separate payments for Sanitary Lateral PVC Bend Reconnection to Existing Clay Wye, Sanitary Lateral Reconnection to Ex. C.I.P.P. Lined Clay Sewer Main with New PVC Wye, Sanitary Lateral Relay, and Sanitary Lateral Relay with Partial Trenchless.

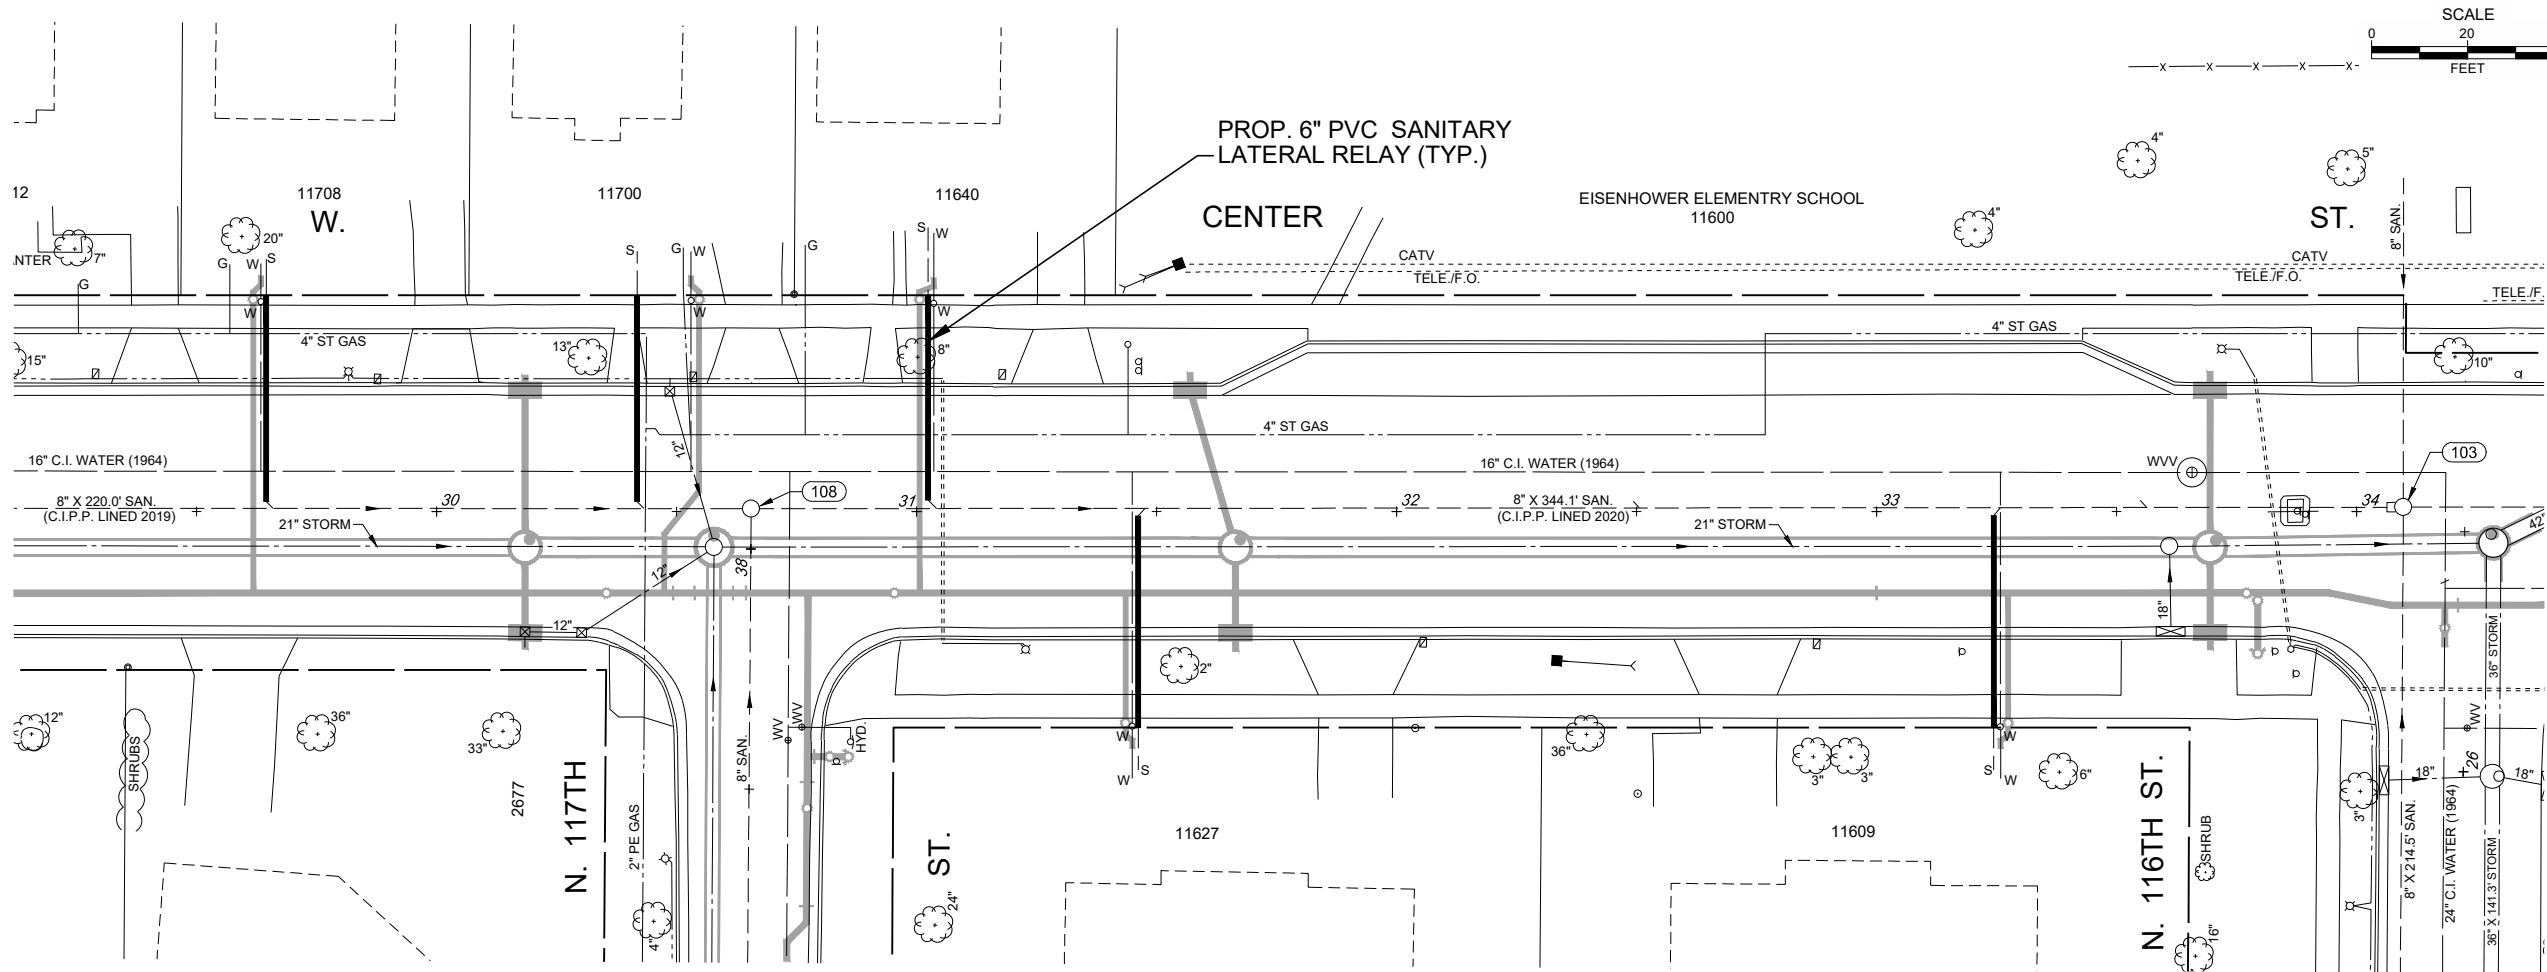

EXISTING SANITARY MANHOLES				
Basin	#	Location	Rim Elev.	Invert Elev.
4010	103	34+09.7 AT 0.9' LT.	197.72	10" E - 181.20 8" W - 187.38 8" S - 181.63 8" N - 181.74
4010	108	30+65.6 AT 0.6' LT.	208.28	8" E - 195.73 8" W - 197.65 8" S - 195.99 8" N - 196.08

PROP. 218.2 L.F. OF 6" PVC SANITARY LATERAL RELAY

Address	Length (L.F.)	Partial Trenchless
11609	45.5	
11627	44.1	
11640	42.7	X
11700	42.9	X
11708	43.0	


Laterals shall be PVC ASTM D-3034 SDR35 with Type PSM Rubber Gasket Joints. Full depth saw cuts required. Standard Class "C" bedding. SEE DETAILS for Sanitary Lateral PVC Bend Reconnection to Existing Clay Wye and Sanitary Lateral Reconnection to Ex. C.I.P.P. Lined Clay Sewer Main with New PVC Wye. **Mechanically compacted crushed concrete backfill. Sanitary Lateral Relay with Partial Trenchless** indicates that a portion of the lateral shall be installed by a trenchless method, such as auguring through the tree root zone (as defined by the tree drip line). The reconnection point shall be open-cut as needed. Special Type "D" Pavement Replacement: 3-inch thick HMA PAVEMENT 5 LT 58-28 S, over proposed backfill. Full 5-inch thick Concrete Sidewalk square and carriage walk replacement for all removed sidewalk squares and carriage walk for lateral/service relays. Asphalt Curb & Gutter (C&G) replacement required where existing (C&G) has been removed. Type "D" Lawn Replacement required for all disturbed lawn areas. Separate payments for Sanitary Lateral PVC Bend Reconnection to Existing Clay Wye, Sanitary Lateral Reconnection to Ex. C.I.P.P. Lined Clay Sewer Main with New PVC Wye, Sanitary Lateral Relay, and Sanitary Lateral Relay with Partial Trenchless.

Underground utilities have been shown to a reasonable degree of accuracy using diggers hotline field locates and record drawings. However, the city does not guarantee their exact size, location or depth or that of others not shown. The contractor shall verify the existence of these utilities and those not shown. Costs for locating and delay shall be incidental to the contract.

PROP. EROSION CONTROL INLET/STORM MH PROTECTION
Install Type "D" Inlet Protection in all the inlets and catch basins with curb boxes, directly down-surface of all open-cut work prior to starting work or where required by the City Engineer. Install Type "B" Inlet Protection in all storm manholes that have open grate covers, directly down-surface of all open-cut work prior to starting work or where required by the City Engineer. Inlet/Storm MH Erosion Control Protection must be removed when work is completed. Cost to be incidental to contract.

CONTRACT:	24-08	CITY OF WAUWATOSA ENGINEERING SERVICES DIVISION
FILE NO:	16-1000	
DRAWN BY:	C.R.	
CHECKED BY:	M.M.	
SCALE:	AS SHOWN	
1-A02		
FROM: N. 117TH PL.		TO: N. 116TH ST.
SANITARY SEWER LATERAL RELAY		W. CENTER ST.
DATE		DESCRIPTION

Underground utilities have been shown to a reasonable degree of accuracy using diggers hotline field locates and record drawings. However, the city does not guarantee their exact size, location or depth or that of others not shown. The contractor shall verify the existence of these utilities and those not shown. Costs for locating and delay shall be incidental to the contract.

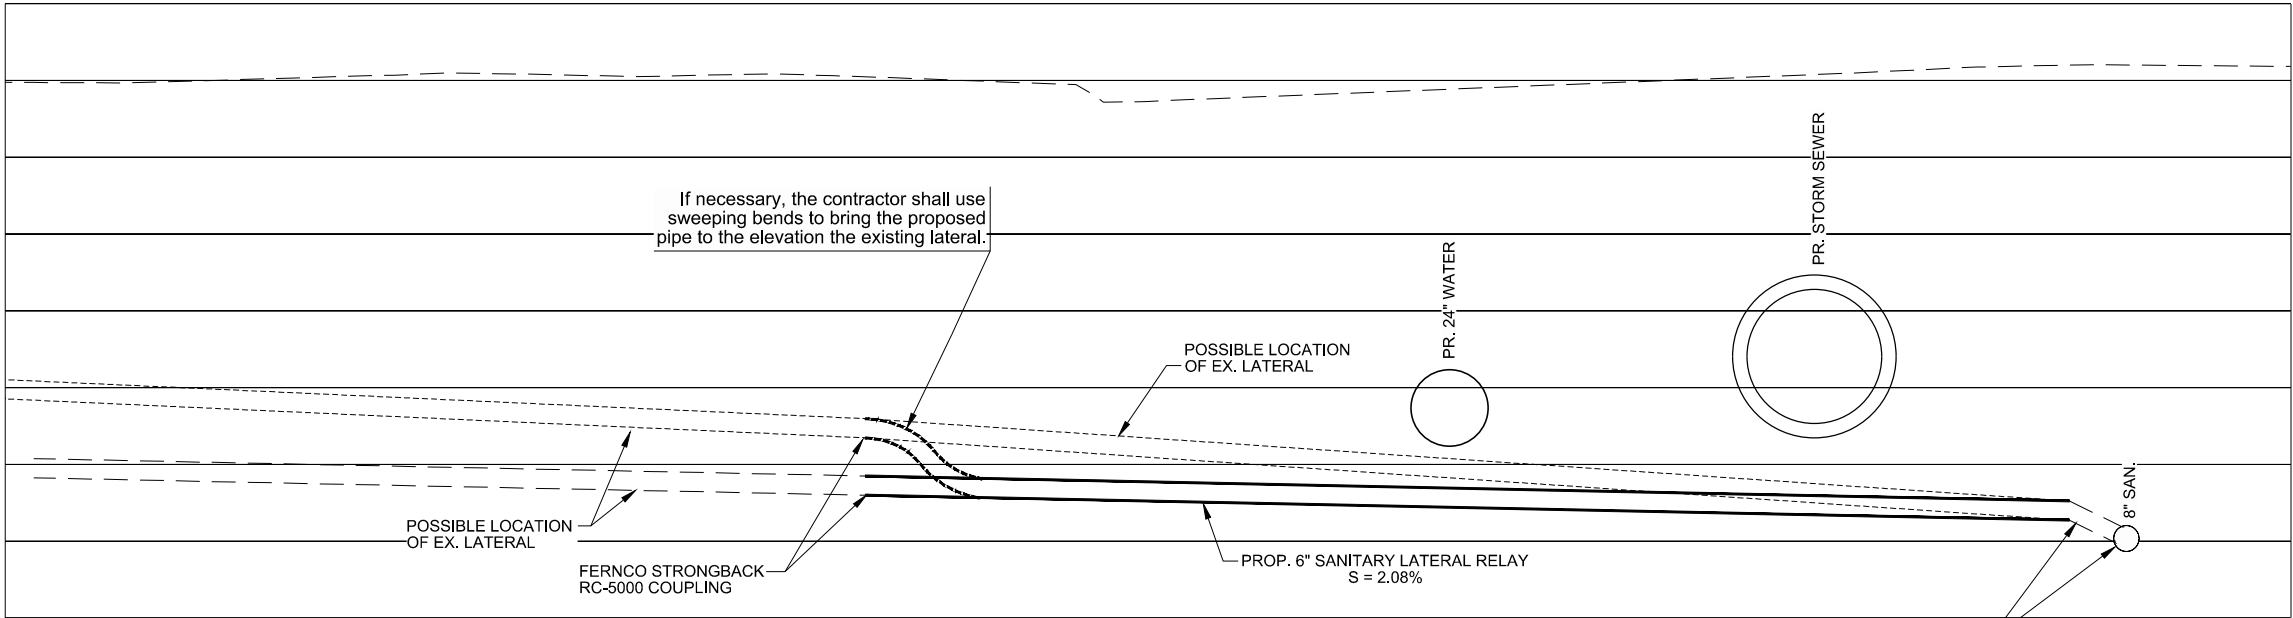

SANITARY LATERAL RELAY DETAIL
1" = 5'

REPLACE WYE WHERE NOTED ON PLANS

PR. STORM SEWER

PR. 24" WATER

POSSIBLE LOCATION OF EX. LATERAL

If necessary, the contractor shall use sweeping bends to bring the proposed pipe to the elevation the existing lateral.

POSSIBLE LOCATION OF EX. LATERAL


FERNCO STRONGBACK RC-5000 COUPLING

PROP. 6" SANITARY LATERAL RELAY
S = 2.08%


8" SAN.

Laterals shall be PVC ASTM D-3034 SDR35 with Type PSM Rubber Gasket Joints. Full depth saw cuts required. Standard Class "C" bedding. SEE DETAILS for Sanitary Lateral PVC Bend Reconnection to Existing Clay Wye and Sanitary Lateral Reconnection to Ex. C.I.P.P. Lined Clay Sewer Main with New PVC Wye. **Mechanically compacted crushed concrete backfill. Sanitary Lateral Relay with Partial Trenchless** indicates that a portion of the lateral shall be installed by a trenchless method, such as auguring through the tree root zone (as defined by the tree drip line). The reconnection point shall be open-cut as needed. Special Type "D" Pavement Replacement: 3-inch thick HMA PAVEMENT 5 LT 58-28 S, over proposed backfill. Full 5-inch thick Concrete Sidewalk square and carriage walk replacement for all removed sidewalk squares and carriage walk for lateral/service relays. Asphalt Curb & Gutter (C&G) replacement required where existing (C&G) has been removed. Type "D" Lawn Replacement required for all disturbed lawn areas. Separate payments for Sanitary Lateral PVC Bend Reconnection to Existing Clay Wye, Sanitary Lateral Reconnection to Ex. C.I.P.P. Lined Clay Sewer Main with New PVC Wye, Sanitary Lateral Relay, and Sanitary Lateral Relay with Partial Trenchless.


CONTRACT:		24-08		CITY OF WAUWATOSA ENGINEERING SERVICES DIVISION	DATE	DESCRIPTION
FILE NO:		30-814				
DRAWN BY:		C.R.				
CHECKED BY:		M.M.				
SCALE:		AS SHOWN				
1-A03						
			FROM:		TO:	
			N. 118TH ST.		N. 116TH ST.	
SANITARY LATERAL RELAY			W. CENTER ST.			

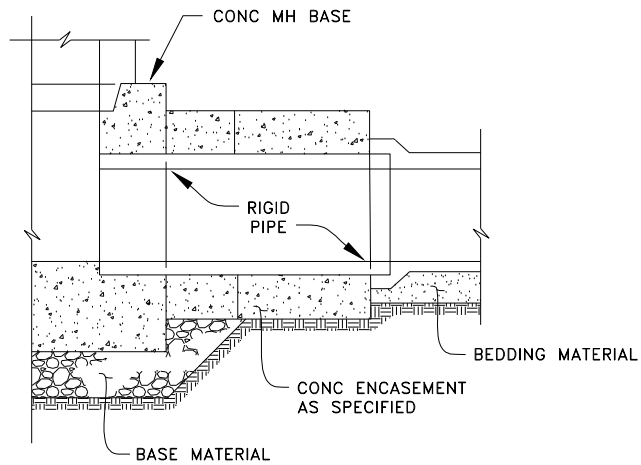


RIGID PIPE LAID UP TO CONCRETE MH
N.T.S.

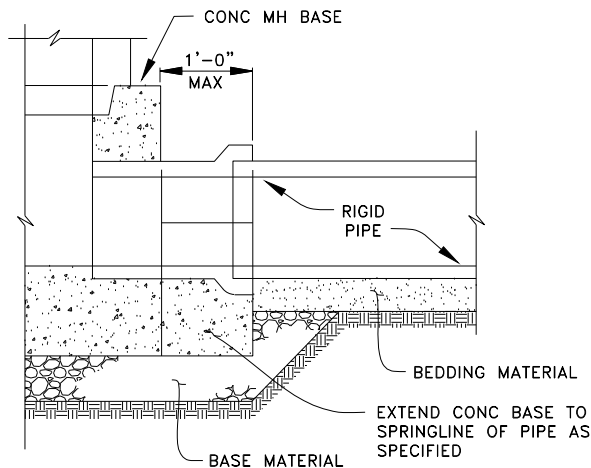


RIGID PIPE LAID OUT OF CONCRETE MH
N.T.S.

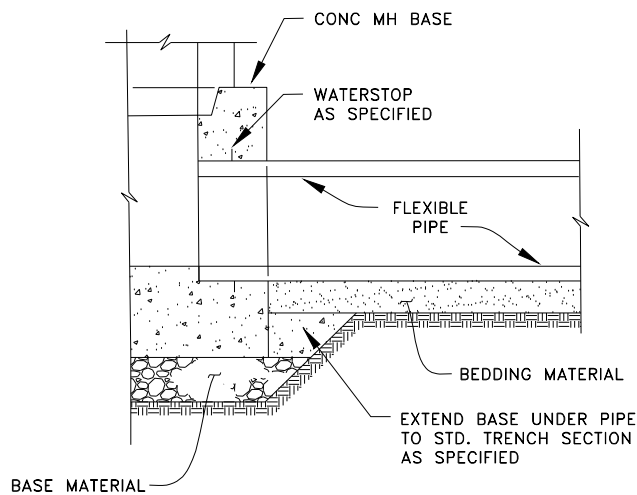


FLEXIBLE PIPE TO CONCRETE MH
N.T.S.

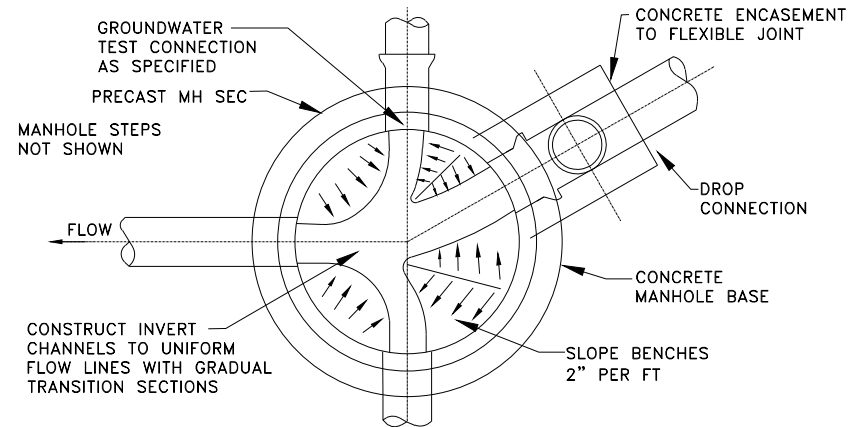

MANHOLE CHANNEL INTERSECTION AND DROP CONNECTION PLAN
N.T.S.

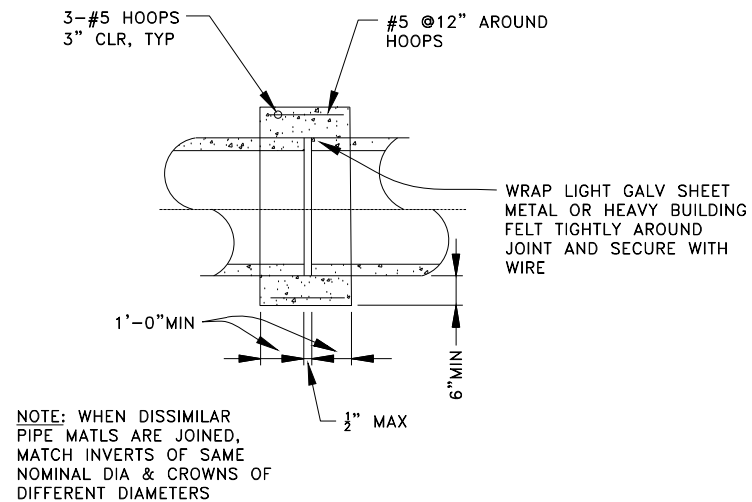


CONCRETE CLOSURE COLLAR
N.T.S.

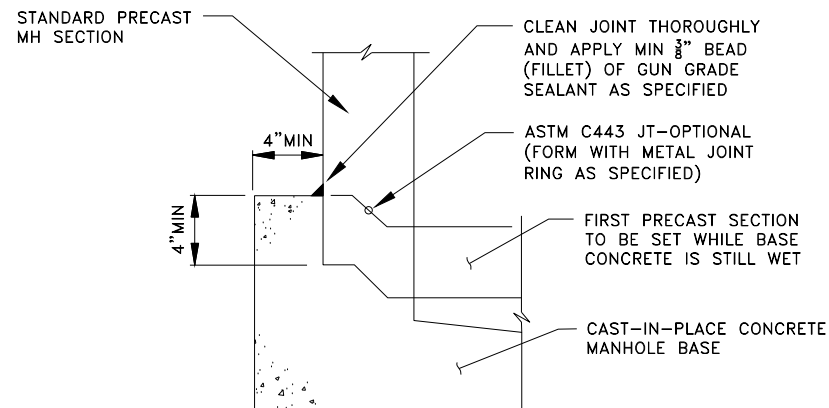

CONNECTION DETAIL - PRECAST CONCRETE RISER TO CAST-IN-PLACE BASE
N.T.S.

DESCRIPTION

DATE

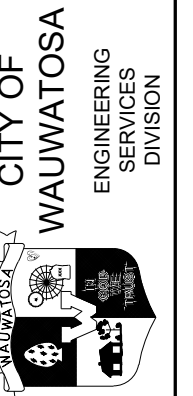

DETAIL

W. CENTER ST.

N. 116TH ST.

N. 118TH ST.

FROM:

1-A04


24-08

FILE NO:

C.R.


M.M.

AS SHOWN

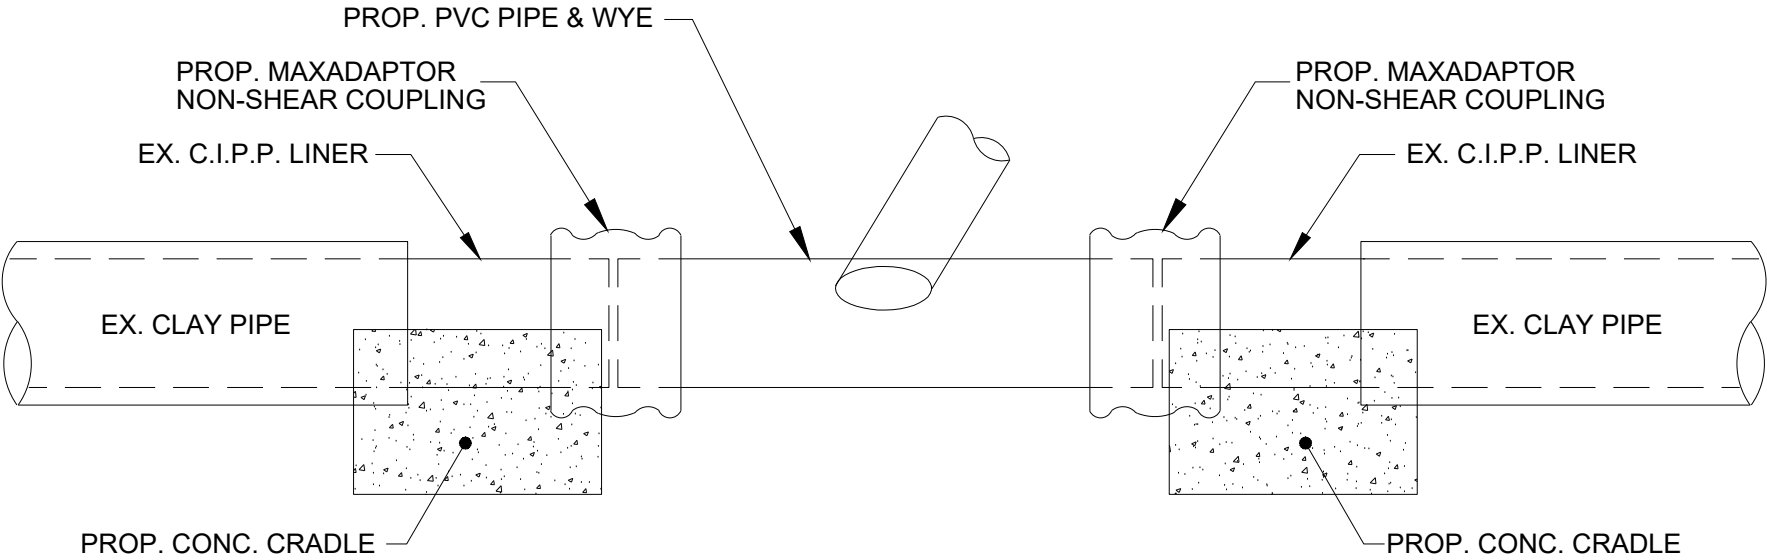



PROPOSED PVC WYE CONNECTION TO C.I.P.P. LINED CLAY PIPE
N.T.S.

CONTRACT:	24-08	CITY OF WAUWATOSA		DATE	DESCRIPTION
FILE NO:		ENGINEERING SERVICES DIVISION			
DRAWN BY:	C.R.				
CHECKED BY:	M.M.				
SCALE:	AS SHOWN				
1-A05		W. CENTER ST.			
		FROM: N. 118TH ST.	TO: N. 116TH ST.		

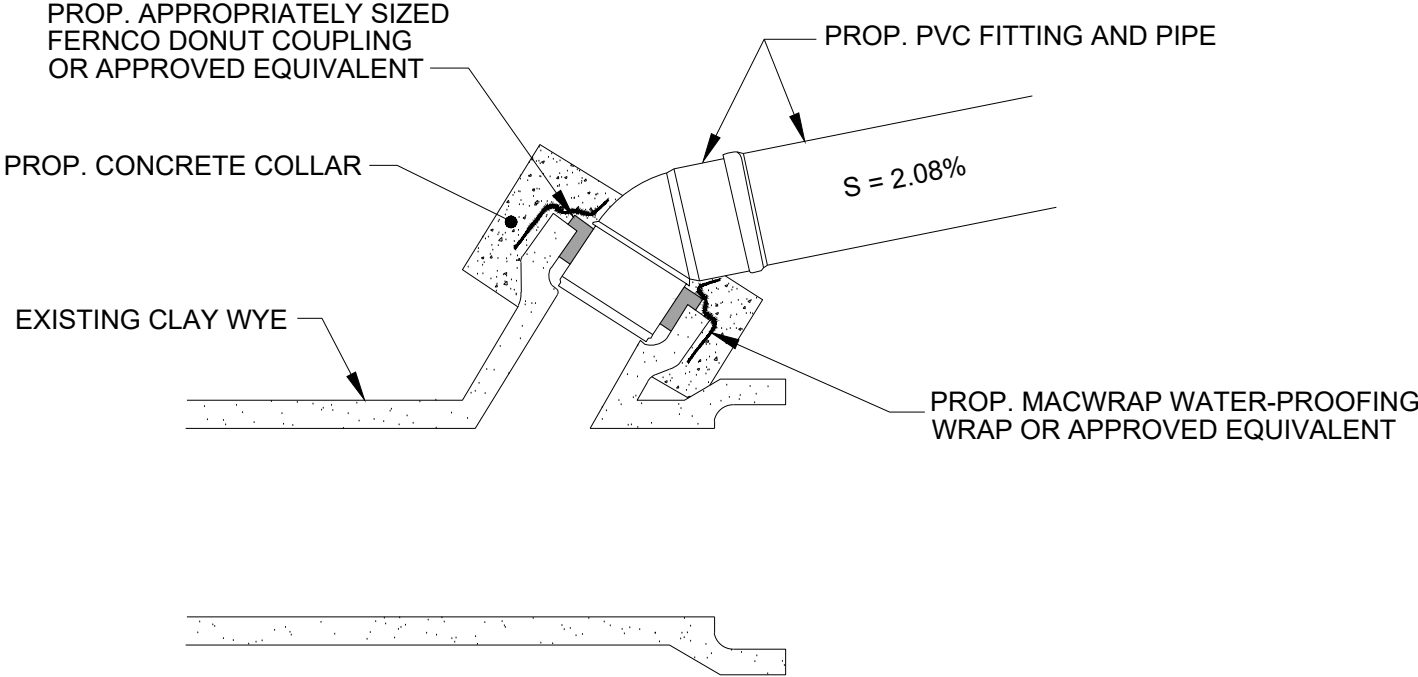



PROPOSED PVC 45° BEND INSTALLATION TO EXISTING CLAY WYE
N.T.S.

CONTRACT:	24-08	CITY OF WAUWATOSA		DATE	DESCRIPTION
FILE NO:		ENGINEERING SERVICES DIVISION			
DRAWN BY:	C.R.				
CHECKED BY:	M.M.				
SCALE:	AS SHOWN				
1-A06		W. CENTER ST.			
		FROM: N. 118TH ST.	TO: N. 116TH ST.		

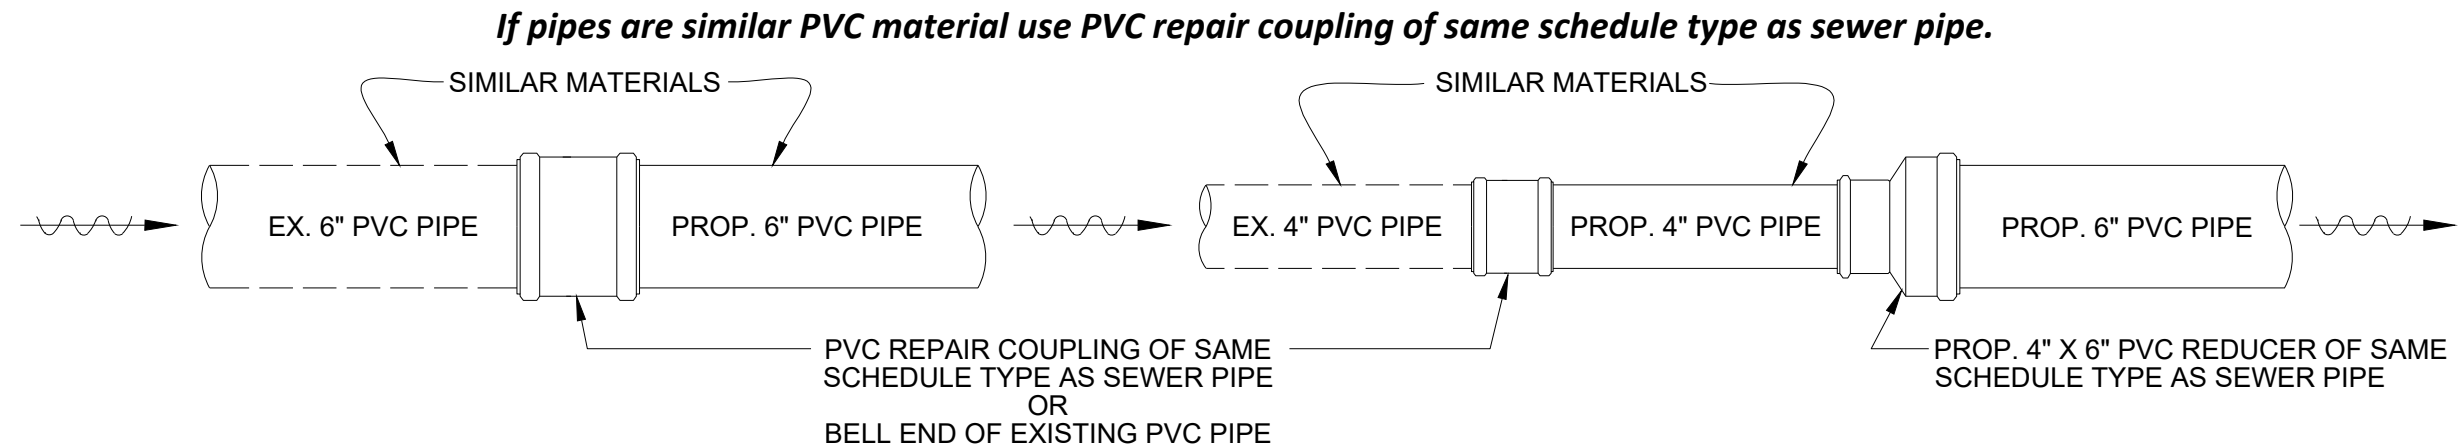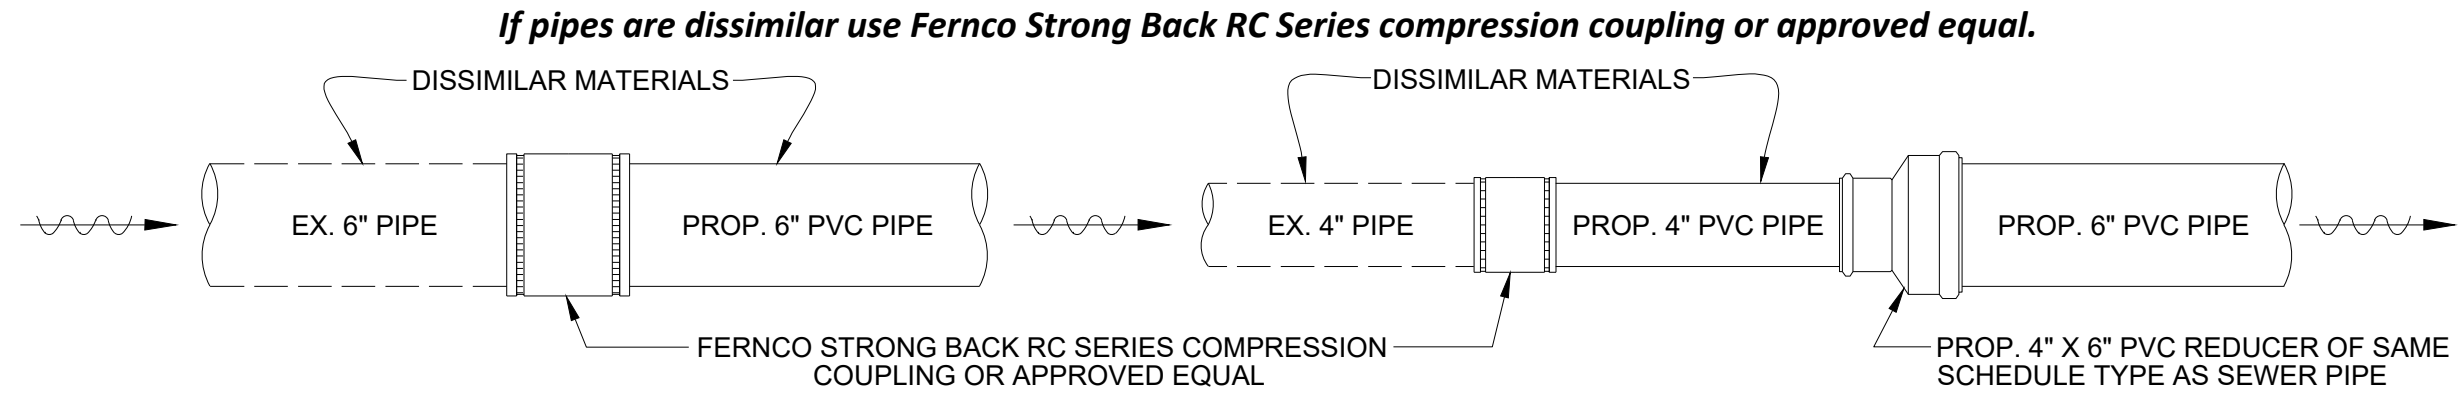

CONTRACT:	24-08	DATE		DESCRIPTION	
FILE NO:					
DRAWN BY:	C.R.				
CHECKED BY:					
SCALE:	AS SHOWN				
1-A07					
FROM: N. 118TH ST.		TO: N. 116TH ST.		CITY OF WAUWATOSA	
W. CENTER ST.		DETAILS		ENGINEERING SERVICES DIVISION	

Install Type "D" Inlet Protection in all the inlets and catch basins with curb boxes, directly down-surface of all open-cut work prior to starting work or where required by the City Engineer. Install Type "B" Inlet Protection in all storm manholes that have open grate covers, directly down-surface of all open-cut work prior to starting work or where required by the City Engineer. Inlet/Storm MH Erosion Control Protection must be removed when work is completed. Cost to be incidental to contract.

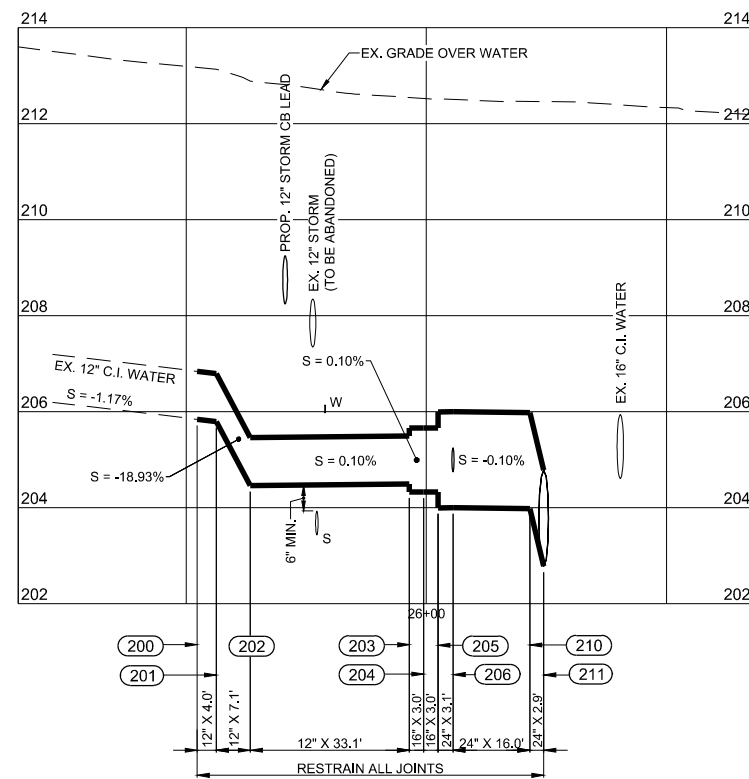 

#	Description	Location	Top of Prop. Main
200	PROP. 12" DUAL PURPOSE MJ SLEEVE CUT-IN CONNECTION	25+54.4 AT 8.6' LT.	206.84
201	PROP. 12" X 45" MJ BEND & GRADE BREAK	25+58.4 AT 8.6' LT.	206.80
202	PROP. 12" X 45" MJ BEND & GRADE BREAK	25+63.4 AT 13.6' LT.	205.46
203	PROP. 16" X 12" MJ REDUCER	25+96.5 AT 13.6' LT.	205.66
204	PROP. 16" BUTTERFLY VALVE	25+99.5 AT 13.6' LT.	205.66
205	24" X 16" MJ-PE REDUCER (SEB) HUNG ON TEE	26+02.5 AT 13.6' LT.	206.00
206	PROP. 24" X 6" MJ TEE	26+05.5 AT 13.6' LT.	206.00
207	PROP. 6" X 45" MJ-PE VERT. BEND (HUNG ON TEE)	26+05.5 AT 14.8' LT.	206.46
208	PROP. 6" MJ/RW GATE VALVE	26+05.5 AT 17.6' LT.	206.46
209	PROP. HYDRANT #1 W/SHOE BUTTRESS 6.0' BURY DEPTH (CL SHOE - 206.66)	26+05.6 AT 31.4' LT.	206.47
210	PROP. 24" X 22-1/2" MJ-PE VERT. BEND	26+21.6 AT 13.6' LT.	205.99
211	PROP. 24" X 24" MJ TEE ROTATED UP 22-1/2"	26+24.5 AT 13.6' LT.	204.78




Underground utilities have been shown to a reasonable degree of accuracy using diggers hotline field locates and record drawings. However, the city does not guarantee their exact size, location or depth or that of others not shown. The contractor shall verify the existence of these utilities and those not shown. Costs for locating and delay shall be incidental to the contract.

PROP. 44.2 L.F. OF 12", 6.0 L.F. OF 16" AND 22.0 L.F. OF 24" PVC WATER MAIN AWWA C-900 DR 18 AND 17.8 L.F. OF 6" PVC AWWA C900 DR 14 RESTRAINED HYDRANT LEAD RUBBER GASKET PUSH-ON JOINTS. Polyethylene envelope for fittings. 3/8" limestone chip bedding & cover. **Mechanically compacted crushed concrete backfill.** Special Type "D" Pavement Replacement: **3-inch thick HMA PAVEMENT** 5 LT 58-28 S, over proposed backfill. Full **5-inch thick Concrete Sidewalk** square replacement for all removed sidewalk squares for lateral/service relays. Asphalt Curb & Gutter (C&G) replacement required where existing (C&G) has been removed. Type "D" Lawn Replacement required for all disturbed lawn areas. Include all costs in the Bid Price.

CONTRACT: 24-08		 CITY OF WAUWATOSA ENGINEERING SERVICES DIVISION	DATE	DESCRIPTION	
FILE NO: 30-814					
DRAWN BY: C.R.					
CHECKED BY: M.M.					
SCALE: AS SHOWN					
B01 WATER MAIN RELAY W. CENTER ST.		FROM:		TO:	
		N. 118TH ST.		N. 116TH ST.	

Install Type "D" Inlet Protection in all the inlets and catch basins with curb boxes, directly down-surface of all open-cut work prior to starting work or where required by the City Engineer. Install Type "B" Inlet Protection in all storm manholes that have open grate covers, directly down-surface of all open-cut work prior to starting work or where required by the City Engineer. Inlet/Storm MH Erosion Control Protection must be removed when work is completed. Cost to be incidental to contract.

Underground utilities have been shown to a reasonable degree of accuracy using diggers hotline field locates and record drawings. However, the city does not guarantee their exact size, location or depth or that of others not shown. The contractor shall verify the existence of these utilities and those not shown. Costs for locating and delay shall be incidental to the contract.

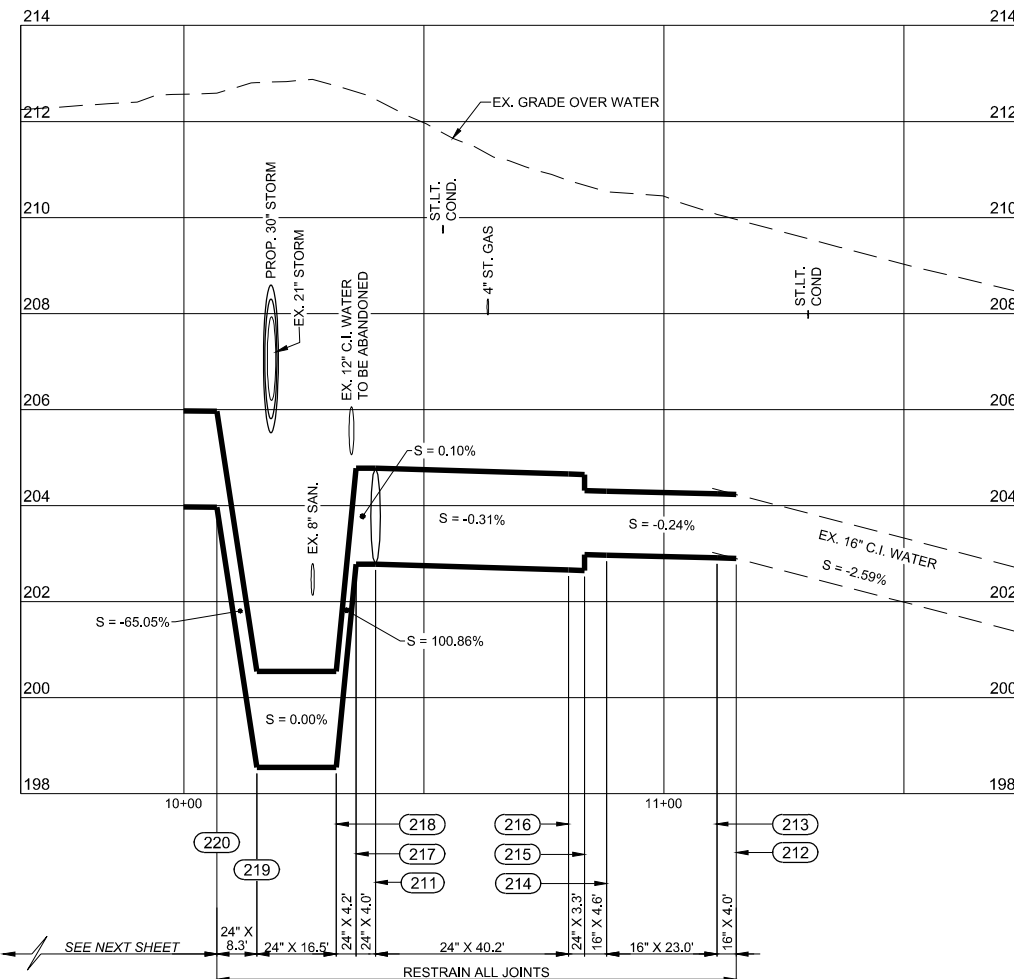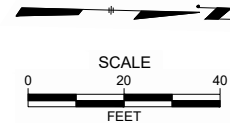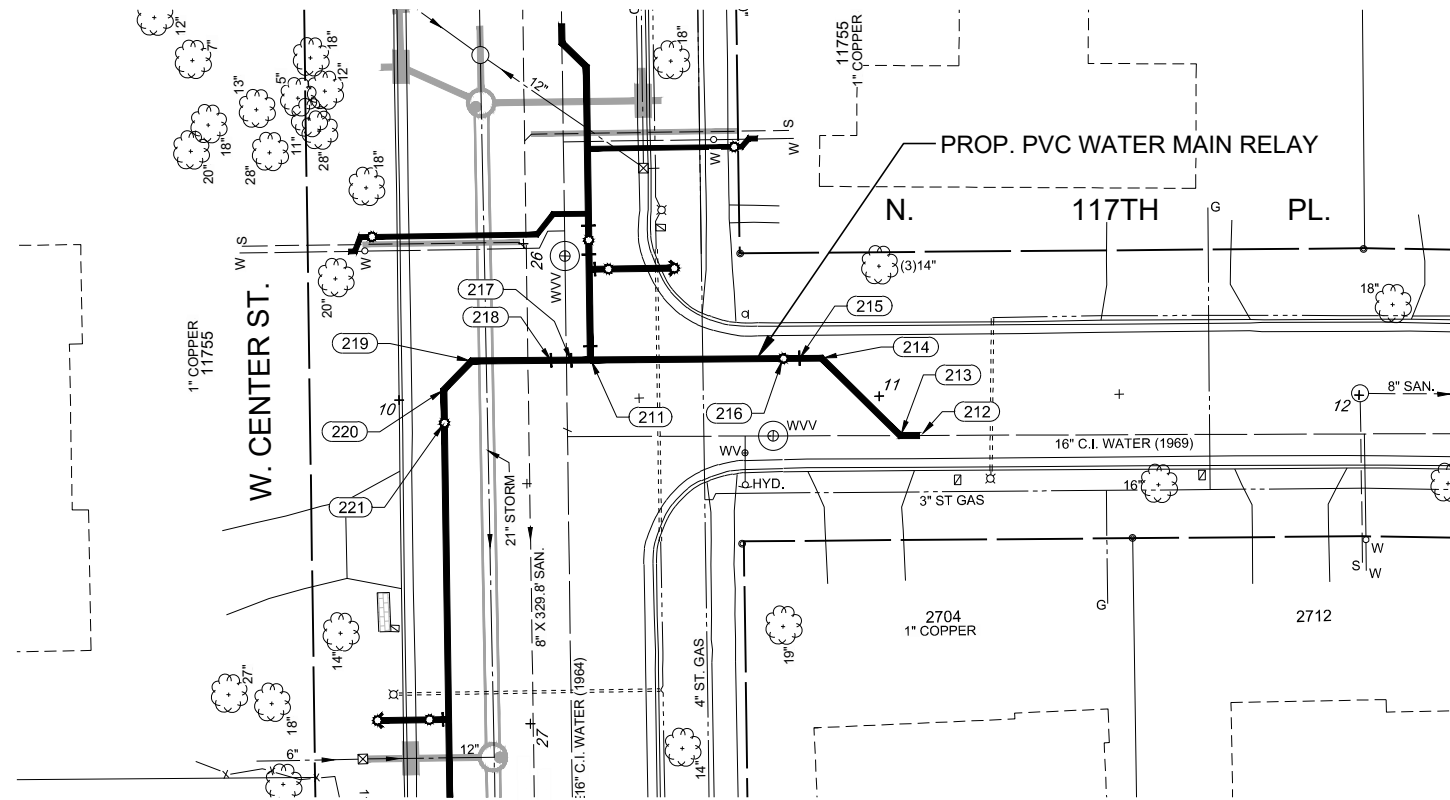


#	Description	Location	Top of Prop. Main
211	PROP. 24" X 24" MJ TEE ROTATED UP 22-1/2"	26+24.5 AT 13.6' LT.	204.78
212	PROP. 16" DUAL PURPOSE MJ SLEEVE CUT-IN CONNECTION	11+08.3 AT 8.3' RT.	204.23
213	PROP. 16" X 45" MJ BEND	26+41.1 AT 77.9' LT.	204.24
214	PROP. 16" X 45" MJ BEND & GRADE BREAK	10+88.1 AT 8.0' LT.	204.30
215	PROP. 24" X 16" MJ REDUCER (SOUTH END)	10+83.5 AT 8.0' LT.	204.65
216	PROP. 24" BUTTERFLY VAVLE	10+80.1 AT 8.0' LT.	204.66
217	PROP. 24" X 45" MJ VERT. BEND	26+24.4 AT 9.6' LT.	204.78
218	PROP. 24" X 45" MJ VERT. BEND	26+24.4 AT 5.4' LT.	200.55
219	PROP. 24" X 45" MJ BEND TURNED UP	26+24.3 AT 11.1' RT.	200.55
220	PROP. 24" X 45" MJ BEND TURNED DOWN	26+30.2 AT 17.0' RT.	205.96



Polyethylene envelope for fittings. 3/8" limestone chip bedding & cover. **Mechanically compacted crushed concrete backfill.** Special **Type "D" Pavement** Replacement: **3-inch thick HMA PAVEMENT** 5 LT 58-28 S, over proposed backfill. Full **5-inch thick Concrete Sidewalk** square replacement for all removed sidewalk squares for lateral/service relays. Asphalt Curb & Gutter (C&G) replacement required where existing (C&G) has been removed. Type "D" Lawn Replacement required for all disturbed lawn areas. Include all costs in the Bid Price.

CONTRACT:		24-08	 CITY OF WAUWATOSA ENGINEERING SERVICES DIVISION	DATE	DESCRIPTION
FILE NO:		30-814			
DRAWN BY:		C.R.			
CHECKED BY:		M.M.			
SCALE:		AS SHOWN			
B02 FROM: W. CENTER ST. TO: 100' N. OF W. CENTER ST.			WATER MAIN RELAY		
			N. 117TH PL.		

Install Type "D" Inlet Protection in all the inlets and catch basins with curb boxes, directly down-surface of all open-cut work prior to starting work or where required by the City Engineer. Install Type "B" Inlet Protection in all storm manholes that have open grate covers, directly down-surface of all open-cut work prior to starting work or where required by the City Engineer. Inlet/Storm MH Erosion Control Protection must be removed when work is completed. Cost to be incidental to contract.

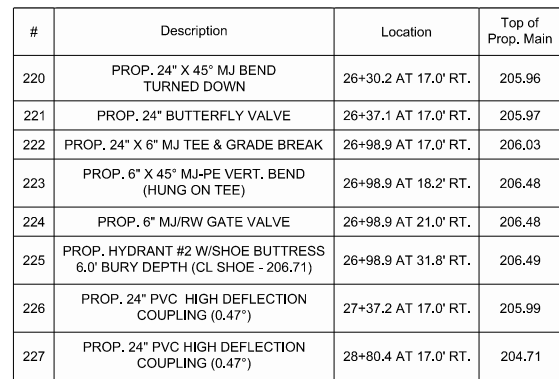


Underground utilities have been shown to a reasonable degree of accuracy using diggers hotline field locates and record drawings. However, the city does not guarantee their exact size, location or depth or that of others not shown. The contractor shall verify the existence of these utilities and those not shown. Costs for locating and delay shall be incidental to the contract.

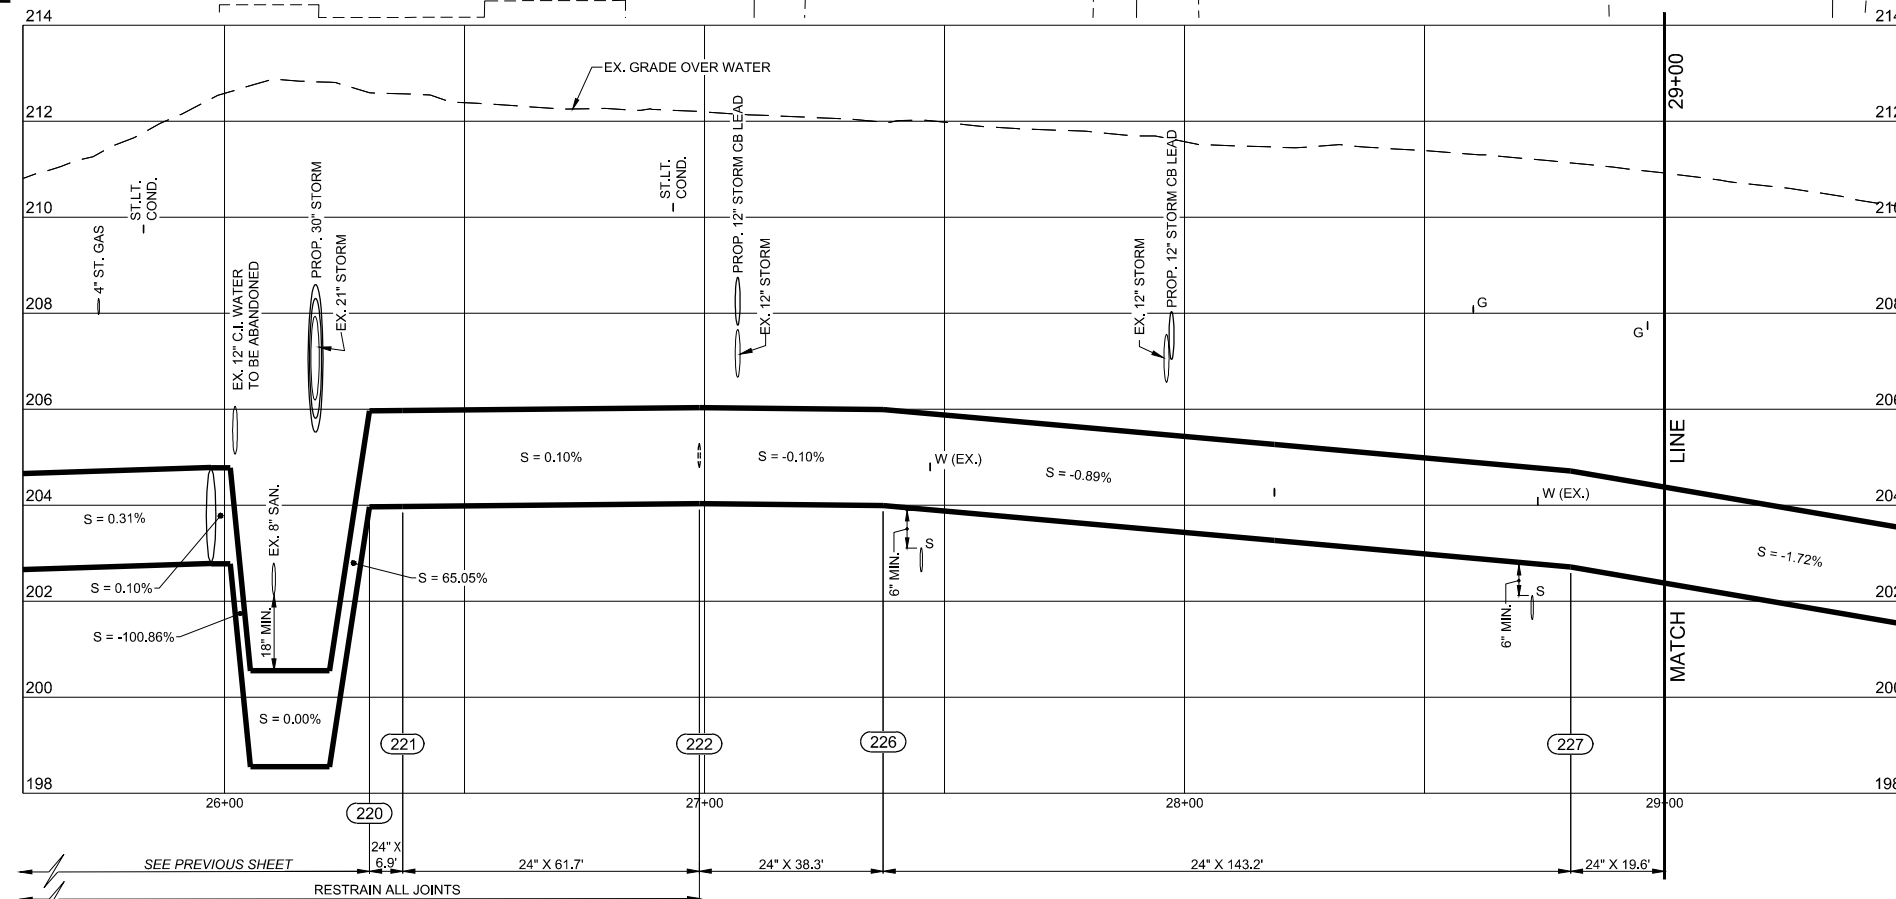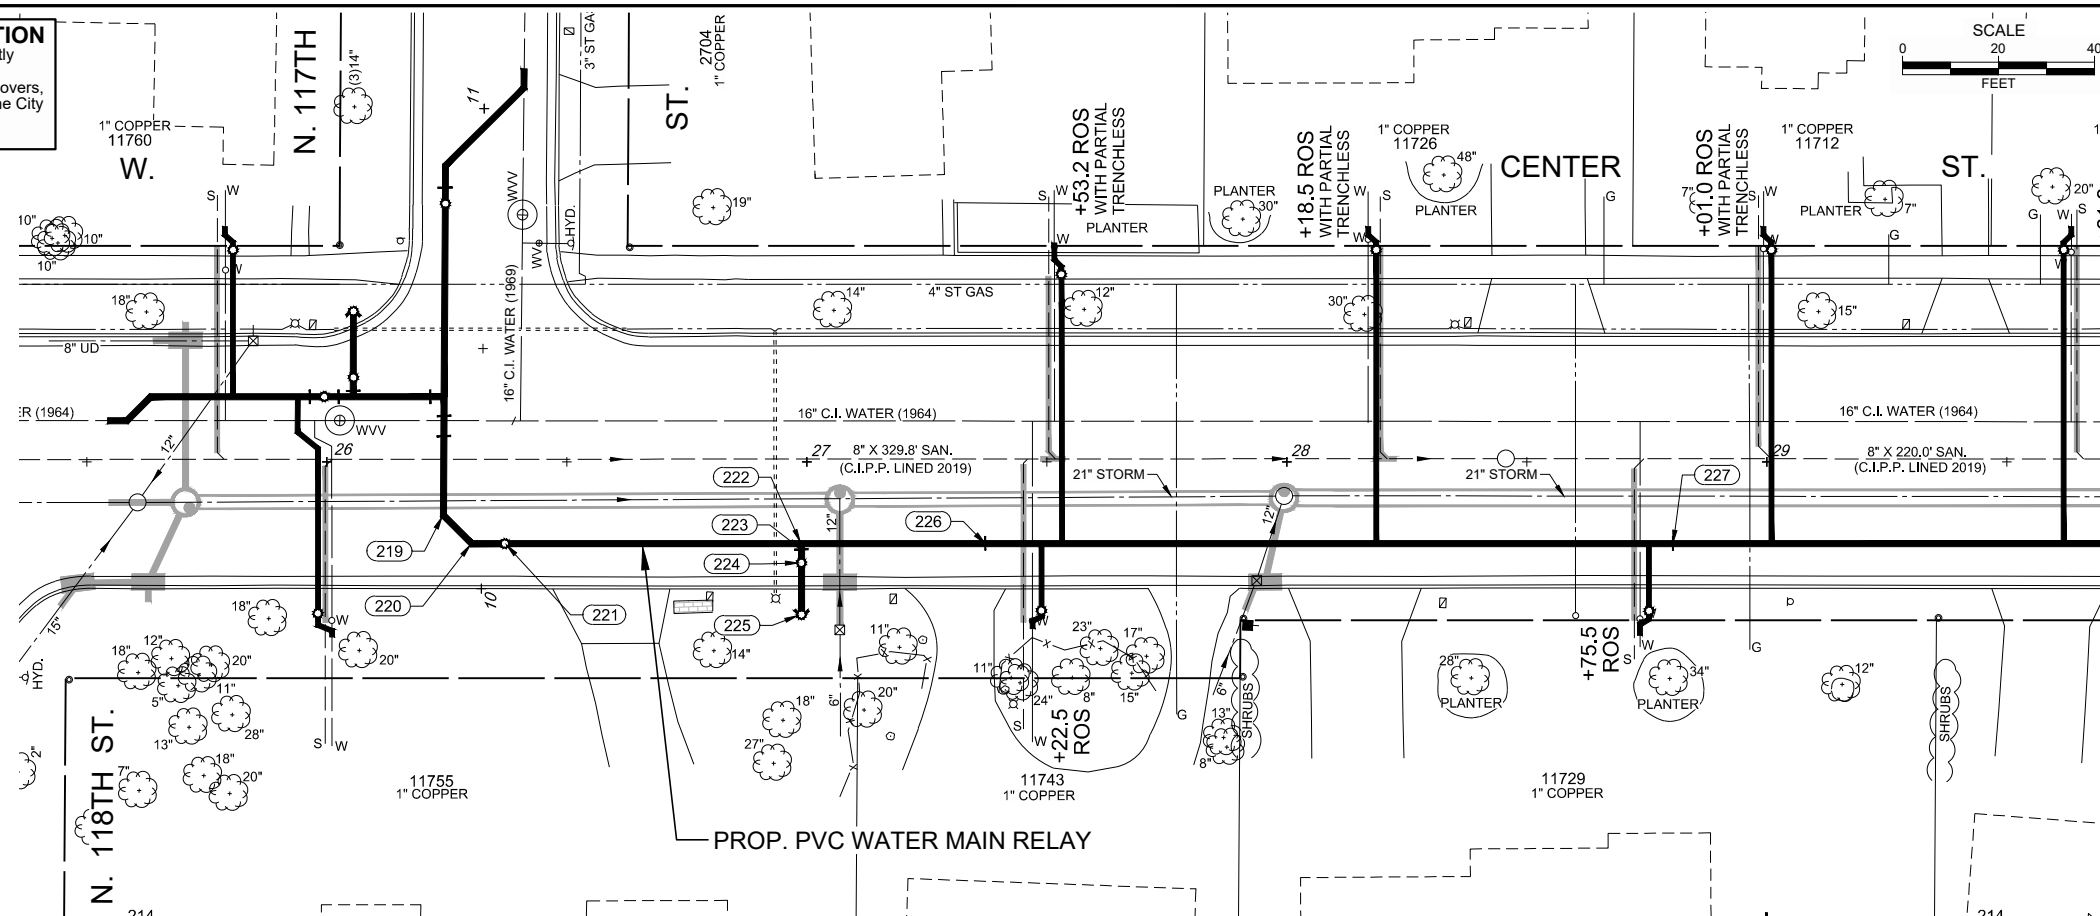

PROP. 269.7 L.F. OF 24" PVC WATER MAIN AWWA C-900 DR 18 AND 14.8 L.F. OF 6" PVC AWWA C900 DR 14 RESTRAINED HYDRANT LEAD RUBBER GASKET PUSH-ON JOINTS. Polyethylene envelope for fittings. 3/8" limestone chip bedding & cover. **Mechanically compacted crushed concrete backfill.** Special Type "D" Pavement Replacement: **3-inch thick HMA PAVEMENT** 5 LT 58-28 S, over proposed backfill, full **5-inch thick Concrete Sidewalk** square replacement for all removed sidewalk squares for lateral/service relays. Asphalt Curb & Gutter (C&G) replacement required where existing (C&G) has been removed. Type "D" Lawn Replacement required for all disturbed lawn areas. Include all costs in the Bid Price.

Underground utilities have been shown to a reasonable degree of accuracy using diggers hotline field locates and record drawings. However, the city does not guarantee their exact size, location or depth or that of others not shown. The contractor shall verify the existence of these utilities and those not shown. Costs for locating and delay shall be incidental to the contract.

PROP. EROSION CONTROL INLET/STORM MH PROTECTION
Install Type "D" Inlet Protection in all the inlets and catch basins with curb boxes, directly down-surface of all open-cut work prior to starting work or where required by the City Engineer. Install Type "B" Inlet Protection in all storm manholes that have open grate covers, directly down-surface of all open-cut work prior to starting work or where required by the City Engineer. Inlet/Storm MH Erosion Control Protection must be removed when work is completed. Cost to be incidental to contract.

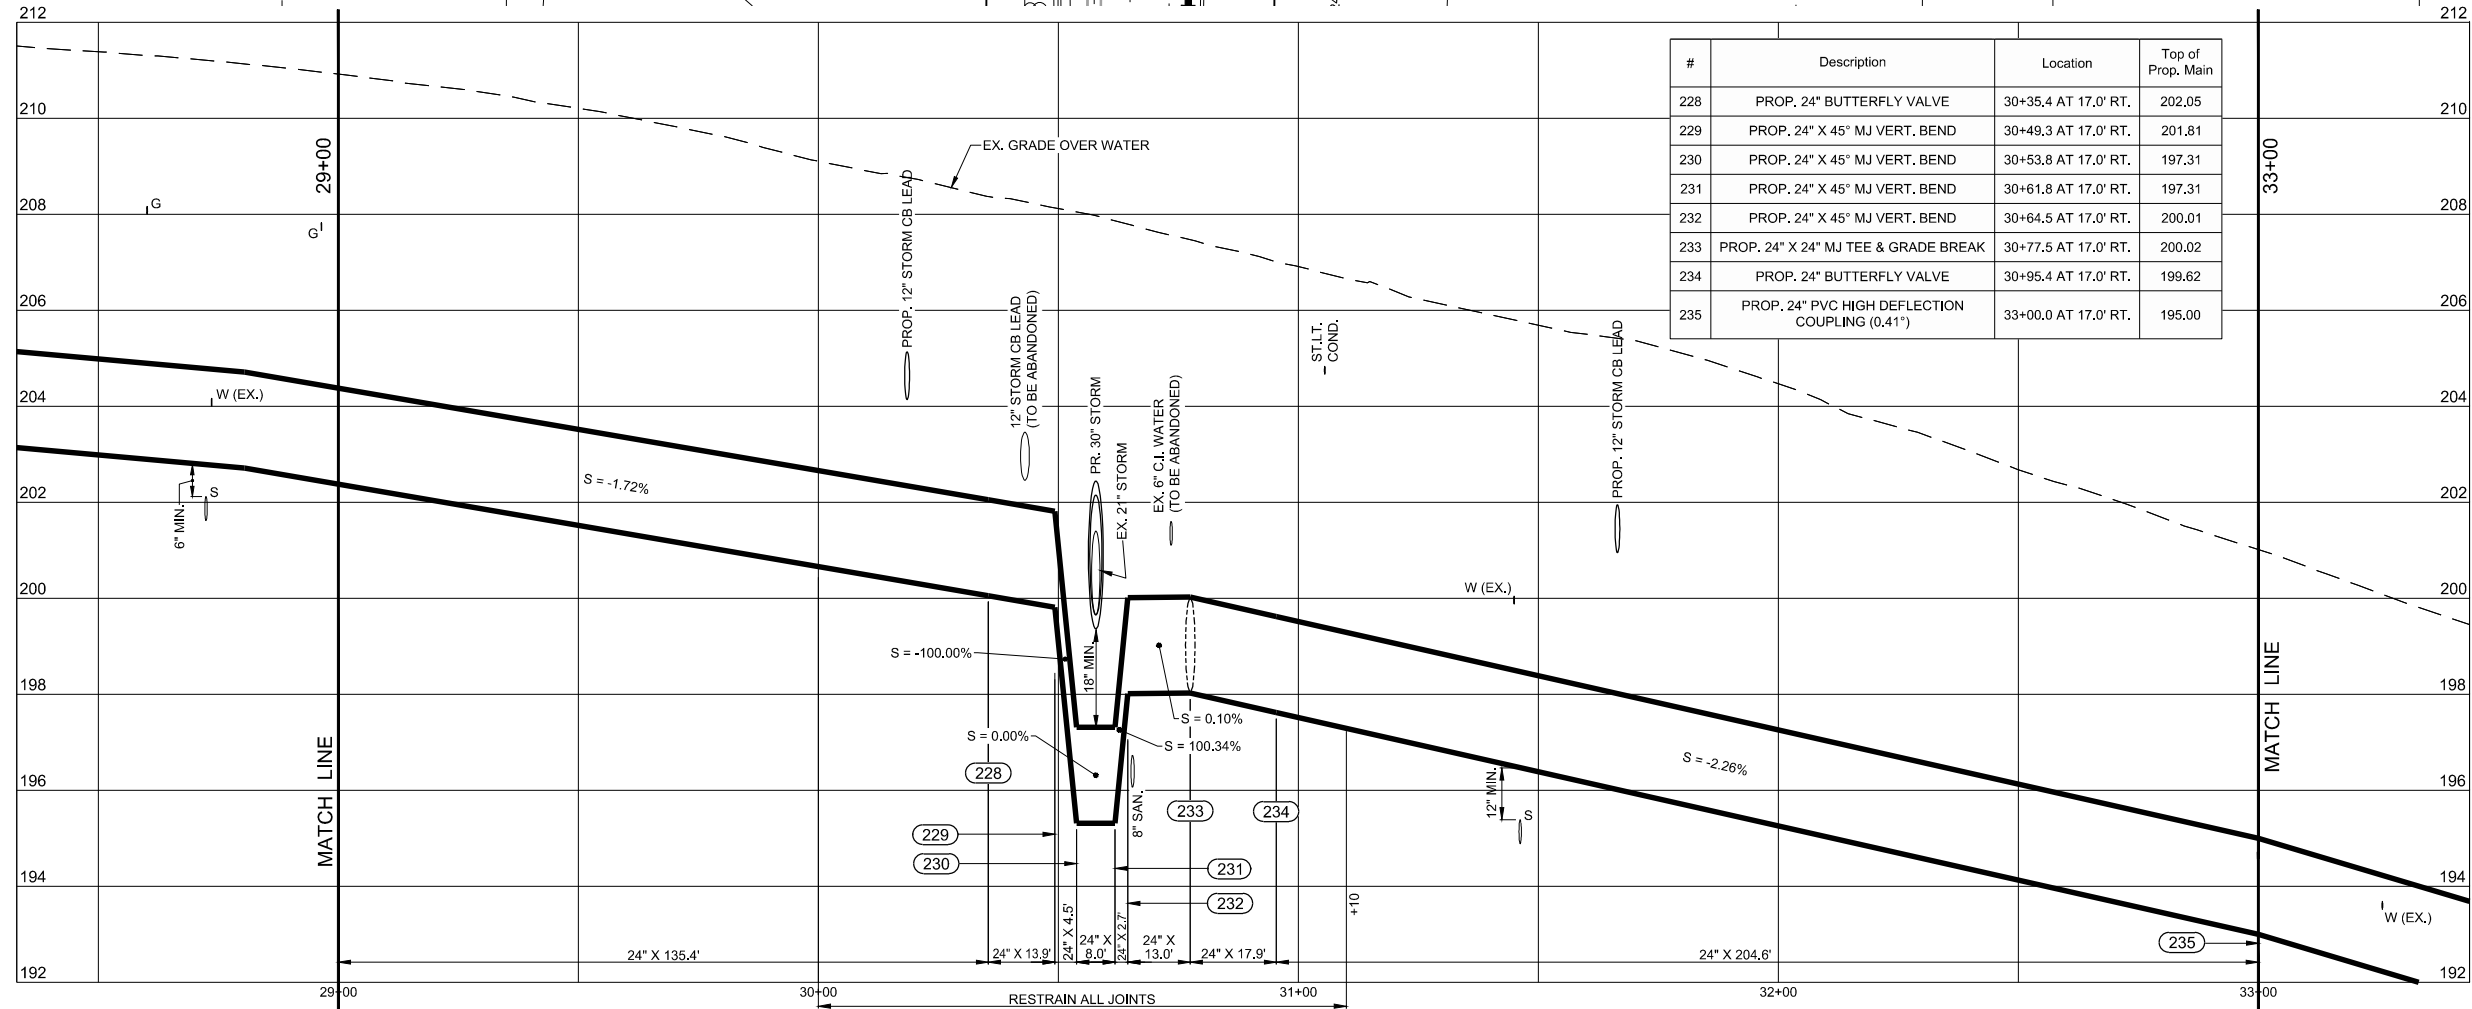


PROP. 400.0 L.F. OF 24" PVC WATER MAIN AWWA C-900 DR 18 RUBBER GASKET PUSH-ON JOINTS. Polyethylene envelope for fittings. 3/8" limestone chip bedding & cover. **Mechanically compacted crushed concrete backfill.** Special Type "D" Pavement Replacement: 3-inch thick HMA PAVEMENT 5 LT 58-28 S, over proposed backfill. Full 5-inch thick Concrete Sidewalk square replacement for all removed sidewalk squares for lateral/service relays. Asphalt Curb & Gutter (C&G) replacement required where existing (C&G) has been removed. Type "D" Lawn Replacement required for all disturbed lawn areas. Include all costs in the Bid Price.

CONTRACT:		24-08	
FILE NO:		30-814	
DRAWN BY:		C.R.	
CHECKED BY:		M.M.	
SCALE:		AS SHOWN	
WATER MAIN RELAY		FROM: N. 118TH ST.	
		TO: N. 116TH ST.	
W. CENTER ST.		B04	

CITY OF WAUWATOSA

ENGINEERING SERVICES DIVISION




Install Type "D" Inlet Protection in all the inlets and catch basins with curb boxes, directly down-surface of all open-cut work prior to starting work or where required by the City Engineer. Install Type "B" Inlet Protection in all storm manholes that have open grate covers, directly down-surface of all open-cut work prior to starting work or where required by the City Engineer. Inlet/Storm MH Erosion Control Protection must be removed when work is completed. Cost to be incidental to contract.

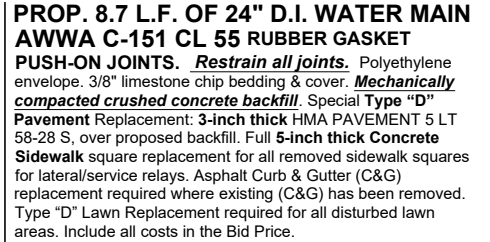

PROP. 64.1 L.F. OF 12" AND 121.4 L.F. OF 24" PVC WATER MAIN AWWA C-900 DR 18 AND 17.8 L.F. OF 6" PVC AWWA C900 DR 14 RESTRAINED HYDRANT LEAD AND WATER SERVICE RUBBER GASKET PUSH-ON JOINTS. Polyethylene envelope for fittings. 3/8" limestone chip bedding & cover. Mechanically compacted crushed concrete backfill. Special Type "D" Pavement Replacement: 3-inch thick HMA PAVEMENT 5 LT 58-28 S, over proposed backfill. Full 5-inch thick Concrete Sidewalk square replacement for all removed sidewalk squares for lateral/service relays. Asphalt Curb & Gutter (C&G) replacement required where existing (C&G) has been removed. Type "D" Lawn Replacement required for all disturbed lawn areas. Include all costs in the Bid Price.

B05

PROP. EROSION CONTROL INLET/STORM MH PROTECTION
Install Type "D" Inlet Protection in all the inlets and catch basins with curb boxes, directly down-surface of all open-cut work prior to starting work or where required by the City Engineer. Install Type "B" Inlet Protection in all storm manholes that have open grate covers, directly down-surface of all open-cut work prior to starting work or where required by the City Engineer. Inlet/Storm MH Erosion Control Protection must be removed when work is completed. Cost to be incidental to contract.

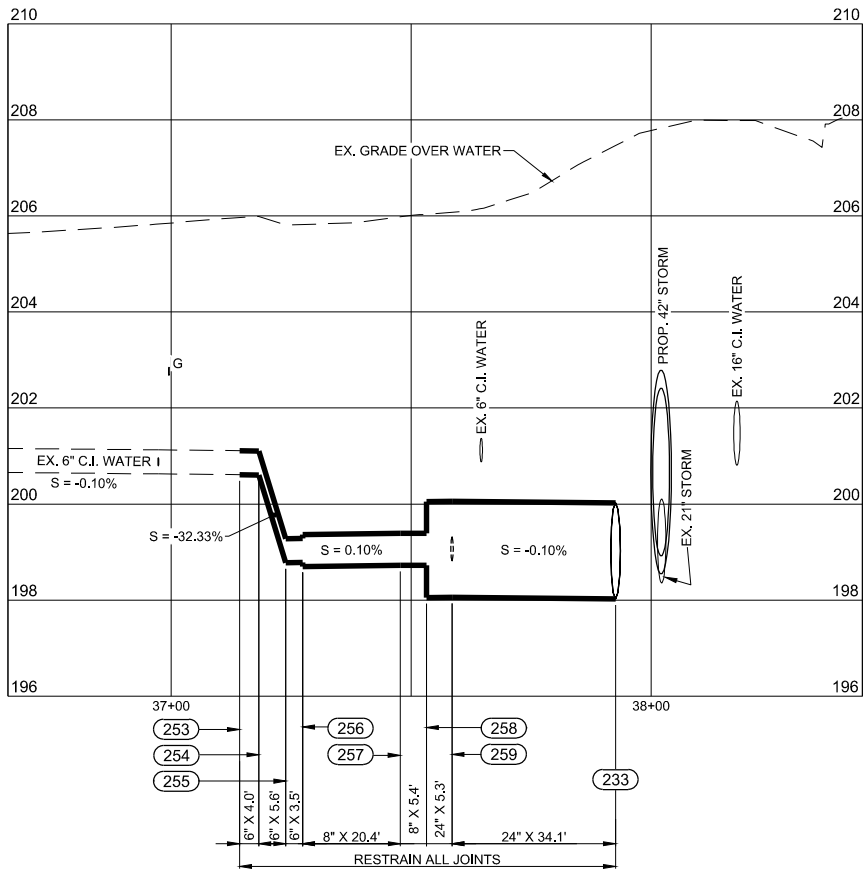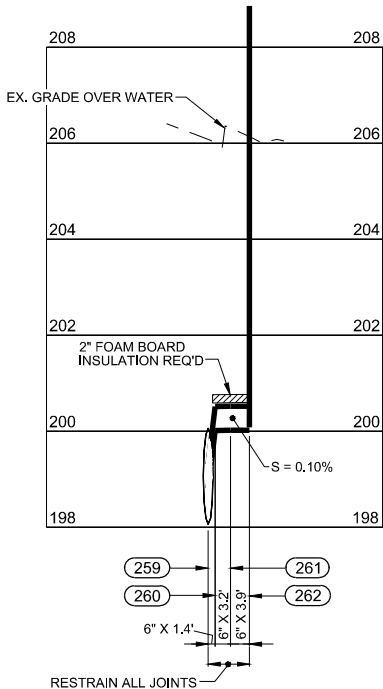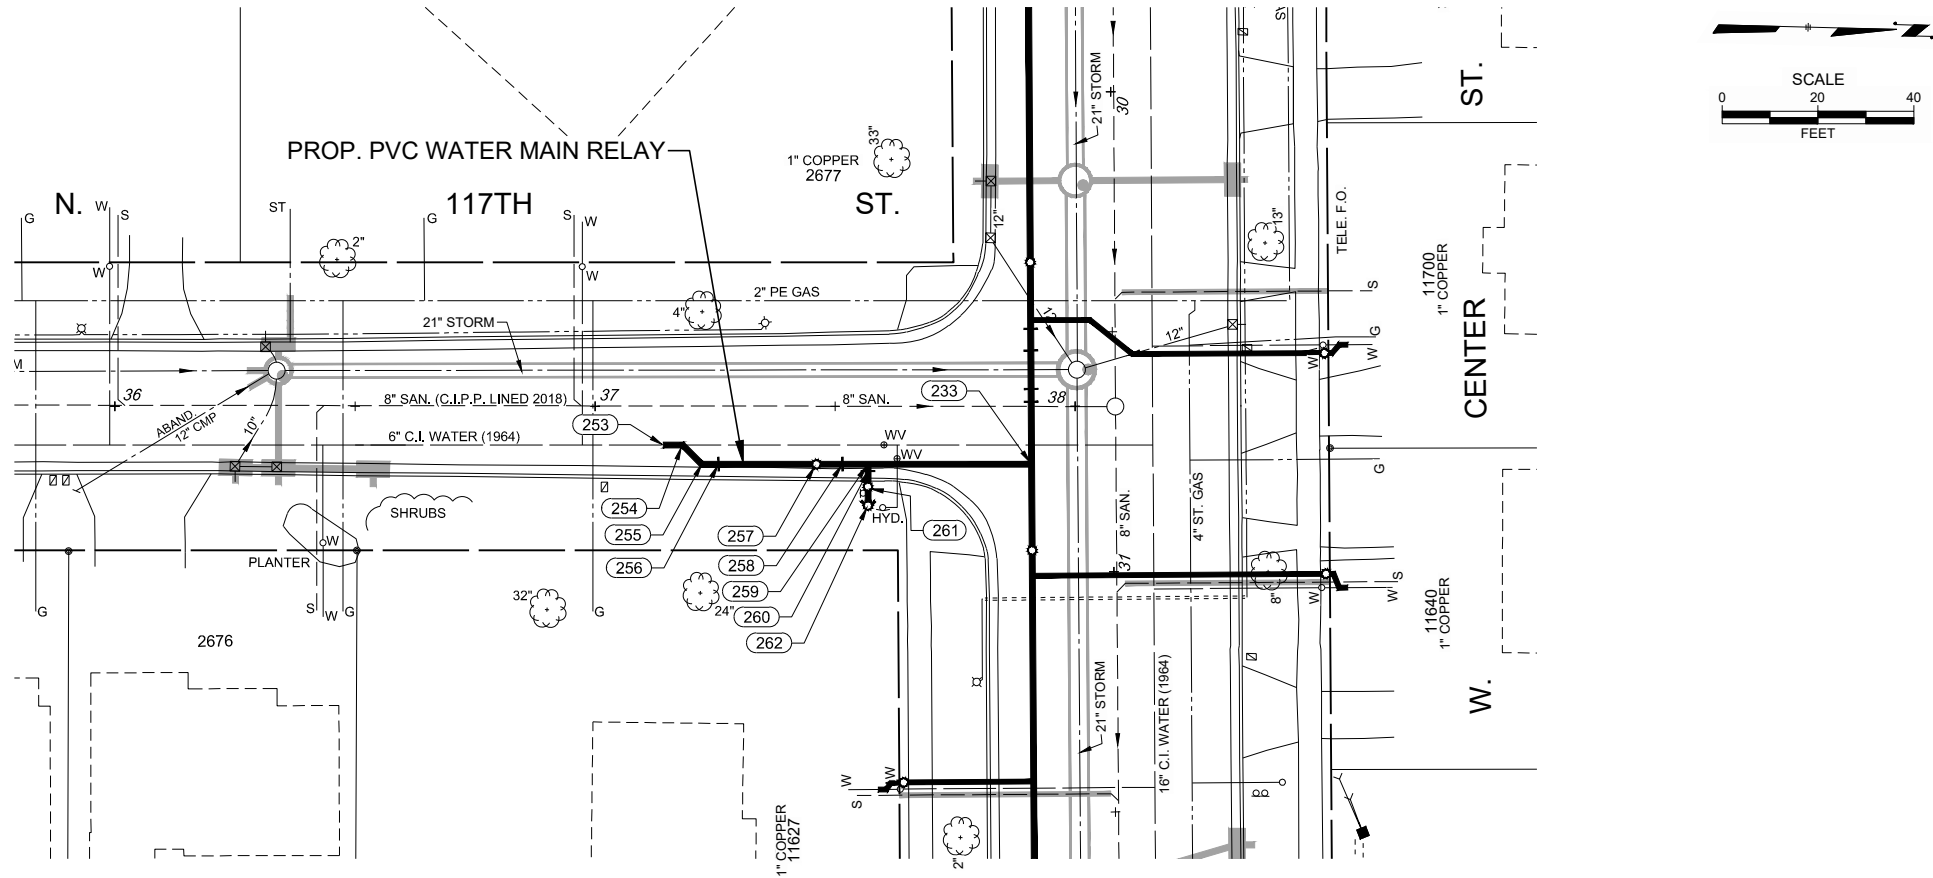



#	Description	Location	Top of Prop. Main
233	PROP. 24" X 24" MJ TEE & GRADE BREAK	30+77.5 AT 17.0' RT.	200.02
253	PROP. 6" DUAL PURPOSE MJ SLEEVE CUT-IN CONNECTION	37+14.2 AT 8.0' RT.	201.11
254	PROP. 6" X 45" MJ BEND TURNED DOWN	37+18.2 AT 8.0' RT.	201.10
255	PROP. 6" X 45" MJ BEND TURNED UP	37+22.2 AT 12.0' RT.	199.28
256	PROP. 8" X 6" MJ REDUCER	37+25.7 AT 12.0' RT.	199.37
257	PROP. 8" MJ/RW GATE VALVE	37+46.1 AT 12.1' RT.	199.39
258	PROP. 24" X 8" MJ REDUCER	37+51.6 AT 12.1' RT.	200.05
259	PROP. 8" X 6" MJ ANCHOR TEE & GRADE BREAK	37+56.9 AT 12.0' RT.	200.06
260	PROP. 6" X 45" MJ-PE VERT. BEND (HUNG ON TEE)	37+56.9 AT 13.5' RT.	200.52
261	PROP. 6" MJ/RW GATE VALVE	37+56.9 AT 16.7' RT.	200.52
262	PROP. HYDRANT #3 W/SHOE BUTTRESS 6.0' BURY DEPTH (CL SHOE - 200.63)	37+56.9 AT 20.7' RT.	200.52

Underground utilities have been shown to a reasonable degree of accuracy using diggers hotline field locates and record drawings. However, the city does not guarantee their exact size, location or depth or that of others not shown. The contractor shall verify the existence of these utilities and those not shown. Costs for locating and delay shall be incidental to the contract.


PROP. 25.8 L.F. OF 8", 39.4 L.F. OF 24" PVC WATER MAIN AWWA C-900 DR 18 AND 21.6 L.F. OF 6" PVC AWWA C900 DR 14 RESTRAINED WATER MAIN AND HYDRANT LEAD RUBBER GASKET PUSH-ON JOINTS. Polyethylene envelope for fittings. 3/8" limestone chip bedding & cover. **Mechanically compacted crushed concrete backfill.** Special Type "D" Pavement Replacement: 3-inch thick HMA PAVEMENT 5 LT 58-28 S, over proposed backfill. Full 5-inch thick Concrete Sidewalk square replacement for all removed sidewalk squares for lateral/service relays. Asphalt Curb & Gutter (C&G) replacement required where existing (C&G) has been removed. Type "D" Lawn Replacement required for all disturbed lawn areas. Include all costs in the Bid Price.

CONTRACT:	24-08	DESCRIPTION	
FILE NO:	30-814	DATE	
DRAWN BY:	C.R.		
CHECKED BY:	M.M.		
SCALE:	AS SHOWN		
B06		CITY OF WAUWATOSA	
		ENGINEERING SERVICES DIVISION	
FROM: 100' S. OF W. CENTER ST.		TO: W. CENTER ST.	
WATER MAIN RELAY		N. 117TH ST.	

PROP. EROSION CONTROL INLET/STORM MH PROTECTION
Install Type "D" Inlet Protection in all the inlets and catch basins with curb boxes, directly down-surface of all open-cut work prior to starting work or where required by the City Engineer. Install Type "B" Inlet Protection in all storm manholes that have open grate covers, directly down-surface of all open-cut work prior to starting work or where required by the City Engineer. Inlet/Storm MH Erosion Control Protection must be removed when work is completed. Cost to be incidental to contract.

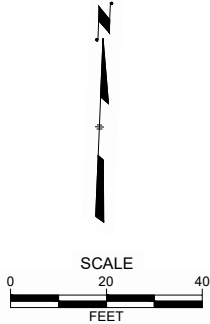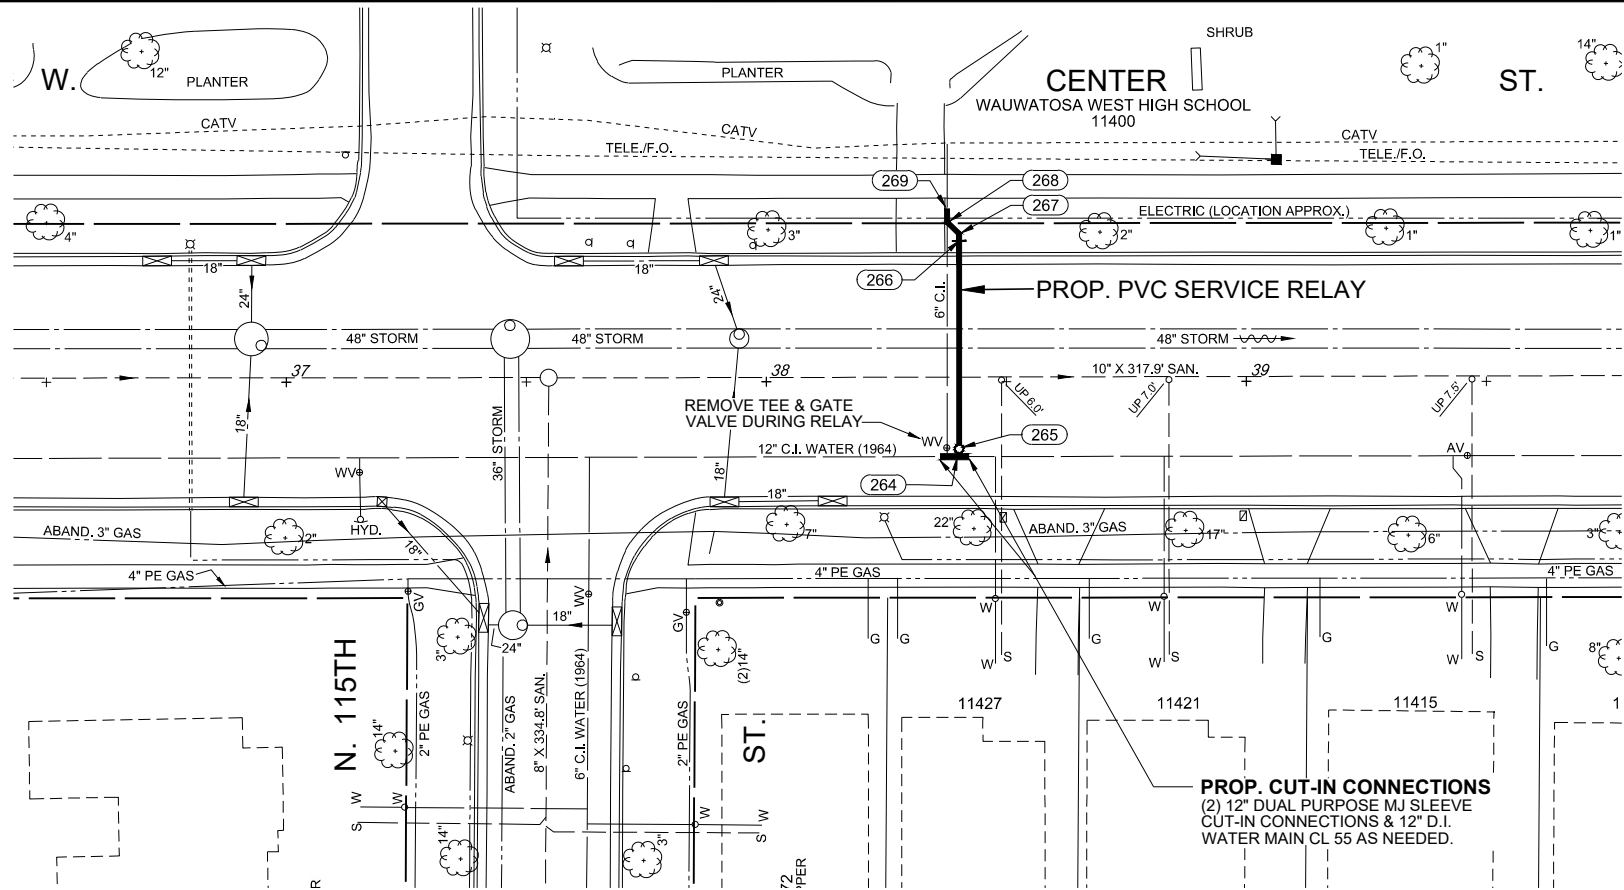

PROP. 44.9 L.F. OF 8" AND 7.8 L.F. 6" PVC AWWA C900 DR 14 RESTRAINED WATER SERVICE RELAY RUBBER GASKET PUSH-ON JOINTS.
Polyethylene envelope for fittings. 3/8" limestone chip bedding & cover. **Mechanically compacted crushed concrete backfill.** Special Type "D" Pavement Replacement: 3-inch thick HMA PAVEMENT 5 LT 58-28 S, over proposed backfill. Full 5-inch thick Concrete Sidewalk square replacement for all removed sidewalk squares for lateral/service relays. Asphalt Curb & Gutter (C&G) replacement required where existing (C&G) has been removed. Type "D" Lawn Replacement required for all disturbed lawn areas. Include all costs in the Bid Price.

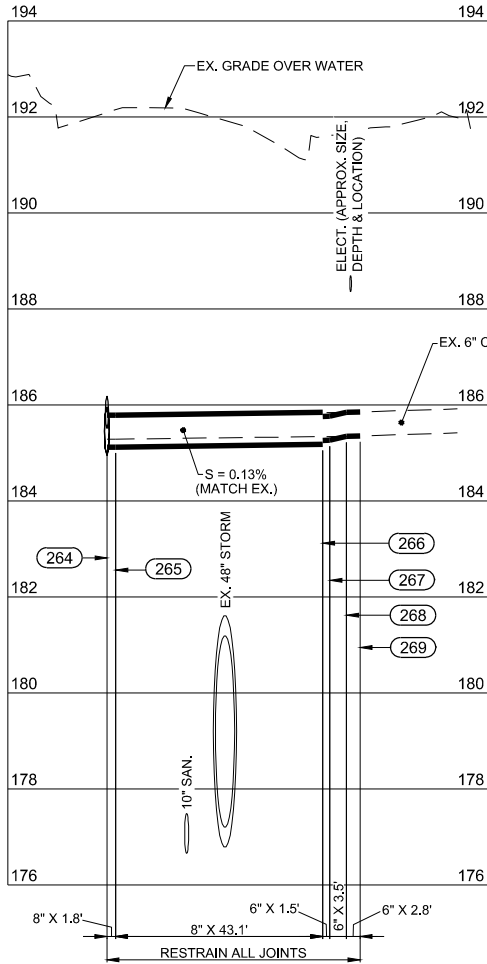


#	Description	Location	Top of Prop. Main
264	PROP. 12" X 8" MJ ANCHOR TEE	38+40.1 AT 15.6' RT.	
265	PROP. 8" MJ/RW GATE VALVE (HUNG ON TEE)	38+40.2 AT 13.8' RT.	185.79
266	PROP. 8" X 6" MJ-PE REDUCER (LEB)	38+40.2 AT 29.3' LT.	185.85
267	PROP. 6" X 45" MJ BEND (HUNG ON REDUCER)	38+40.2 AT 30.8' LT.	185.77
268	PROP. 6" X 45" MJ BEND	38+37.7 AT 33.2' LT.	185.85
269	PROP. 6" DUAL PURPOSE MJ SLEEVE CUT-IN CONNECTION	38+37.7 AT 36.0' LT.	185.86

Underground utilities have been shown to a reasonable degree of accuracy using diggers hotline field locates and record drawings. However, the city does not guarantee their exact size, location or depth or that of others not shown. The contractor shall verify the existence of these utilities and those not shown. Costs for locating and delay shall be incidental to the contract.

CONTRACT:	24-08	CITY OF WAUWATOSA ENGINEERING SERVICES DIVISION
FILE NO:	30-814	
DRAWN BY:	C.R.	
CHECKED BY:	M.M.	
SCALE:	AS SHOWN	
WATER SERVICE RELAY		W. CENTER ST.
AT 85' EAST OF N. 115TH ST.		
B07		

Underground utilities have been shown to a reasonable degree of accuracy using diggers hotline field locates and record drawings. However, the city does not guarantee their exact size, location or depth or that of others not shown. The contractor shall verify the existence of these utilities and those not shown. Costs for locating and delay shall be incidental to the contract.

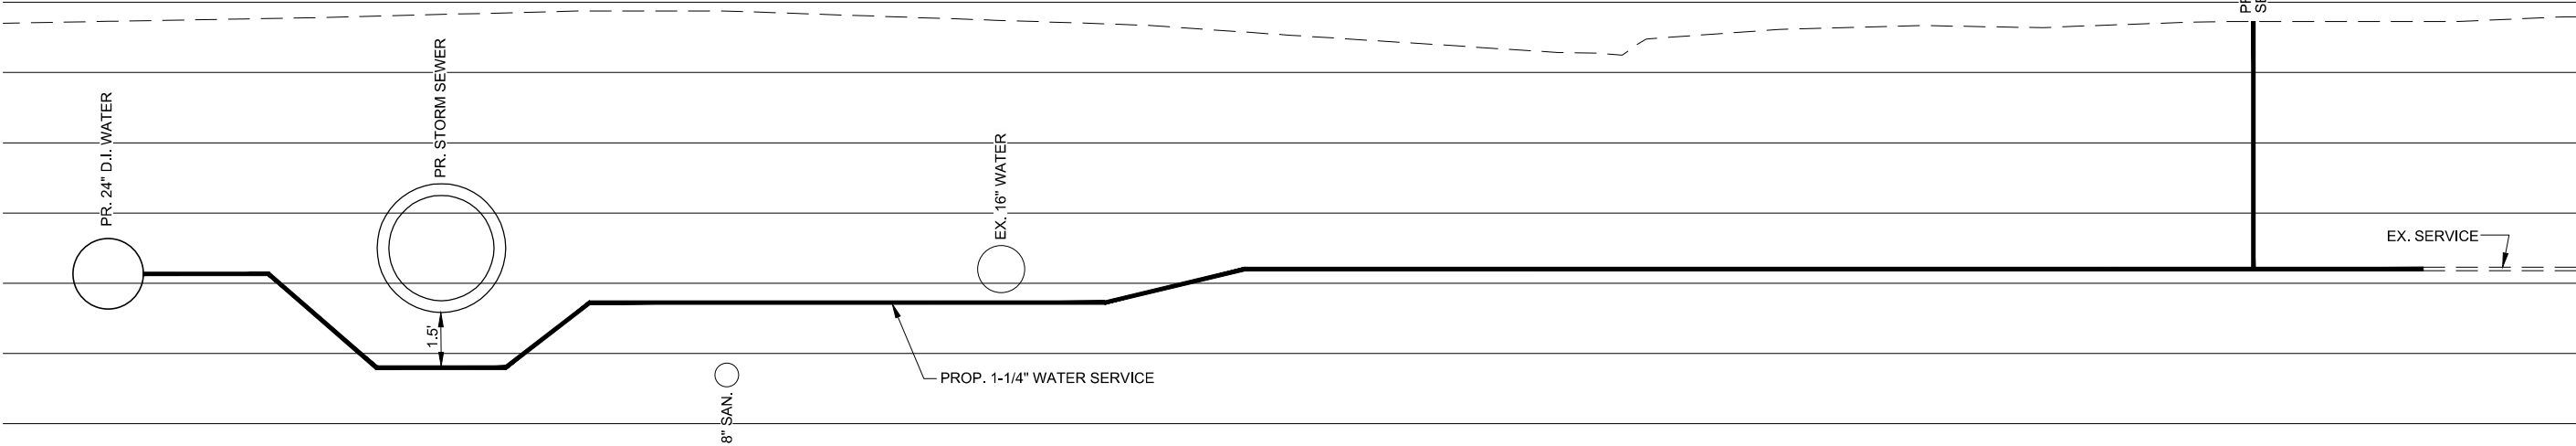


WATER SERVICE REPLACEMENT DETAIL
1" = 5'

REPLACE ORIGINAL TAP SERVICE; ROS & ROS with PARTIAL TRENCHLESS
ROS: Replace Original Tap Service by open-cut or trenchless method; this shall be the Contractor's option.
ROS with PARTIAL TRENCHLESS: Replace Original Tap Service by using a *Trenchless method*, such as auguring behind the curb and through the tree root zone (as defined by the tree drip line); curb stop and reconnection point shall be open-cut as needed; with option to open-cut remainder. The contractor shall extend new high-density polyethylene, HDPE SDR 9 (CTS) AWWA C-901 from the existing main to the existing service as shown. ROS and ROS with PARTIAL TRENCHLESS shall be a minimum of 1¼" or larger to match existing. The station shown on the plan is the proposed location of the service run – the actual connection to the new main will be to either side. The contractor shall make the wet tap and install service saddle; ball corporation stop; fittings; and ball curb stop. The contract price shall include all costs for excavation, abandoning the existing curb stop, materials other than city supplied, polyethylene wrap, bedding and *Mechanically compacted crushed concrete backfill*. Special Type "D" Pavement Replacement: 3-inch thick HMA PAVEMENT 5 LT 58-28 S, over proposed backfill. Full 5-inch thick Concrete Sidewalk square and carriage walk replacement for all removed sidewalk squares and carriage walk for lateral/service relays. Asphalt Curb & Gutter (C&G) replacement required where existing (C&G) has been removed. Type "D" Lawn Replacement required for all disturbed lawn areas. Include the costs of any tree and scrub removal. Separate payments for ROS and ROS with PARTIAL TRENCHLESS. Each will be paid per L.F.

SPECIAL SITUATION NOTE:

The contractor shall install 2" foam board insulation over any water services that have less than 2' of separation between the new service and the proposed storm sewer. Include all costs with the price of the water service relay.


CONTRACT:		24-08	CITY OF WAUWATOSA ENGINEERING SERVICES DIVISION	DATE	DESCRIPTION
FILE NO:		30-814			
DRAWN BY:		C.R.			
CHECKED BY:		M.M.			
SCALE:		AS SHOWN	W. CENTER ST.	TO: N. 118TH ST.	N. 116TH ST.
B08					

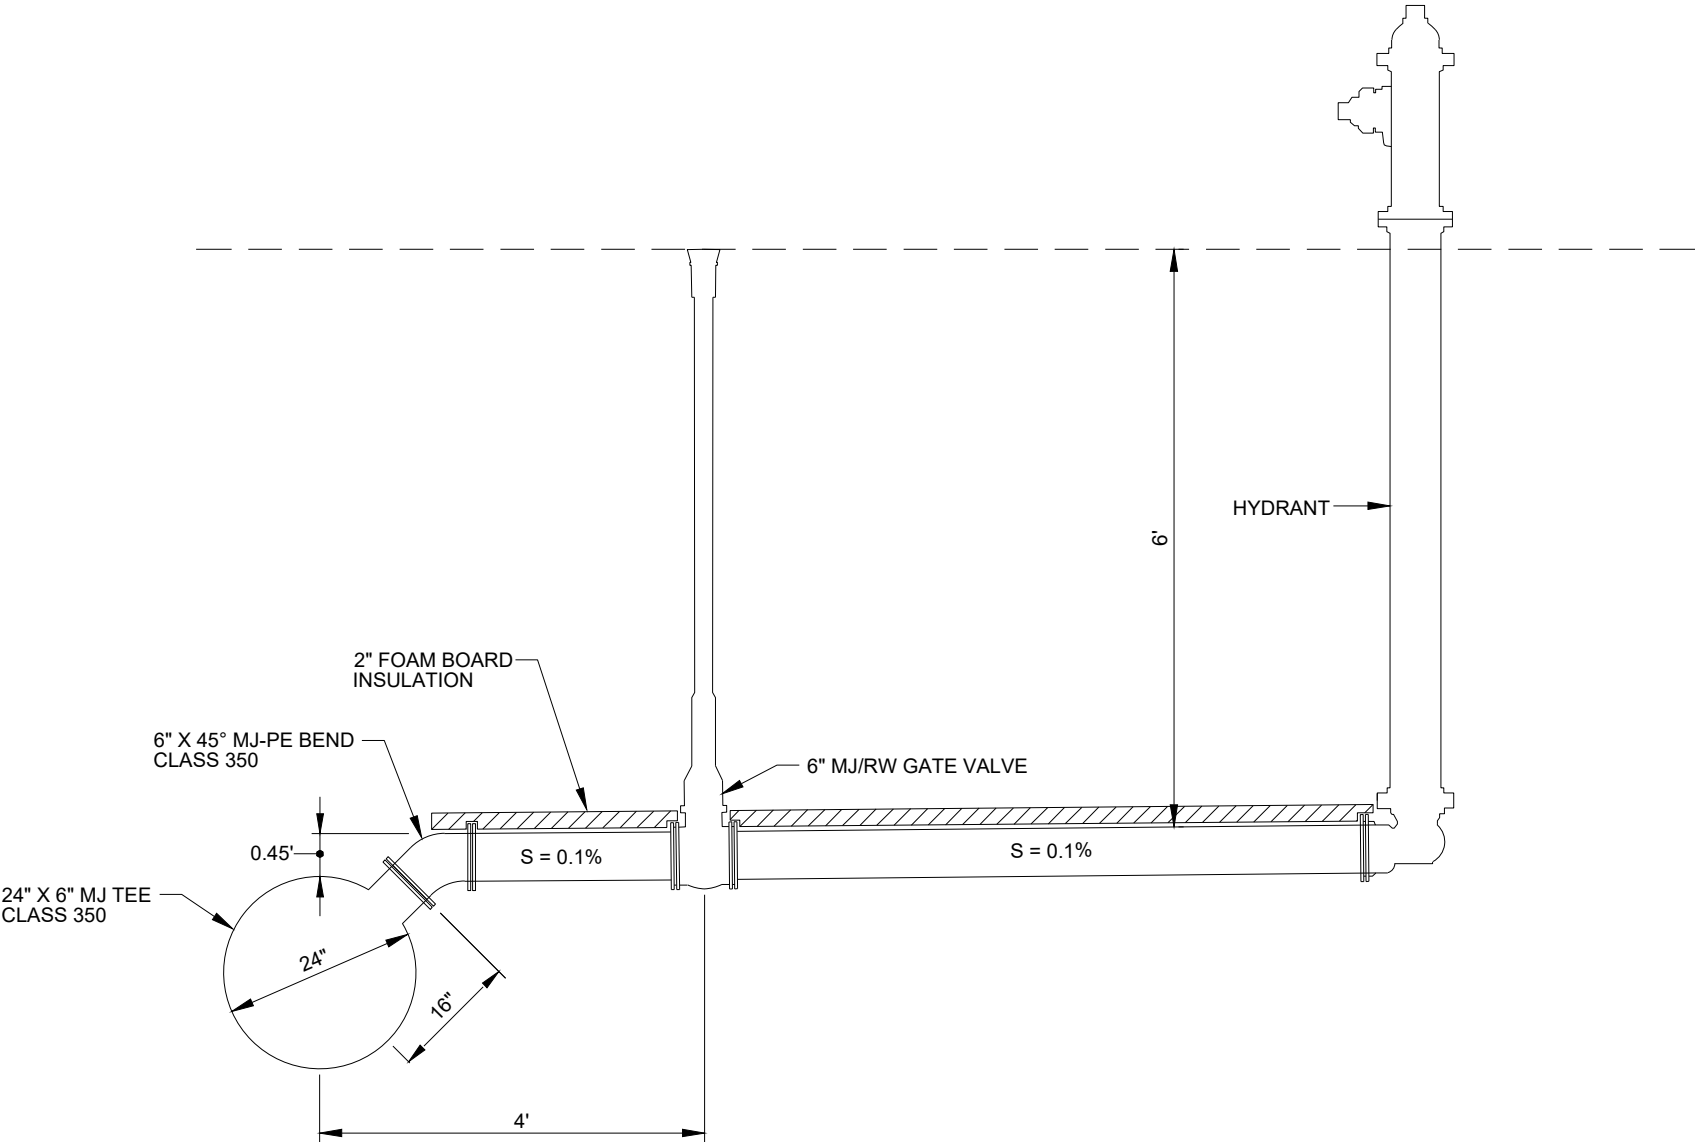

SPECIAL HYDRANT LEAD DETAIL WITH 45° FROM VERTICAL TEE
1" = 2'

CONTRACT:	24-08	CITY OF WAUWATOSA ENGINEERING SERVICES DIVISION		DATE	DESCRIPTION
FILE NO:	30-814				
DRAWN BY:	C.R.				
CHECKED BY:	M.M.				
SCALE:	AS SHOWN				
B09		FROM: N. 118TH ST. TO: N. 116TH ST.		DETAIL W. CENTER ST.	

Underground utilities have been shown to a reasonable degree of accuracy using diggers hotline field locates and record drawings. However, the city does not guarantee their exact size, location or depth or that of others not shown. The contractor shall verify the existence of these utilities and those not shown. Costs for locating and delay shall be incidental to the contract.

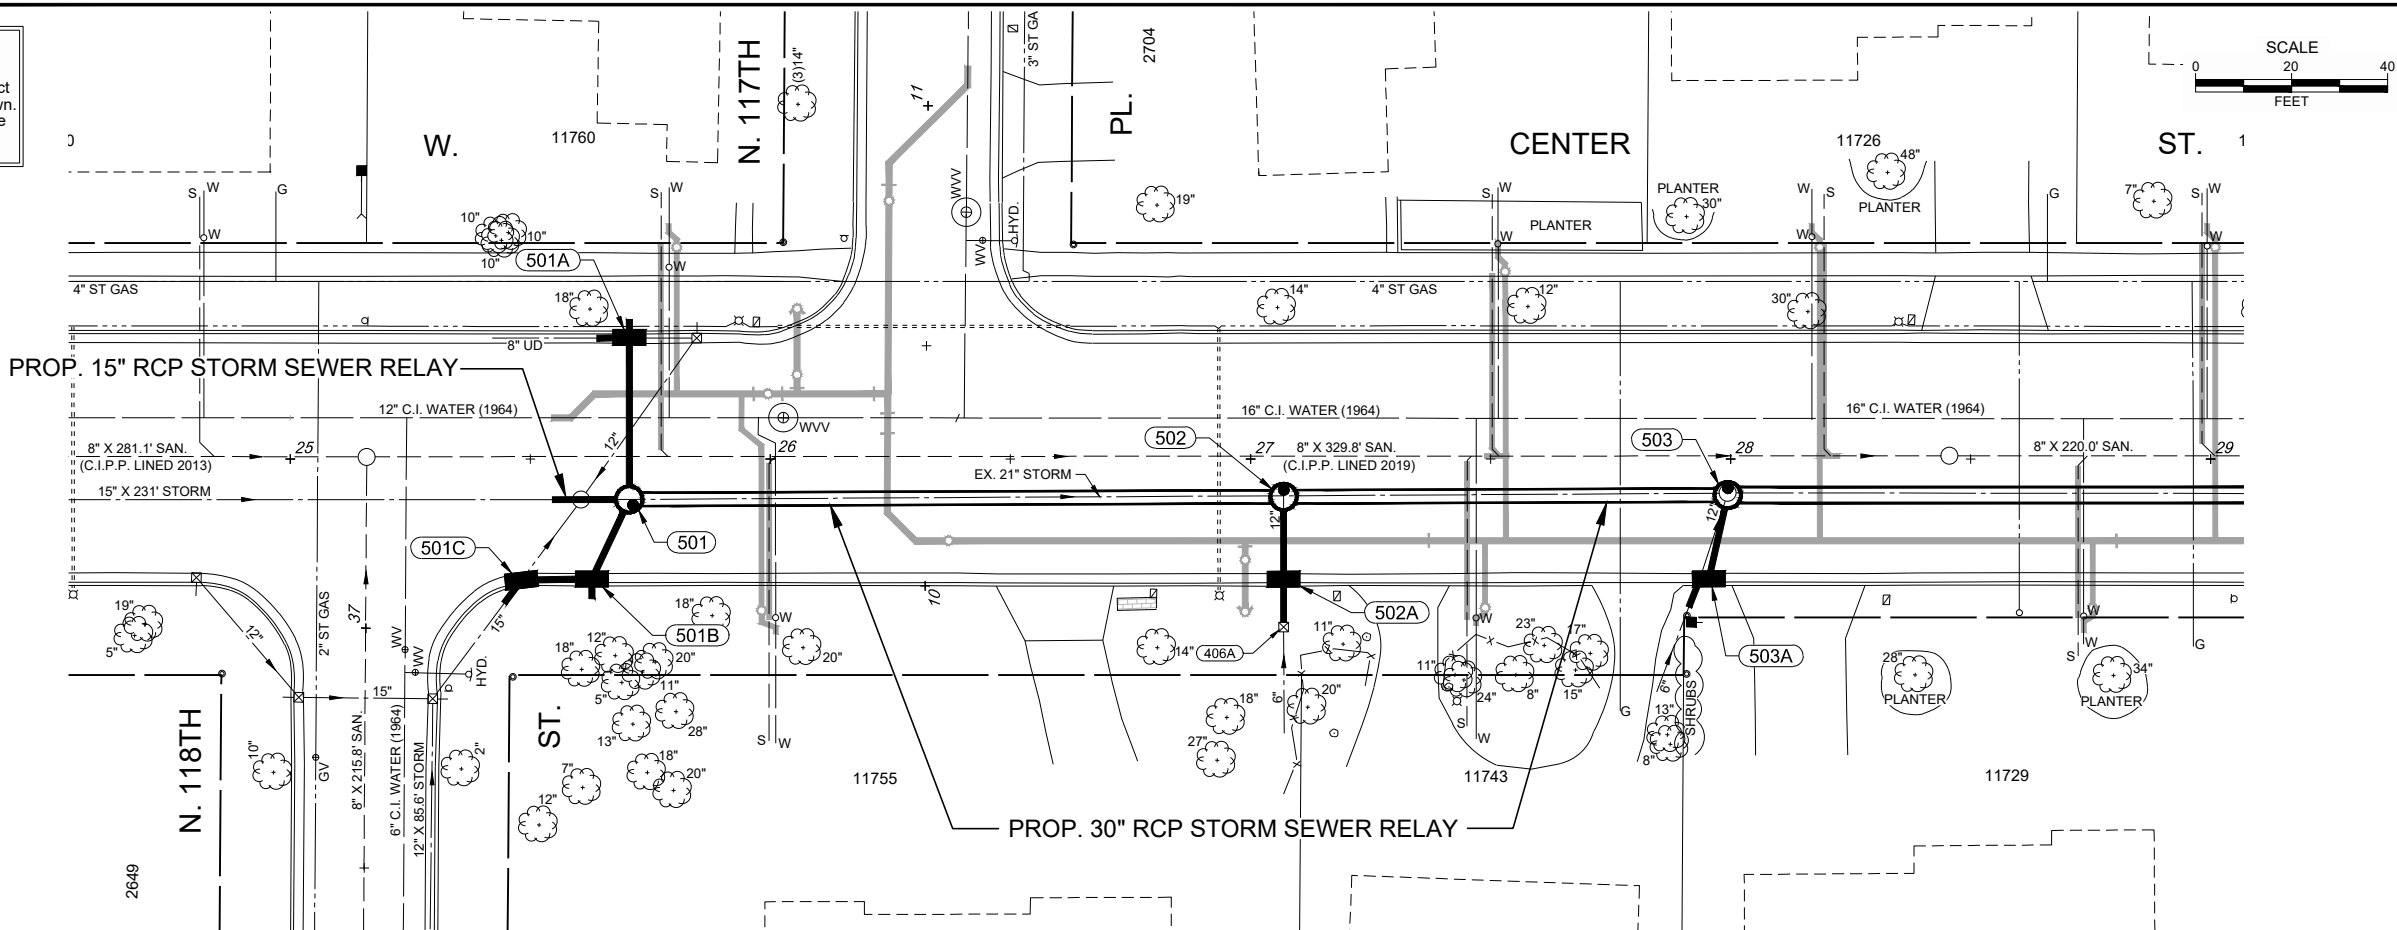


PROPOSED STORM SEWER MANHOLES WITH FLAT-TOP SLABS

#	Dia.	Location (Center of Structure)	Prop. Rim Elev.
501	60"	25+70.6 AT 8.4' RT.	213.27
502	60"	27+06.9 AT 7.9' RT.	212.37
503	60"	27+99.4 AT 7.5' RT.	211.85

New castings shall be **City supplied** Neenah R-1661-B frame with R-2471-D, in which the contractor shall pick up from DPW yard. Set iron castings to proposed grade with 6" chimney. Position castings as shown on the plan. **Mechanically compacted crushed concrete backfill.** Special Type "D" Pavement Replacement: 3-inch thick HMA PAVEMENT 5 LT 58-28 S, over proposed backfill. Asphalt Curb & Gutter (C&G) replacement required where existing (C&G) has been removed. Type "D" Lawn Replacement required for all disturbed lawn areas. Include all costs in the Bid Price.


PROP. EROSION CONTROL INLET/STORM MH PROTECTION
Install Type "D" Inlet Protection in all the inlets and catch basins with curb boxes, directly down-surface of all open-cut work prior to starting work or where required by the City Engineer. Install Type "B" Inlet Protection in all storm manholes that have open grate covers, directly down-surface of all open-cut work prior to starting work or where required by the City Engineer. Inlet/Storm MH Erosion Control Protection must be removed when work is completed. Cost to be incidental to contract.

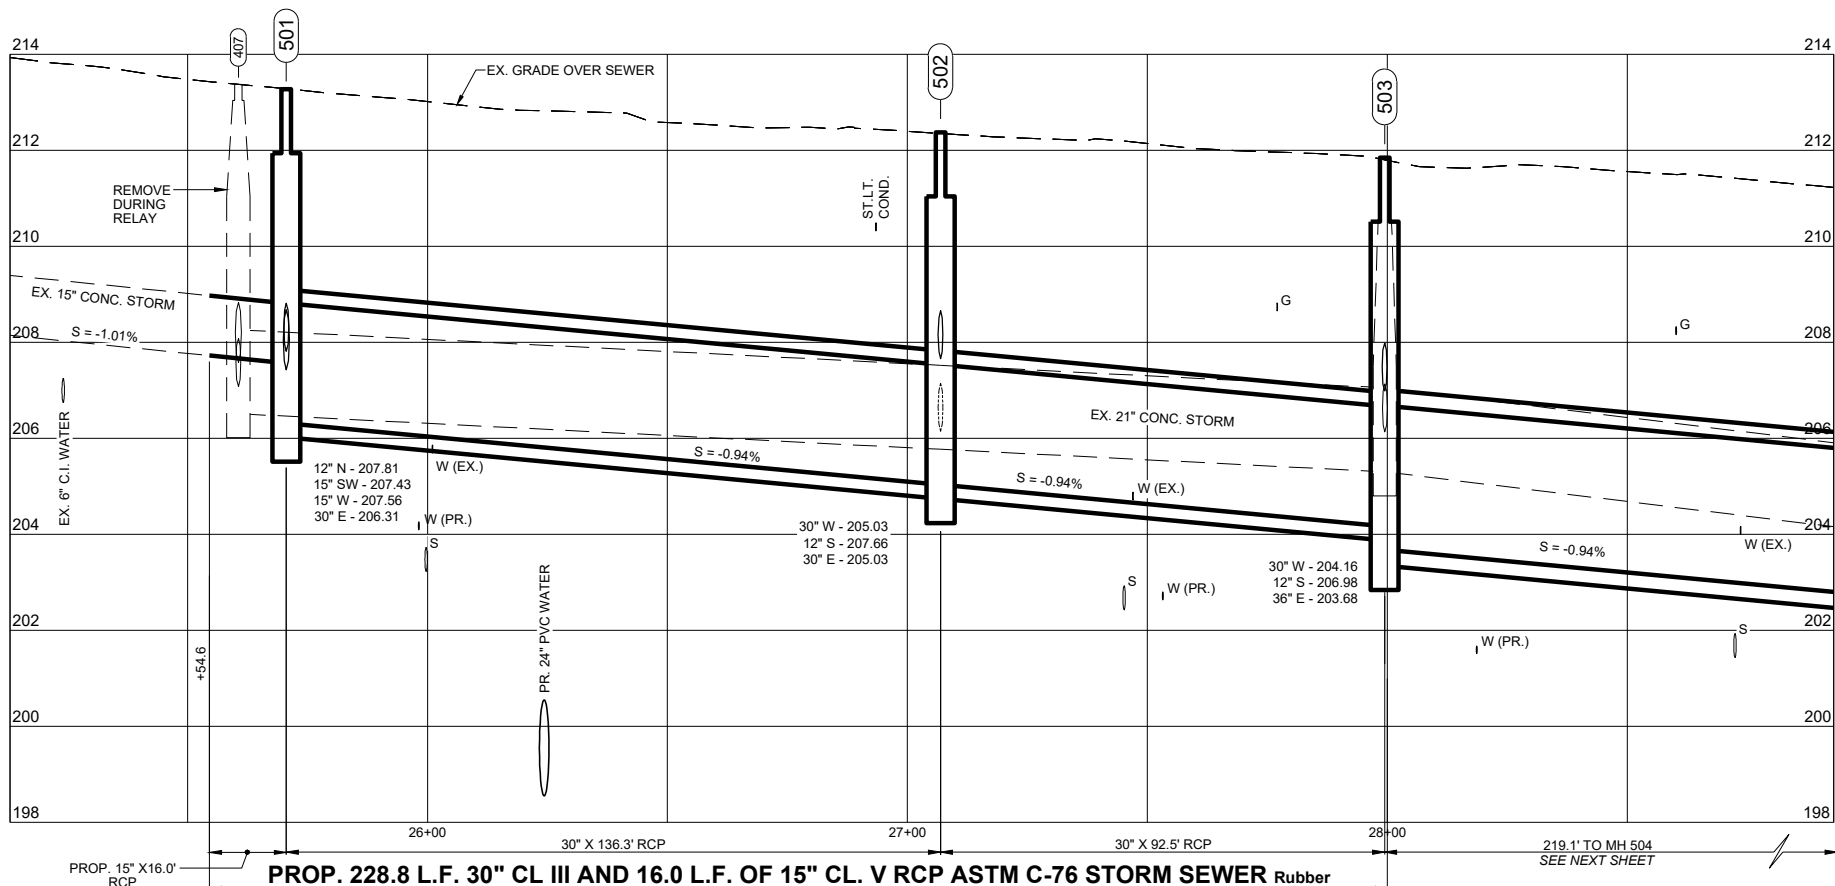


PROP. 228.8 L.F. 30" CL III AND 16.0 L.F. OF 15" CL. V RCP ASTM C-76 STORM SEWER Rubber gasket joints. Full depth sawcuts required. St'd. Class "C" bedding. **Mechanically compacted crushed concrete backfill.** Special Type "D" Pavement Replacement: 3-inch thick HMA PAVEMENT 5 LT 58-28 S, over proposed backfill. Asphalt Curb & Gutter (C&G) replacement required where existing (C&G) has been removed. Type "D" Lawn Replacement required for all disturbed lawn areas. Include all costs in the Bid Price.

CONTRACT: 24-08			CITY OF WAUWATOSA	DATE	DESCRIPTION
FILE NO: 41-1001					
DRAWN BY: C.R.					
CHECKED BY: M.A.					
SCALE: AS SHOWN					
C01					

Install Type "D" Inlet Protection in all the inlets and catch basins with curb boxes, directly down-surface of all open-cut work prior to starting work or where required by the City Engineer. Install Type "B" Inlet Protection in all storm manholes that have open grate covers, directly down-surface of all open-cut work prior to starting work or where required by the City Engineer. Inlet/Storm MH Erosion Control Protection must be removed when work is completed. Cost to be incidental to contract.

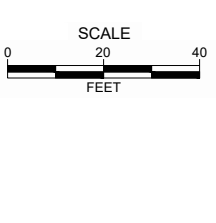

New castings shall be **City supplied** Neenah R-1661-B frame with R-2471-I in which the contractor shall pick up from DPW yard. Set iron castings to proposed grade with 6" chimney. Position castings as shown on the plan. **Mechanically compacted crushed concrete backfill.** Special **Type "D" Pavement Replacement: 3-inch thick HMA PAVEMENT 5 LT 58-28 S**, over proposed backfill. Asphalt Curb & Gutter (C&G) replacement required where existing (C&G) has been removed. **Type "D" Lawn Replacement** required for all disturbed lawn areas. Include all costs in the Bid Price.

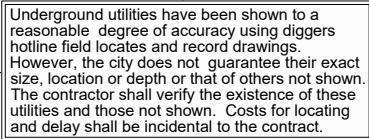


Mechanically compacted crushed concrete backfill. Special Type "D" Pavement Replacement: 3-inch thick HMA PAVEMENT 5 LT 58-28 S, over proposed backfill. Asphalt Curb & Gutter (C&G) replacement required where existing (C&G) has been removed. Type "D" Lawn Replacement required for all disturbed lawn areas. Include all costs in the Bid Price.

Install Type "D" Inlet Protection in all the inlets and catch basins with curb boxes, directly down-surface of all open-cut work prior to starting work or where required by the City Engineer. Install Type "B" Inlet Protection in all storm manholes that have open grate covers, directly down-surface of all open-cut work prior to starting work or where required by the City Engineer. Inlet/Storm MH Erosion Control Protection must be removed when work is completed. Cost to be incidental to contract.

New castings shall be **City supplied** Neenah R-1661-B frame with R-2471-1 in which the contractor shall pick up from DPW yard. Set iron castings to proposed grade with 6" chimney. Position castings as shown on the plan.

Mechanically compacted crushed concrete backfill. Special Type "D" Pavement Replacement: 3-inch thick HMA PAVEMENT 5 LT 58-28 S, over proposed backfill. Asphalt Curb & Gutter (C&G) replacement required where existing (C&G) has been removed. Type "D" Lawn Replacement required for all disturbed lawn areas. Include all costs in the Bid Price.


Underground utilities have been shown to a reasonable degree of accuracy using diggers hotline field locates and record drawings. However, the city does not guarantee their exact size, location or depth or that of others not shown. The contractor shall verify the existence of these utilities and those not shown. Costs for locating and delay shall be incidental to the contract.

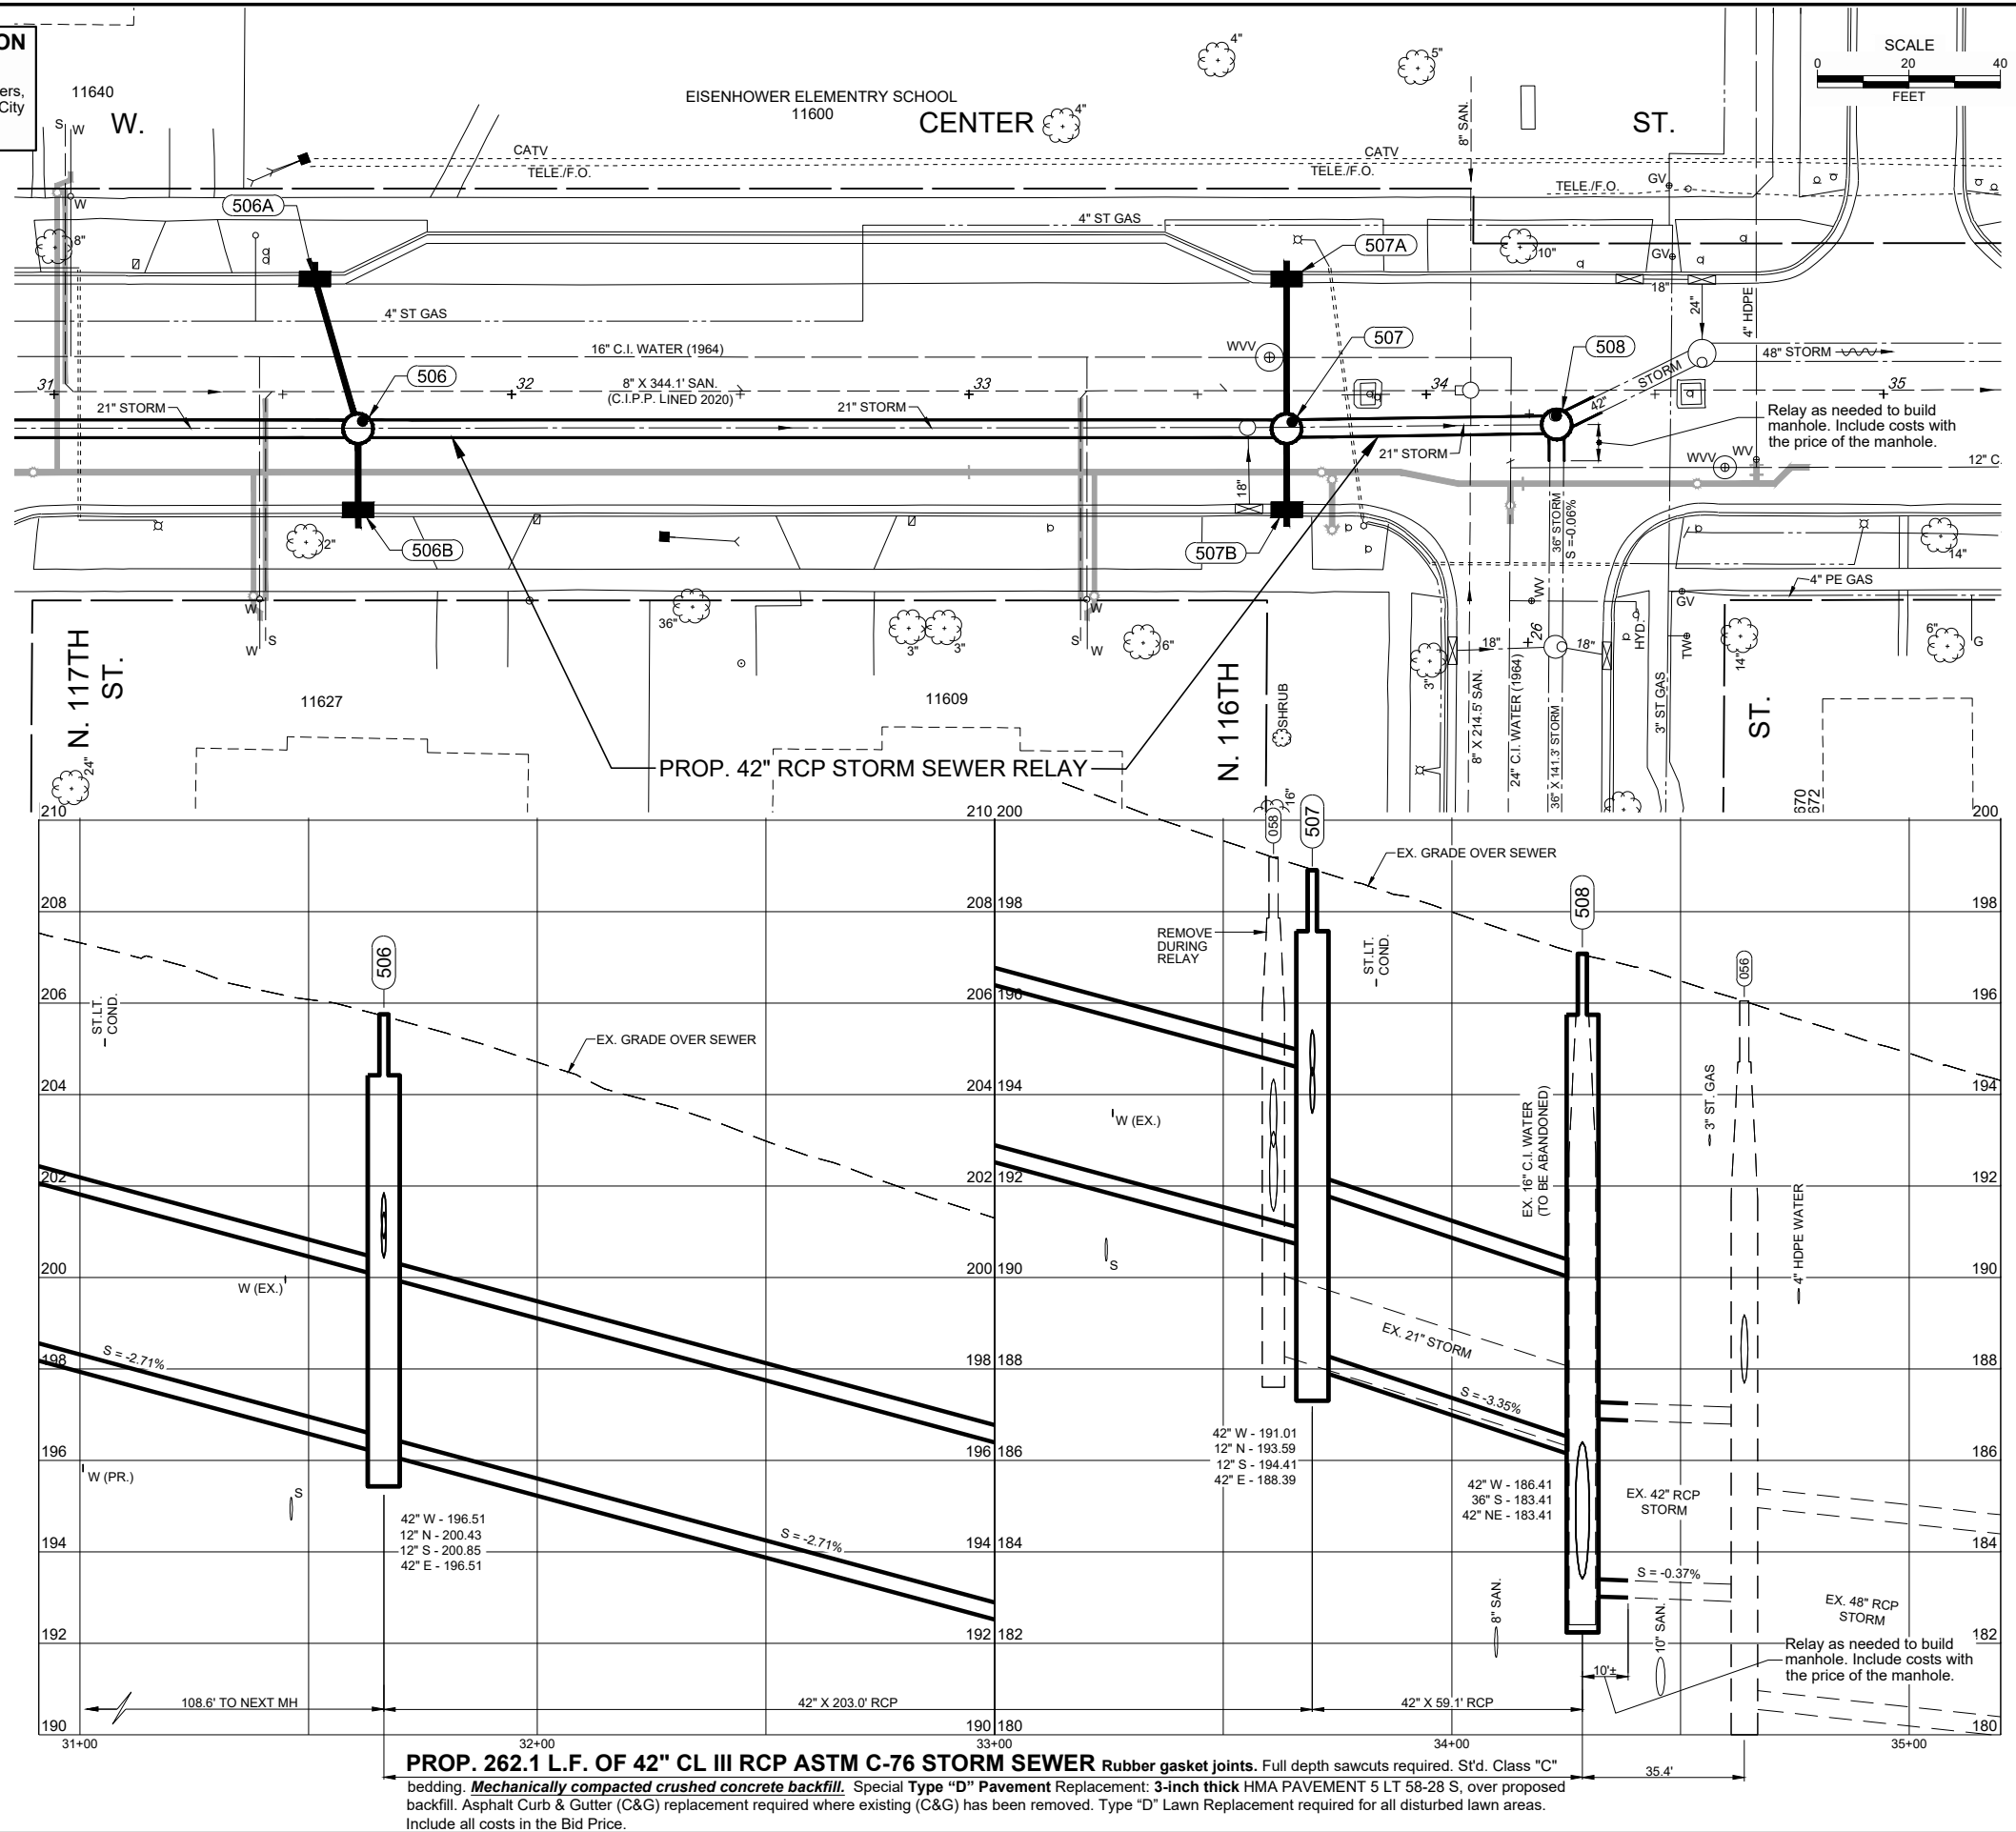

C03		FROM: N. 118TH ST.		TO: N. 116TH ST.	
SCALE: AS SHOWN		W. CENTER ST.			
CHECKED BY:		STORM SEWER RELAY			
DRAWN BY:		CITY OF WAUWATOSA			
FILE NO: 41-1001		ENGINEERING SERVICES DIVISION			
CONTRACT: 24-08		DATE			
C.R.		DESCRIPTION			

Install Type "D" Inlet Protection in all the inlets and catch basins with curb boxes, directly down-surface of all open-cut work prior to starting work or where required by the City Engineer. Install Type "B" Inlet Protection in all storm manholes that have open grate covers, directly down-surface of all open-cut work prior to starting work or where required by the City Engineer. Inlet/Storm MH Erosion Control Protection must be removed when work is completed. Cost to be incidental to contract.

Underground utilities have been shown to a reasonable degree of accuracy using diggers hotline field locates and record drawings. However, the city does not guarantee their exact size, location or depth or that of others not shown. The contractor shall verify the existence of these utilities and those not shown. Costs for locating and delay shall be incidental to the contract.



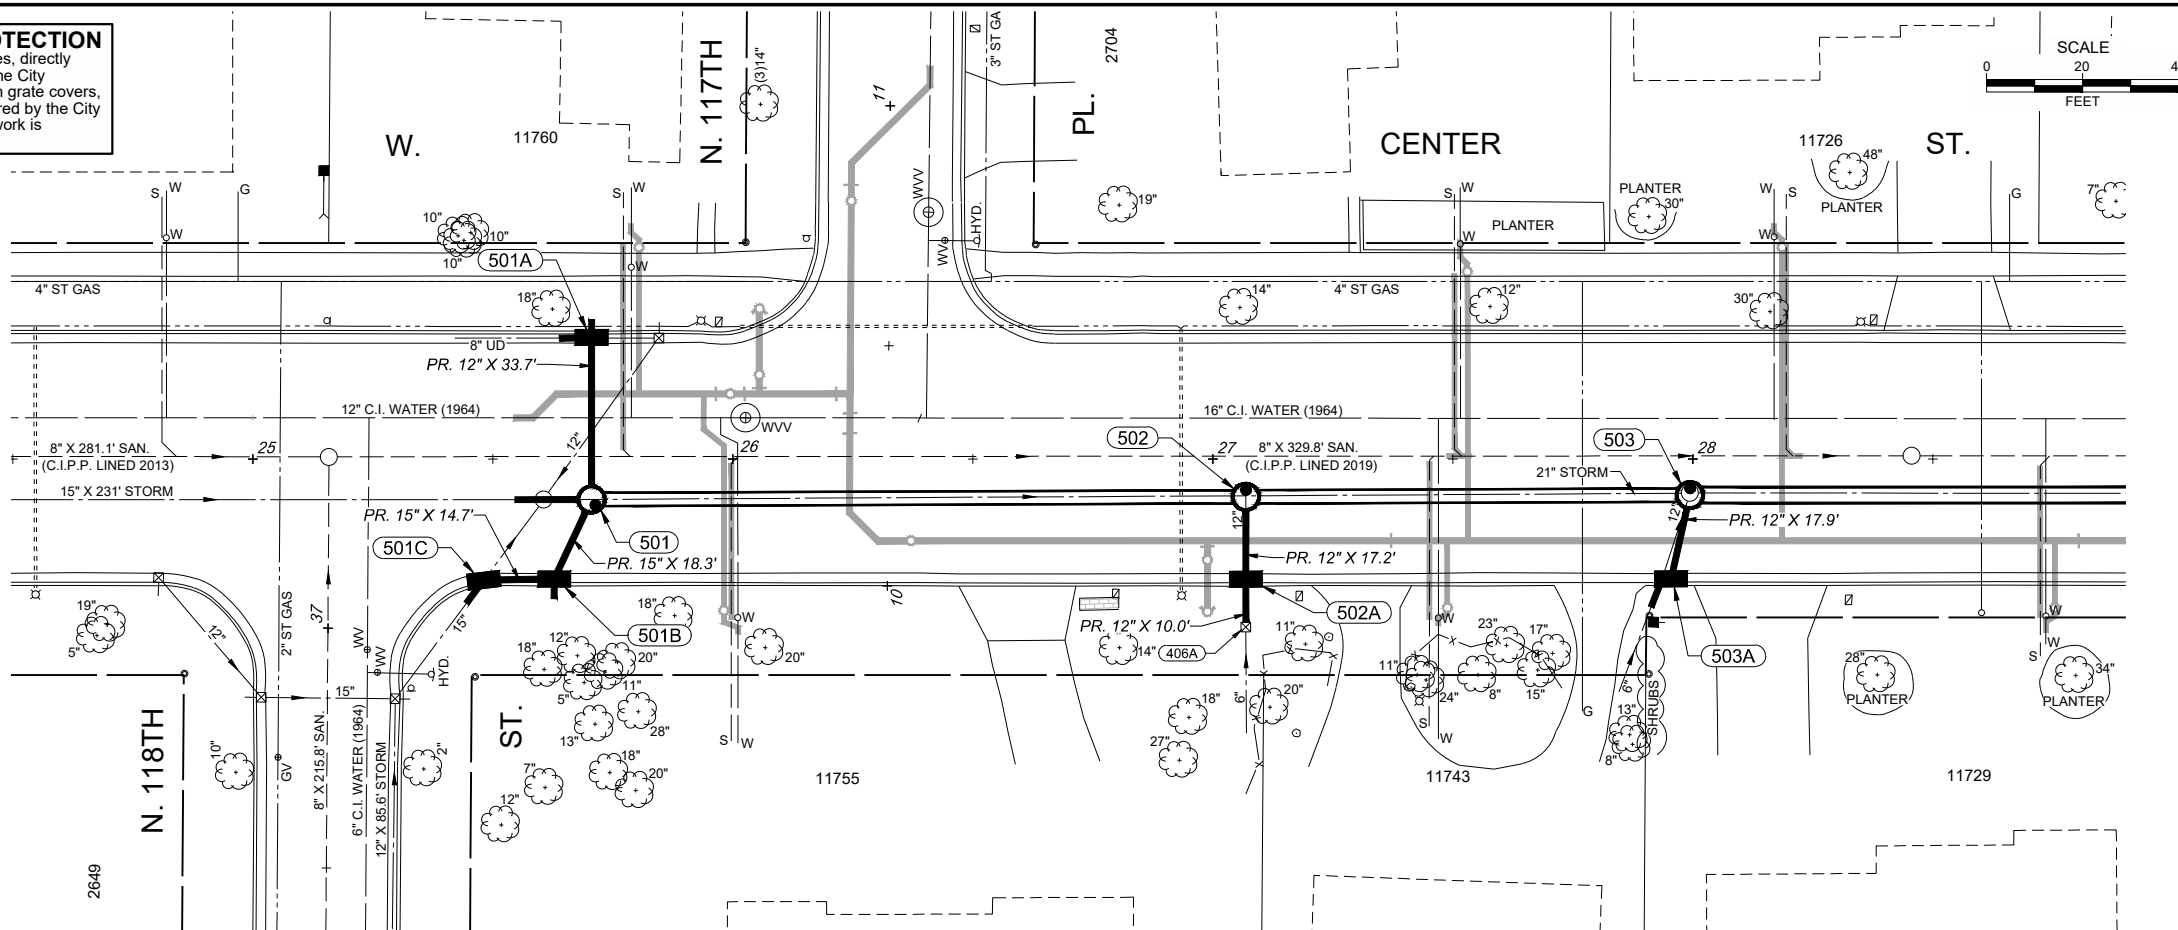


#	Dia.	Location (Center of Structure)	Prop. Rim Elev.
501	60"	25+70.6 AT 8.4' RT.	213.27
502	60"	27+06.9 AT 7.9' RT.	212.37
503	60"	27+99.4 AT 7.5' RT.	211.85

New castings shall be **City supplied** Neenah R-1661-B frame with R-2471-D, in which the contractor shall pick up from DPW yard. Set iron castings to proposed grade with 6" chimney. Position castings as shown on the plan. ***Mechanically compacted crushed concrete backfill.*** Special Type "D" Pavement Replacement: 3-inch thick HMA PAVEMENT 5 LT 58-28 S, over proposed backfill. Asphalt Curb & Gutter (C&G) replacement required where existing (C&G) has been removed. Type "D" Lawn Replacement required for all disturbed lawn areas. Include all costs in the Bid Price.

#	Size	Location (C/L Structure)	Location (Face of Curb)	Prop. Grate Elev. (at gutter)	Prop. Neenah Castings	Sump (V.F.)
501A	30" X 72"	25+70.6 AT 25.3' LT.	25+70.6 AT 26.1' LT.	211.94	R-3293-2	2.0
501B	30" X 72"	25+62.8 AT 25.0' RT.	25+62.8 AT 25.7' RT.	212.74	R-3293-2	2.0
501C	30" X 72"	25+48.1 AT 25.2' RT.	25+48.2 AT 26.0' RT.	212.91	R-3293-2	2.0
502A	30" X 72"	27+06.9 AT 25.0' RT.	27+06.9 AT 25.8' RT.	211.85	R-3293-2	2.0
503A	30" X 72"	27+95.5 AT 25.0' RT.	27+95.5 AT 25.7' RT.	211.32	R-3293-2	2.0


Construct with sump as noted above. New Neenah catch basin frame, grate, and curb box required. Set iron castings to proposed grade with 6" of chimney. ***Mechanically compacted crushed concrete backfill.*** Special Type "D" Pavement Replacement: **3-inch thick HMA PAVEMENT 5 LT 58-28 S**, over proposed backfill. Asphalt Curb & Gutter (C&G) replacement required where existing (C&G) has been removed. Type "D" Lawn Replacement required for all disturbed lawn areas. Include all costs in the Bid Price.

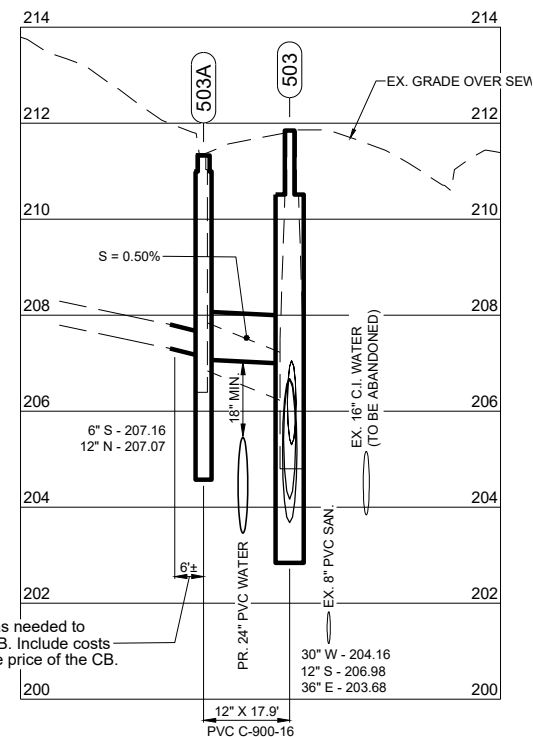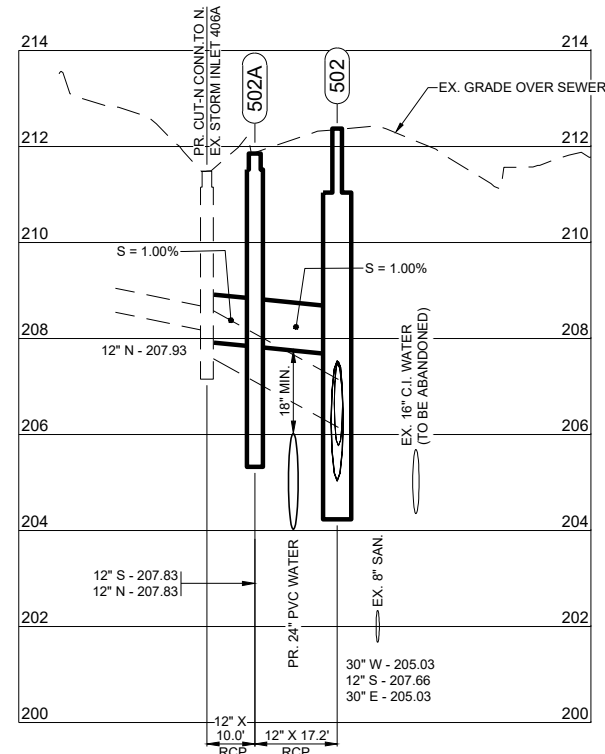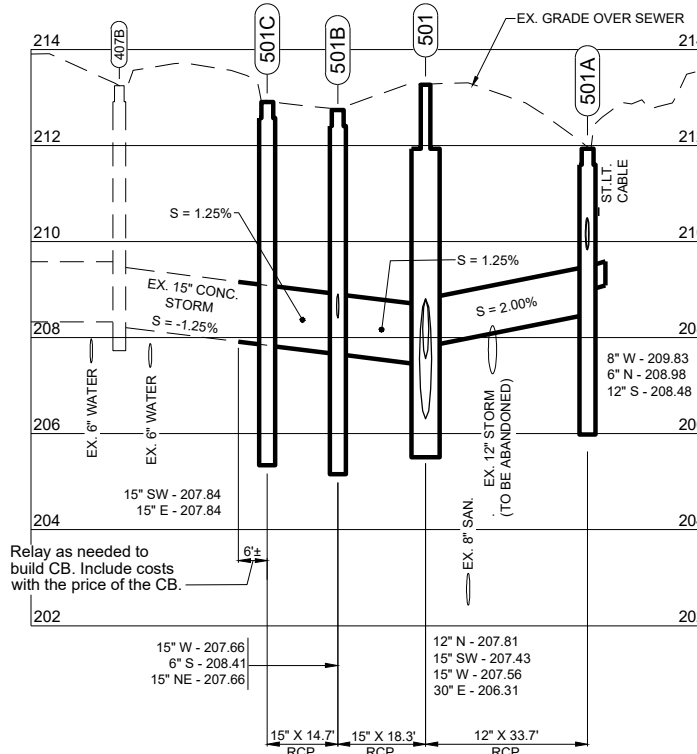

Rubber gasket joints. Full depth sawcuts required. Std. Class "C" bedding. **Mechanically compacted crushed concrete backfill.** Special Type "D" Pavement Replacement: 3-inch thick HMA PAVEMENT 5 LT 58-28 S, over proposed backfill. Asphalt Curb & Gutter (C&G) replacement required where existing (C&G) has been removed. Type "D" Lawn Replacement required for all disturbed lawn areas. Include all costs in the Bid Price.

[illegible]

Underground utilities have been shown to a reasonable degree of accuracy using diggers hotline field locates and record drawings. However, the city does not guarantee their exact size, location or depth or that of others not shown. The contractor shall verify the existence of these utilities and those not shown. Costs for locating and delay shall be incidental to the contract.

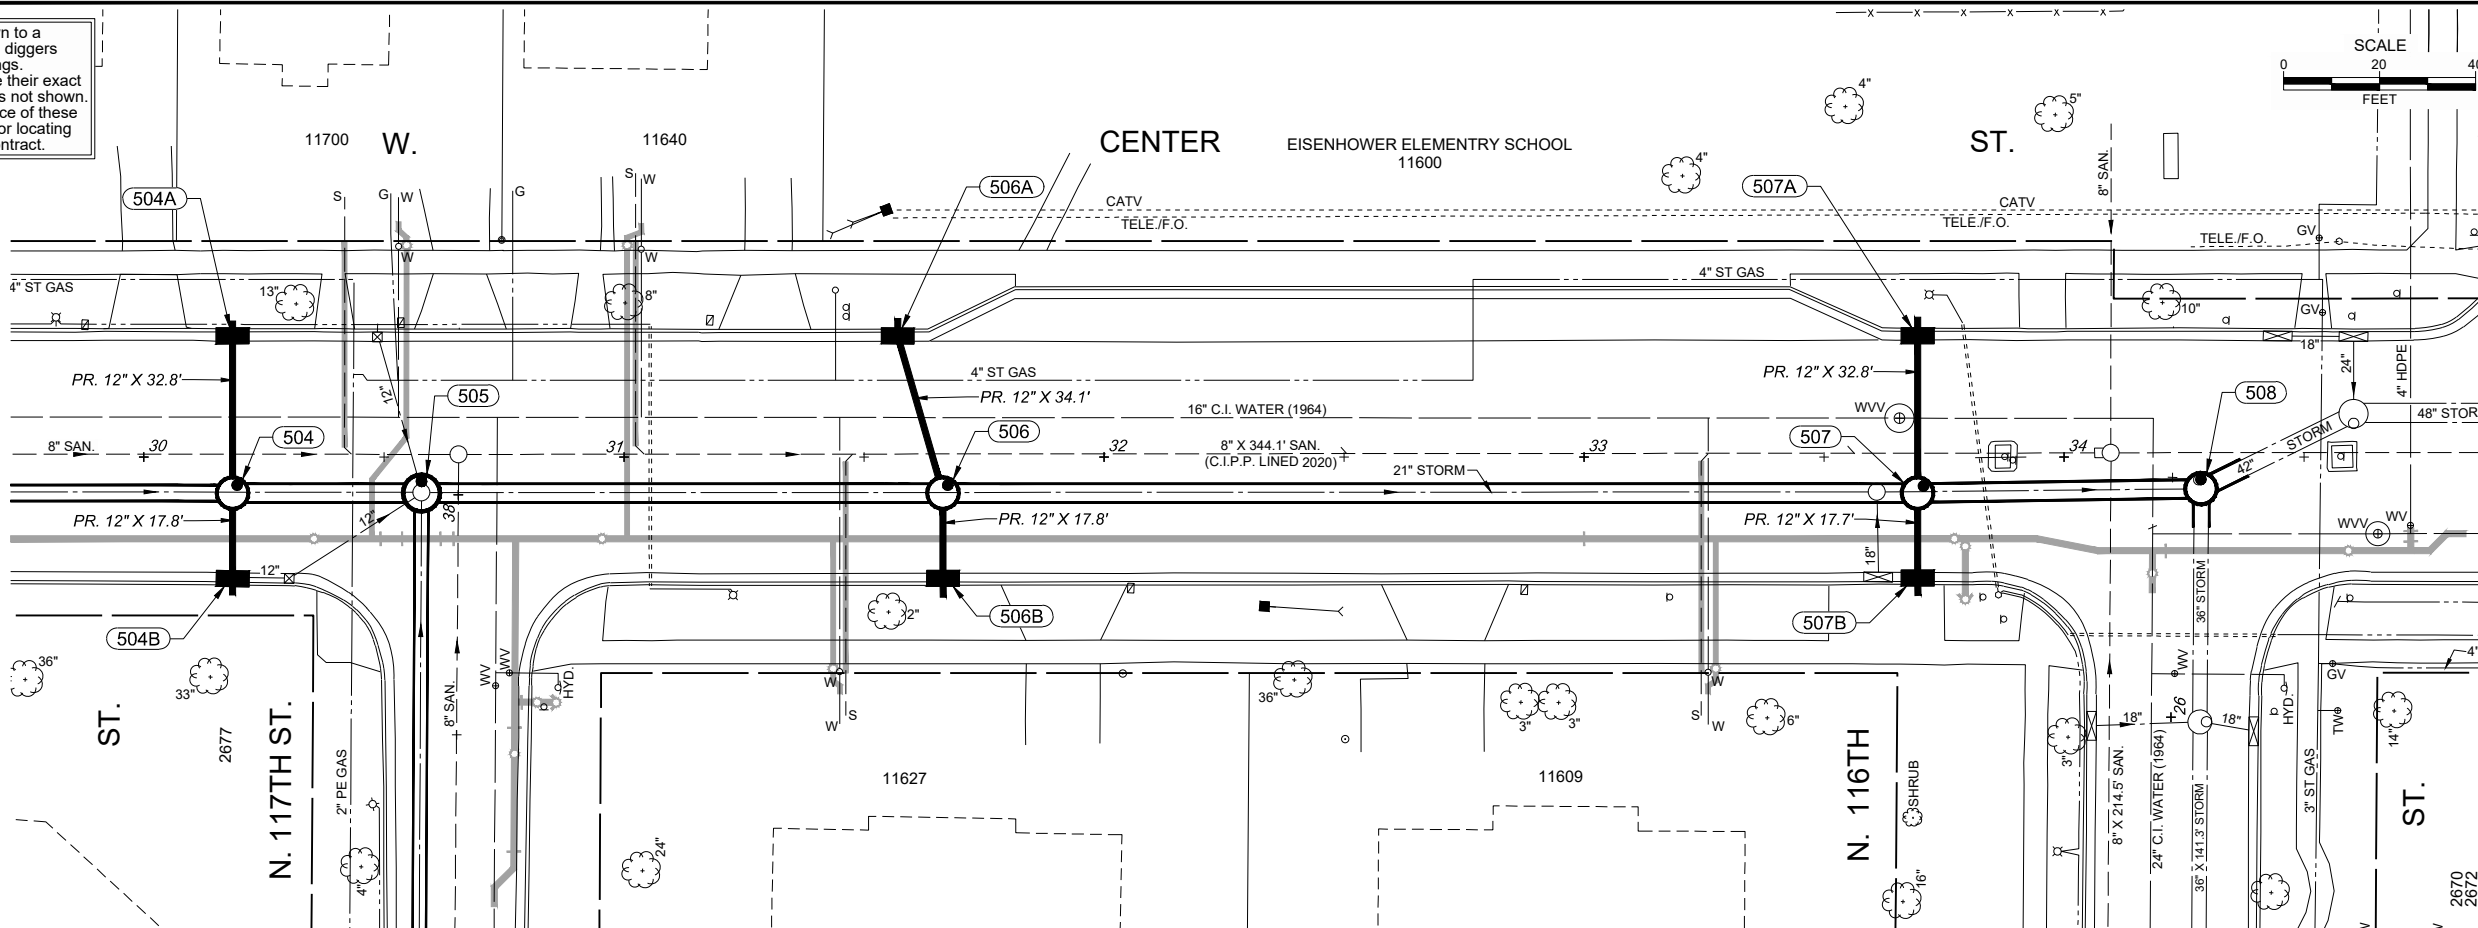

PROPOSED STORM SEWER MANHOLES WITH FLAT-TOP SLABS

#	Dia.	Location (Center of Structure)	Prop. Rim Elev.
504	72"	30+18.5 AT 7.5' RT.	209.22
506	72"	31+66.5 AT 7.5' RT.	205.75
507	72"	33+69.5 AT 7.5' RT.	198.91

New castings shall be **City supplied** Neenah R-1661-B frame with R-2471-D, in which the contractor shall pick up from DPW yard. Set iron castings to proposed grade with 6" chimney. Position castings as shown on the plan. **Mechanically compacted crushed concrete backfill.** Special **Type "D"** Pavement Replacement: **3-inch thick HMA PAVEMENT 5 LT 58-28 S**, over proposed backfill. Asphalt Curb & Gutter (C&G) replacement required where existing (C&G) has been removed. Type "D" Lawn Replacement required for all disturbed lawn areas. Include all costs in the Bid Price.




PROPOSED RECTANGULAR CATCH BASINS

#	Size	Location (C/L Structure)	Location (Face of Curb)	Prop. Grate Elev. (at gutter)	Prop. Neenah Castings	Sump (V.F.)
504A	30" X 72"	30+18.5 AT 25.3' LT.	30+18.5 AT 26.0' LT.	208.67	R-3293-2	2.0
504B	30" X 72"	30+18.5 AT 25.3' RT.	30+18.5 AT 26.1' RT.	208.05	R-3293-2	2.0
506A	30" X 72"	31+57.0 AT 25.3' LT.	31+57.0 AT 26.0' RT.	205.44	R-3293-2	2.0
506B	30" X 72"	31+66.5 AT 25.3' RT.	31+66.5 AT 26.0' RT.	205.03	R-3293-2	2.0
507A	30" X 72"	33+69.5 AT 25.3' LT.	33+69.5 AT 26.0' LT.	198.25	R-3293-2	2.0
507B	30" X 72"	33+69.5 AT 25.2' RT.	33+69.5 AT 25.9' RT.	198.20	R-3293-2	2.0

Construct with sump as noted above. New Neenah catch basin frame, grate, and curb box required. Set iron castings to proposed grade with 6" of chimney. **Mechanically compacted crushed concrete backfill.** Special **Type "D"** Pavement Replacement: **3-inch thick HMA PAVEMENT 5 LT 58-28 S**, over proposed backfill. Asphalt Curb & Gutter (C&G) replacement required where existing (C&G) has been removed. Type "D" Lawn Replacement required for all disturbed lawn areas. Include all costs in the Bid Price.

PROP. EROSION CONTROL INLET/STORM MH PROTECTION

Install Type "D" Inlet Protection in all the inlets and catch basins with curb boxes, directly down-surface of all open-cut work prior to starting work or where required by the City Engineer. Install Type "B" Inlet Protection in all storm manholes that have open grate covers, directly down-surface of all open-cut work prior to starting work or where required by the City Engineer. Inlet/Storm MH Erosion Control Protection must be removed when work is completed. Cost to be incidental to contract.

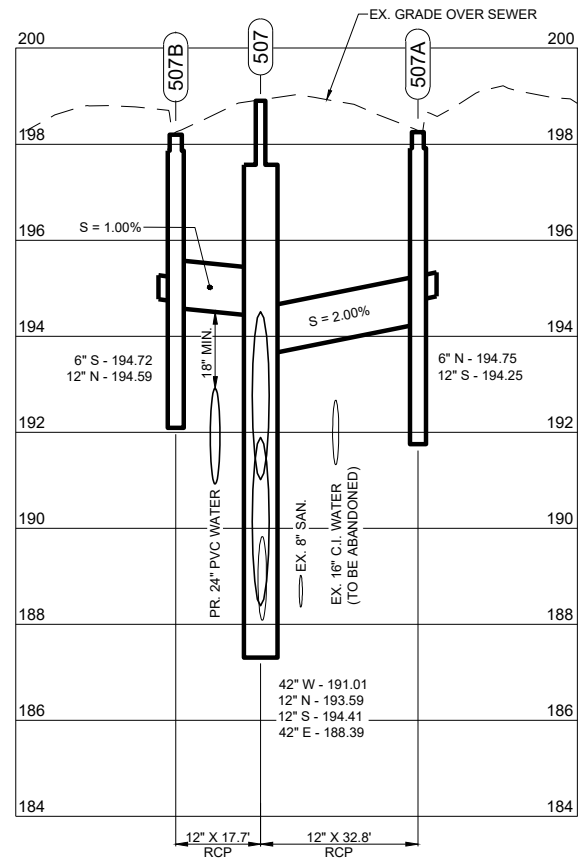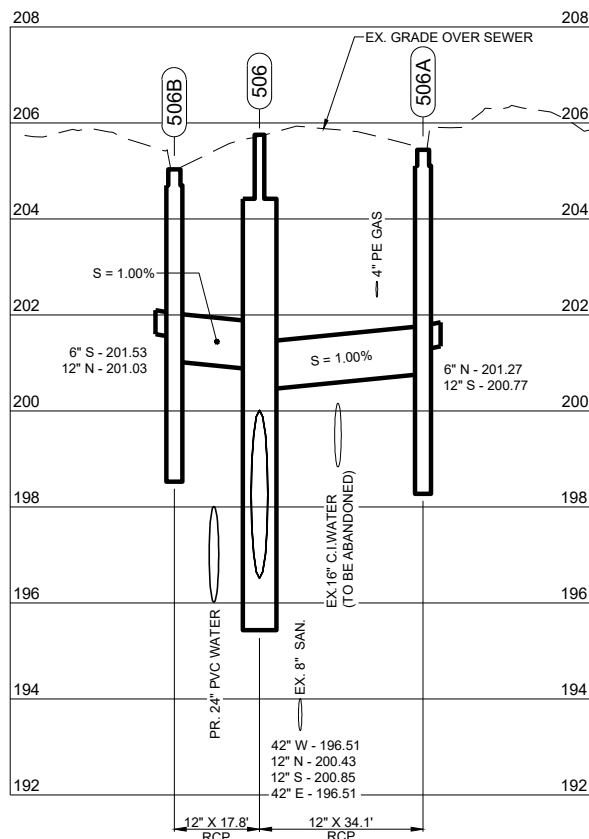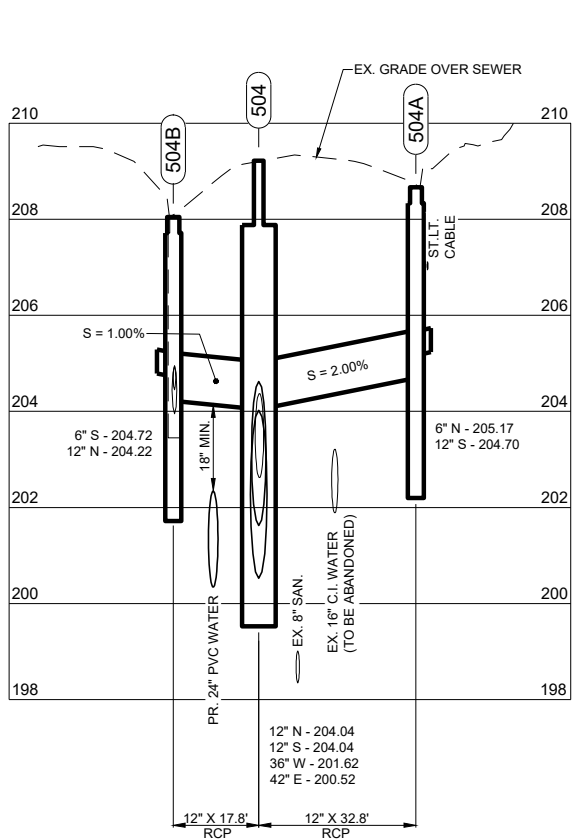

PROP. 153.0 L.F. OF 12" CL V RCP ASTM C-76 STORM SEWER Rubber gasket joints. Full depth sawcuts required. St'd. Class "C" bedding. **Mechanically compacted crushed concrete backfill.** Special **Type "D"** Pavement Replacement: **3-inch thick HMA PAVEMENT 5 LT 58-28 S**, over proposed backfill. Asphalt Curb & Gutter (C&G) replacement required where existing (C&G) has been removed. Type "D" Lawn Replacement required for all disturbed lawn areas. Include all costs in the Bid Price.

CITY OF WAUWATOSA
ENGINEERING SERVICES DIVISION

CONTRACT: 24-08
FILE NO: 41-1001
DRAWN BY: C.R.
CHECKED BY: M.A.
SCALE: AS SHOWN

STORM SEWER RELAY

W. CENTER ST.

FROM: N. 118TH ST. TO: N. 116TH ST.

C05

PROP. EROSION CONTROL INLET/STORM MH PROTECTION
Install Type "D" Inlet Protection in all the inlets and catch basins with curb boxes, directly down-surface of all open-cut work prior to starting work or where required by the City Engineer. Install Type "B" Inlet Protection in all storm manholes that have open grate covers, directly down-surface of all open-cut work prior to starting work or where required by the City Engineer. Inlet/Storm MH Erosion Control Protection must be removed when work is completed. Cost to be incidental to contract.

#	Dia.	Location (Center of Structure)	Prop. Rim Elev.
505	84"	30+57.9 AT 7.5' RT.	208.36
509	60"	36+34.0 AT 7.4' LT.	205.81





New castings shall be **City supplied** Neenah R-1661-B frame with R-2471-D in which the contractor shall pick up from DPW yard. Set iron castings to proposed grade with 6" chimney. Position castings as shown on the plan. ***Mechanically compacted crushed concrete backfill unless noted as slurry backfill.*** Special Type "D" Pavement Replacement: 3-Inch thick (3") concrete (C&G) 15-20 S-20 S, over proposed backfill. As-built Curb & Gutter (C&G) replacement required where existing (C&G) has been removed. Type "D" Lawn Replacement required for all disturbed lawn areas. Include all costs in the Bid Price.

#	Size	Location (C/L Structure)	Location (Face of Curb)	Prop. Grate Elev. (at gutter)	Prop. Neenah Castings	Sump (V.F.)
509A	24" X 72"	36+34.0 AT 12.9' LT.	36+34.0 AT 13.4' LT.	205.65	R-3295-2	2.0

Construct with sump as noted above. New Neenah catch basin frame, grate, and curb box required. Set iron castings to proposed grade with 6" of chimney. **Mechanically compacted crushed concrete backfill unless noted as slurry backfill.** Special Type "D" Pavement Replacement: 3-inch thick HMA PAVEMENT 5 LT 58-28 S, over proposed backfill. Asphalt Curb & Gutter (C&G) replacement required where existing (C&G) has been removed. Type "D" Lawn Replacement required for all disturbed lawn areas. Include all costs in the Bid Price.


#	Size	Location (C/L Structure)	Location (Face of Curb)	Prop. Grade Elev. (at gutter)	Prop. Neenah Castings
509B	30" X 72"	36+34.0 AT 12.8' RT.	36+34.0 AT 13.5' RT.	205.12	R-3293-2
509C	30" X 72"	36+25.1 AT 12.7' RT.	36+25.1 AT 13.5' RT.	205.12	R-3293-2
509D	30" X 72"	36+53.8 AT 5.0' RT.	36+53.8 AT 13.8' RT.	205.26	R-3293-2

No Sump. New Neenah Inlet frame, grate, and curb box required. Set iron castings to proposed grade with 6" of chimney. ***Mechanically compacted crushed concrete backfill unless noted as slurry backfill.*** Special Type "D" Pavement Replacement: 3-inch thick HMA PAVEMENT 5 LT 58-28 S, over proposed backfill. Asphalt Curb & Gutter (C&G) replacement required where existing (C&G) has been removed. Type "D" Lawn Replacement required for all disturbed lawn areas. Include all costs in the Bid Price.

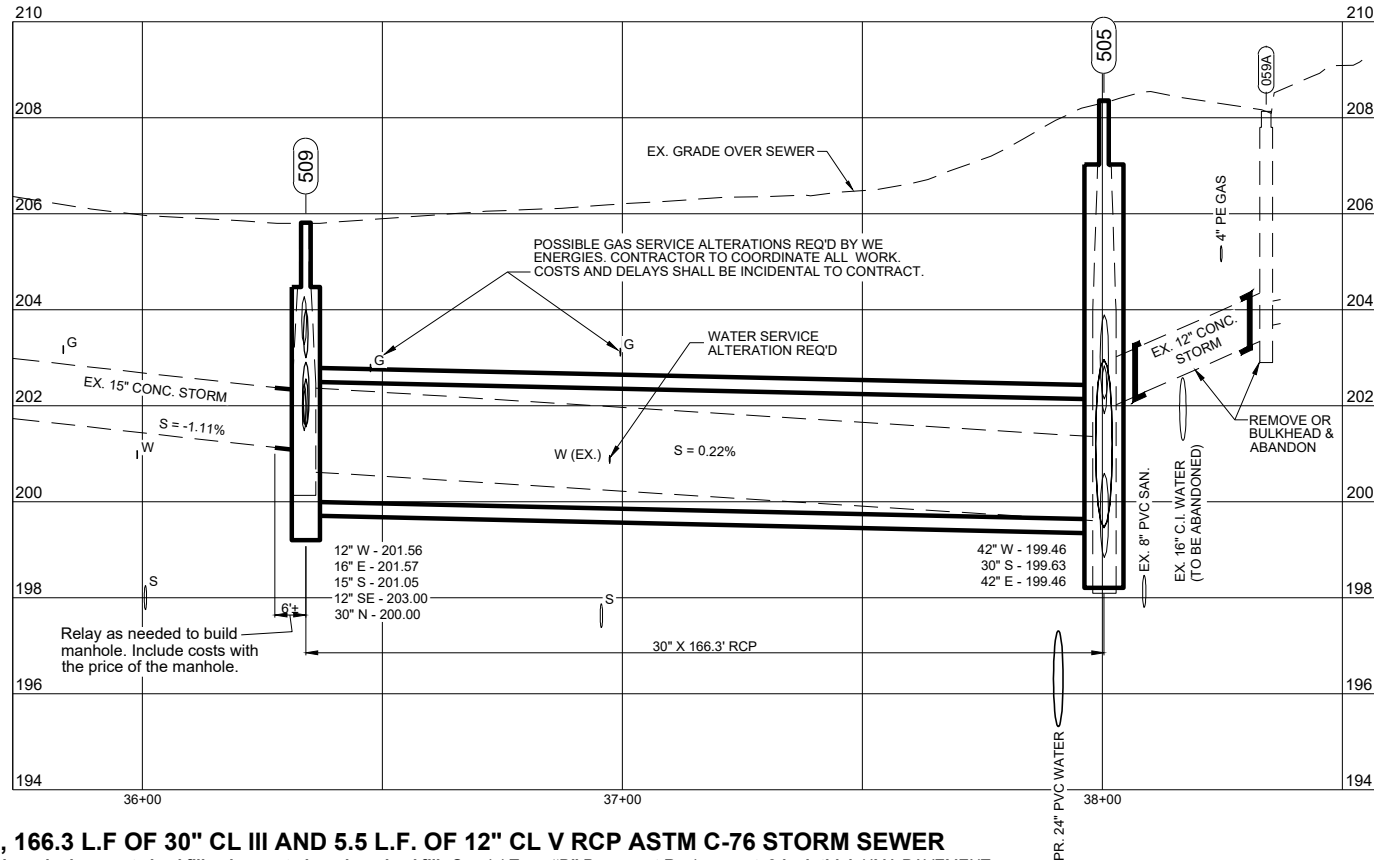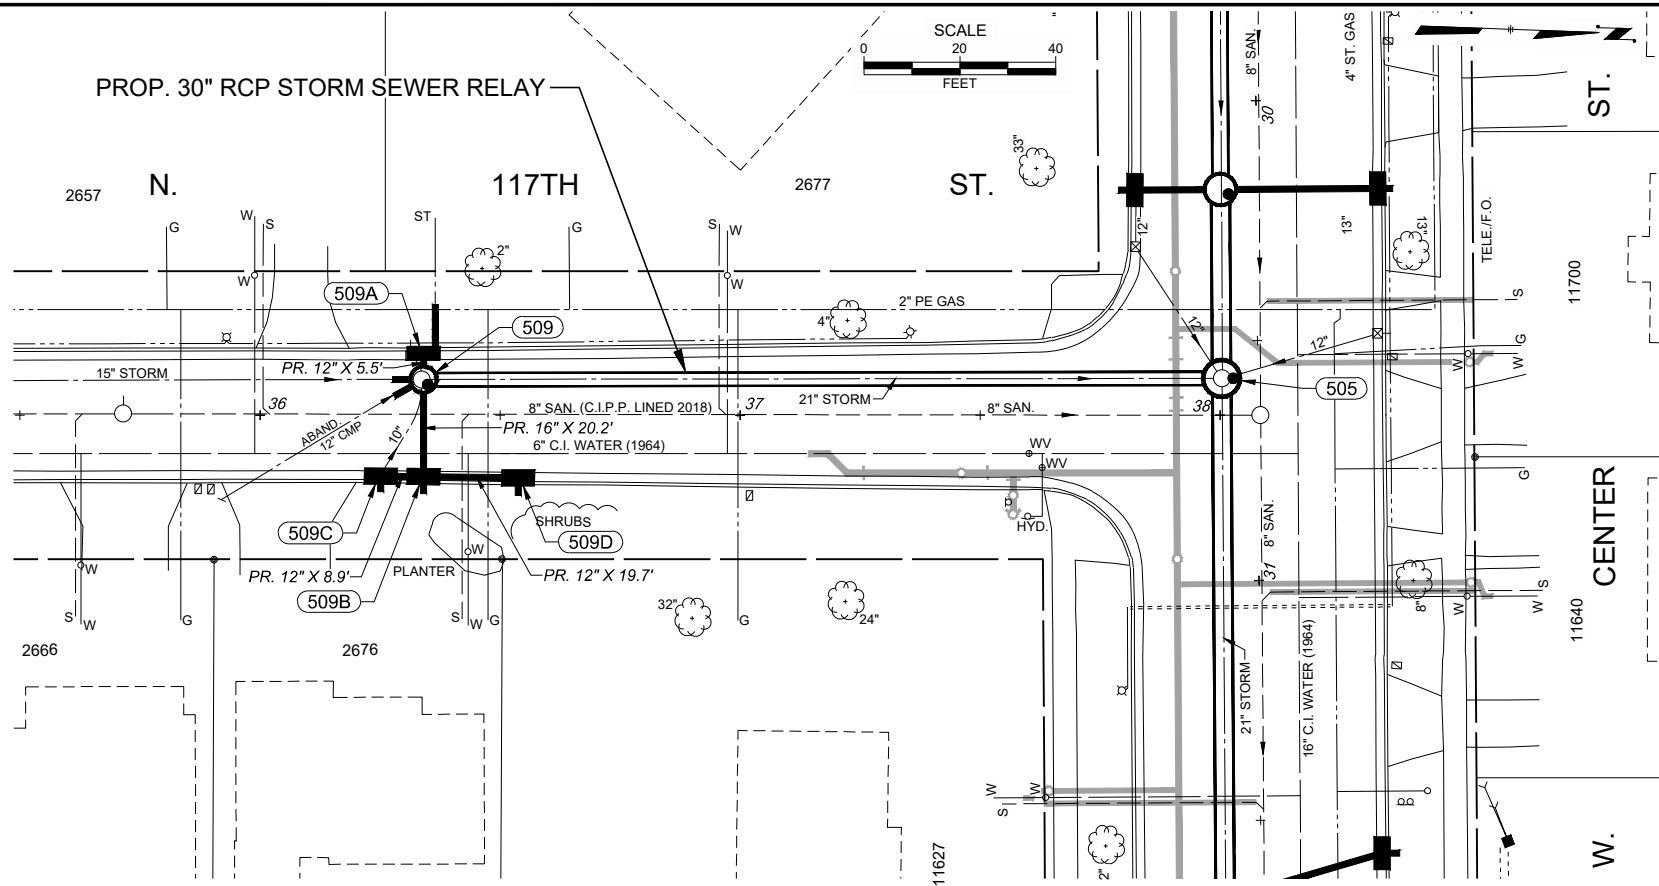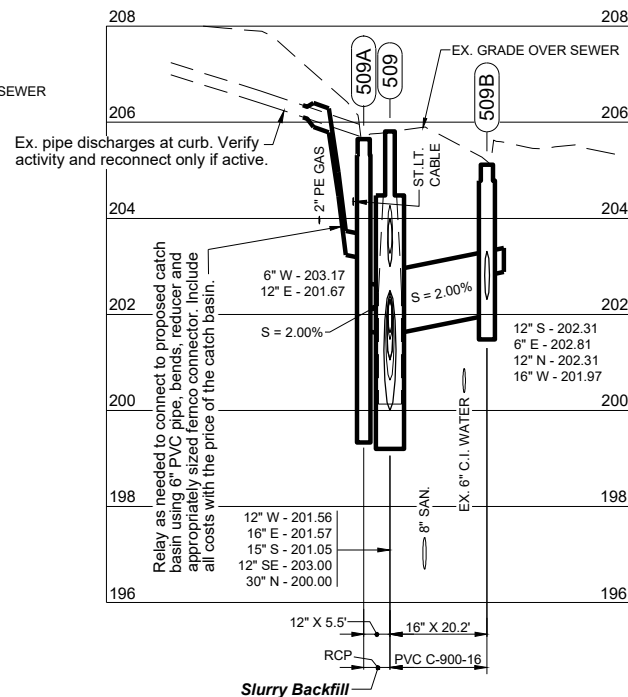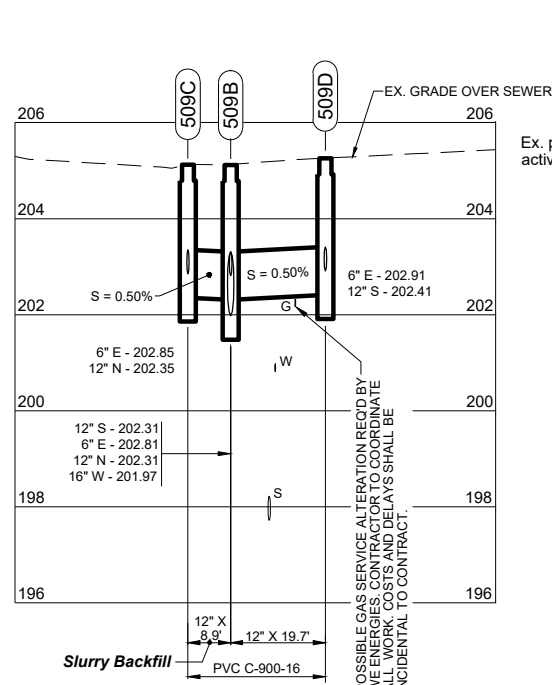


Underground utilities have been shown to a reasonable degree of accuracy using diggers hotline field locates and record drawings. However, the city does not guarantee their exact size, location or depth or that of others not shown. The contractor shall verify the existence of these utilities and those not shown. Costs for locating and delay shall be incidental to the contract.

PROP. 28.6 L.F. OF 12" AND 20.2 L.F. OF 16" PVC C900-16 DR18, 166.3 L.F OF 30" CL III AND 5.5 L.F. OF 12" CL V RCP ASTM C-76 STORM SEWER
Rubber gasket joints. Full depth sawcuts required. Std. Class "C" bedding. ***Mechanically compacted crushed concrete backfill unless noted as slurry backfill.*** Special Type "D" Pavement Replacement: 3-inch thick HMA PAVEMENT 5 L.F. 28-28 in. over proposed backfill. Asphalt Curb & Gutter (C&G) replacement required where existing (C&G) has been removed. Type "D" Lawn Replacement required for all disturbed lawn areas. Include all costs in the Bid Price.

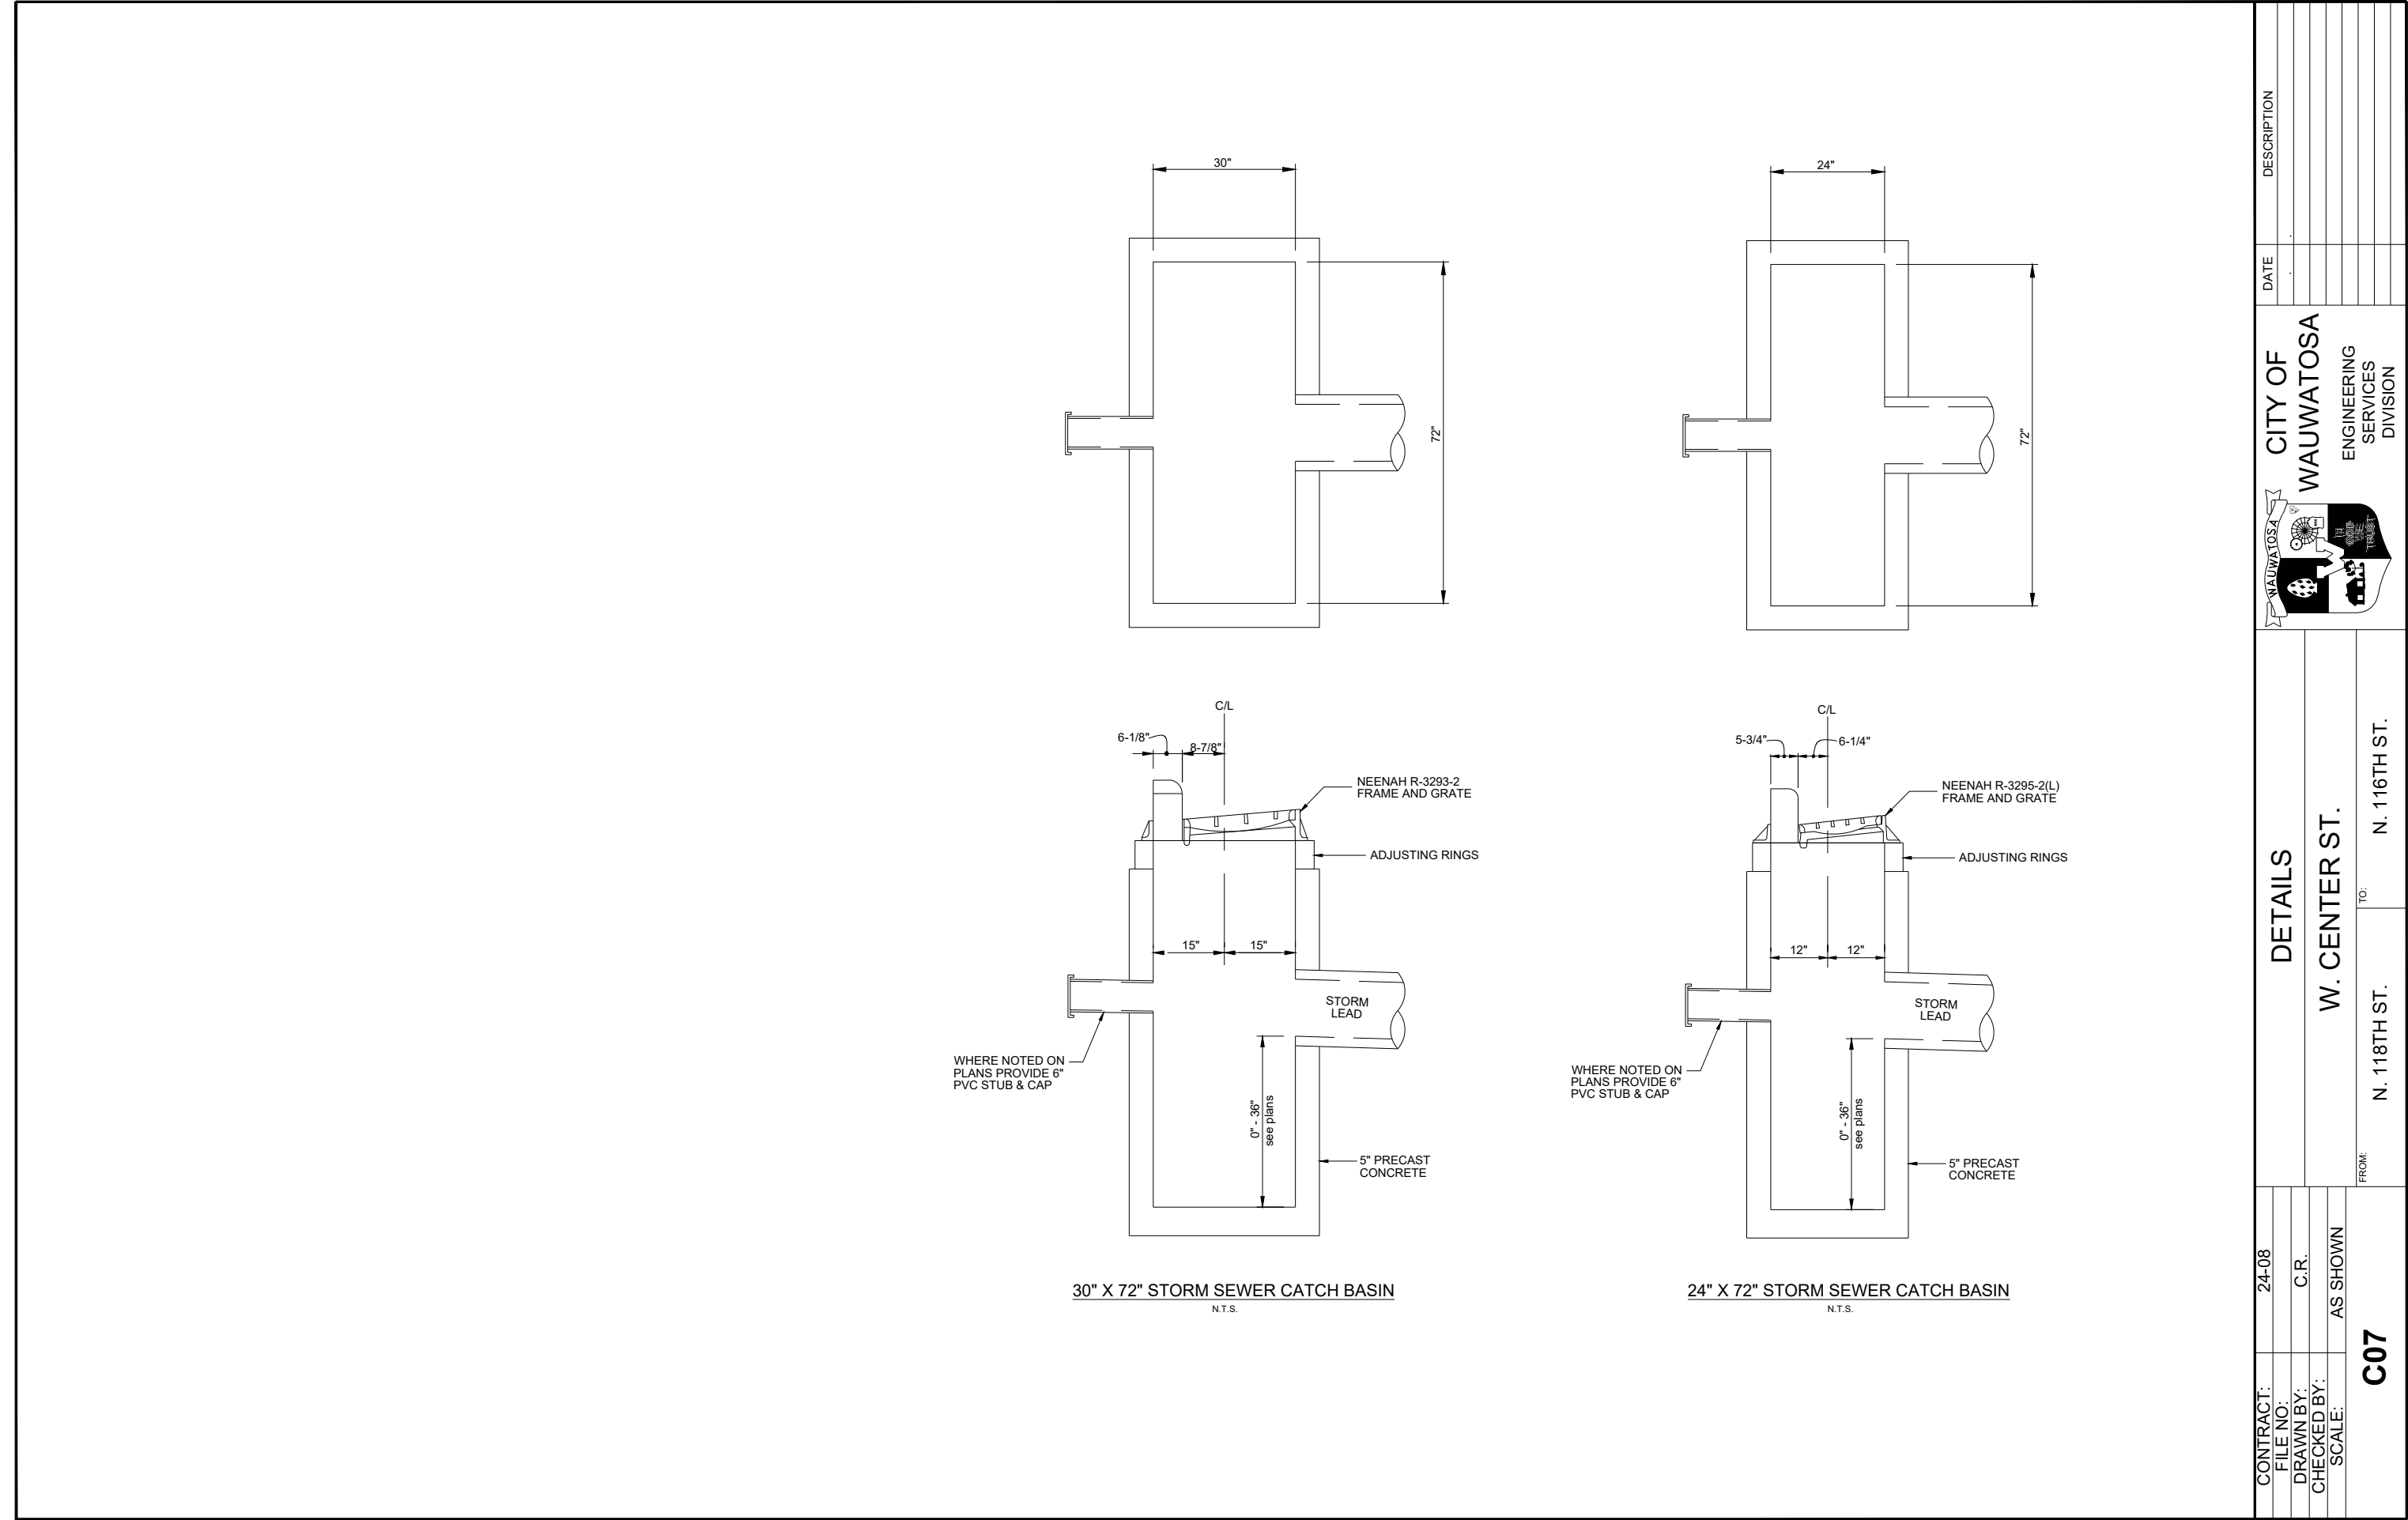

PROP. EROSION CONTROL INLET/STORM MH PROTECTION
Install Type "D" Inlet Protection in all the inlets and catch basins with curb boxes, directly down-surface of all open-cut work prior to starting work or where required by the City Engineer. Install Type "B" Inlet Protection in all storm manholes that have open grate covers, directly down-surface of all open-cut work prior to starting work or where required by the City Engineer. Inlet/Storm MH Erosion Control Protection must be removed when work is completed. Cost to be incidental to contract.

SCALE
0 20 40
FEET

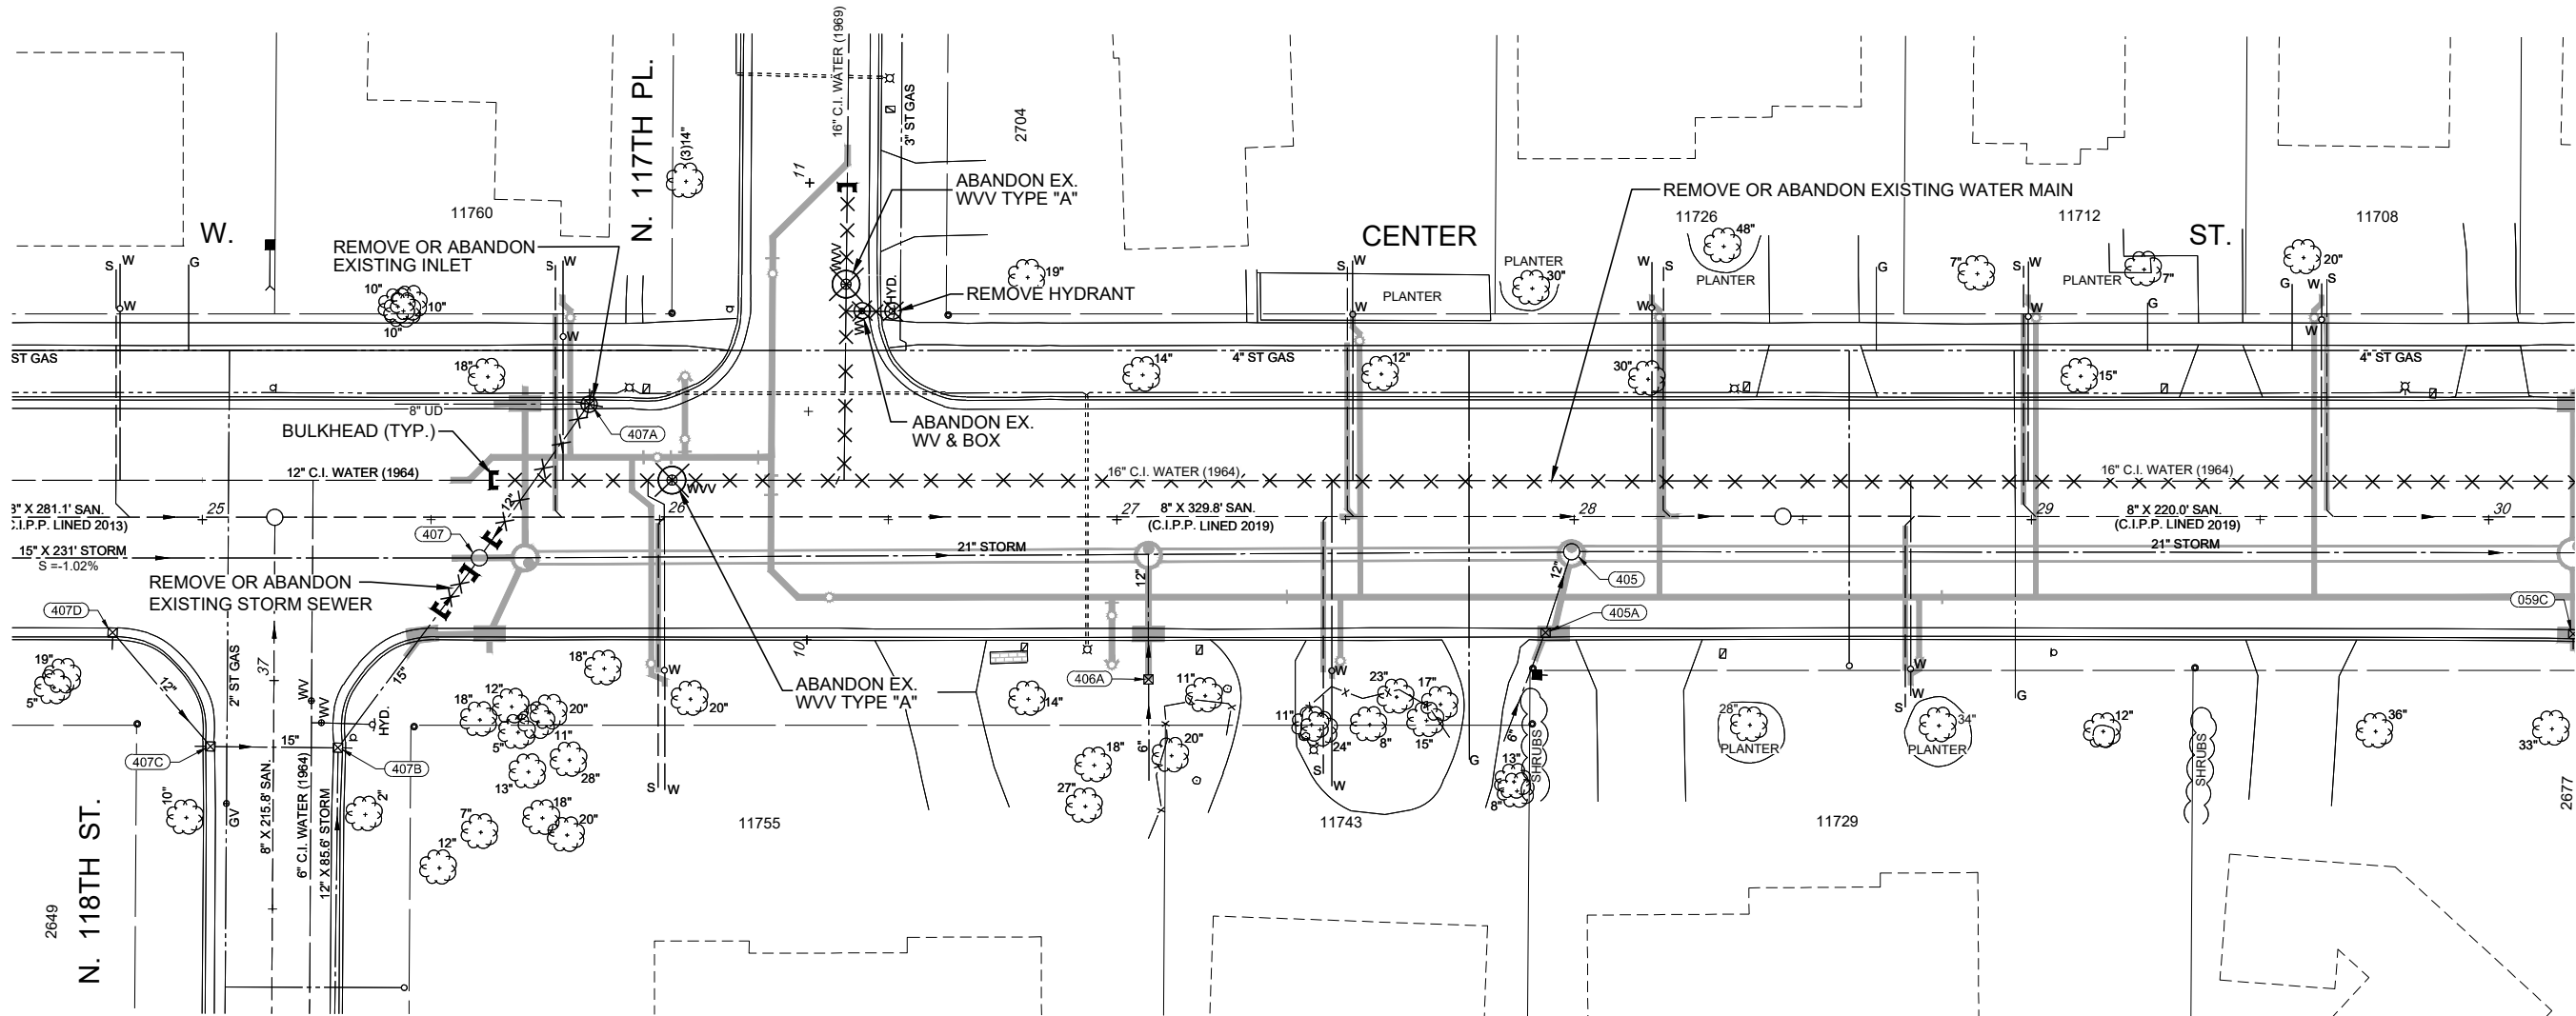

EXISTING SANITARY MANHOLES				
Basin	#	Location	Rim Elev.	Invert Elev.
4005	116	28+45.6 AT 0.6' LT.	211.61	8" E - 200.90 8" W - 200.90
4005	117	25+15.9 AT 0.4' LT.	213.86	8" E - 202.73 8" W - 202.73 8" S - 202.73


EXISTING STORM SEWER STRUCTURES				
Basin	#	Location	Rim/Grate Elev.	Invert Elev.
16	405	27+99.5 AT 7.1' RT.	211.82	21" E - 205.30 21" W - 205.30 12" S - 206.13
16	405A	27+93.7 AT 24.7' RT.	211.36	12" N - 206.89 6" S - 207.17
16	407	25+60.6 AT 8.4' RT.	213.37	21" E - 206.51 15" W - 207.66 12" NE - 207.08 15" SW - 207.58
16	407A	25+84.6 AT 25.2' LT.	211.85	12" SW - 207.49 6" N - 208.35 8" W - 209.83
16	407B	36+85.4 AT 14.1' RT.	213.25	15" W - 208.33 15" NE - 208.23
16	407C	36+85.5 AT 13.8' LT.	213.83	12" NW - 208.59 15" E - 208.33
16	407D	24+80.4 AT 24.7' RT.	213.87	12" SE - 209.31

Prop. remove or bulkhead and abandon 62.2 L.F. of 12" storm sewers. Fill abandoned sewers with Elastizell PS 120 or approved equal. (Typ.)

Prop. remove or abandon existing 510.1 L.F. of 16" and 10.1 L.F. of 6" water main. Include any and all excavation and crushed concrete backfill, bulkheads, standpipes and flowable fill within inside water main pipe.

Underground utilities have been shown to a reasonable degree of accuracy using diggers hotline field locates and record drawings. However, the city does not guarantee their exact size, location or depth or that of others not shown. The contractor shall verify the existence of these utilities and those not shown. Costs for locating and delay shall be incidental to the contract.

CONTRACT: 24-08		CITY OF WAUWATOSA		ENGINEERING SERVICES DIVISION	
FILE NO:	24-08	DATE:	DESCRIPTION:	DATE:	DESCRIPTION:
DRAWN BY:	C.R.	DATE:	DESCRIPTION:	DATE:	DESCRIPTION:
CHECKED BY:	M.M.	DATE:	DESCRIPTION:	DATE:	DESCRIPTION:
SCALE:	AS SHOWN	DATE:	DESCRIPTION:	DATE:	DESCRIPTION:
R01		W. CENTER ST.		N. 116TH ST.	
		FROM: N. 118TH ST.		TO: N. 116TH ST.	

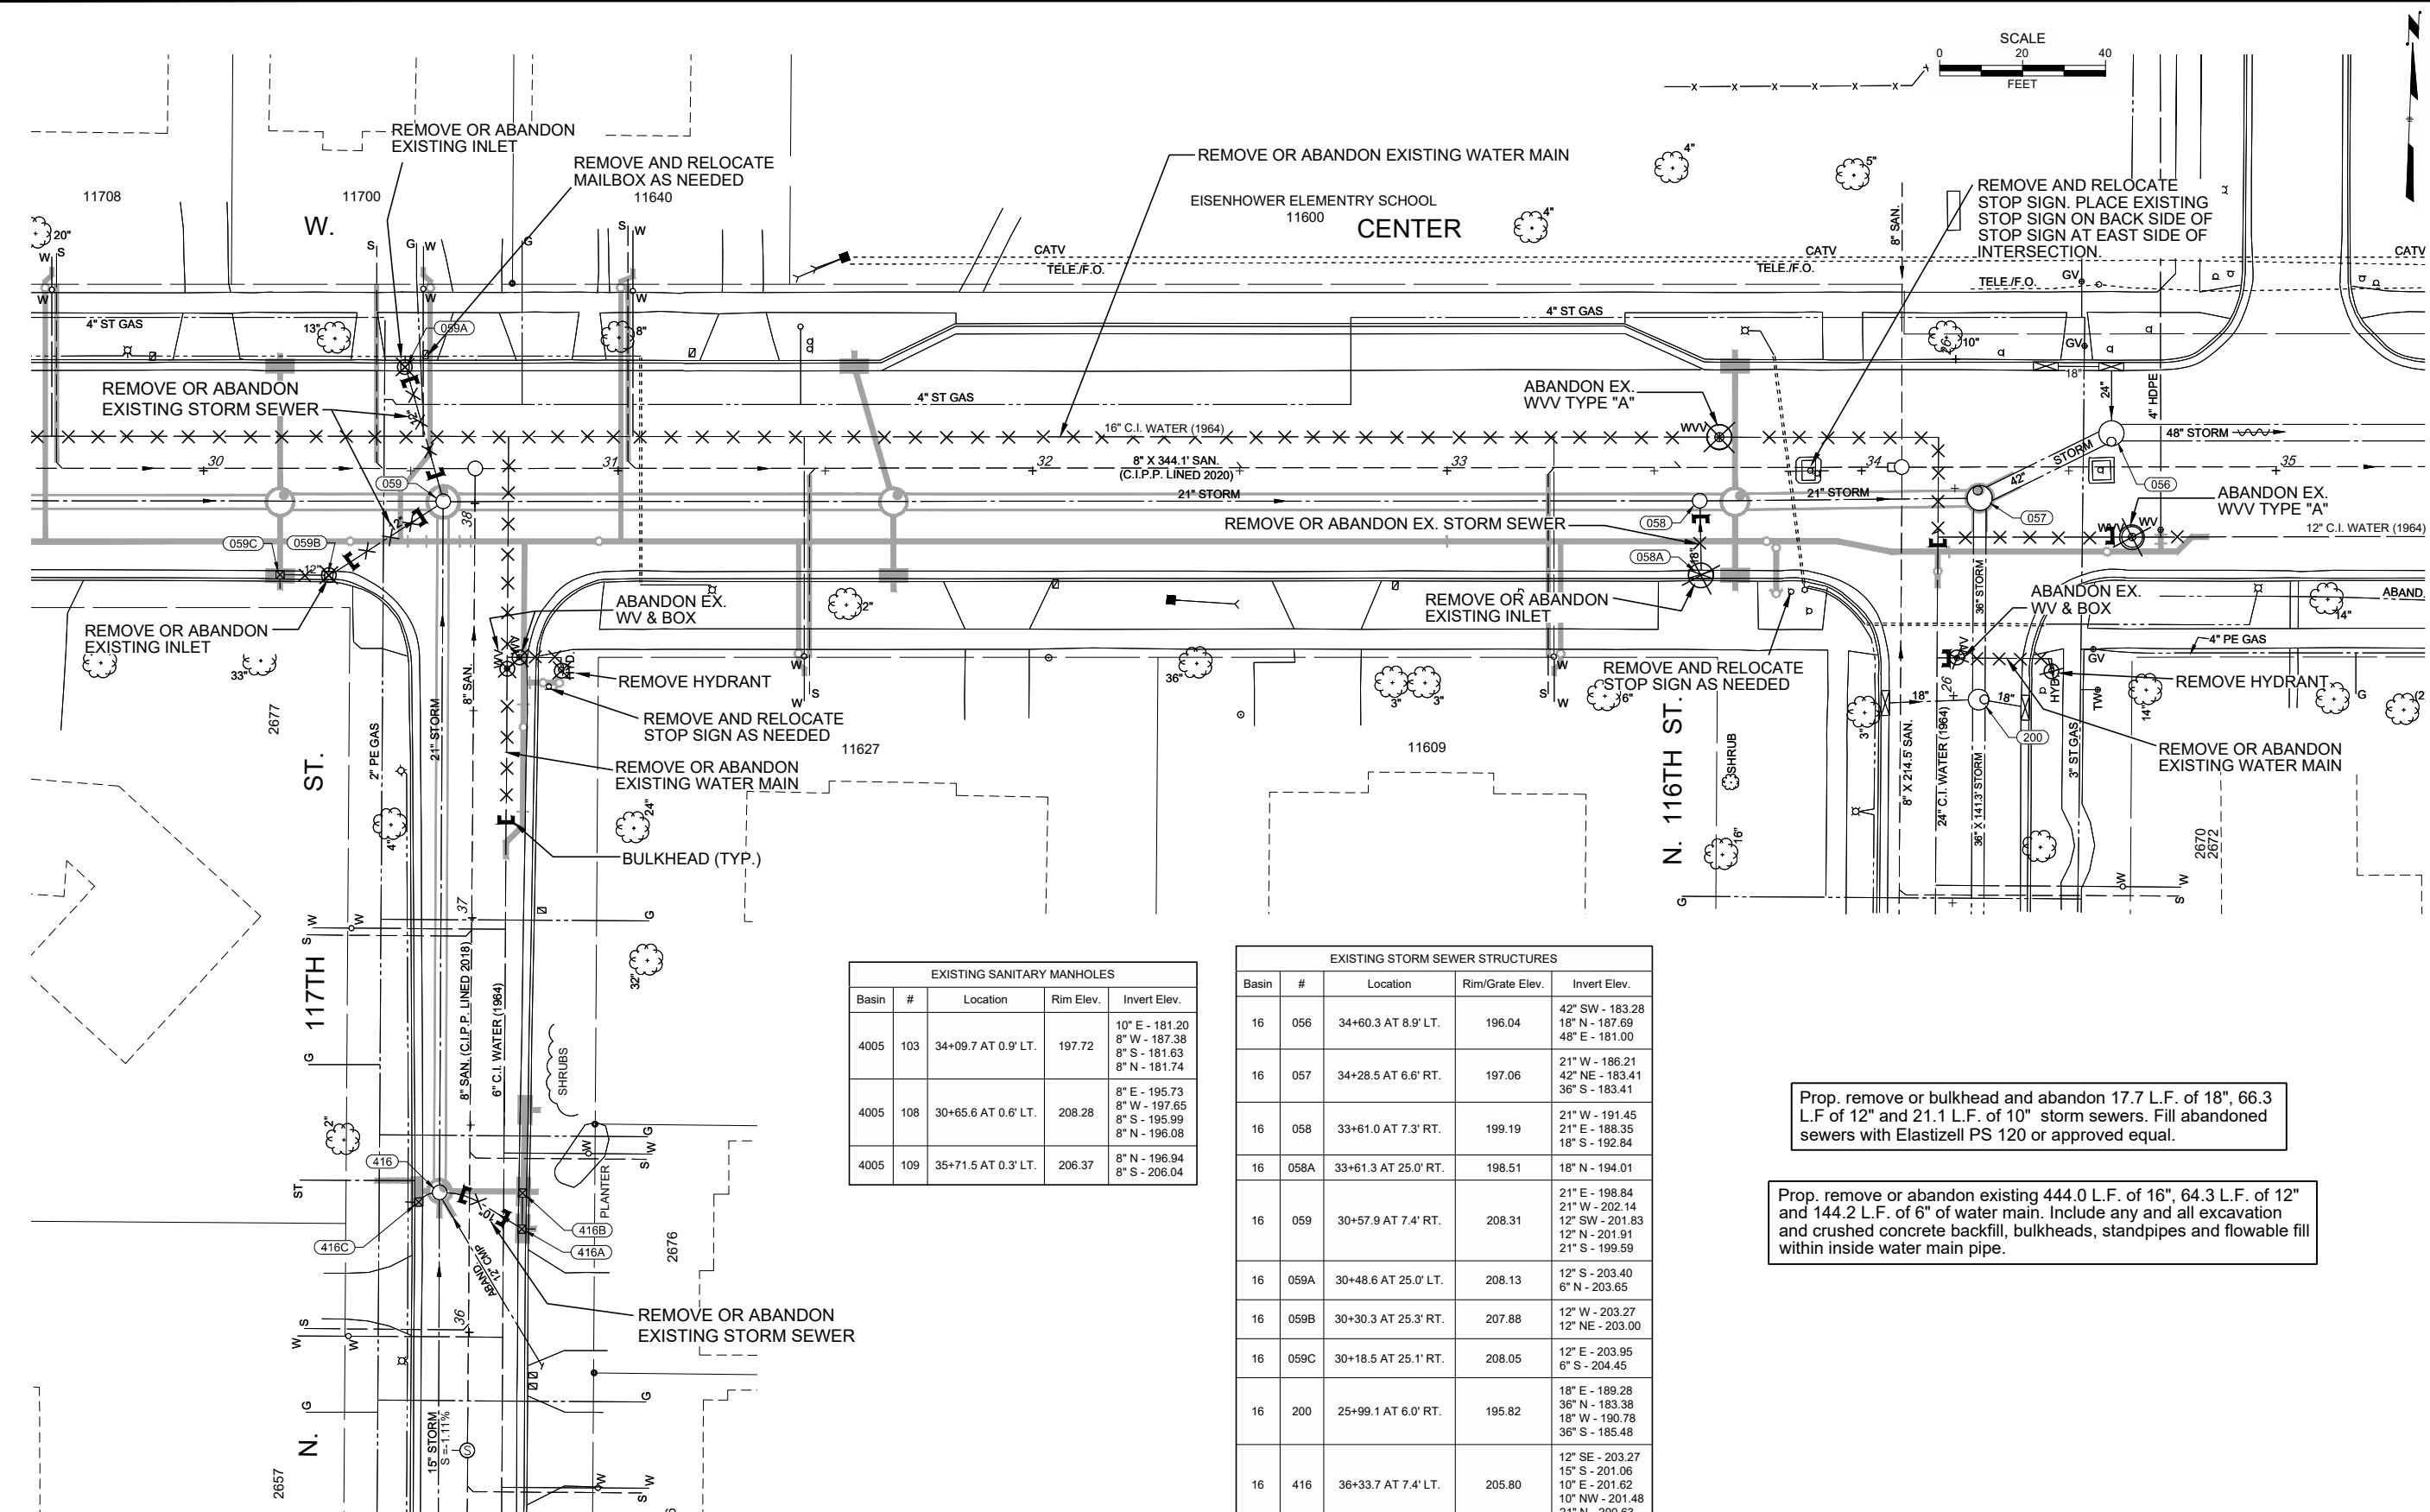

Underground utilities have been shown to a reasonable degree of accuracy using diggers hotline field locates and record drawings. However, the city does not guarantee their exact size, location or depth or that of others not shown. The contractor shall verify the existence of these utilities and those not shown. Costs for locating and delay shall be incidental to the contract.

PROP. EROSION CONTROL INLET/STORM MH PROTECTION
Install Type "D" Inlet Protection in all the inlets and catch basins with curb boxes, directly down-surface of all open-cut work prior to starting work or where required by the City Engineer. Install Type "B" Inlet Protection in all storm manholes that have open grate covers, directly down-surface of all open-cut work prior to starting work or where required by the City Engineer. Inlet/Storm MH Erosion Control Protection must be removed when work is completed. Cost to be incidental to contract.

EXISTING SANITARY MANHOLES				
Basin	#	Location	Rim Elev.	Invert Elev.
4005	103	34+09.7 AT 0.9' LT.	197.72	10" E - 181.20 8" W - 187.38 8" S - 181.63 8" N - 181.74
	108	30+65.6 AT 0.6' LT.	208.28	8" E - 195.73 8" W - 197.65 8" S - 195.99 8" N - 196.08
	109	35+71.5 AT 0.3' LT.	206.37	8" N - 196.94 8" S - 206.04


EXISTING STORM SEWER STRUCTURES				
Basin	#	Location	Rim/Grate Elev.	Invert Elev.
16	056	34+60.3 AT 8.9' LT.	196.04	42" SW - 183.28 18" N - 187.69 48" E - 181.00
16	057	34+28.5 AT 6.6' RT.	197.06	21" W - 186.21 42" NE - 183.41 36" S - 183.41
16	058	33+61.0 AT 7.3' RT.	199.19	21" W - 191.45 21" E - 188.35 18" S - 192.84
16	058A	33+61.3 AT 25.0' RT.	198.51	18" N - 194.01
16	059	30+57.9 AT 7.4' RT.	208.31	21" E - 198.84 21" W - 202.14 12" SW - 201.83 12" N - 201.91 21" S - 199.59
16	059A	30+48.6 AT 25.0' LT.	208.13	12" S - 203.40 6" N - 203.65
16	059B	30+30.3 AT 25.3' RT.	207.88	12" W - 203.27 12" NE - 203.00
16	059C	30+18.5 AT 25.1' RT.	208.05	12" E - 203.95 6" S - 204.45
16	200	25+99.1 AT 6.0' RT.	195.82	18" E - 189.28 36" N - 183.38 18" W - 190.78 36" S - 185.48
16	416	36+33.7 AT 7.4' LT.	205.80	12" SE - 203.27 15" S - 201.06 10" E - 201.62 10" NW - 201.48 21" N - 200.63
16	416A	36+25.0 AT 12.5' RT.	205.16	12" N - 203.32 10" NW - 202.07 6" E - 202.24
16	416B	30+77.0 AT 174.2' RT.	205.20	12" S - 202.42
16	416C	36+31.4 AT 12.4' LT.	205.68	10" N - 201.57 6" W - 201.74



Prop. remove or bulkhead and abandon 17.7 L.F. of 18", 66.3 L.F. of 12" and 21.1 L.F. of 10" storm sewers. Fill abandoned sewers with Elastizell PS 120 or approved equal.

Prop. remove or abandon existing 444.0 L.F. of 16", 64.3 L.F. of 12" and 144.2 L.F. of 6" of water main. Include any and all excavation and crushed concrete backfill, bulkheads, standpipes and flowable fill within inside water main pipe.

CONTRACT:	24-08	DESCRIPTION	
FILE NO:		DATE	
DRAWN BY:	C.R.		
CHECKED BY:	M.M.		
SCALE:	AS SHOWN		
R02		CITY OF WAUWATOSA	
		ENGINEERING SERVICES DIVISION	
EXISTING UTILITIES & REMOVALS		W. CENTER ST.	
FROM: N. 118TH ST.		TO: N. 116TH ST.	

GENERAL NOTES 1. ALL TRAFFIC CONTROL SHALL BE IN ACCORDANCE WITH THE REQUIREMENTS OF PART 6 OF THE MANUAL OF UNIFORM TRAFFIC CONTROL DEVICES, 2009 EDITION WITH WISCONSIN DPT SUPPLEMENT. THE CONTRACTOR SHALL BE RESPONSIBLE FOR PROVIDING ADEQUATE BARRICADES, SIGNS, AND OTHER DEVICES NECESSARY TO PROTECT THE WORK ZONE, THE MOTORING PUBLIC, AND PEDESTRIANS. 2. AT NO TIME SHALL ANY HAULING, STAGING, OR DELIVERIES BE ALLOWED ON RESIDENTIAL SIDE STREETS AROUND THE PROJECT AREA. CONSTRUCTION ACCESS OF EQUIPMENT AND WORKERS SHALL BE RESTRICTED AS CLOSELY TO THE IMMEDIATE, ACTIVE WORK AREA AS MUCH AS PRACTICABLE. 3. STAGING OF SUPPLIES AND EQUIPMENT SHALL ONLY BE ALLOWED ON STREETS AS SHOWN ON THIS SHEET. AT NO TIME SHALL STAGING BE ALLOWED TO BLOCK ANY DRIVEWAY OR INTERSECTION. 4. AT NO TIME IN ANY PHASE OF THE WORK SHALL BOTH ADJACENT INTERSECTIONS, CENTER- N 116TH ST AND CENTER- N 117TH PL, BE BLOCKED AND/OR UNDER CONSTRUCTION AT THE SAME TIME. THE CONTRACTOR SHALL SCHEDULE THE WORK IN THE INTERSECTIONS ACCORDINGLY AS INCIDENTAL TO THE CONTRACT. 5. THE N 116TH ST AND N 117TH PL INTERSECTIONS SHALL BE OPEN TO TRAFFIC AT ALL TIMES EXCEPT WHEN ACTIVE WORK IS OCCURRING WITHIN THE INTERSECTION LIMITS. RESTORE TRENCHES TO FINISHED SURFACE WITH BASE MATERIAL TO ALLOW TRAFFIC WHILE NOT ACTIVELY WORKING IN THE INTERSECTION AND SHALL BE INCIDENTAL TO THE CONTRACT. 6. ALL SIGNS SHALL BE MOUNTED AT HEIGHTS AND LOCATIONS WHICH ALLOW FOR CLEAR VISIBILITY. 7. SIGNS MAY BE MOUNTED ON EXISTING CITY POLES. MOUNTING METHOD SHALL BE NON-DESTRUCTIVE. 8. ALL SIGNS SHALL BE 48" X 48" UNLESS OTHERWISE NOTED. 9. ALL TYPE III BARRICADES SHALL BE 8-FEET WIDE. 10. THE EXACT LOCATION AND SPACING OF ALL TRAFFIC CONTROL DEVICES SHALL BE ADJUSTED TO FIT FIELD CONDITIONS AS APPROVED AND/OR DIRECTED BY THE ENGINEER. 11. THE CONTRACTOR SHALL COVER ANY SIGN CONFLICTING WITH THE TRAFFIC CONTROL IN OPERATION AS NEEDED OR AS DIRECTED BY THE ENGINEER. COVERING OF SIGNS AND BAGGING OF SIGNALS IS INCIDENTAL TO THE "TRAFFIC CONTROL" BID ITEM. AFFECTED SIGNS SHALL BE RESTORED TO PRE-CONSTRUCTION CONDITION AS INCIDENTAL TO THE "TRAFFIC CONTROL" BID ITEM FOLLOWING THE REMOVAL OF TEMPORARY TRAFFIC CONTROL. 12. SIGNS WHICH WILL BE IN PLACE LESS THAN 7 CONTINUOUS DAYS AND NIGHTS MAY BE MOUNTED ON PORTABLE SUPPORTS. 13. THESE DRAWINGS ARE INFORMATIONAL ONLY AND PROVIDE GUIDANCE TO THE LEVEL OF TRAFFIC CONTROL QUALITY NECESSARY. THESE DRAWINGS CANNOT BE USED AS PART OF THE CONTRACTOR'S TRAFFIC CONTROL SUBMITTAL. THE CONTRACTOR SHALL BE RESPONSIBLE FOR PREPARING A TRAFFIC CONTROL PLAN AND OBTAINING WRITTEN APPROVAL OF THAT PLAN FROM THE ENGINEER AS INCIDENTAL TO THE "TRAFFIC CONTROL" BID ITEM. 14. EXTRA SIGNS AND BARRICADES SHALL BE USED AS DIRECTED BY THE ENGINEER AND PAID UNDER THEIR RESPECTIVE BID ITEMS, IF PROVIDED. IF NO ADDITIONAL BID ITEMS ARE PRESENT IN THE CONTRACT, ADDITIONAL SIGNS DIRECTED BY THE ENGINEER ARE INCIDENTAL TO THE "TRAFFIC CONTROL" BID ITEM. 15. ADVANCE WARNING SIGNS ON MAYFAIR ROAD SHALL BECOME CITY PROPERTY FOLLOWING THE COMPLETION OF CONSTRUCTION. CONTRACTOR SHALL PROVIDE, INSTALL AND MAINTAIN SIGNS DURING CONSTRUCTION BUT SHALL PROVIDE TO THE CITY FOLLOWING PROJECT COMPLETION TO BE USED ON A FUTURE PROJECT. ALL COSTS SHALL BE INCLUDED IN THE TRAFFIC CONTROL BID ITEM.
--

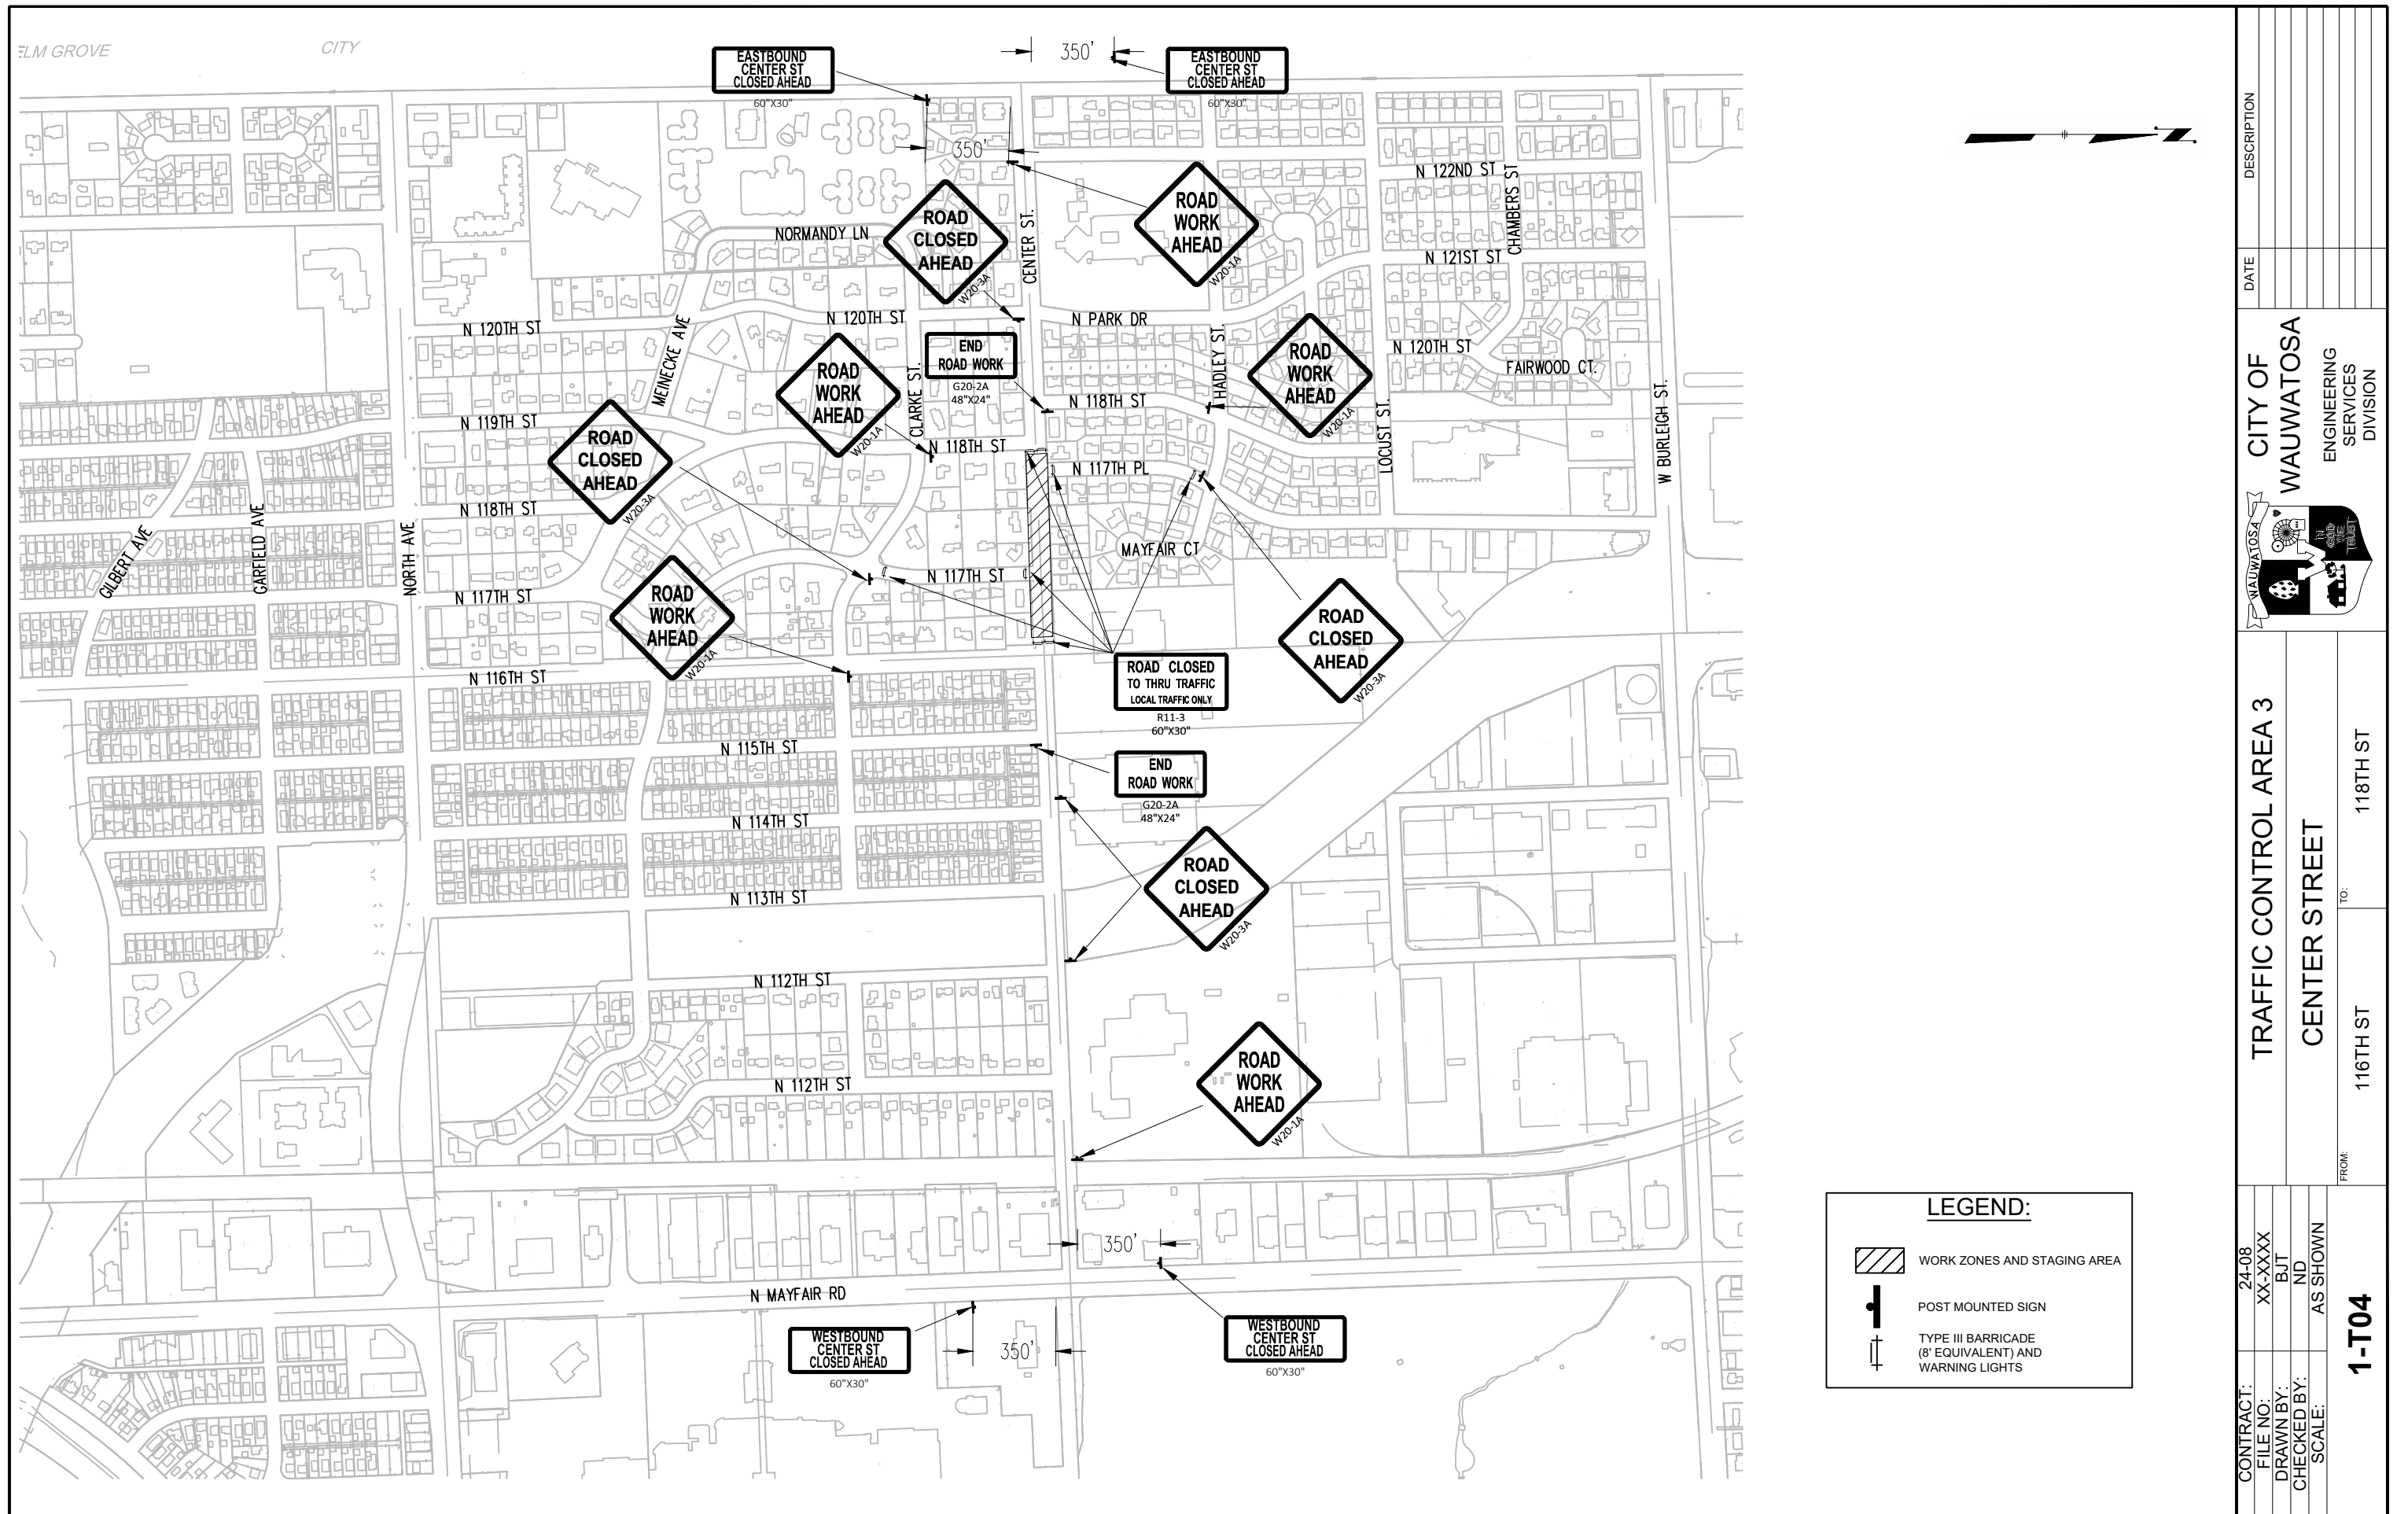

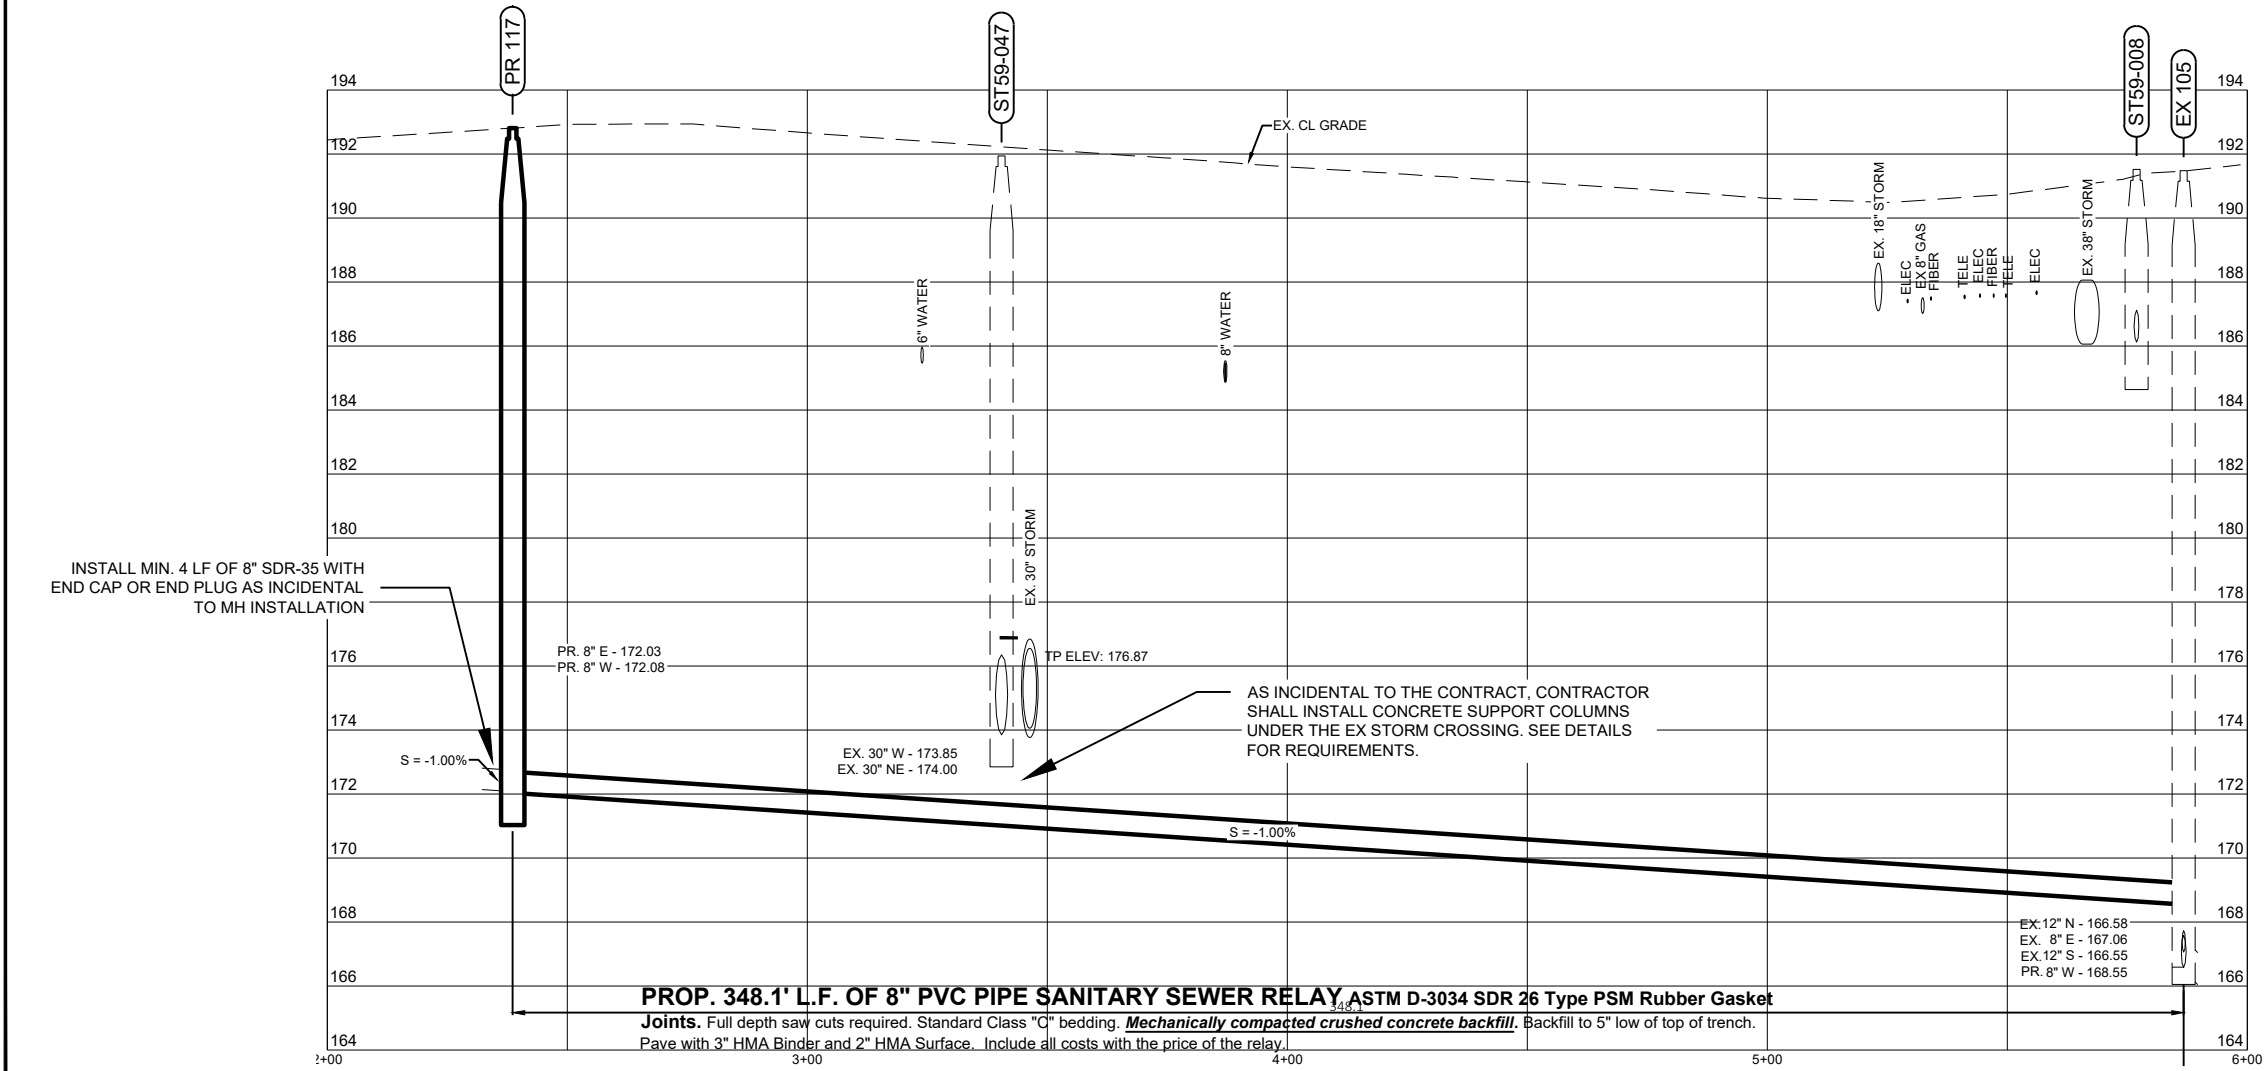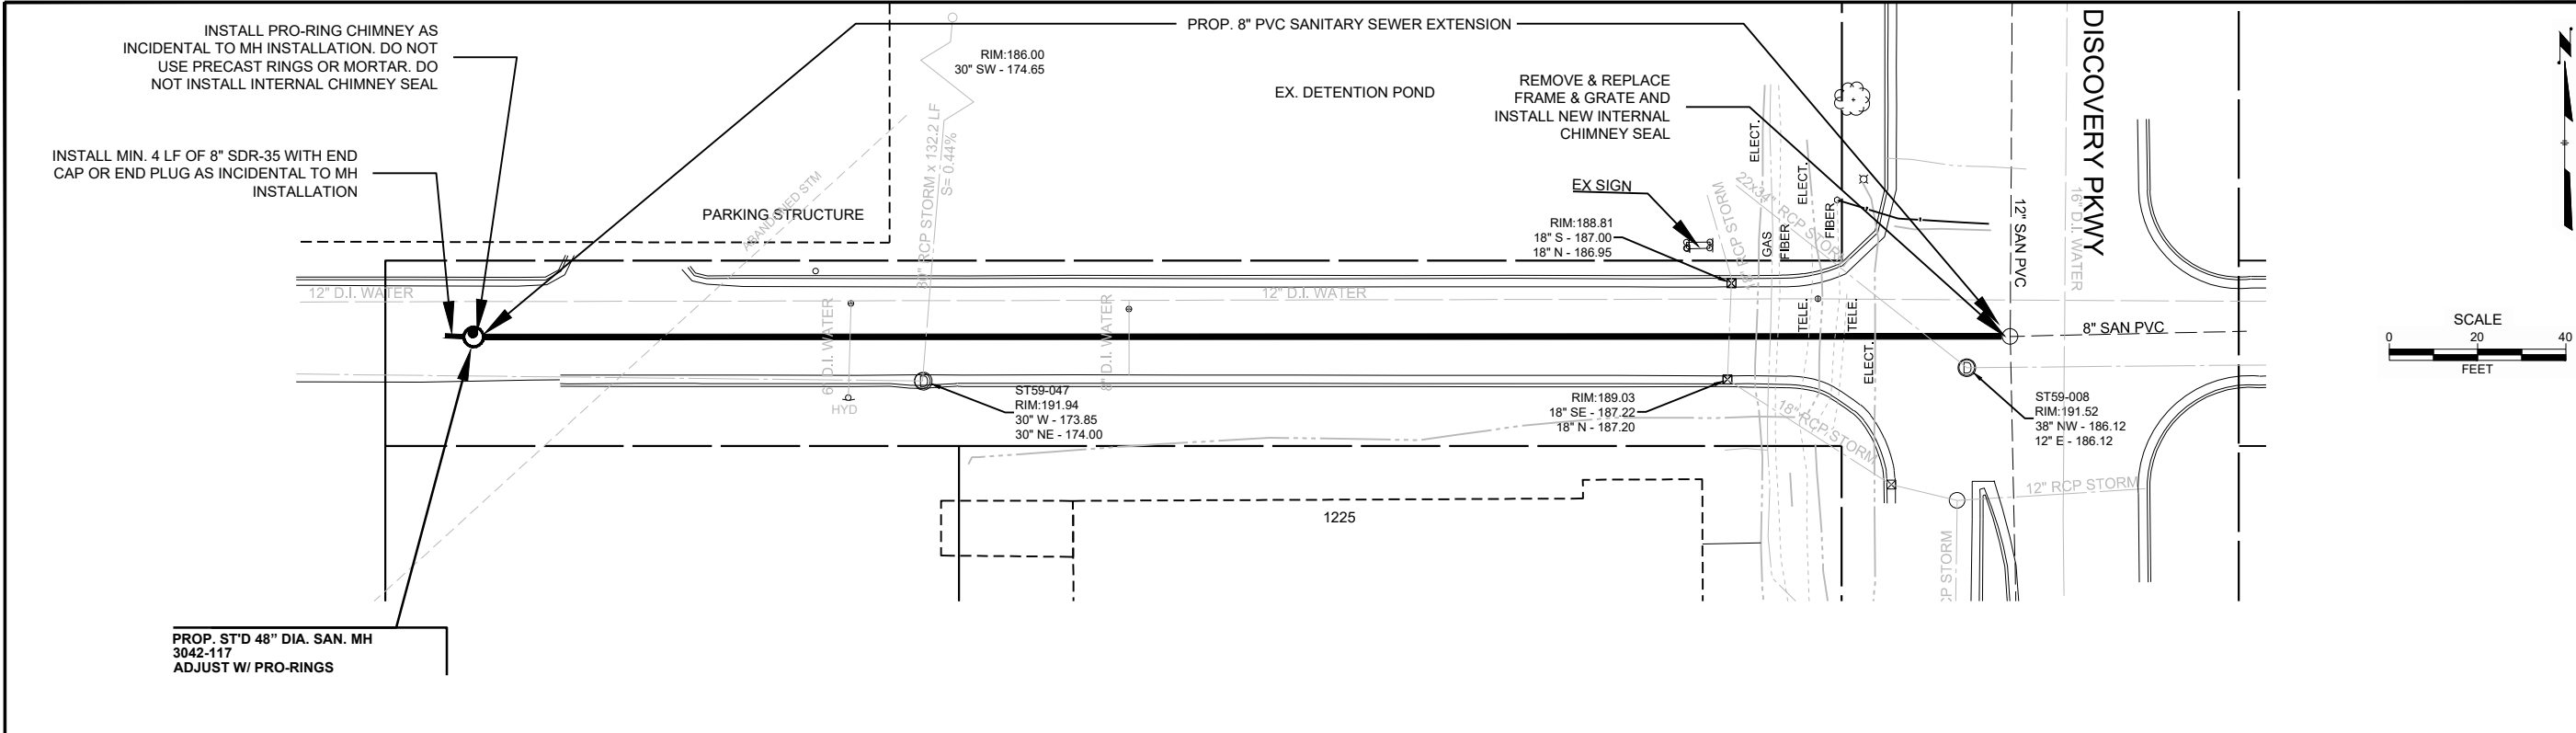


SANITARY MANHOLES				
Basin	#	Location (Center of Structure)	Prop. Rim Elev.	Invert Elevations
3040	EX 105	5+86.8 AT 1.1' RT.	191.49	12" N - 166.58 12" S - 166.55 8" E - 167.06 8" W - 168.55
3040	PR 117	2+57.7 AT 1.5' RT.	192.92	8" E - 171.82 8" W - 177.77

EX STORM MANHOLES			
#	Location (Center of Structure)	Prop. Rim Elev.	Invert Elevations
ST59-008	5+76.9 AT 8.2' RT.	191.52	38" NW - 186.12 12" E - 186.12
ST59-047	3+40.5 AT 11.4' RT.	191.94	30" W - 173.85 30" N - 174.00


Underground utilities have been shown to a reasonable degree of accuracy using diggers hotline field locates and record drawings. However, the city does not guarantee their exact size, location or depth or that of others not shown. The contractor shall verify the existence of these utilities and those not shown. Costs for locating and delay shall be incidental to the contract.

CONTRACT:	24-08	DESCRIPTION	
FILE NO:	16-995	DATE	
DRAWN BY:	BJT		
CHECKED BY:	MJA		
SCALE:	AS SHOWN		
2-A01		CITY OF WAUWATOSA ENGINEERING SERVICES DIVISION	
SANITARY SEWER EXTENSION		DISCOVERY PKWY WEST	


PROP. EROSION CONTROL INLET BASKETS
Install in all the inlets and catch basins directly down-surface of all open-cut work prior to starting work or where required by the City Engineer. Inlets and catch basins have curb boxes. Inlet control must be removed when work is completed. Cost to be incidental to contract.

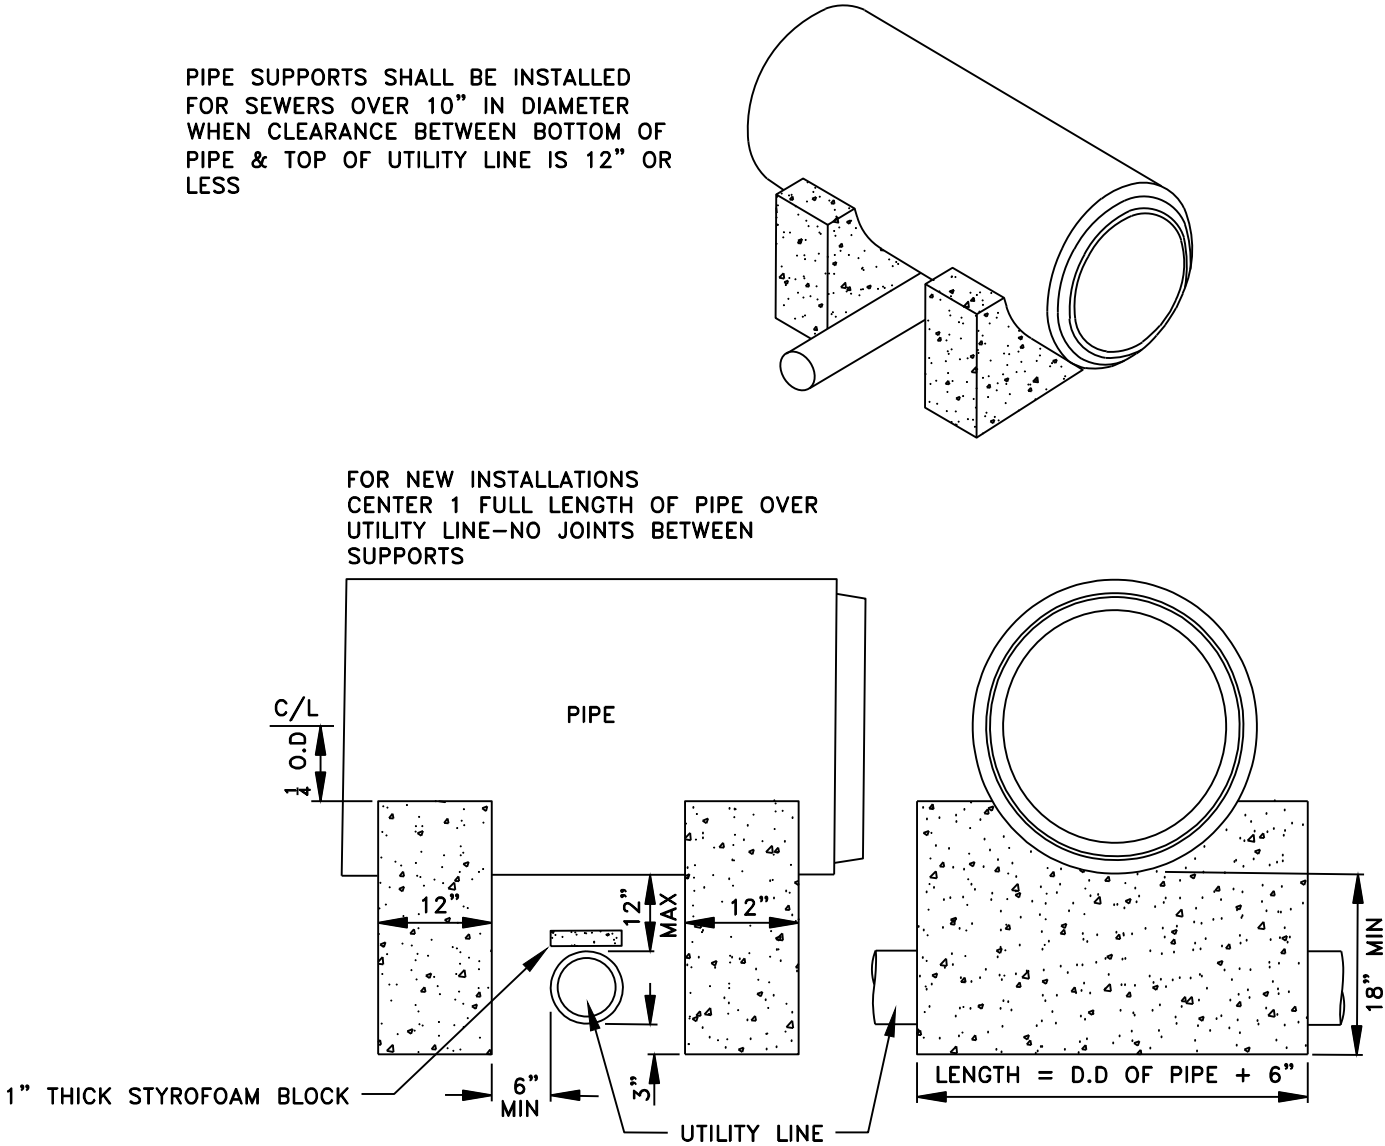

PIPE SUPPORTS SHALL BE INSTALLED
FOR SEWERS OVER 10" IN DIAMETER
WHEN CLEARANCE BETWEEN BOTTOM OF
PIPE & TOP OF UTILITY LINE IS 12" OR
LESS

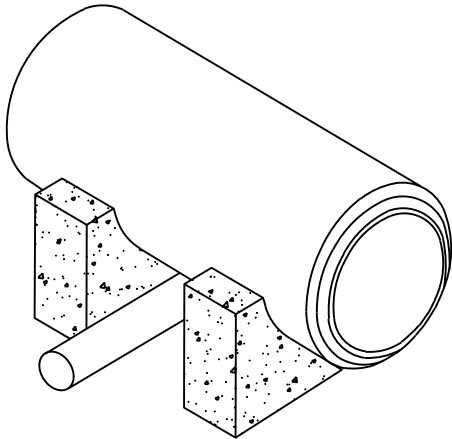

CONTRACT:		24-08		CITY OF WAUWATOSA ENGINEERING SERVICES DIVISION	DATE	DESCRIPTION
FILE NO:		16-995				
DRAWN BY:		BJT				
CHECKED BY:		MJA				
SCALE:		AS SHOWN				
2-A02			FROM:		TO:	
SANITARY SEWER EXTENSION			DISCOVERY PKWY WEST			

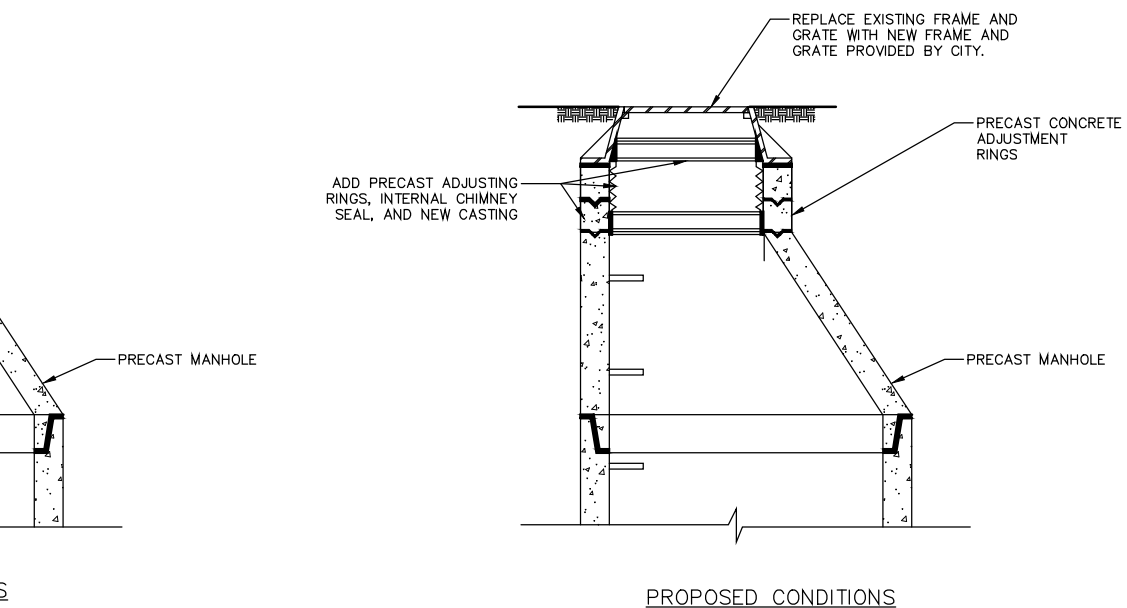

CONTRACT:	23-08	 CITY OF WAUWATOSA ENGINEERING SERVICES DIVISION	DATE	DESCRIPTION
FILE NO:	16-995			
DRAWN BY:	BT			
CHECKED BY:	MA			
SCALE:	N.T.S.			
SANITARY SEWER EXTENSION DISCOVERY PKWY WEST		FROM: TO:		
2-A03				

Connecting 1001 Series - Clay to Clay					
Part No.	Side A		Side B		Width C
	inches	mm	inches	mm	inches mm
1001-44RC	5.29	134.37	5.29	134.37	4.1 104.14
1001-44WCRC	5.51	139.95	5.51	139.95	3.97 100.84
1001-64RC*	7.5	190.5	5.5	139.7	6.02 152.91
1001-66RC	7.5	190.5	7.5	190.5	6.02 152.91
1001-66WCRC	7.87	199.9	7.87	199.9	5.925 150.5
1001-88RC	9.65	245.11	9.65	245.11	5.99 152.15
1001-88WCRC	10	254	10	254	5.945 151
1001-1010RC	12.4	314.96	12.4	314.96	5.9 149.86
1001-1010WCRC	12.4	314.96	12.4	314.96	5.9 149.86
1001-1212RC	14.51	368.55	14.51	368.55	6.38 162.05
1001-1212WCRC	15.25	387.35	15.25	387.35	6.42 163.07
1001-1515RC	18.14	460.76	18.14	460.76	9.89 251.21
1001-1818RC	21.9	556.26	21.9	556.26	9.83 244.6
1001-2424RC					

* Supplied with reducer.
Maximum Test Pressure: 4.3 PSI (29.6 KPA)
Maximum Operating Temperature: 140° F nonconsistent

Connecting 1002 Series - Clay to Cast Iron or Plastic					
Part No.	Side A		Side B		Width C
	inches	mm	inches	mm	inches mm
1002-43RC*	5.29	134.37	3.38	85.85	4.1 104.14
1002-44RC	5.36	136.14	4.51	114.55	4.07 103.38
1002-44WCRC	5.44	138.18	4.55	115.57	3.96 100.58
1002-46RC*	6.6	167.64	5.13	130.18	5.74 145.8
1002-55RC*	6.6	167.64	5.5	139.7	5.74 145.8
1002-64RC*	7.5	190.5	4.5	114.3	6.02 152.91
1002-64WCRC	7.84	199.14	4.5	114.3	5.955 151.26
1002-64WCRC-SDR	7.84	199.14	4.38	111.25	5.955 151.26
1002-66RC	7.5	190.5	6.56	166.65	5.89 149.68
1002-66WCRC	7.84	199.14	6.52	165.61	5.955 151.26
1002-86RC*	9.65	245.11	6.63	168.4	5.99 152.15
1002-88RC	9.76	247.95	8.57	217.63	5.96 151.38
1002-88WCRC	10	254	8.49	215.65	5.92 150.37
1002-10-8RC*	12.4	314.96	8.5	215.9	5.9 149.86
1002-1010RC*	12.4	314.96	10.75	273.05	5.9 149.86
1002-1010WCRC	12.4	314.96	10.75	273.05	5.9 149.86
1002-1210RC*	14.51	368.55	12.6	320.04	6.38 162.05
1002-1212RC*	14.51	368.55	12.6	320.04	6.38 162.05
1002-1212WCRC	15.25	387.35	12.6	320.04	6.42 163.07
1002-1215RC*	15.25	387.35	14.38	365.25	6.42 163.07
1002-1515RC*	18.14	461.76	15.4	391.16	9.89 251.27
1002-1818RC*	21.9	556.26	19	482.6	9.63 244.6
1002-2121RC*	25.46	646.68	22.3	566.42	9.89 251.21
1002-2424RC*	28.97	735.84	25	635	9.89 251.21

* Supplied with reducer.
Maximum Test Pressure: 4.3 PSI (29.6 KPA)
Maximum Operating Temperature: 140° F nonconsistent

Connecting 1003 Series - Clay to Asbestos Cement Fibre or Ductile Iron					
1003 SERIES - Clay to Asbestos Cement Fibre or Ductile Iron					
Part No.	Side A		Side B		Width C
	inches	mm	inches	mm	inches mm
1003-44RC	5.41	137.41	4.94	125.48	4.07 103.38
1003-66RC	7.25	184.15	6.84	173.74	5.93 150.62
1003-66WCRC	8	203.2	6.9	175.26	6 152.4
1003-68RC*	9.05	229.87	7.2	182.88	5.98 151.89
1003-8-10RC*	11.22	284.99	9.65	245.11	5.97 151.51
1003-88RC	9.75	247.65	9.06	230.12	5.94 150.88
1003-1010RC*	12.4	314.96	11.12	282.45	5.9 149.86
1003-1212RC*	14.51	368.55	13.2	335.28	6.38 162.05
1003-1818RC*	21.9	556.26	19.5	495.3	9.63 244.63

* Supplied with reducer.
Maximum Test Pressure: 4.3 PSI (29.6 KPA)
Maximum Operating Temperature: 140° F nonconsistent

Connecting 1004 Series - Concrete to Concrete					
Part No.	Side A		Side B		Width C
	inches	mm	inches	mm	inches mm
1004-44RC	5.51	139.95	5.51	139.95	3.97 100.84
1004-66RC	7.58	192.53	7.58	192.53	5.94 150.88
1004-88RC	10.38	263.65	10.38	263.65	5.9 149.86
1004-1010RC	12.4	314.96	12.4	314.96	5.9 149.86
1004-1212RC	15.25	387.35	15.25	387.35	6.42 163.07
1004-1515RC	19.74	501.4	19.74	501.4	9.89 251.21

* Supplied with reducer.
Maximum Test Pressure: 4.3 PSI (29.6 KPA)
Maximum Operating Temperature: 140° F nonconsistent

Connecting 1006 Series - Concrete to Cast Iron or Plastic					
Part No.	Side A		Side B		Width C
	inches	mm	inches	mm	inches mm
1006-44RC*	5.51	139.95	4.5	114.3	3.97 100.84
1006-64RC*	7.58	192.53	4.38	111.25	5.94 150.88
1006-66RC*	7.58	192.53	6.63	168.28	5.94 150.88
1006-86RC*	10.38	263.65	6.38	162.05	5.9 149.86
1006-88RC*	10.38	263.65	8.5	215.9	5.9 149.86
1006-10-8RC*	12.4	314.96	8.38	212.85	5.9 149.86
1006-1010RC*	12.4	314.96	10.75	273.05	5.9 149.86
1006-1210RC*	15.25	387.35	10.6	269.24	6.42 163.07
1006-1212RC*	15.25	387.35	12.6	320.04	6.42 163.07
1006-1515RC*	19.74	501.4	15.4	391.16	9.89 251.28

* Supplied with reducer.
Maximum Test Pressure: 4.3 PSI (29.6 KPA)
Maximum Operating Temperature: 140° F nonconsistent

Connecting 1051 Series - Asbestos Cement Fibre (AC) or Ductile Iron to Cast Iron or Plastic					
Part No.	Side A		Side B		Width C
	inches	mm	inches	mm	inches mm
1051-44RC	4.8	121.92	4.39	111.51	3.94 100.08
1051-45RC*	5	127	5.5.52	140.21	3.97 100.84
1051-46RC*	4.75	120.65	6.6	167.64	5.74 145.8
1051-55RC*	5.9	149.86	5.5	139.7	5.92 150.37
1051-64RC*	6.95	176.53	4.38	111.25	5.92 150.37
1051-65RC*	6.95	176.53	5.5	139.7	5.92 150.37
1051-66RC	6.96	176.78	6.69	169.8	5.91 150.11
1051-86RC*	9.05	229.87	6.38	162.05	5.89 149.61
1051-8-10RC*	10.63	270	9.05	229.87	5.89 149.61
1051-88RC	9.25	234.95	8.51	216.15	5.97 151.51
1051-10-8RC*	11.02	279.91	8.38	212.85	5.97 151.51
1051-1210RC*	13.3	337.82	10.6	269.24	5.97 151.51
1051-1212RC*	13.37	339.6	12.6	320.04	5.97 151.51
1051-1818RC	19.74	501.27	19.74	501.4	9.89 251.28


* Supplied with reducer.
Maximum Test Pressure: 4.3 PSI (29.6 KPA)
Maximum Operating Temperature: 140° F nonconsistent

Connecting 1055 Series - AC or Ductile Iron to AC or Ductile Iron					
Part No.	Side A		Side B		Width C
	inches	mm	inches	mm	inches mm
1055-44RC	4.75	120.65	4.75	120.65	3.96 100.58
1055-66RC	6.65	168.91	6.65	168.91	5.92 150.37
1055-88RC	9.05	229.87	9.05	229.87	5.98 151.89
1055-1010RC	11.22	284.99	11.22	284.99	5.97 151.51
1055-1212RC	13.37	339.6	13.37	339.6	5.97 151.64

* Supplied with reducer.
Maximum Test Pressure: 4.3 PSI (29.6 KPA)
Maximum Operating Temperature: 140° F nonconsistent

Connecting 1056 Series - Cl, PL, Copper, ST or Lead to Cl, PL, Copper, ST or Lead					
Part No.	Side A		Side B		Width C
	inches	mm	inches	mm	inches mm
1056-150RC	1.94	49.28	1.94	49.28	3.43 87.12
1056-22RC	2.41	61.21	2.41	61.21	3.45 87.63
1056-32RC*	3.52	89.41	2.38	60.45	3.96 100.58
1056-33RC	3.46	87.88	3.46	87.88	3.98 101.09
1056-43RC*	4.58	116.33	3.38	85.85	4.02 102.11
1056-44RC	4.58	116.33	4.58	116.33	4.02 102.11
1056-54RC*	5.52	140.21	4.38	111.25	3.97 100.84
1056-55RC	5.52	140.21	5.52	140.21	3.97 100.84
1056-64RC*	6.6	167.64	4.5	114.3	5.74 145.8
1056-65RC*	6.6	167.64	5.62	142.75	5.74 145.8
1056-66RC	6.6	167.64	6.6	167.64	5.74 145.8
1056-86RC*	8.64	219.46	6.38	162.05	6.04 153.42
1056-88RC	8.64	219.46	8.64	219.46	6.04 153.42
1056-1010RC	10.63	270	10.63	270	5.89 149.61
1056-1212RC	12.52	318.01	12.52	318.01	6.32 160.53
1056-1515RC	15.92	404.37	15.92	404.37	9.89 251.21
1056-1818RC	19.1	485.14	19.1	485.14	9.89 251.21

* Supplied with reducer.
Maximum Test Pressure: 4.3 PSI (29.6 KPA)
Maximum Operating Temperature: 140° F nonconsistent

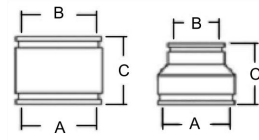

NON-SHEAR (SHEARLESS) COMPRESSION COUPLING

for connection of dissimilar pipe materials



NO FLEXIBLE COUPLINGS PERMITTED



FERNCO - Strong Back RC Series Repair Couplings or Approved Equal by City of Wauwatosa

Specifications

Gasket

- Manufactured to meet the material requirements of:
- CSA B602 - mechanical couplings for drain, waste, vent pipe and sewer pipe
- ASTM D 5926 - Standard Specification for Poly Vinyl Chloride (PVC) Gaskets for Drain, Waste, and Vent (DWV), Sewer, Sanitary, and Storm Plumbing Systems
- ASTM C 1173 - Standard Specification for Flexible Transition Couplings for Underground Piping Systems
- Hardness, Shore"A", Inst. +5.....65
- Tensile Strength, Min. psi1000
- Elongation at Rupture, Min. %.....250
- Tear Strength, Min..... 150 lb/in.
- Brittleness Temperature..... -40°F

Clamps


- Manufactured to the requirements of CSA B602
- Clamp Housing- 301 Stainless Steel
- Clamp Band - 301 Stainless Steel
- Clamp Screw - 305 Stainless Steel
- Installation torque 60" lbs

Shear Ring



- .012" Thick, 300 Series Stainless Steel
- Width manufactured according to coupling width (1.50", 2.13", or 4")
- Length manufactured according to coupling diameter
- Clamps spot welded in place

Coupling



- Manufactured to conform to the performance requirements of:
- ASTM C 1173 - standard specification for flexible transition couplings for underground piping systems
- CSA B602 - mechanical couplings for drain, waste, vent pipe and sewer pipe
- Maximum test pressure: 4.3 PSI (29.6KPA)**
- Maximum operating temperature: 140° F nonconsistent**

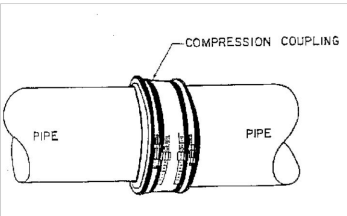


If pipes are dissimilar use Fernco Strong Back RC Series compression coupling or approved equal.

  

If pipes are similar PVC material use PVC repair coupling of same schedule type as sewer pipe.

  

CONTRACT: 23-08			CITY OF WAUWATOSA	ENGINEERING SERVICES DIVISION	DESCRIPTION
FILE NO: 16-995					
DRAWN BY: BT					
CHECKED BY: MA					
SCALE: N.T.S.					
2-A04					
FROM:					
DISCOVERY PKWY WEST					
SANITARY SEWER EXTENSION					

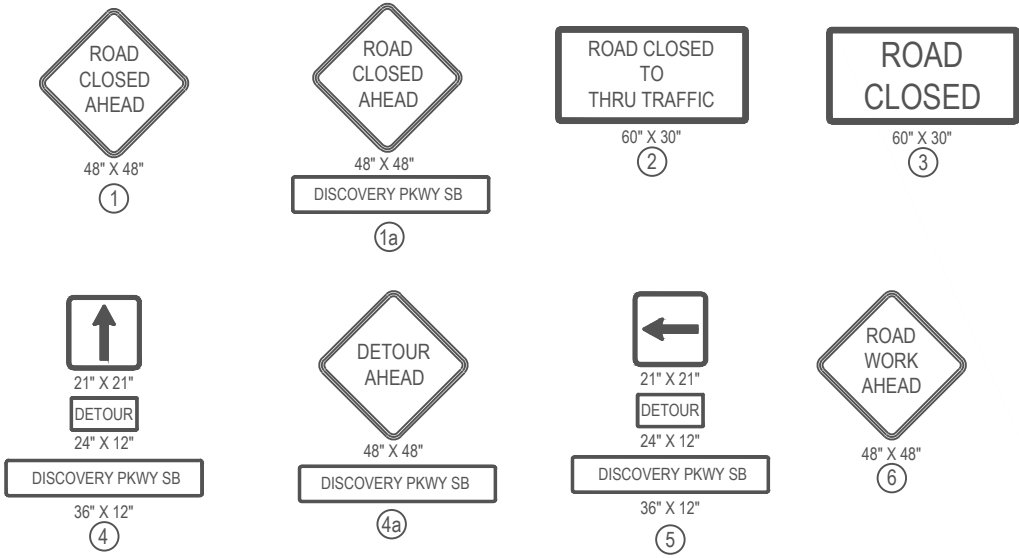

GENERAL NOTES

1. ALL TRAFFIC CONTROL SHALL BE IN ACCORDANCE WITH THE REQUIREMENTS OF PART 6 OF THE MANUAL OF UNIFORM TRAFFIC CONTROL DEVICES, 2009 EDITION WITH WISCONSIN DOT SUPPLEMENT. THE CONTRACTOR SHALL BE RESPONSIBLE FOR PROVIDING ADEQUATE BARRICADES, SIGNS, AND OTHER DEVICES NECESSARY TO PROTECT THE WORK ZONE, THE MOTORING PUBLIC, AND PEDESTRIANS. TEMPORARY "NO PARKING" SIGNS MAY BE NON-REFLECTIVE ON FOAM BOARD.
2. STAGING OF SUPPLIES AND EQUIPMENT SHALL ONLY BE ALLOWED WITHIN THE PORTION OF THE ROAD WHICH IS FULLY CLOSED TO TRAFFIC. AT NO TIME SHALL ANY STAGING BE ALLOWED IN THE PARKING LANES ALONG DISCOVERY PKWY.
3. THE EXACT LOCATION AND SPACING OF ALL SIGNS AND DEVICES SHALL BE ADJUSTED TO FIT CONDITIONS AS APPROVED BY THE ENGINEER.
4. ALL SIGNS SHALL BE 48" X 48" UNLESS OTHERWISE NOTED.
5. ALL TYPE III BARRICADES SHALL BE 8-FEET WIDE.
6. THE CONTRACTOR SHALL COVER ANY SIGN CONFLICTING WITH THE TRAFFIC CONTROL IN OPERATION AS NEEDED OR AS DIRECTED BY THE ENGINEER. COVERING OF SIGNS, AND BAGGING OF SIGNALS IS INCIDENTAL TO THE "TRAFFIC CONTROL" BID ITEM. AFFECTED SIGNS SHALL BE RESTORED TO PRE-CONSTRUCTION CONDITION AS INCIDENTAL TO THE "TRAFFIC CONTROL" BID ITEM.
7. SIGNS WHICH WILL BE IN PLACE LESS THAN 7 CONTINUOUS DAYS AND NIGHTS MAY BE MOUNTED ON PORTABLE SUPPORTS.
8. THIS DRAWING IS INFORMATIONAL ONLY AND PROVIDES GUIDANCE TO THE LEVEL OF TRAFFIC CONTROL QUALITY NECESSARY. THIS DRAWING CANNOT BE USED AS PART OF THE CONTRACTOR'S TRAFFIC CONTROL SUBMITTAL. THE CONTRACTOR SHALL BE RESPONSIBLE FOR PREPARING A TRAFFIC CONTROL PLAN AND OBTAINING WRITTEN APPROVAL OF THAT PLAN FROM THE ENGINEER AS INCIDENTAL TO THE "TRAFFIC CONTROL" BID ITEM.
9. EXTRA SIGNS AND BARRICADES SHALL BE USED AS DIRECTED BY THE ENGINEER AND PAID UNDER THEIR RESPECTIVE BID ITEMS, IF PROVIDED. IF NO ADDITIONAL BID ITEMS ARE PRESENT IN THE CONTRACT, ADDITIONAL SIGNS DIRECTED BY THE ENGINEER ARE INCIDENTAL TO THE "TRAFFIC CONTROL" BID ITEM.

10. WORK SHALL NOT BEGIN UNTIL THE WISDOT PROJECT ON SWAN BLVD IS COMPLETE AND THE ASSOCIATED DETOUR AND TRAFFIC CONTROL HAS BEEN REMOVED. COORDINATE START DATE OF TRAFFIC CONTROL INSTALLATION AND PROJECT WORK WITH ENGINEER.



HATCHING KEY

- ROAD CLOSURE
- CONSTRUCTION ZONE

CONTRACT:	23-08	TRAFFIC CONTROL PHASE 2	CITY OF WAUWATOSA	DESCRIPTION
FILE NO:	##-##-##			DATE
DRAWN BY:	MMM	DISCOVERY PKWY OVERVIEW	ENGINEERING SERVICES DIVISION	
CHECKED BY:	NJD			
SCALE:	NTS			
2-T01		FROM: SWAN BLVD	TO: WATERTOWN PLANK RD	

GENERAL NOTES

1. ALL TRAFFIC CONTROL SHALL BE IN ACCORDANCE WITH THE REQUIREMENTS OF PART 6 OF THE MANUAL OF UNIFORM TRAFFIC CONTROL DEVICES, 2009 EDITION WITH WISCONSIN DOT SUPPLEMENT. THE CONTRACTOR SHALL BE RESPONSIBLE FOR PROVIDING ADEQUATE BARRICADES, SIGNS, AND OTHER DEVICES NECESSARY TO PROTECT THE WORK ZONE, THE MOTORING PUBLIC, AND PEDESTRIANS. TEMPORARY "NO PARKING" SIGNS MAY BE NON-REFLECTIVE ON FOAM BOARD.
2. STAGING OF SUPPLIES AND EQUIPMENT SHALL ONLY BE ALLOWED WITHIN THE PORTION OF THE ROAD WHICH IS FULLY CLOSED TO TRAFFIC. AT NO TIME SHALL ANY STAGING BE ALLOWED IN THE PARKING LANES ALONG DISCOVERY PKWY.
3. THE EXACT LOCATION AND SPACING OF ALL SIGNS AND DEVICES SHALL BE ADJUSTED TO FIT CONDITIONS AS APPROVED BY THE ENGINEER.
4. ALL SIGNS SHALL BE 48" X 48" UNLESS OTHERWISE NOTED.
5. ALL TYPE III BARRICADES SHALL BE 8-FEET WIDE.
6. THE CONTRACTOR SHALL COVER ANY SIGN CONFLICTING WITH THE TRAFFIC CONTROL IN OPERATION AS NEEDED OR AS DIRECTED BY THE ENGINEER. COVERING OF SIGNS, AND BAGGING OF SIGNALS IS INCIDENTAL TO THE "TRAFFIC CONTROL" BID ITEM. AFFECTED SIGNS SHALL BE RESTORED TO PRE-CONSTRUCTION CONDITION AS INCIDENTAL TO THE "TRAFFIC CONTROL" BID ITEM.
7. SIGNS WHICH WILL BE IN PLACE LESS THAN 7 CONTINUOUS DAYS AND NIGHTS MAY BE MOUNTED ON PORTABLE SUPPORTS.
8. THIS DRAWING IS INFORMATIONAL ONLY AND PROVIDES GUIDANCE TO THE LEVEL OF TRAFFIC CONTROL QUALITY NECESSARY. THIS DRAWING CANNOT BE USED AS PART OF THE CONTRACTOR'S TRAFFIC CONTROL SUBMITTAL. THE CONTRACTOR SHALL BE RESPONSIBLE FOR PREPARING A TRAFFIC CONTROL PLAN AND OBTAINING WRITTEN APPROVAL OF THAT PLAN FROM THE ENGINEER AS INCIDENTAL TO THE "TRAFFIC CONTROL" BID ITEM.
9. EXTRA SIGNS AND BARRICADES SHALL BE USED AS DIRECTED BY THE ENGINEER AND PAID UNDER THEIR RESPECTIVE BID ITEMS, IF PROVIDED. IF NO ADDITIONAL BID ITEMS ARE PRESENT IN THE CONTRACT, ADDITIONAL SIGNS DIRECTED BY THE ENGINEER ARE INCIDENTAL TO THE "TRAFFIC CONTROL" BID ITEM.
10. WORK SHALL NOT BEGIN UNTIL THE WISDOT PROJECT ON SWAN BLVD IS COMPLETE AND THE ASSOCIATED DETOUR AND TRAFFIC CONTROL HAS BEEN REMOVED. COORDINATE START DATE OF TRAFFIC CONTROL INSTALLATION AND PROJECT WORK WITH ENGINEER.

ROAD
WORK
AHEAD
48" X 48"
①

ROAD
CLOSED
60" X 30"
②

ONE
WAY
24" X 30"
③


48" X 48"
④

60" X 30"
⑤

LANE
CLOSED
60" X 30"
⑦

BEGIN
LEFT
TURN
24" X 30"
⑧

TEMPORARY
PAVEMENT
MARKING
⑥

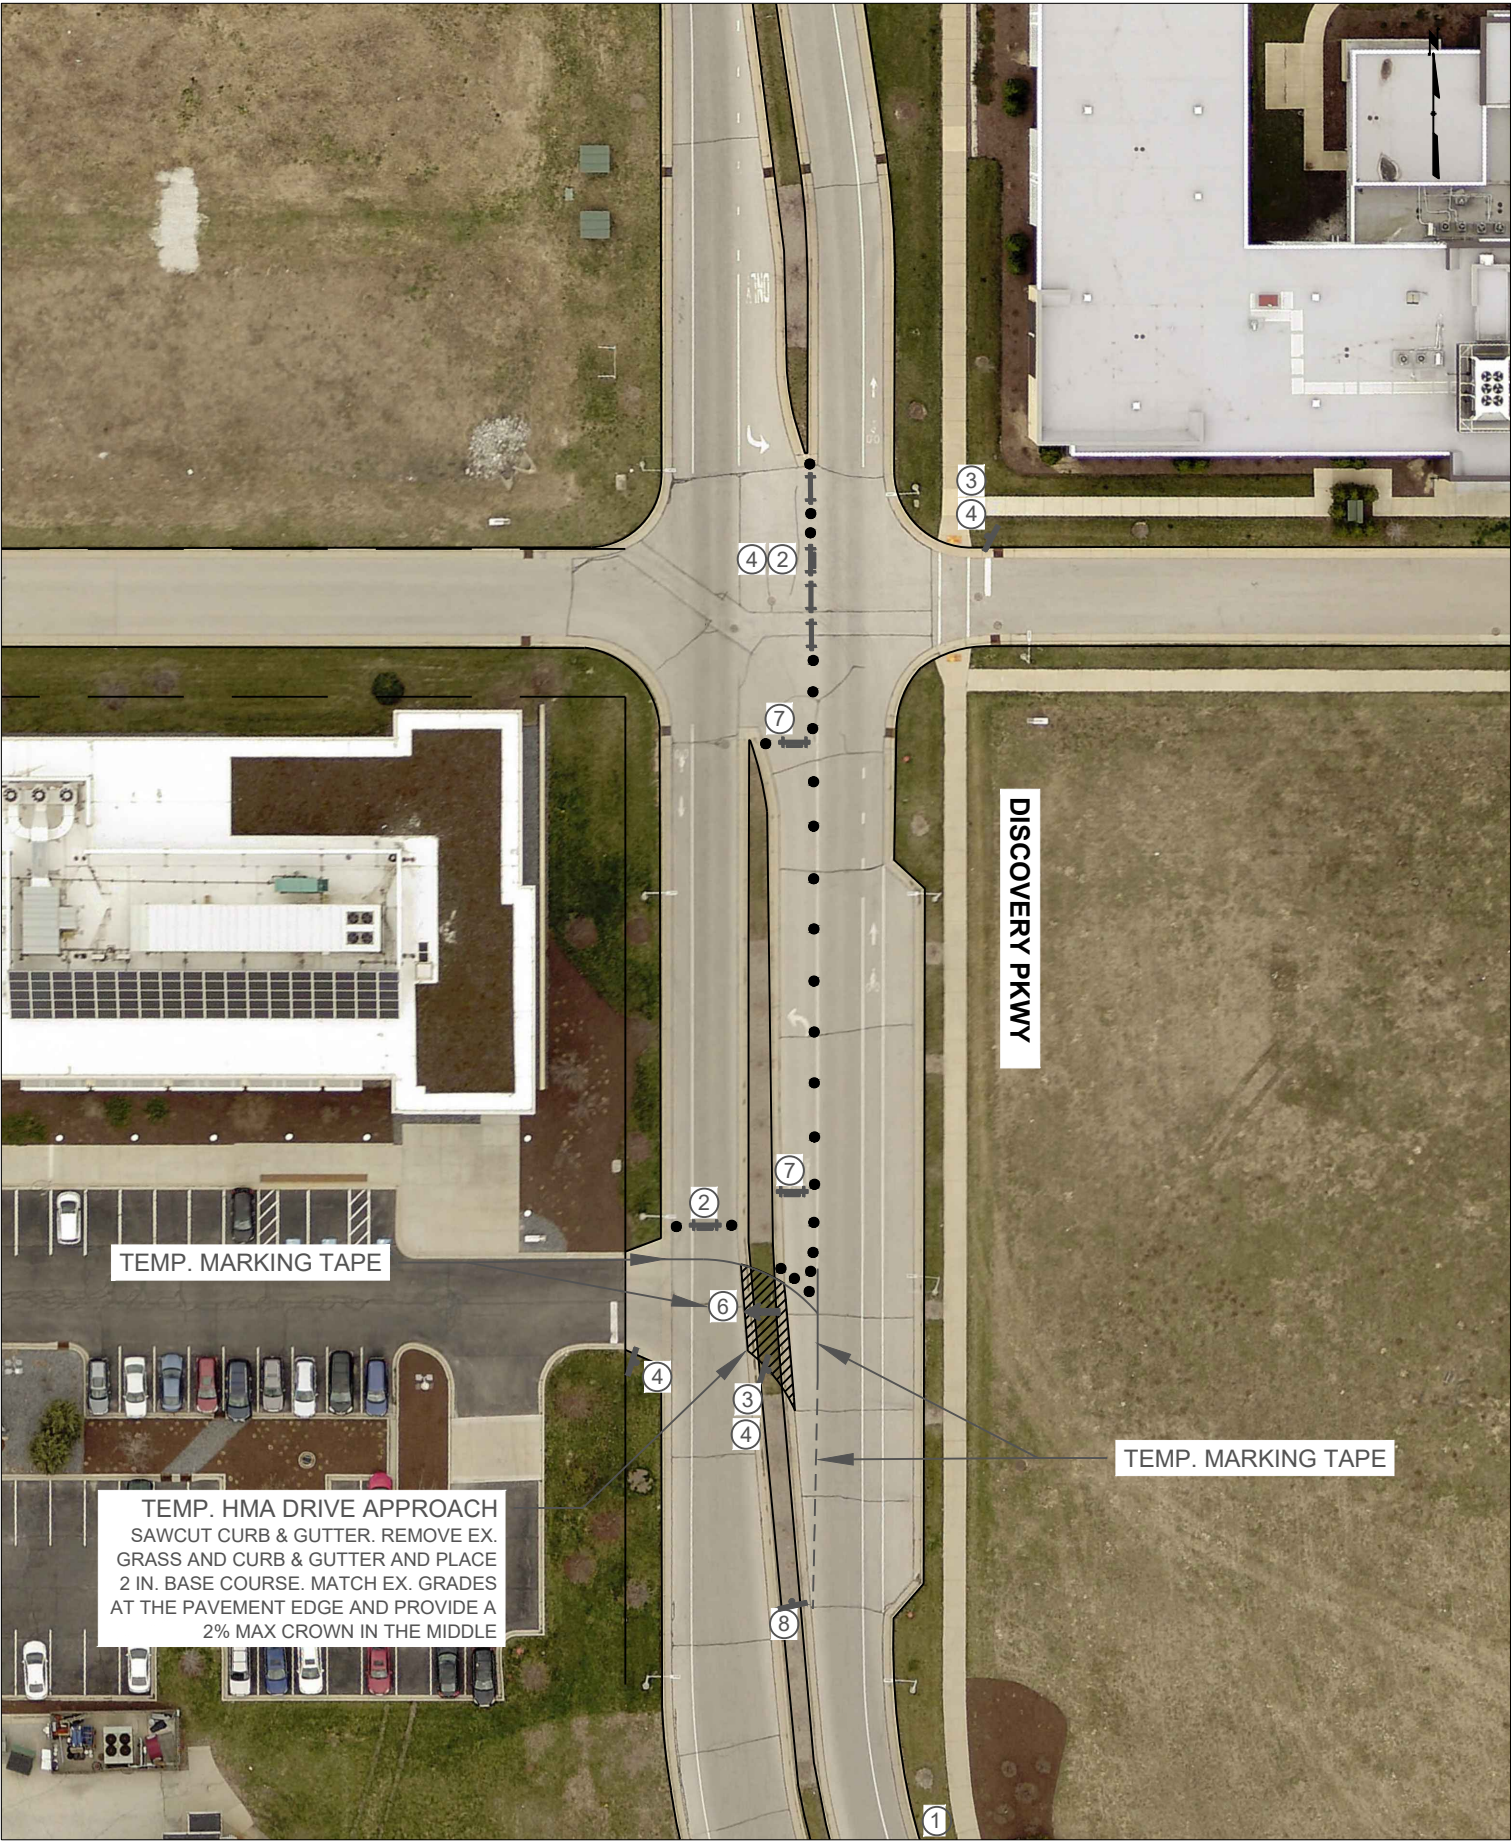

1. ALL TRAFFIC CONTROL SHALL BE IN ACCORDANCE WITH THE REQUIREMENTS OF PART 6 OF THE MANUAL OF UNIFORM TRAFFIC CONTROL DEVICES, 2009 EDITION WITH WISCONSIN DOT SUPPLEMENT. THE CONTRACTOR SHALL BE RESPONSIBLE FOR PROVIDING ADEQUATE BARRICADES, SIGNS, AND OTHER DEVICES NECESSARY TO PROTECT THE WORK ZONE, THE MOTORING PUBLIC, AND PEDESTRIANS. TEMPORARY "NO PARKING" SIGNS MAY BE NON-REFLECTIVE ON FOAM BOARD.
2. STAGING OF SUPPLIES AND EQUIPMENT SHALL ONLY BE ALLOWED WITHIN THE PORTION OF THE ROAD WHICH IS FULLY CLOSED TO TRAFFIC. AT NO TIME SHALL ANY STAGING BE ALLOWED IN THE PARKING LANES ALONG DISCOVERY PKWY.
3. THE EXACT LOCATION AND SPACING OF ALL SIGNS AND DEVICES SHALL BE ADJUSTED TO FIT CONDITIONS AS APPROVED BY THE ENGINEER.
4. ALL SIGNS SHALL BE 48" X 48" UNLESS OTHERWISE NOTED.
5. ALL TYPE III BARRICADES SHALL BE 8-FEET WIDE.
6. THE CONTRACTOR SHALL COVER ANY SIGN CONFLICTING WITH THE TRAFFIC CONTROL IN OPERATION AS NEEDED OR AS DIRECTED BY THE ENGINEER. COVERING OF SIGNS, AND BAGGING OF SIGNALS IS INCIDENTAL TO THE "TRAFFIC CONTROL" BID ITEM. AFFECTED SIGNS SHALL BE RESTORED TO PRE-CONSTRUCTION CONDITION AS INCIDENTAL TO THE "TRAFFIC CONTROL" BID ITEM.
7. SIGNS WHICH WILL BE IN PLACE LESS THAN 7 CONTINUOUS DAYS AND NIGHTS MAY BE MOUNTED ON PORTABLE SUPPORTS.
8. THIS DRAWING IS INFORMATIONAL ONLY AND PROVIDES GUIDANCE TO THE LEVEL OF TRAFFIC CONTROL QUALITY NECESSARY. THIS DRAWING CANNOT BE USED AS PART OF THE CONTRACTOR'S TRAFFIC CONTROL SUBMITTAL. THE CONTRACTOR SHALL BE RESPONSIBLE FOR PREPARING A TRAFFIC CONTROL PLAN AND OBTAINING WRITTEN APPROVAL OF THAT PLAN FROM THE ENGINEER AS INCIDENTAL TO THE "TRAFFIC CONTROL" BID ITEM.
9. EXTRA SIGNS AND BARRICADES SHALL BE USED AS DIRECTED BY THE ENGINEER AND PAID UNDER THEIR RESPECTIVE BID ITEMS, IF PROVIDED. IF NO ADDITIONAL BID ITEMS ARE PRESENT IN THE CONTRACT, ADDITIONAL SIGNS DIRECTED BY THE ENGINEER ARE INCIDENTAL TO THE "TRAFFIC CONTROL" BID ITEM.
10. WORK SHALL NOT BEGIN UNTIL THE WISDOT PROJECT ON SWAN BLVD IS COMPLETE AND THE ASSOCIATED DETOUR AND TRAFFIC CONTROL HAS BEEN REMOVED. COORDINATE START DATE OF TRAFFIC CONTROL INSTALLATION AND PROJECT WORK WITH ENGINEER.

A rectangular white sign with a black border. The text "NO PARKING" is at the top, "ANY TIME" is in the middle, and a black arrow points to the right at the bottom.

③



④



⑤



(6)



⑦



CONTRACT:		23-08	 CITY OF WAUWATOSA ENGINEERING SERVICES DIVISION	DATE	DESCRIPTION
FILE NO:		##-333			
DRAWN BY:		MMM			
CHECKED BY:		MMM			
SCALE:		1" = 50'			
2-T03			TRAFFIC CONTROL PHASE 1 & 3		
			TEMPORARY ACCESS WORK ZONE		
FROM:			TO:		
1225 DISCOVERY PKWY			S. DWY ENTRANCE		