



4 OVERALL ELEVATION - NORTH SITE
Scale: 1/16" = 1'-0"
0' 4' 8' 16' 24'




3 OVERALL ELEVATION - WUWATOSA AVENUE
Scale: 1/16" = 1'-0"
0' 4' 8' 16' 24'



2 OVERALL ELEVATION - SOUTH
Scale: 1/16" = 1'-0"
0' 4' 8' 16' 24'



1 OVERALL ELEVATION - NORTH EAST
Scale: 1/16" = 1'-0"
0' 4' 8' 16' 24'

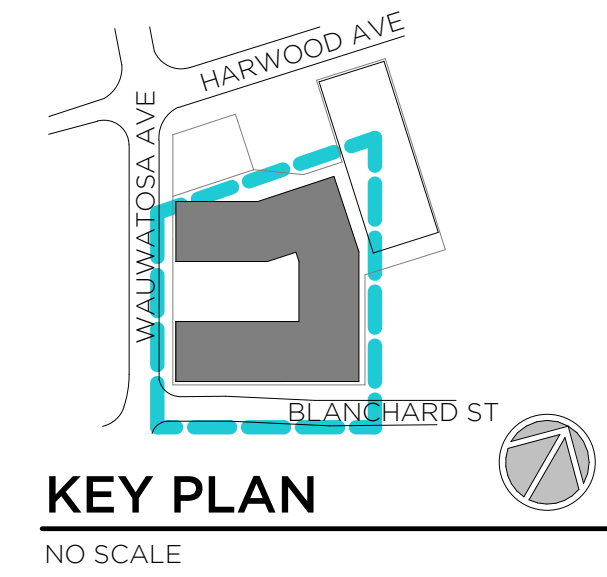



T 414.220.9640
751 N Jefferson St.
Suite 200
Milwaukee, WI 53202

CONSULTANTS:

NOT FOR CONSTRUCTION
THESE DRAWINGS ARE RELEASED FOR DESIGN DEVELOPMENT PURPOSES ONLY. THEY ARE NOT TO BE USED FOR REGULATORY APPROVAL, PERMIT, OR CONSTRUCTION PURPOSES.

HARLOW AND HEM
7460 BLANCHARD ST, WUWATOSA, WI 53213, Tax Key ID 370-0324-001
7463 HARWOOD AVE, WUWATOSA, WI 53213, Tax Key ID 370-0359-000
BLANCHARD ST PUBLIC PARKING LOTS, WUWATOSA, WI
Tax Key IDs: 3700362000, 3700323000, 3700337001

SHEET TITLE:
OVERALL ELEVATIONS

REVISIONS:

SCALE	VARIES
PROJECT NUMBER	230702
SET TYPE	PRELIMINARY PUD SUBMITTAL
DATE ISSUED	04/10/2024
SHEET NUMBER	A04-1



EXTERIOR MATERIAL LEGEND	
	FIBER CEMENT HORIZONTAL SIDING SMOOTH LAP SIDING ALTERNATING SIZES (8.25" / 6.25" / 5.25") SEE ENLARGED ELEVATION FOR TYP. PATTERN METAL TRIM SYSTEM W/ EXPOSED FASTENERS COLOR: NIGHT GRAY/LIGHT MIST BASIS OF DESIGN - JAMES HARDIE COLLECTION - OR EQUAL
	FIBER CEMENT PANEL SIDING SMOOTH TEXTURED PANELS METAL TRIM SYSTEM W/ EXPOSED FASTENERS BASIS OF DESIGN - JAMES HARDIE COLLECTION - OR EQUAL
	COMPOSITE/ALUMINUM SIDING COLOR: WOOD BASIS OF DESIGN - LONGBOARD ALUMINUM SIDING
	MASONRY FACE BRICK 02, (LINEAR) 3-5/8" H x 23-5/8" L x 3-5/8" D COLOR - ALABASTER BASIS OF DESIGN - CORDOVA STONE BY ECHELON MASONRY - OR EQUAL
	MASONRY BASE BRICK 02, (LINEAR) 3-5/8" H x 23-5/8" L x 3-5/8" D COLOR - ALABASTER BASIS OF DESIGN - CORDOVA STONE BY ECHELON MASONRY - OR EQUAL
	MASONRY FACE BRICK 01, MODULAR SIZE 3-5/8" H x 7-5/8" L x 3-5/8" D COLOR: MANGANESE IRONSPOT, SMOOTH BASIS OF DESIGN - ENDICOTT BRICK - OR EQUAL
	MASONRY BASE BRICK 01, MODULAR SIZE 3-5/8" H x 7-5/8" L x 3-5/8" D COLOR - MIDNIGHT GROUND BASIS OF DESIGN - CORDOVA STONE BY ECHELON MASONRY - OR EQUAL
	CONCRETE CAST-IN PLACE CONCRETE
GENERAL EXTERIOR ELEVATION NOTES TO CONTRACTOR	
1.	



T 414.220.9640
751 N Jefferson St.
Suite 200
Milwaukee, WI 53202

CONSULTANTS:

NOT FOR CONSTRUCTION
THESE DRAWINGS ARE RELEASED FOR DESIGN DEVELOPMENT PURPOSES ONLY. THEY ARE NOT TO BE USED FOR REGULATORY APPROVAL, PERMIT, OR CONSTRUCTION PURPOSES.

HARLOW AND HEM
7460 BLANCHARD ST, WAUWATOSA, WI 53213, Tax Key ID 370-0324-001
7463 HARWOOD AVE, WAUWATOSA, WI 53213, Tax Key ID 370-0359-000
BLANCHARD ST PUBLIC PARKING LOTS, WAUWATOSA, WI
Tax Key IDs: 3700362000, 3700323000, 3700337001
SHEET TITLE: EXTERIOR ELEVATIONS

SCALE	VARIES
PROJECT NUMBER	230702
SET TYPE	PRELIMINARY PUD SUBMITTAL
DATE ISSUED	04/10/2024
SHEET NUMBER	A04-2



T 414.220.9640

751 N Jefferson St.
Suite 200
Milwaukee, WI 53202

CONSULTANTS:

NOT FOR CONSTRUCTION

THESE DRAWINGS ARE RELEASED FOR
DESIGN DEVELOPMENT PURPOSES
ONLY. THEY ARE NOT TO BE USED FOR
REGULATORY APPROVAL, PERMIT, OR
CONSTRUCTION PURPOSES.

HARLOW AND HEM

7460 BLANCHARD ST, WAUWATOSA, WI 53213; Tax Key ID 370-0324-001
7463 HARWOOD AVE, WAUWATOSA, WI 53213; Tax Key ID 370-0359-000
BLANCHARD ST PUBLIC PARKING LOTS, WAUWATOSA, WI
Tax Key IDs: 3700362000, 3700323000, 3700337001

EXTERIOR ELEVATIONS



REVISIONS:

SCALE	VARIES
PROJECT NUMBER	230702
SET TYPE	PRELIMINARY PUD SUBMITTAL
DATE ISSUED	04/10/2024
SHEET NUMBER	A04-3




2 SOUTH WING - SOUTH ELEVATION

Scale: 1/8" = 1'-0"

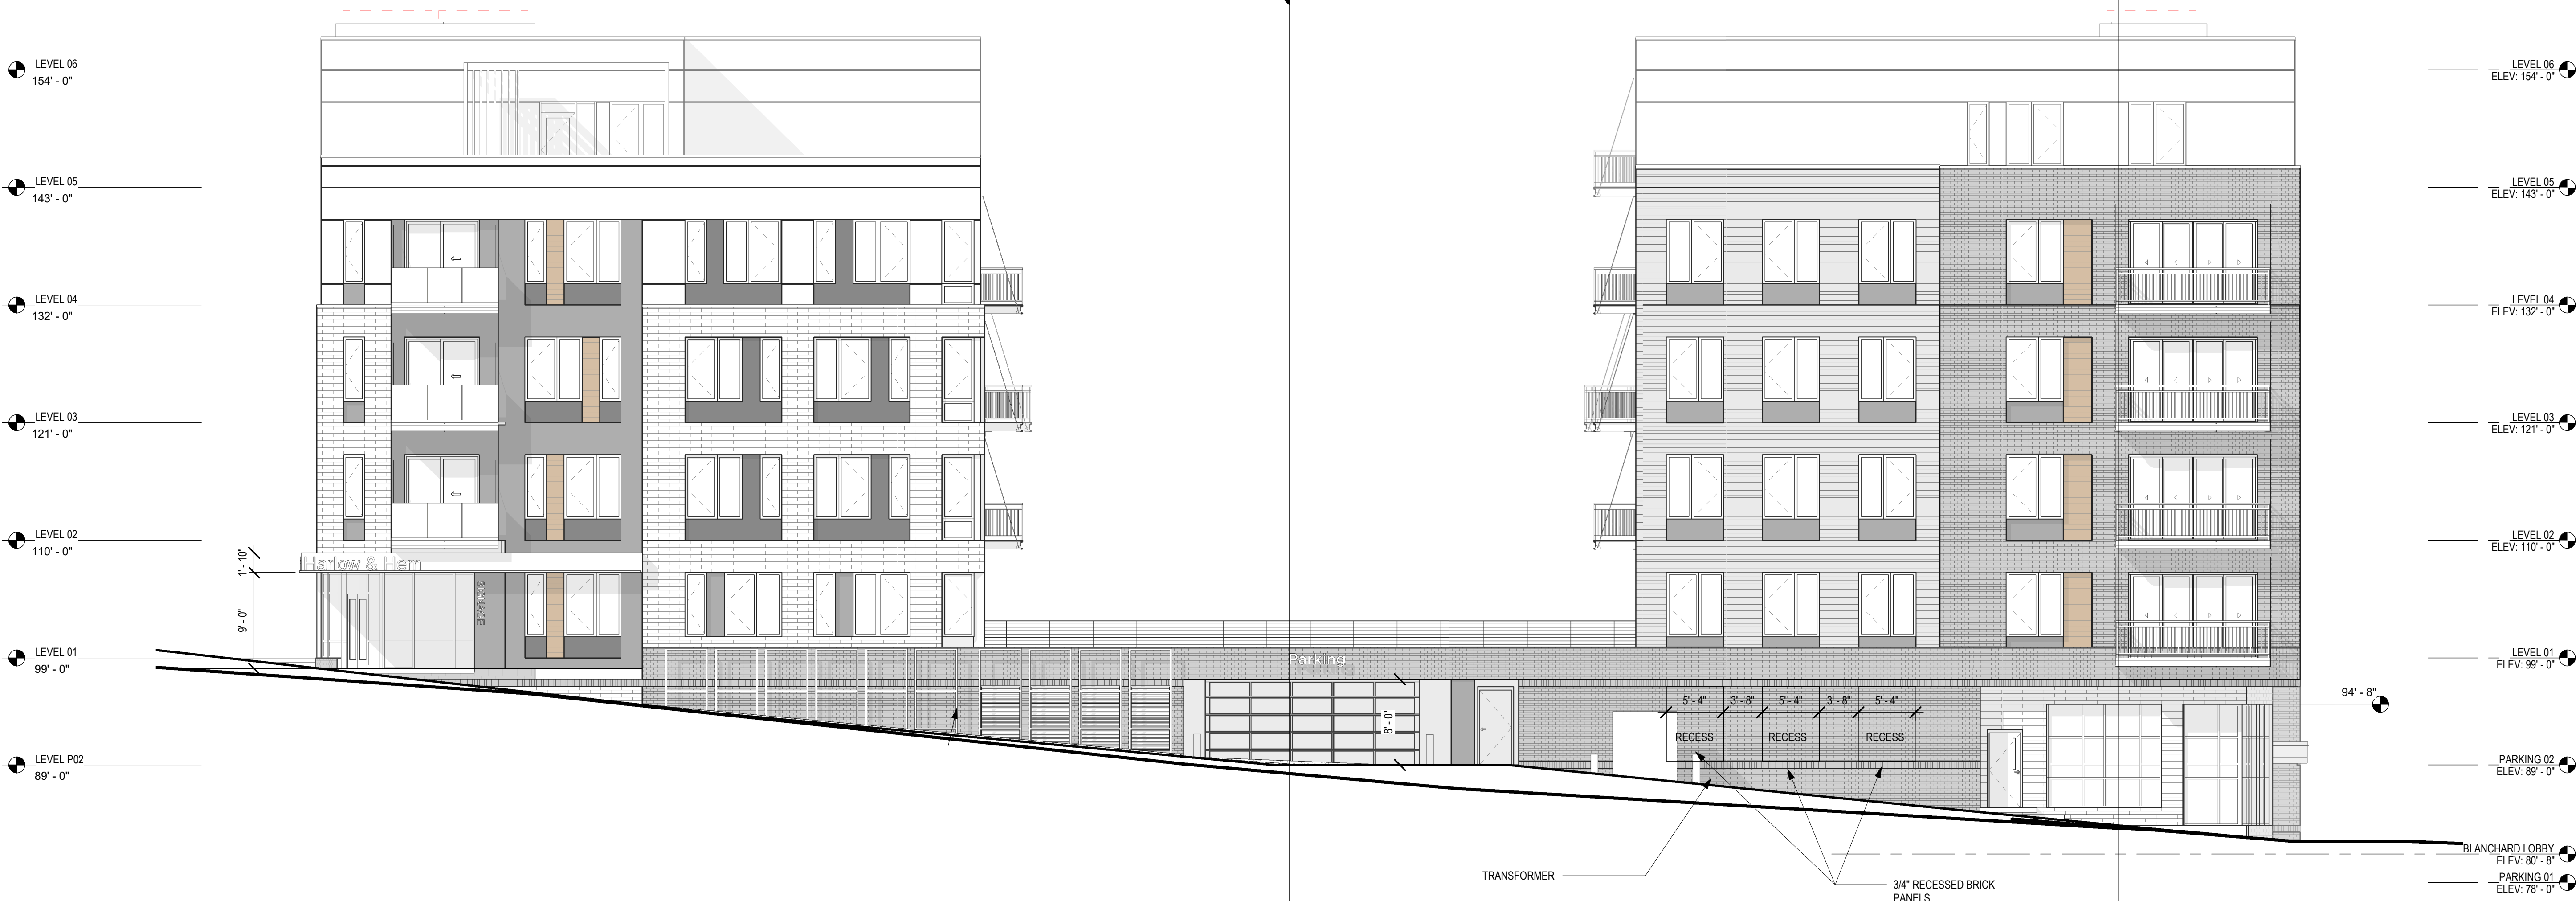 

1 SOUTH WING - WEST ELEVATION

Scale: 1/8" = 1'-0"

 

EXTERIOR MATERIAL LEGEND		
	FIBER CEMENT HORIZONTAL SIDING SMOOTH LAP SIDING ALTERNATING SIZES (6.25" / 6.25" / 5.25") SEE ENLARGED ELEVATION FOR TYP. PATTERN METAL TRIM SYSTEM W/ EXPOSED FASTENERS COLOR: NIGHT GRAY/LIGHT MIST BASIS OF DESIGN - JAMES HARDIE COLLECTION - OR EQUAL	
	FIBER CEMENT PANEL SIDING SMOOTH TEXTURED PANELS METAL TRIM SYSTEM W/ EXPOSED FASTENERS COLOR: LIGHT MIST BASIS OF DESIGN - JAMES HARDIE COLLECTION - OR EQUAL	
	COMPOSITE/ALUMINUM SIDING COLOR: WOOD BASIS OF DESIGN - LONGBOARD ALUMINUM SIDING	
	MASONRY FACE BRICK 02 (LINEAR) 3-5/8" H x 23-5/8" L x 3-5/8" D COLOR - ALABASTER BASIS OF DESIGN - CORDOVA STONE BY ECHELON MASONRY - OR EQUAL	
	BASE BRICK 02 (LINEAR) 3-5/8" H x 23-5/8" L x 3-5/8" D COLOR - ALABASTER BASIS OF DESIGN - CORDOVA STONE BY ECHELON MASONRY - OR EQUAL	
	MASONRY FACE BRICK 01 , MODULAR SIZE 3-5/8" H x 7-5/8" L x 3-5/8" D COLOR - MANGANESE IRONSPOT, SMOOTH BASIS OF DESIGN - ENDICOTT BRICK - OR EQUAL	
	BASE BRICK 01 , MODULAR SIZE 3-5/8" H x 7-5/8" L x 3-5/8" D COLOR - MIDNIGHT GROUND BASIS OF DESIGN - CORDOVA STONE BY ECHELON MASONRY - OR EQUAL	
	CONCRETE CAST-IN PLACE CONCRETE	

GENERAL EXTERIOR ELEVATION NOTES TO CONTRACTOR



1.






3A NORTH WING - SOUTH ELEVATION




Scale: 1/8" = 1'-0"

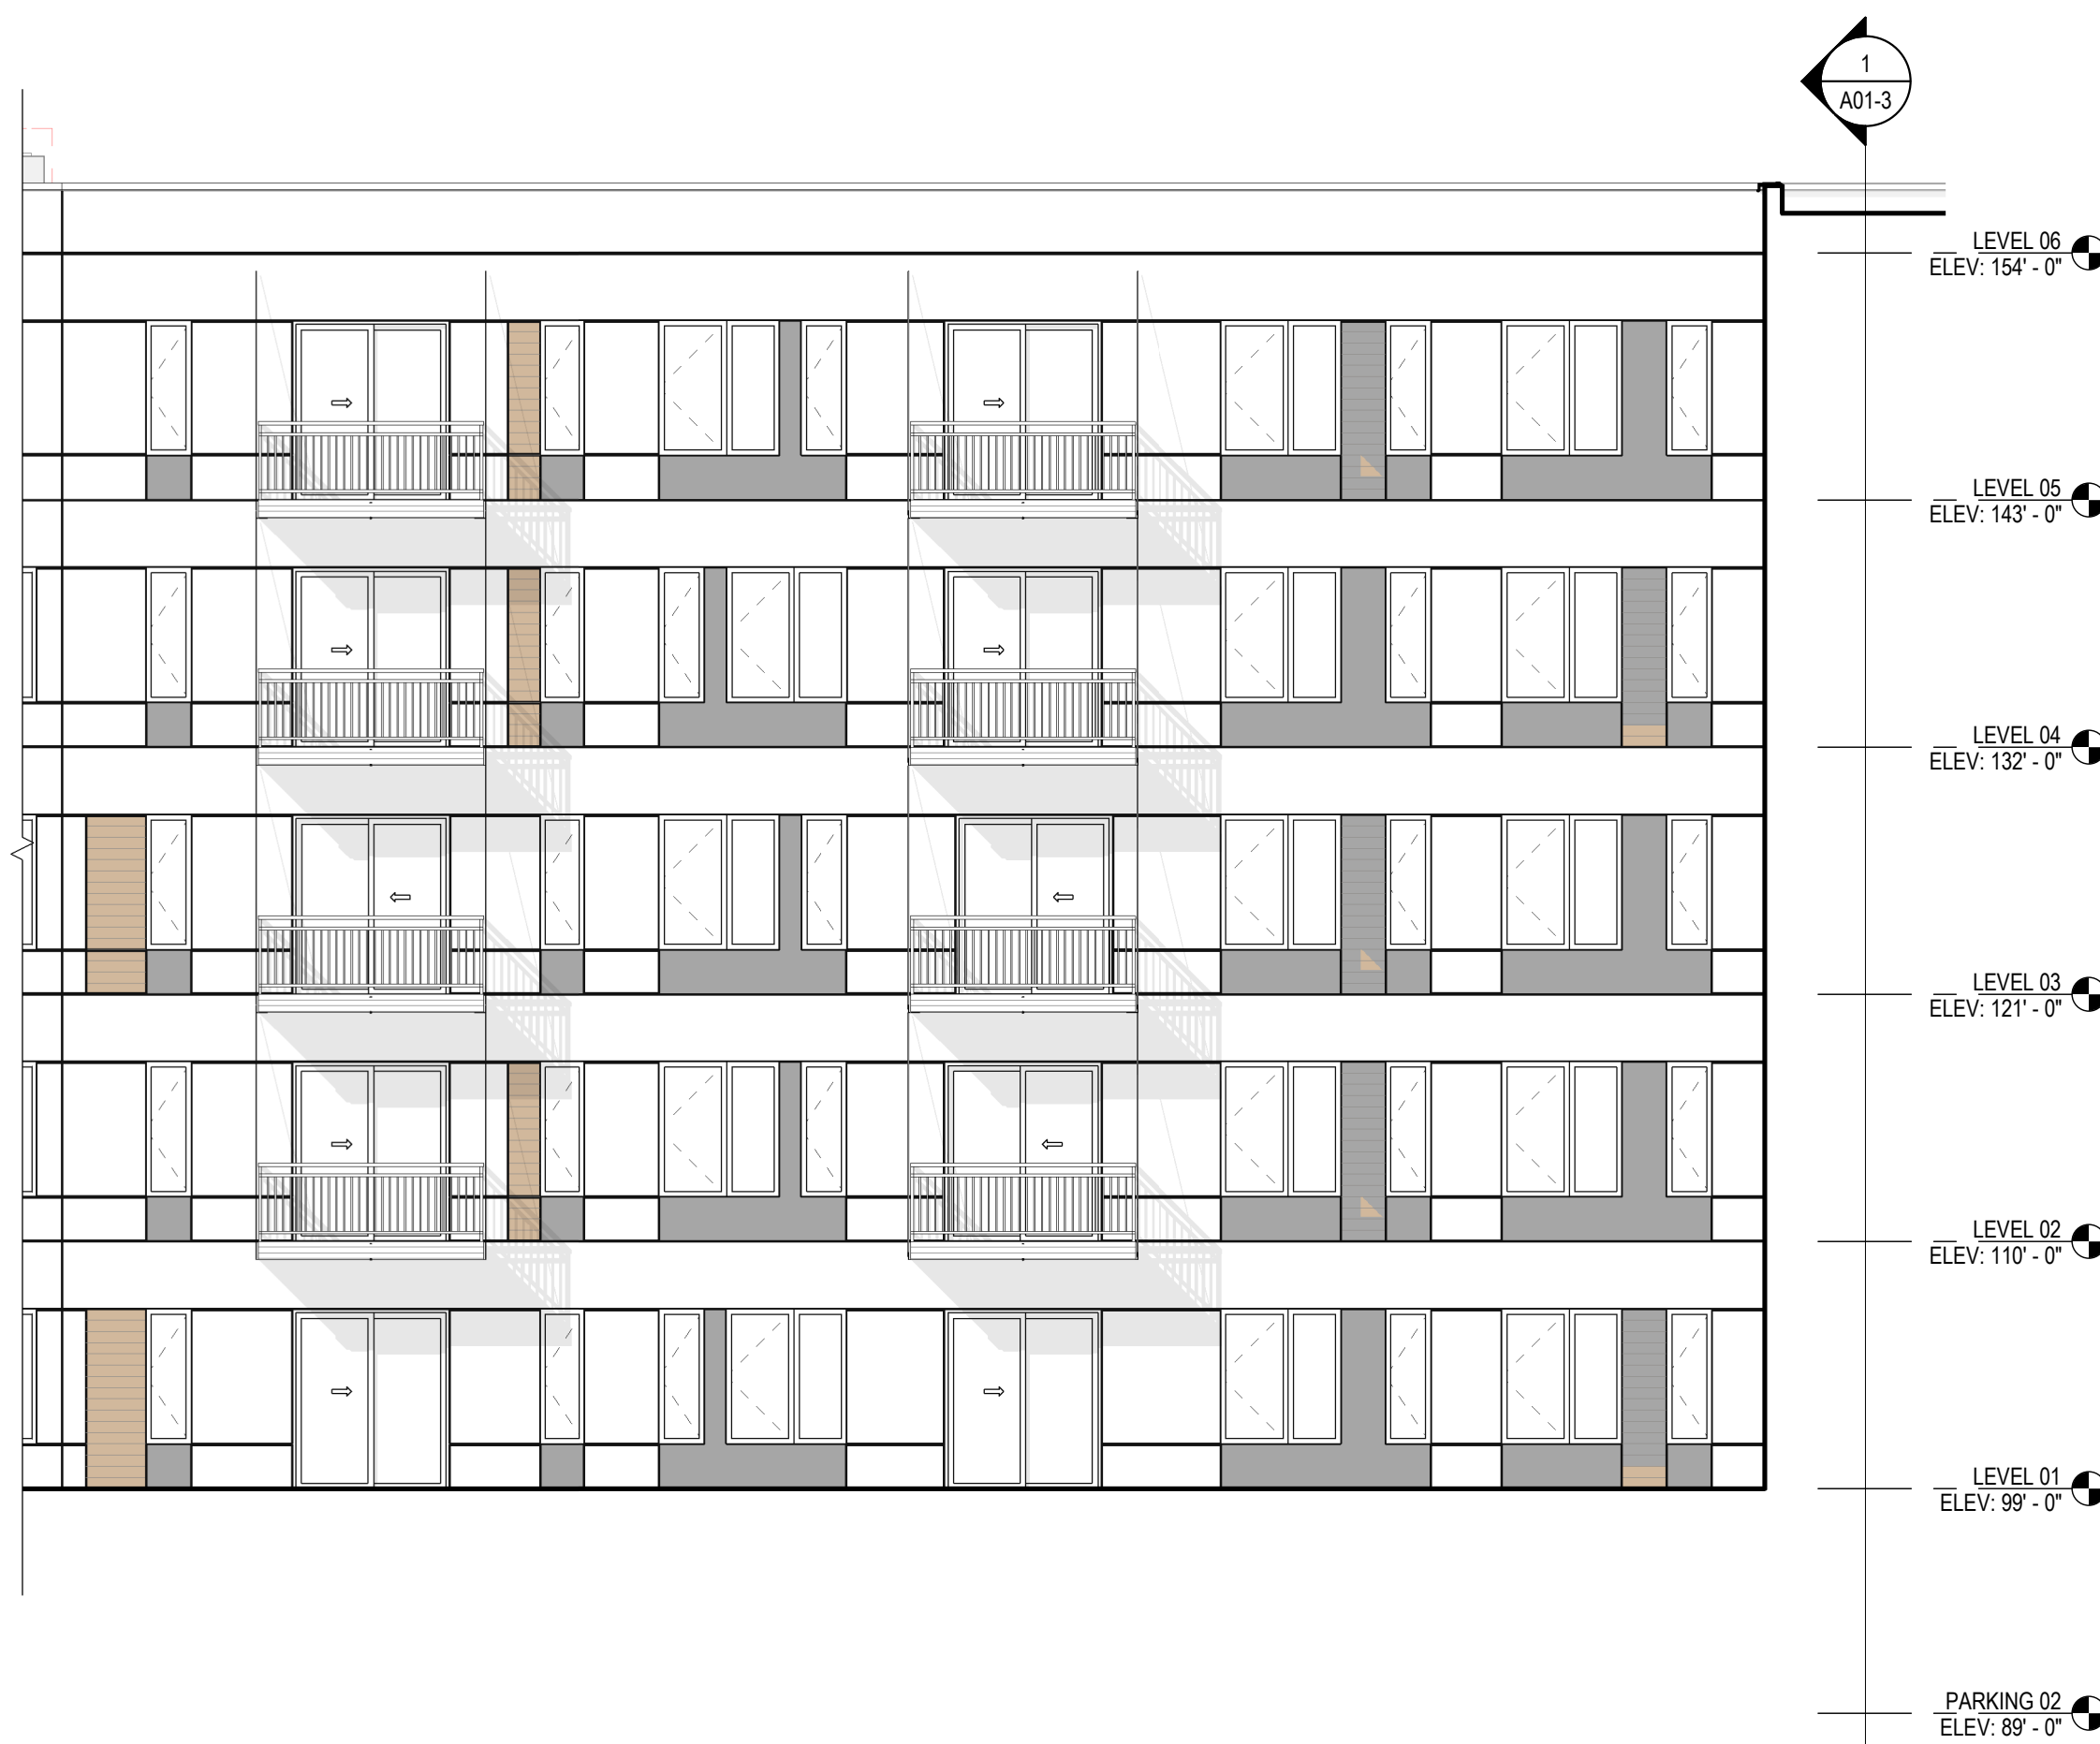 

3B NORTH WING - SOUTHEAST ELEVATION

Scale: 1/8" = 1'-0"

 

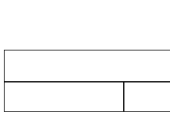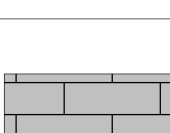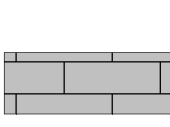EXTERIOR MATERIAL LEGEND		
	FIBER CEMENT HORIZONTAL SIDING SMOOTH LAP SIDING ALTERNATING SIZES (8.25" / 6.25" / 5.25") SEE ENLARGED ELEVATION FOR TYP. PATTERN METAL TRIM SYSTEM W/ EXPOSED FASTENERS COLOR: NIGHT GRAY/LIGHT MIST BASIS OF DESIGN - JAMES HARDIE COLLECTION - OR EQUAL	
	FCP-01 COLOR: ARTIC WHITE	FIBER CEMENT PANEL SIDING SMOOTH TEXTURED PANELS METAL TRIM SYSTEM W/ EXPOSED FASTENERS
	FCP-02 COLOR: IRON GRAY	
	FCP-03 COLOR: LIGHT MIST	BASIS OF DESIGN - JAMES HARDIE COLLECTION - OR EQUAL
	COMPOSITE/ALUMINUM SIDING COLOR: WOOD BASIS OF DESIGN - LONGBOARD ALUMINUM SIDING	
	MASONRY FACE BRICK 02, (LINEAR) 3-5/8" H x 23-5/8" L x 3-5/8" D COLOR - ALABASTER BASIS OF DESIGN - CORDOVA STONE BY ECHELON MASONRY - OR EQUAL BASE BRICK 02, (LINEAR) 3-5/8" H x 23-5/8" L x 3-5/8" D COLOR - ALABASTER BASIS OF DESIGN - CORDOVA STONE BY ECHELON MASONRY - OR EQUAL	
	MASONRY FACE BRICK 01, MODULAR SIZE 3-5/8" H x 7-5/8" L x 3-5/8" D COLOR: MANGANESE IRONSPOT, SMOOTH BASIS OF DESIGN - ENDICOTT BRICK - OR EQUAL BASE BRICK 01, MODULAR SIZE 3-5/8" H x 7-5/8" L x 3-5/8" D COLOR - MIDNIGHT GROUND BASIS OF DESIGN - CORDOVA STONE BY ECHELON MASONRY - OR EQUAL	
	CONCRETE CAST-IN PLACE CONCRETE	
GENERAL EXTERIOR ELEVATION NOTES TO CONTRACTOR		
1.		



2A EAST WING - SOUTHWEST ELEVATION

Scale: 1/8" = 1'-0"





2B EAST WING - WEST ELEVATION

Scale: 1/8" = 1'-0"



1 SOUTH WING - NORTH ELEVATION

Scale: 1/8" = 1'-0"

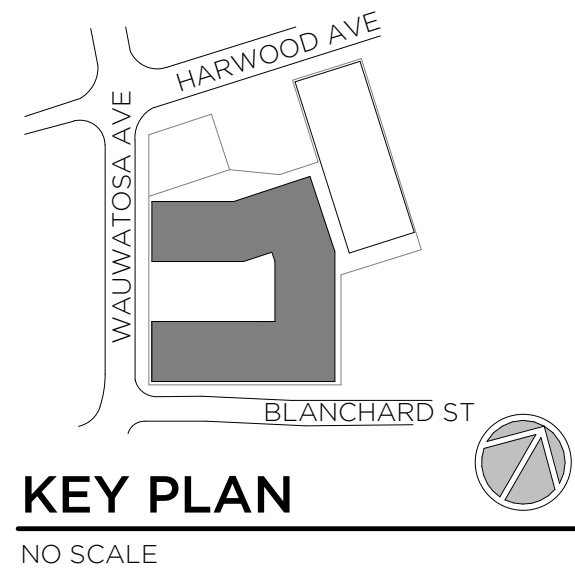 

KEY PLAN
NO SCALE

NOT FOR CONSTRUCTION
THESE DRAWINGS ARE RELEASED FOR
DESIGN DEVELOPMENT PURPOSES
ONLY. THEY ARE NOT TO BE USED FOR
REGULATORY APPROVAL, PERMIT, OR
CONSTRUCTION PURPOSES.

HARLOW AND HEM
7460 BLANCHARD ST., WAUWATOSA, WI 53213, Tax Key ID 370-0324-001
7463 HARWOOD AVE., WAUWATOSA, WI 53213, Tax Key ID 370-0359-000
BLANCHARD ST PUBLIC PARKING LOT'S, WAUWATOSA, WI
Tax Key IDs: 3700362000, 3700323000, 3700337001
SHEET TITLE
EXTERIOR ELEVATIONS - COURTYARD

REVISIONS:

SCALE	VARIES
PROJECT NUMBER	230702
SET TYPE	PRELIMINARY PUD SUBMITTAL
DATE ISSUED	04/10/2024
SHEET NUMBER	A04-4