


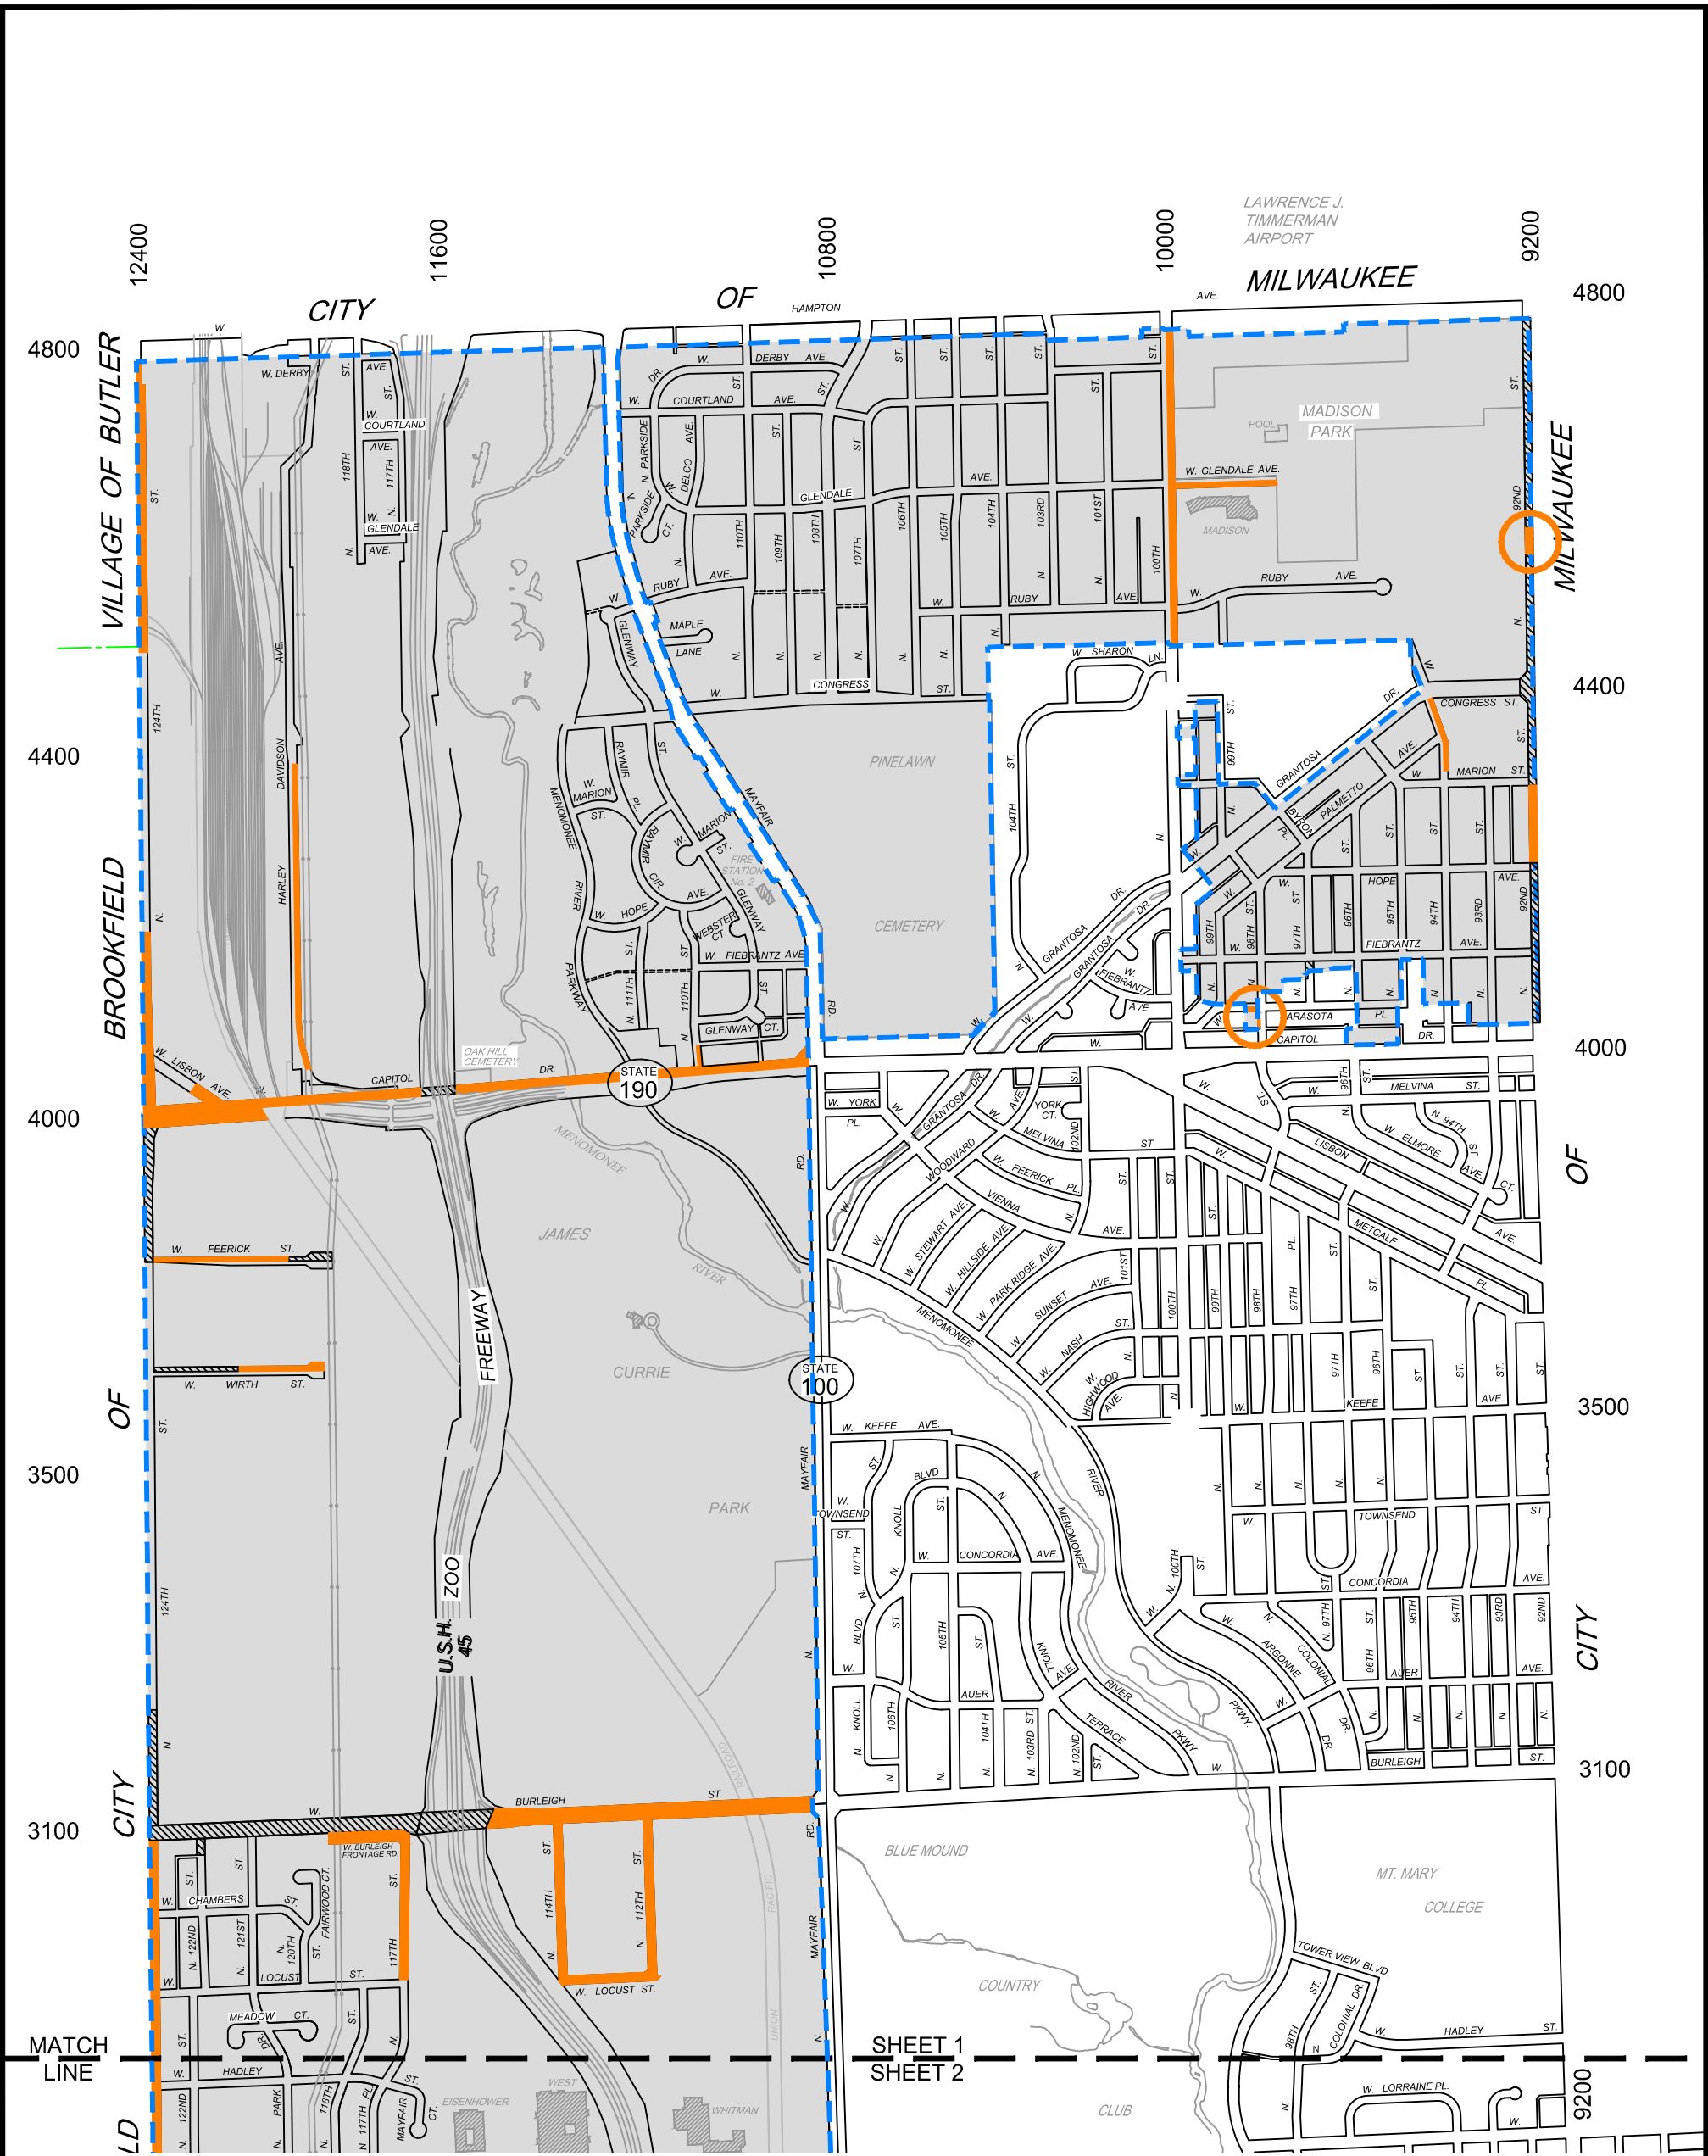

(SEE SHEET 2)





2024 SIDEWALK
PROGRAM AREA



STREETS WITH
SIDEWALK
PROGRAM WORK




SIDEWALK
EXCLUDED FROM
PROGRAM WORK

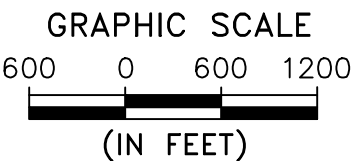 

CITY OF WAUWATOSA
2024 SIDEWALK PROGRAM
MAP OF PROGRAM AREA
SHEET 1 OF 2

This is a detailed street map of Brookfield, Wisconsin, showing the city's layout, major roads, and landmarks. The map is divided into sections by a vertical dashed line labeled "MATCH LINE" and a horizontal dashed line labeled "SHEET 1 SHEET 2". The map includes a grid of streets, with major roads like U.S. Highway 45 and U.S. Highway 18 highlighted in orange. A blue line indicates the route to East-West Interstate HWY I-94. The map also shows various landmarks such as the Milwaukee County Zoological Park, Children's Court Center, and several schools. The map is labeled with "CITY OF BROOKFIELD" and "VILLAGE OF" along the vertical axis, and "CITY OF WEST ALLIS" along the horizontal axis. The map includes a scale bar and a north arrow.

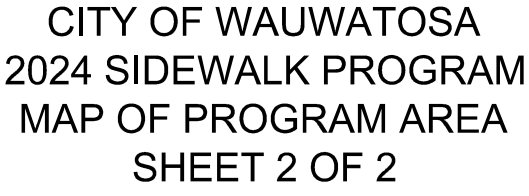



ADDRESS / LOCATION	SUBGRADE EXCAVATION (I.E., BEYOND THE 2" INCIDENTAL)	3/4" CRUSHED AGGREGATE BASE (I.E., BEYOND THE 2" INCIDENTAL)	5" & 7" CONC.	PAVE- MENT SAW		REMARKS / SPECIAL INSTRUCTIONS
1 = 8501 W. CLARKE ST.	0 CUBIC YDS.	0 CUBIC YDS.	6.7 STONES			SW CURB RAMP RECONSTRUCTION
2 = 2044 SUNSET CT.	0 CUBIC YDS.	0 CUBIC YDS.	1.7 STONES			
3 = 2105 LUDINGTON AVE.	0 CUBIC YDS.	0 CUBIC YDS.	2.0 STONES			
4 = 2115 N. 85TH ST.	0 CUBIC YDS.	0 CUBIC YDS.	3.0 STONES			NEW TREE ARC
5 = 2052 N. 84TH ST.	0 CUBIC YDS.	0 CUBIC YDS.	4.1 STONES			
6 = 1774 N. 84TH ST.	0 CUBIC YDS.	0 CUBIC YDS.	2.2 STONES			
7 = 1933 N. CHURCH ST.	0 CUBIC YDS.	0 CUBIC YDS.	1.9 STONES			



2024 SIDEWALK
PROGRAM AREA




STREETS WITH
SIDEWALK
PROGRAM WORK



SIDEWALK
EXCLUDED FROM
PROGRAM WORK



CITY OF WAUWATOSA
2024 SIDEWALK PROGRAM
MISCELLANEOUS LOCATIONS
SCALE: 1" = 500' SHEET 1 OF 2

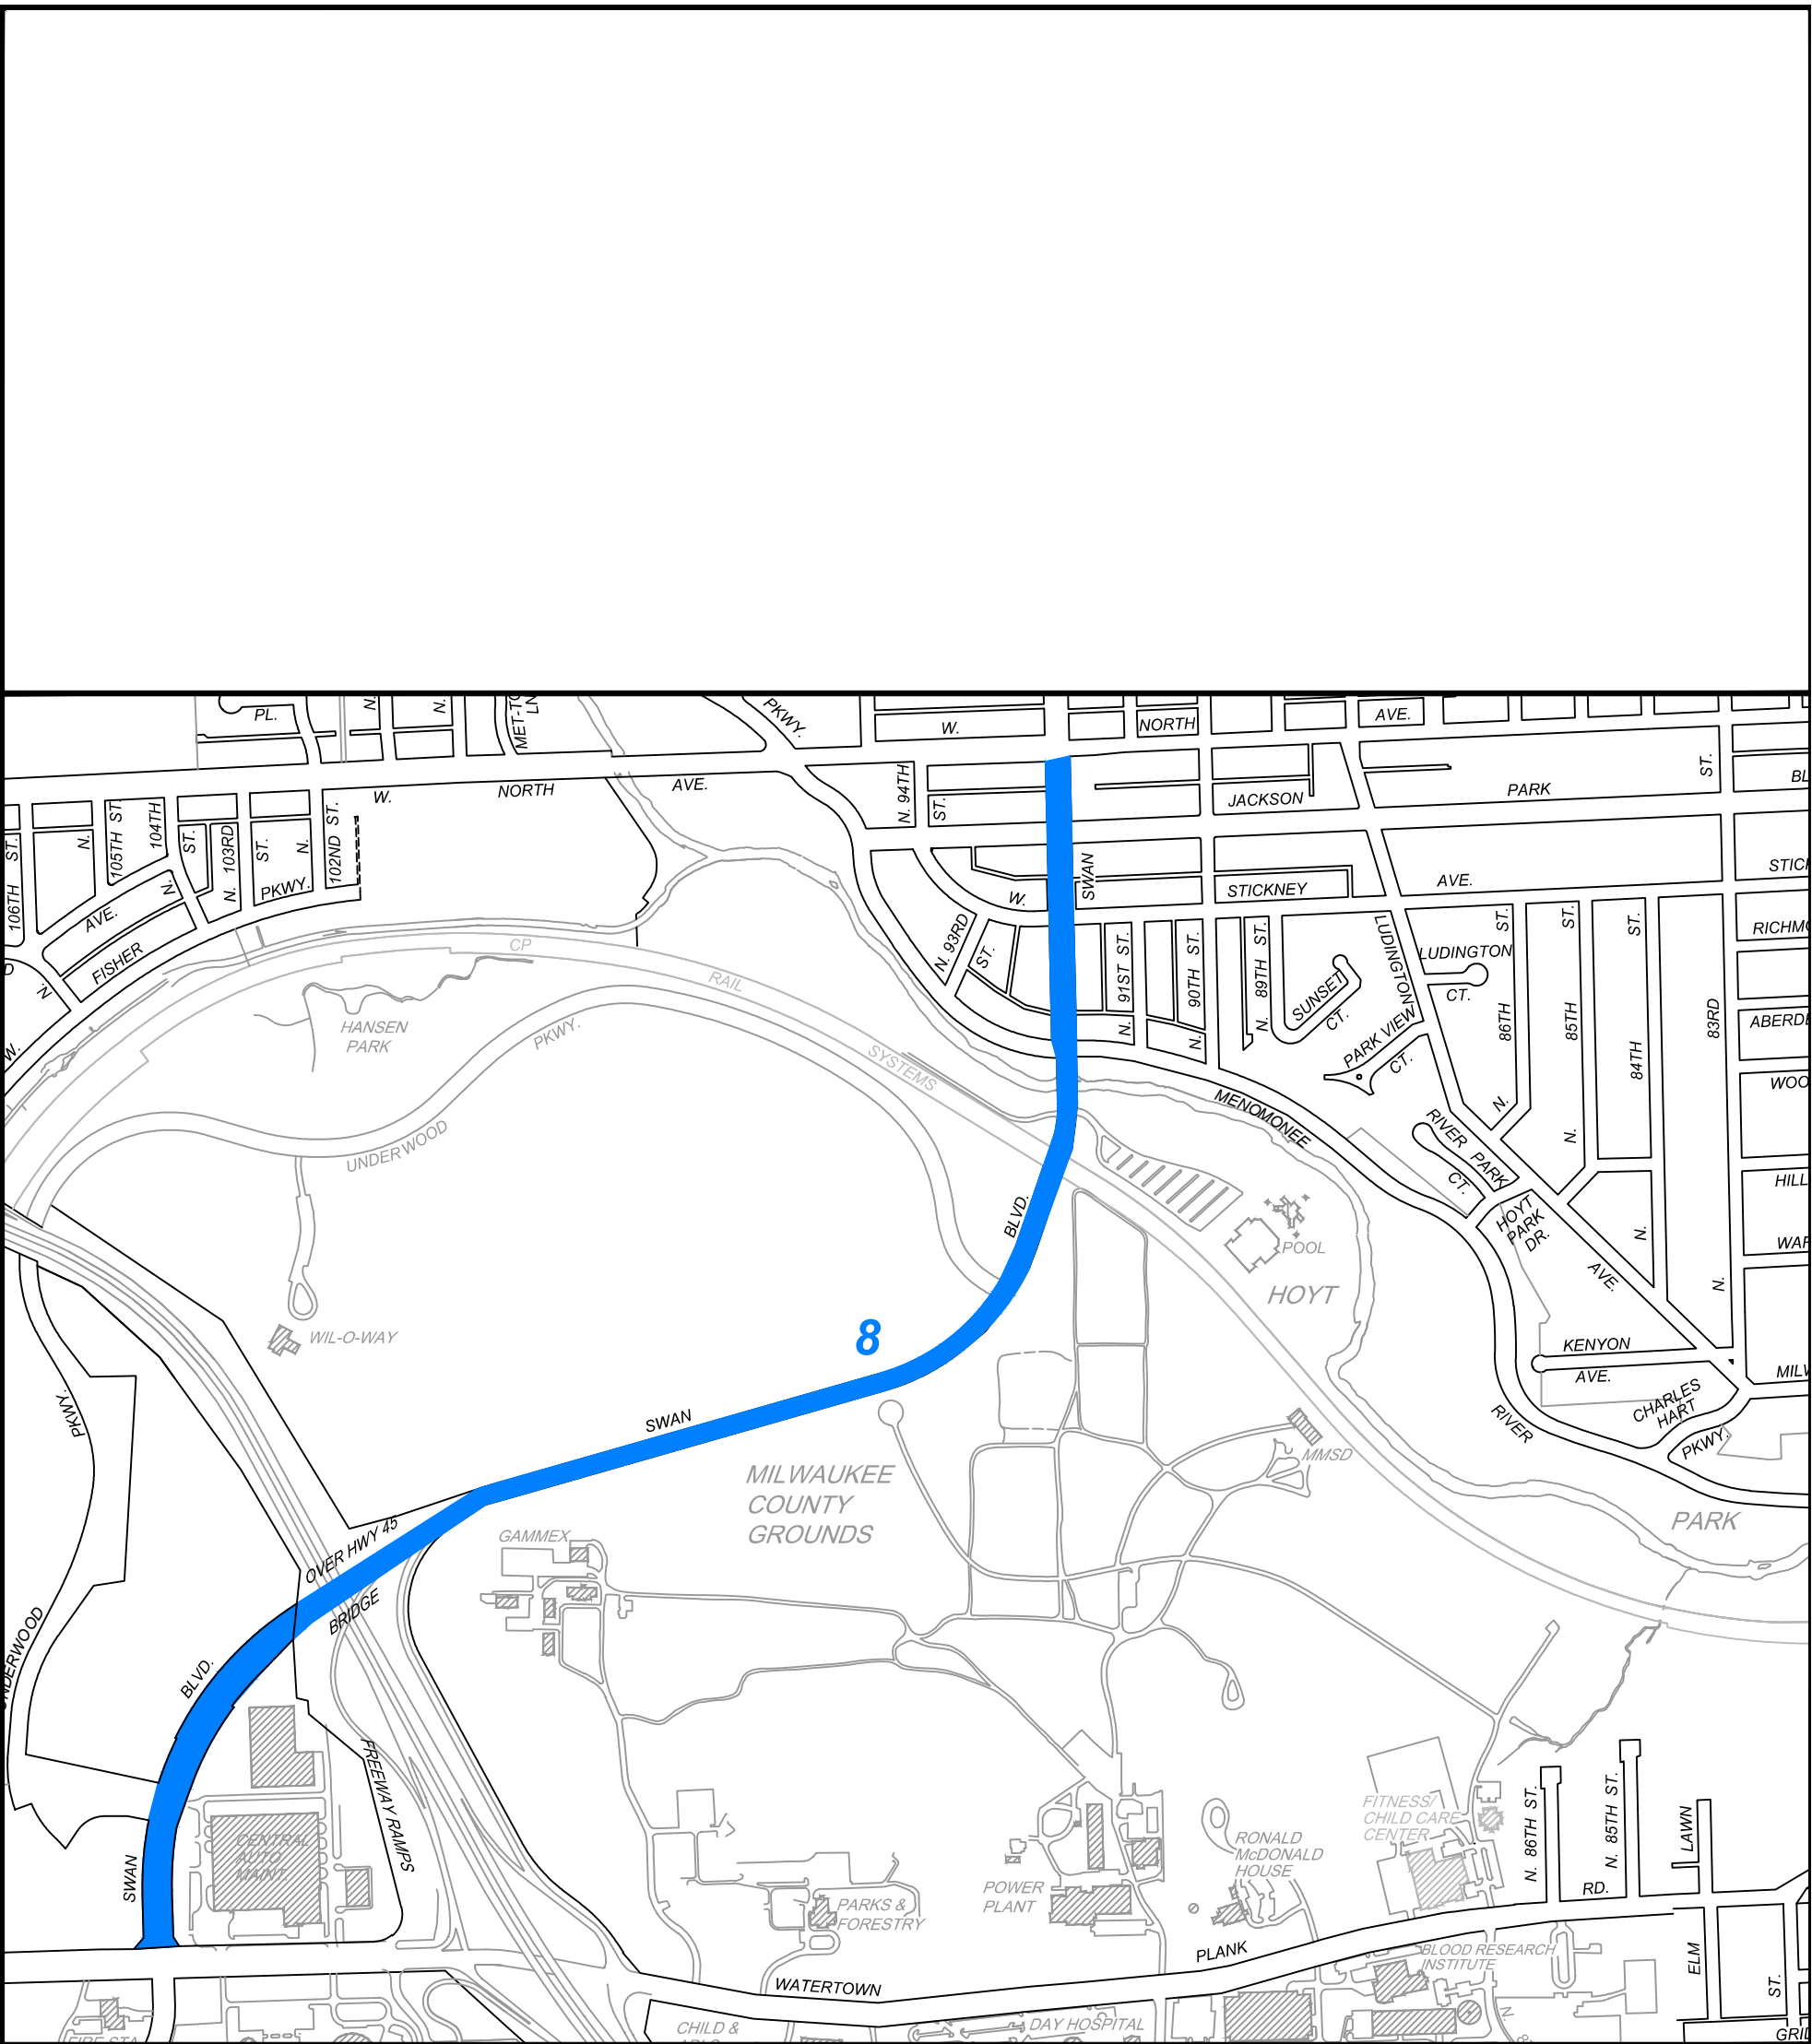

ADDRESS / LOCATION	SUBGRADE EXCAVATION (I.E., BEYOND THE 2" INCIDENTAL)	3/4" CRUSHED AGGREGATE BASE (I.E., BEYOND THE 2" INCIDENTAL)	5" & 7" CONC.	PAVE-MENT SAW	REMARKS / SPECIAL INSTRUCTIONS
8 = SWAN BLVD.	0 CUBIC YDS.	0 CUBIC YDS.	65 STONES		SW CURB RAMP RECONSTRUCTION



2024 SIDEWALK PROGRAM AREA





STREETS WITH SIDEWALK PROGRAM WORK



SIDEWALK EXCLUDED FROM PROGRAM WORK




CITY OF WAUWATOSA
2024 SIDEWALK PROGRAM
MISCELLANEOUS LOCATIONS
SCALE: 1" = 500' SHEET 2 OF 2

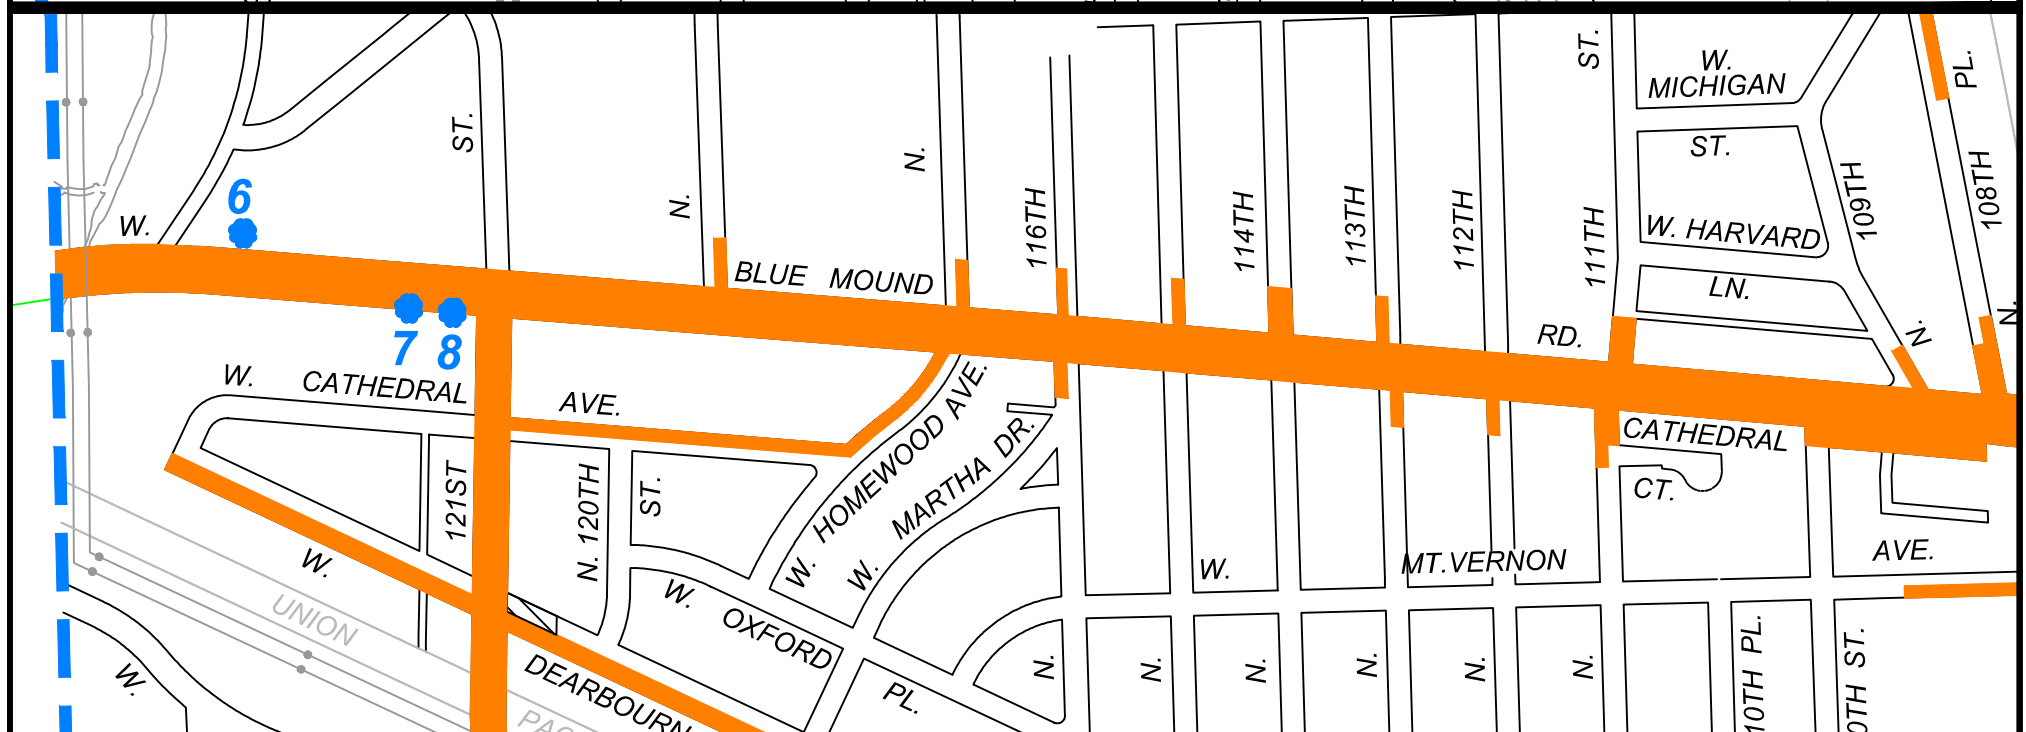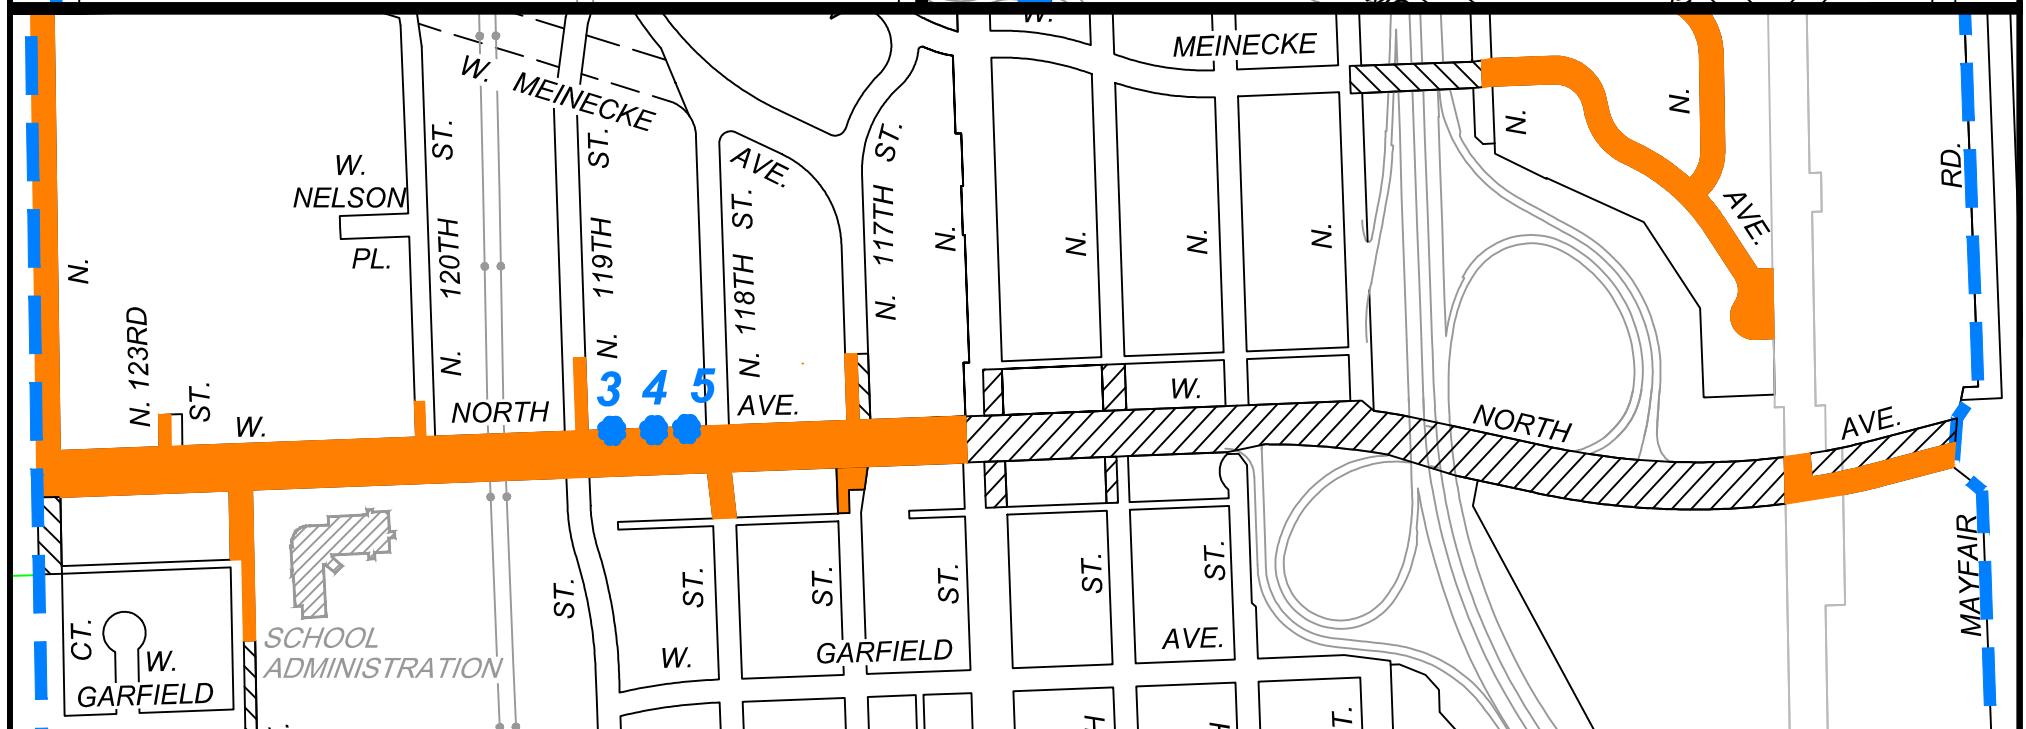


LIST OF LOCATIONS

- | | |
|---|--|
| <p>1 12120 W. WIRTH ST.
SPECIAL ROOTSAW IN GRASS ALONG ARC
RECONSTRUCT EXISTING 12' ARC F.O.W.</p> | <p>6 12320 W. BLUE MOUND RD.
SPECIAL ROOTSAW THRU PAVEMENT
CONSTRUCT NEW 12' ARC F.O.W.</p> |
| <p>2 9130 JACKSON PARK BLVD.
NO ROOTSAW
CONSTRUCT NEW 10.2' ARC B.O.W.</p> | <p>7 12101 W. BLUE MOUND RD.
(ON W. BLUE MOUND RD.)
SPECIAL ROOTSAW THRU PAVEMENT
CONSTRUCT NEW 12' ARC F.O.W.</p> |
| <p>3 11828 W. NORTH AVE.
(ON NORTH AVE. TREE)
SPECIAL ROOTSAW THRU PAVEMENT
LENGTHEN EAST HALF OF EXISTING ARC F.O.W.</p> | <p>8 12101 W. BLUE MOUND RD.
(EAST SIDE ON W. BLUE MOUND RD.)
SPECIAL ROOTSAW THRU PAVEMENT
CONSTRUCT NEW 12' ARC F.O.W.</p> |
| <p>4 11814 W. NORTH AVE.
(WEST SIDE)
SPECIAL ROOTSAW THRU PAVEMENT
CONSTRUCT NEW 12.0' ARC F.O.W.</p> | <p>9 2115 N. 85TH ST.
SPECIAL ROOTSAW THRU PAVEMENT
CONSTRUCT NEW 10' ARC F.O.W.</p> |
| <p>5 11814 W. NORTH AVE.
(EAST SIDE)
SPECIAL ROOTSAW THRU PAVEMENT
CONSTRUCT NEW 12.0' ARC F.O.W.</p> | |

 

SIDEWALK CONTRACT 22-19 AREA PERIMETER

 

DO NOT ROOT SAW,
DO NOT GRUB
ALONG FRONTAGE

PROPOSED TREE ARC LOCATION WITH MAP INDEX # (TYP.),
SPECIAL ROOT SAW REQUIRED AS NOTED
(SEE TREE ROOT ARC DETAIL)




0 250 500

SCALE IN FEET

CITY OF WAUWATOSA
SIDEWALK CONTRACT 22-19
PROPOSED TREE ARC
LOCATIONS SHEET 1 OF 1

REMOVALS

WHITE PAINT MARKS

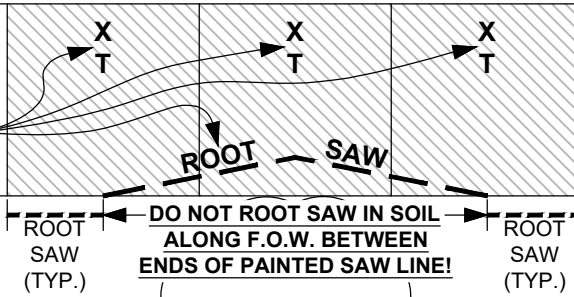


SIDEWALK

5' WIDTH (TYP.)

**DO NOT ROOT SAW IN SOIL
ALONG F.O.W. BETWEEN
ENDS OF PAINTED SAW LINE!**

ROOT
SAW
(TYP.)

ROOT
SAW
(TYP.)

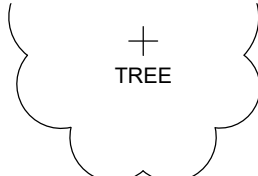

GRASS TERRACE

X' ARC

CURBHEAD

WHITE PAINT MARKS ON CURBHEAD

GUTTER FLANGE

LEGEND

--- ROOT
SAW
(TYP.)

TYPICAL ROOT SAW IN SOIL
ALONG F.O.W., BEYOND END
OF PROPOSED ARC; COST IS
INCIDENTAL TO THE WORK

ROOT SAW

**SPECIAL ROOT SAW THROUGH
PAVEMENT, ALONG PAINTED SAW
LINE, FOR PROPOSED ARC; THIS
SAW WORK IS A CONTRACT PAY ITEM**




EXISTING
SIDEWALK
TO REMOVE

NOTE: ALL ROOT SAWS SHALL BE MADE TO A DEPTH OF 9" BELOW GRADE
& SHALL BE MADE PRIOR TO REMOVAL OF THE SIDEWALK PAVEMENT.

DO NOT ROOT SAW IN SOIL ALONG F.O.W. @ BASE OF TREE BETWEEN ENDS OF THE PAINTED SAW LINE!

PROPOSED

MAKE ARC ON TREE SIDE OF
PROPOSED SIDEWALK SECTION
BY USING A FLEXIBLE FORM

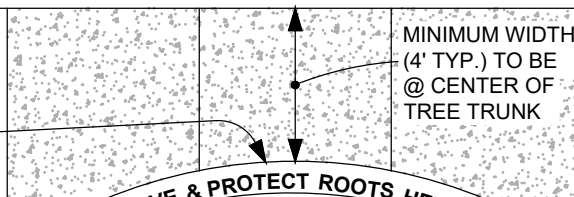


SIDEWALK

5' WIDTH (TYP.)

SAVE & PROTECT ROOTS HERE!

ENDS OF ARC SHALL BE X' APART
(PER PAINT MARKS ON CURBHEAD)
& SHALL BE SYMMETRIC ABOUT CENTER
OF TREE TRUNK UNLESS NOTED OTHERWISE

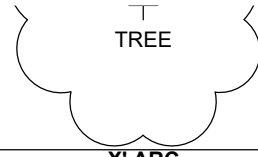

GRASS TERRACE

X' ARC

CURBHEAD

GUTTER FLANGE

LEGEND



PROPOSED
SIDEWALK
SECTION

NOTE: ALL ROOTS WITHIN TWO INCHES OF THE BOTTOM OF THE PROPOSED SIDEWALK
SECTION SHALL BE CUT & REMOVED. **SAVE & PROTECT ALL ROOTS BETWEEN
THE LINE OF THE PROPOSED ARC AND THE BASE OF THE TREE!**

CITY OF WAUWATOSA

ENGINEERING DEPARTMENT

SIDEWALK REPAIR PROGRAM TYPICAL TREE ROOT ARC

REFERENCES:

CONTRACT: 24-19

SCALE: NO SCALE


DRAWN BY: JAW
CHECKED BY:

DATE: 01/2022
DATE:

SHEET 1 OF 1


FILENAME: 21-19 Tree Root Arc-Typical.dwg

ABUTTING SIDEWALK SHALL BE SEPARATED WITH 1/2" EXP. MATERIAL. TOP OF SIDEWALK SHALL BE 1/2" ABOVE TOP OF CURB.

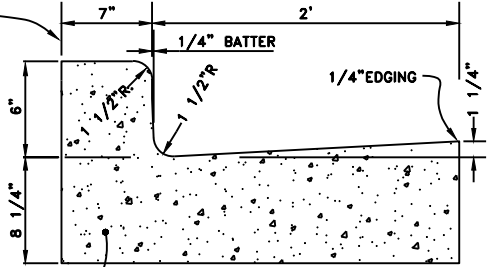


NEW CONC. CURB AND GUTTER


31" CONCRETE CURB & GUTTER

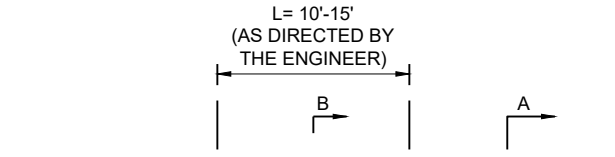

SIDEWALK

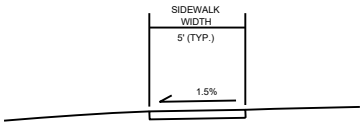


SECTION A - A

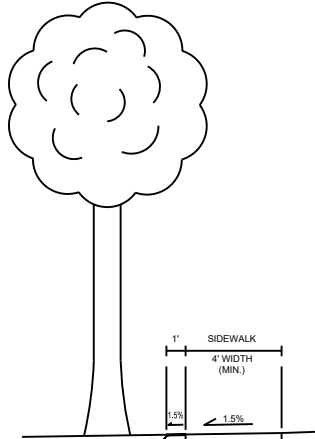

SECTION B - B

SIDEWALK TREE BUMP-OUTS

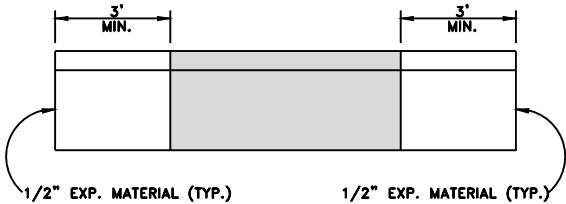


CONCRETE CURB AND GUTTER REPLACEMENT AT CATCH BASIN

GENERAL NOTES


DETECTABLE WARNING FIELDS THAT ARE INSTALLED AS A GROUP OR SIDE BY SIDE, SHALL BE FROM THE SAME MANUFACTURER.
PLACE ALL DETECTABLE WARNING FIELD SYSTEMS IN ACCORDANCE TO THE MANUFACTURER'S RECOMMENDATION.

	MIN.	MAX.
A	1.6"	2.4"
B	0.65"	1.5"
C	*	*
D	0.9"	1.4"

* THE C DIMENSION IS 50% TO 65% OF THE D DIMENSION.

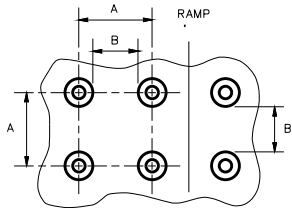


PLAN VIEW

 

ELEVATION VIEW

TRUNCATED DOMES
DETECTABLE WARNING PATTERN DETAIL

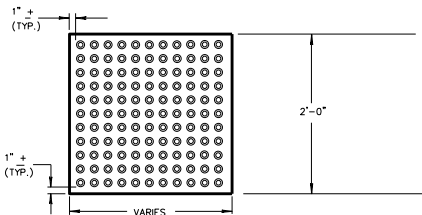

RECTANGULAR PLATES

DETECTABLE WARNING FIELDS

CONSTRUCTION DETAILS

DESCRIPTION

DATE



23-19

FILE NO:

JMS

DRAWN BY:


CHECKED BY:

SCALE:

NOT TO SCALE

FROM:

TO:

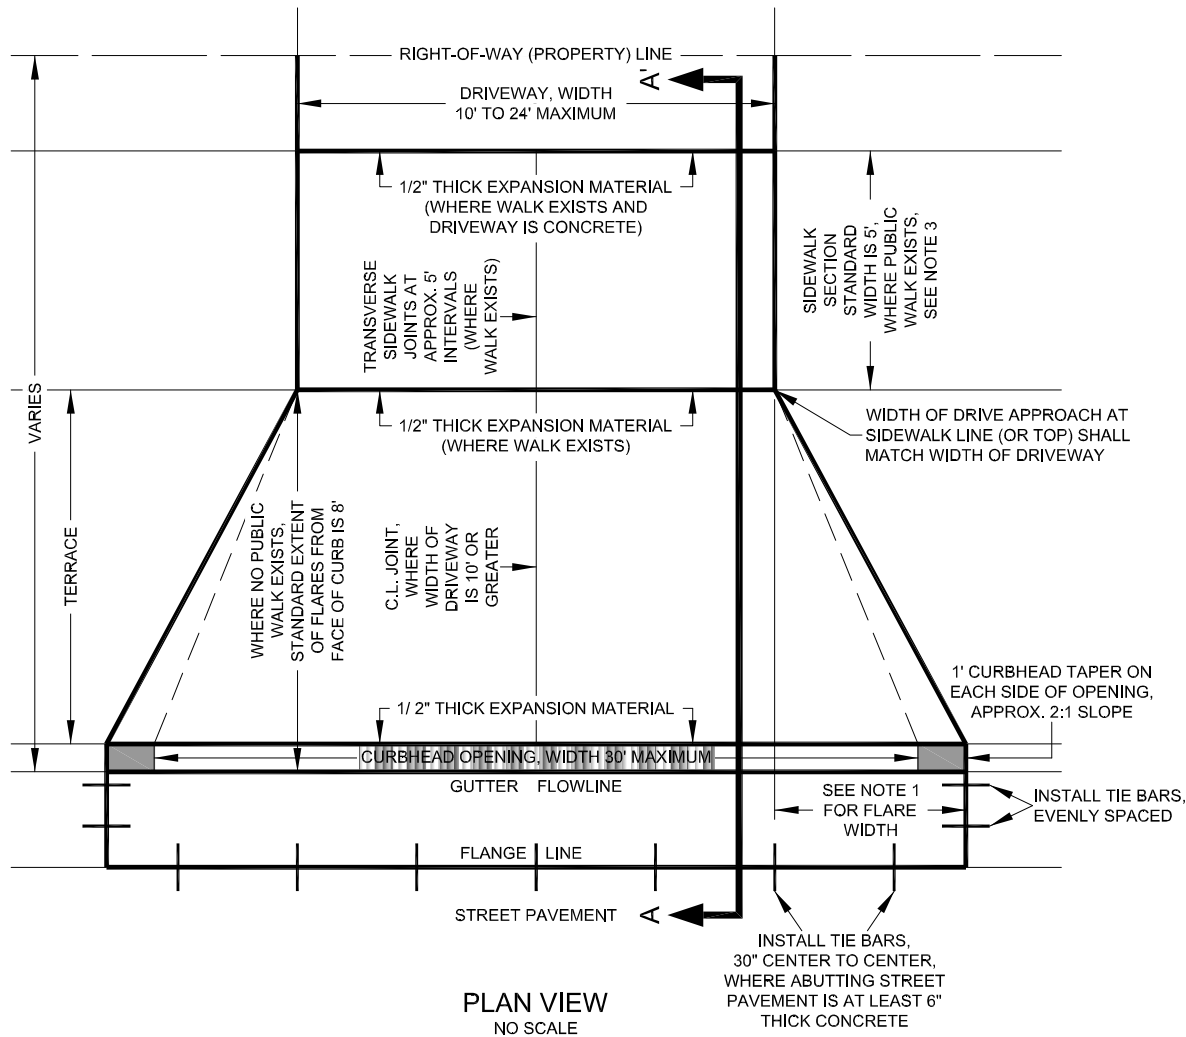


NOTES:

1. FLARE WIDTH SHALL BE EITHER 4' OR EQUAL TO 1/2 THE EXTENT OF THE TERRACE (ROUNDED TO THE NEAREST FOOT), WHICHEVER IS LESS.
2. WHERE POSSIBLE, DRIVE APPROACHES SHALL BE CONSTRUCTED SO THAT 8" OF WATER DEPTH IN THE GUTTER FLOWLINE CANNOT LEAVE THE CITY PUBLIC RIGHT-OF-WAY. EXCEPTIONS MUST BE APPROVED IN WRITING BY THE ENGINEERING SERVICES.
3. SIDEWALK SECTION IS OPTIONAL WHERE NO PUBLIC SIDEWALK EXISTS. IF THE OPTIONAL SIDEWALK SECTION IS OMITTED THEN A STRAIGHT GRADE MAY BE BUILT FROM BACK OF CURB TO 15' BACK OF CURB FACE OR TO THE RIGHT-OF-WAY (PROPERTY) LINE, WHICHEVER IS LESS; SLOPE SHALL BE 12:1 OR LESS.

SECTION A - A'

(VERTICAL DIMENSION EXAGGERATED FOR CLARITY)

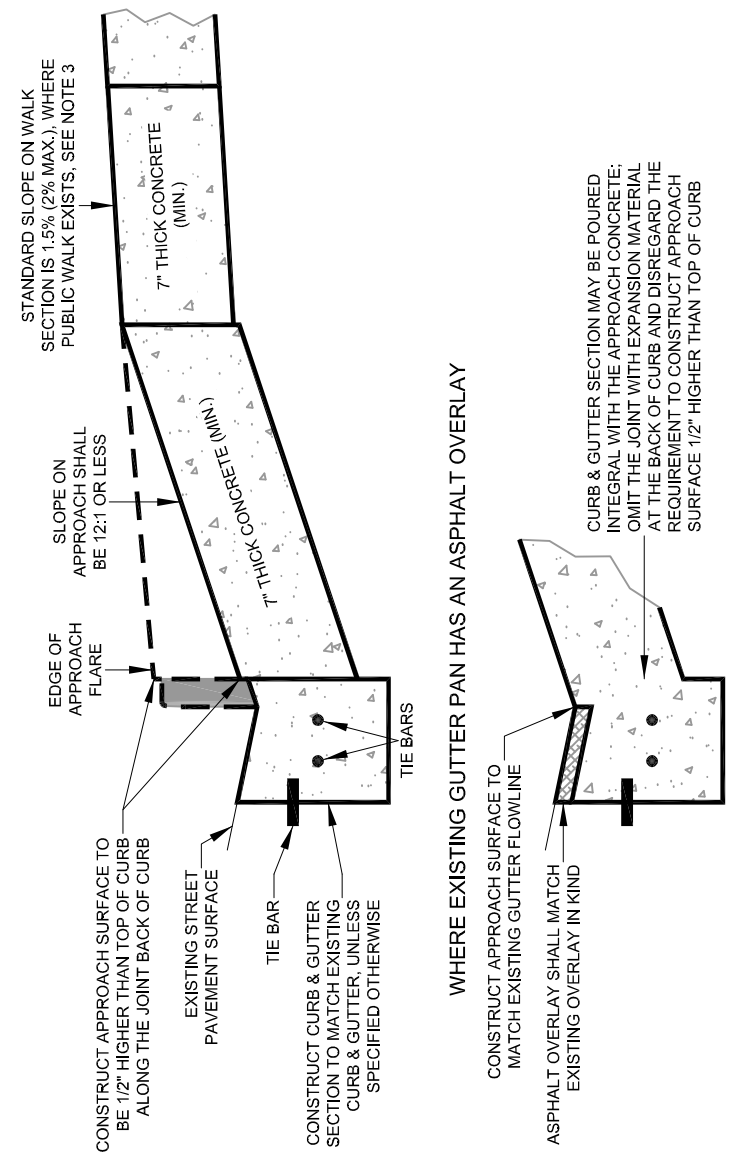


CITY OF WAUWATOSA
ENGINEERING SERVICES DIVISION



DETAIL D1: TYPICAL DRIVEWAY & ALLEY APPROACH - P.C. CONCRETE

REVISED MAY, 2020


REPLACEMENT WHERE
TOP OF DRIVE APPROACH
DOES NOT MATCH WIDTH OF DRIVEWAY

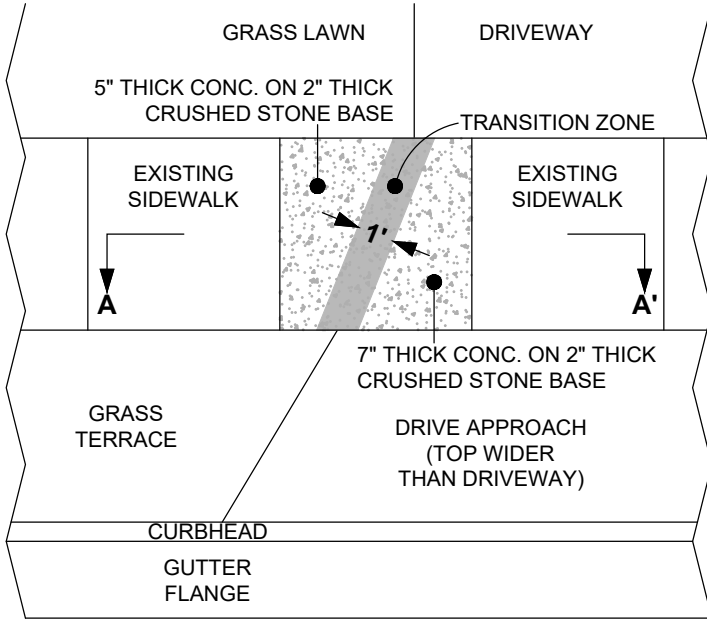

REPLACEMENT WHERE
TOP OF DRIVE APPROACH
MATCHES WIDTH OF DRIVEWAY

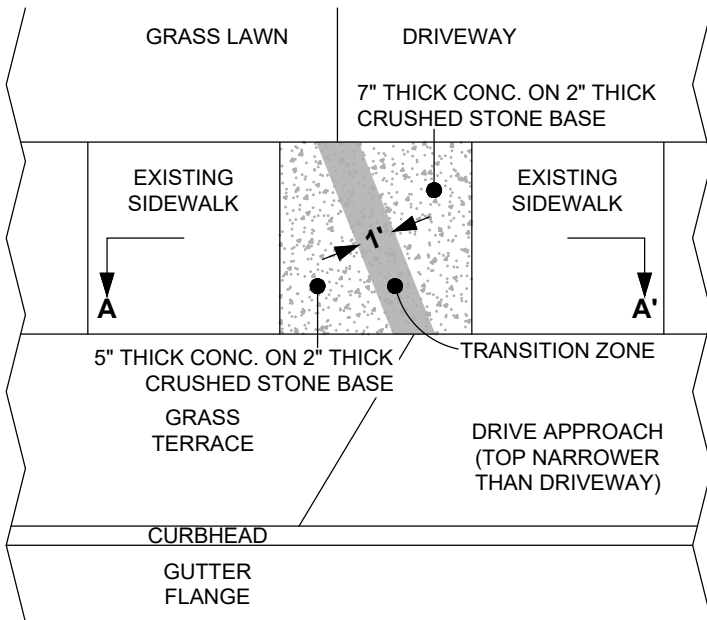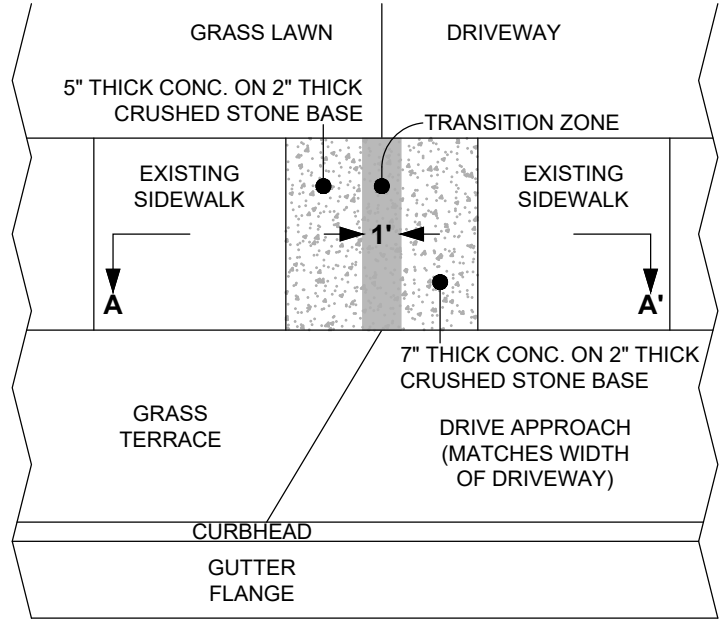


SECTIONS A - A'
VERTICAL DIMENSION IS EXAGGERATED FOR CLARITY

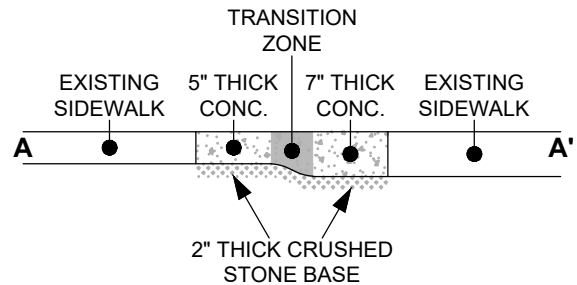


NOTE: TRANSITION ZONE SHALL BE APPROX. 1' WIDE,
CENTERED UPON A LINE BETWEEN CORNER OF
DRIVE APPROACH & CORNER OF DRIVEWAY,
AND SHALL BE A SMOOTH CHANGE IN BASE
GRADE BETWEEN 5" THICK & 7" THICK CONCRETE.

LEGEND

 

NEW
SIDEWALK
SECTION

 

CRUSHED
STONE
BASE



TRANSITION ZONE
BETWEEN 5" THICK &
7" THICK CONCRETE

CITY OF WAUWATOSA

ENGINEERING DEPARTMENT

2021 SIDEWALK REPAIR PROGRAM
TYPICAL TRANSITION BETWEEN 5" THICK &
7" THICK CONC. SIDEWALK @ DRIVE OPENINGS

REFERENCES:

CONTRACT: 24-19

SCALE: NO SCALE

DRAWN BY: JAW
CHECKED BY:

DATE: 2-2021
DATE:

SHEET 1 OF 1


FILENAME: 21-19 Transition Between 5 Inch and 7 Inch Concrete-Typical.dwg

Dear Property Owner or Resident:


The City of Wauwatosa's Sidewalk Repair Contractor has completed their required 10 day watering period of the grass restoration at this property. Future maintenance of the grass restoration is now the responsibility of the property owner. The City recommends daily watering for the next two weeks, and then as needed thereafter, to ensure growth. Thank you for your cooperation.

***NOTICE TO DISTRIBUTE AFTER
COMPLETION OF 10 DAY WATERING***

CITY OF BROOKFIELD

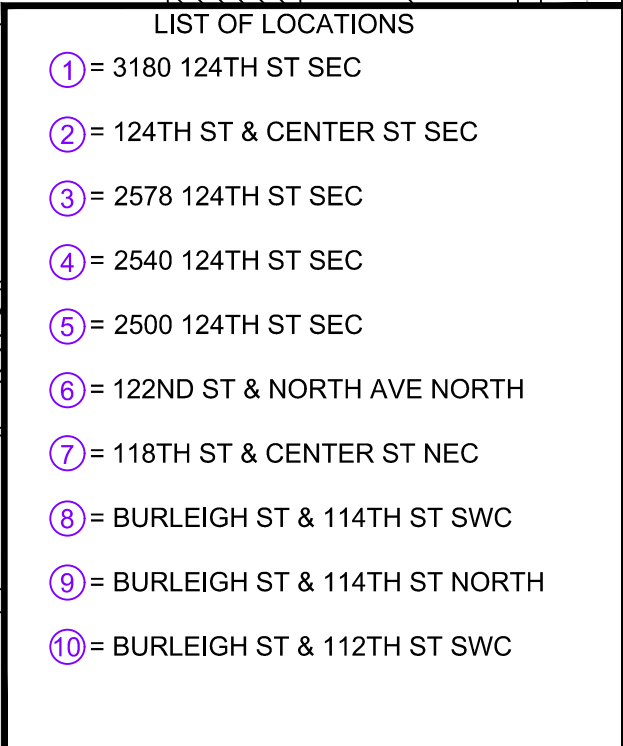


● ① PROPOSED HANDICAP RAMP
RECONSTRUCTION LOCATION
WITH MAP INDEX # (TYPICAL)

 

0 250 500

SCALE IN FEET

CITY OF WAUWATOSA
SIDEWALK CONTRACT 24-19
HANDICAP RAMP RECON-
STRUCTION LOCATIONS
SHEET 1 OF 2

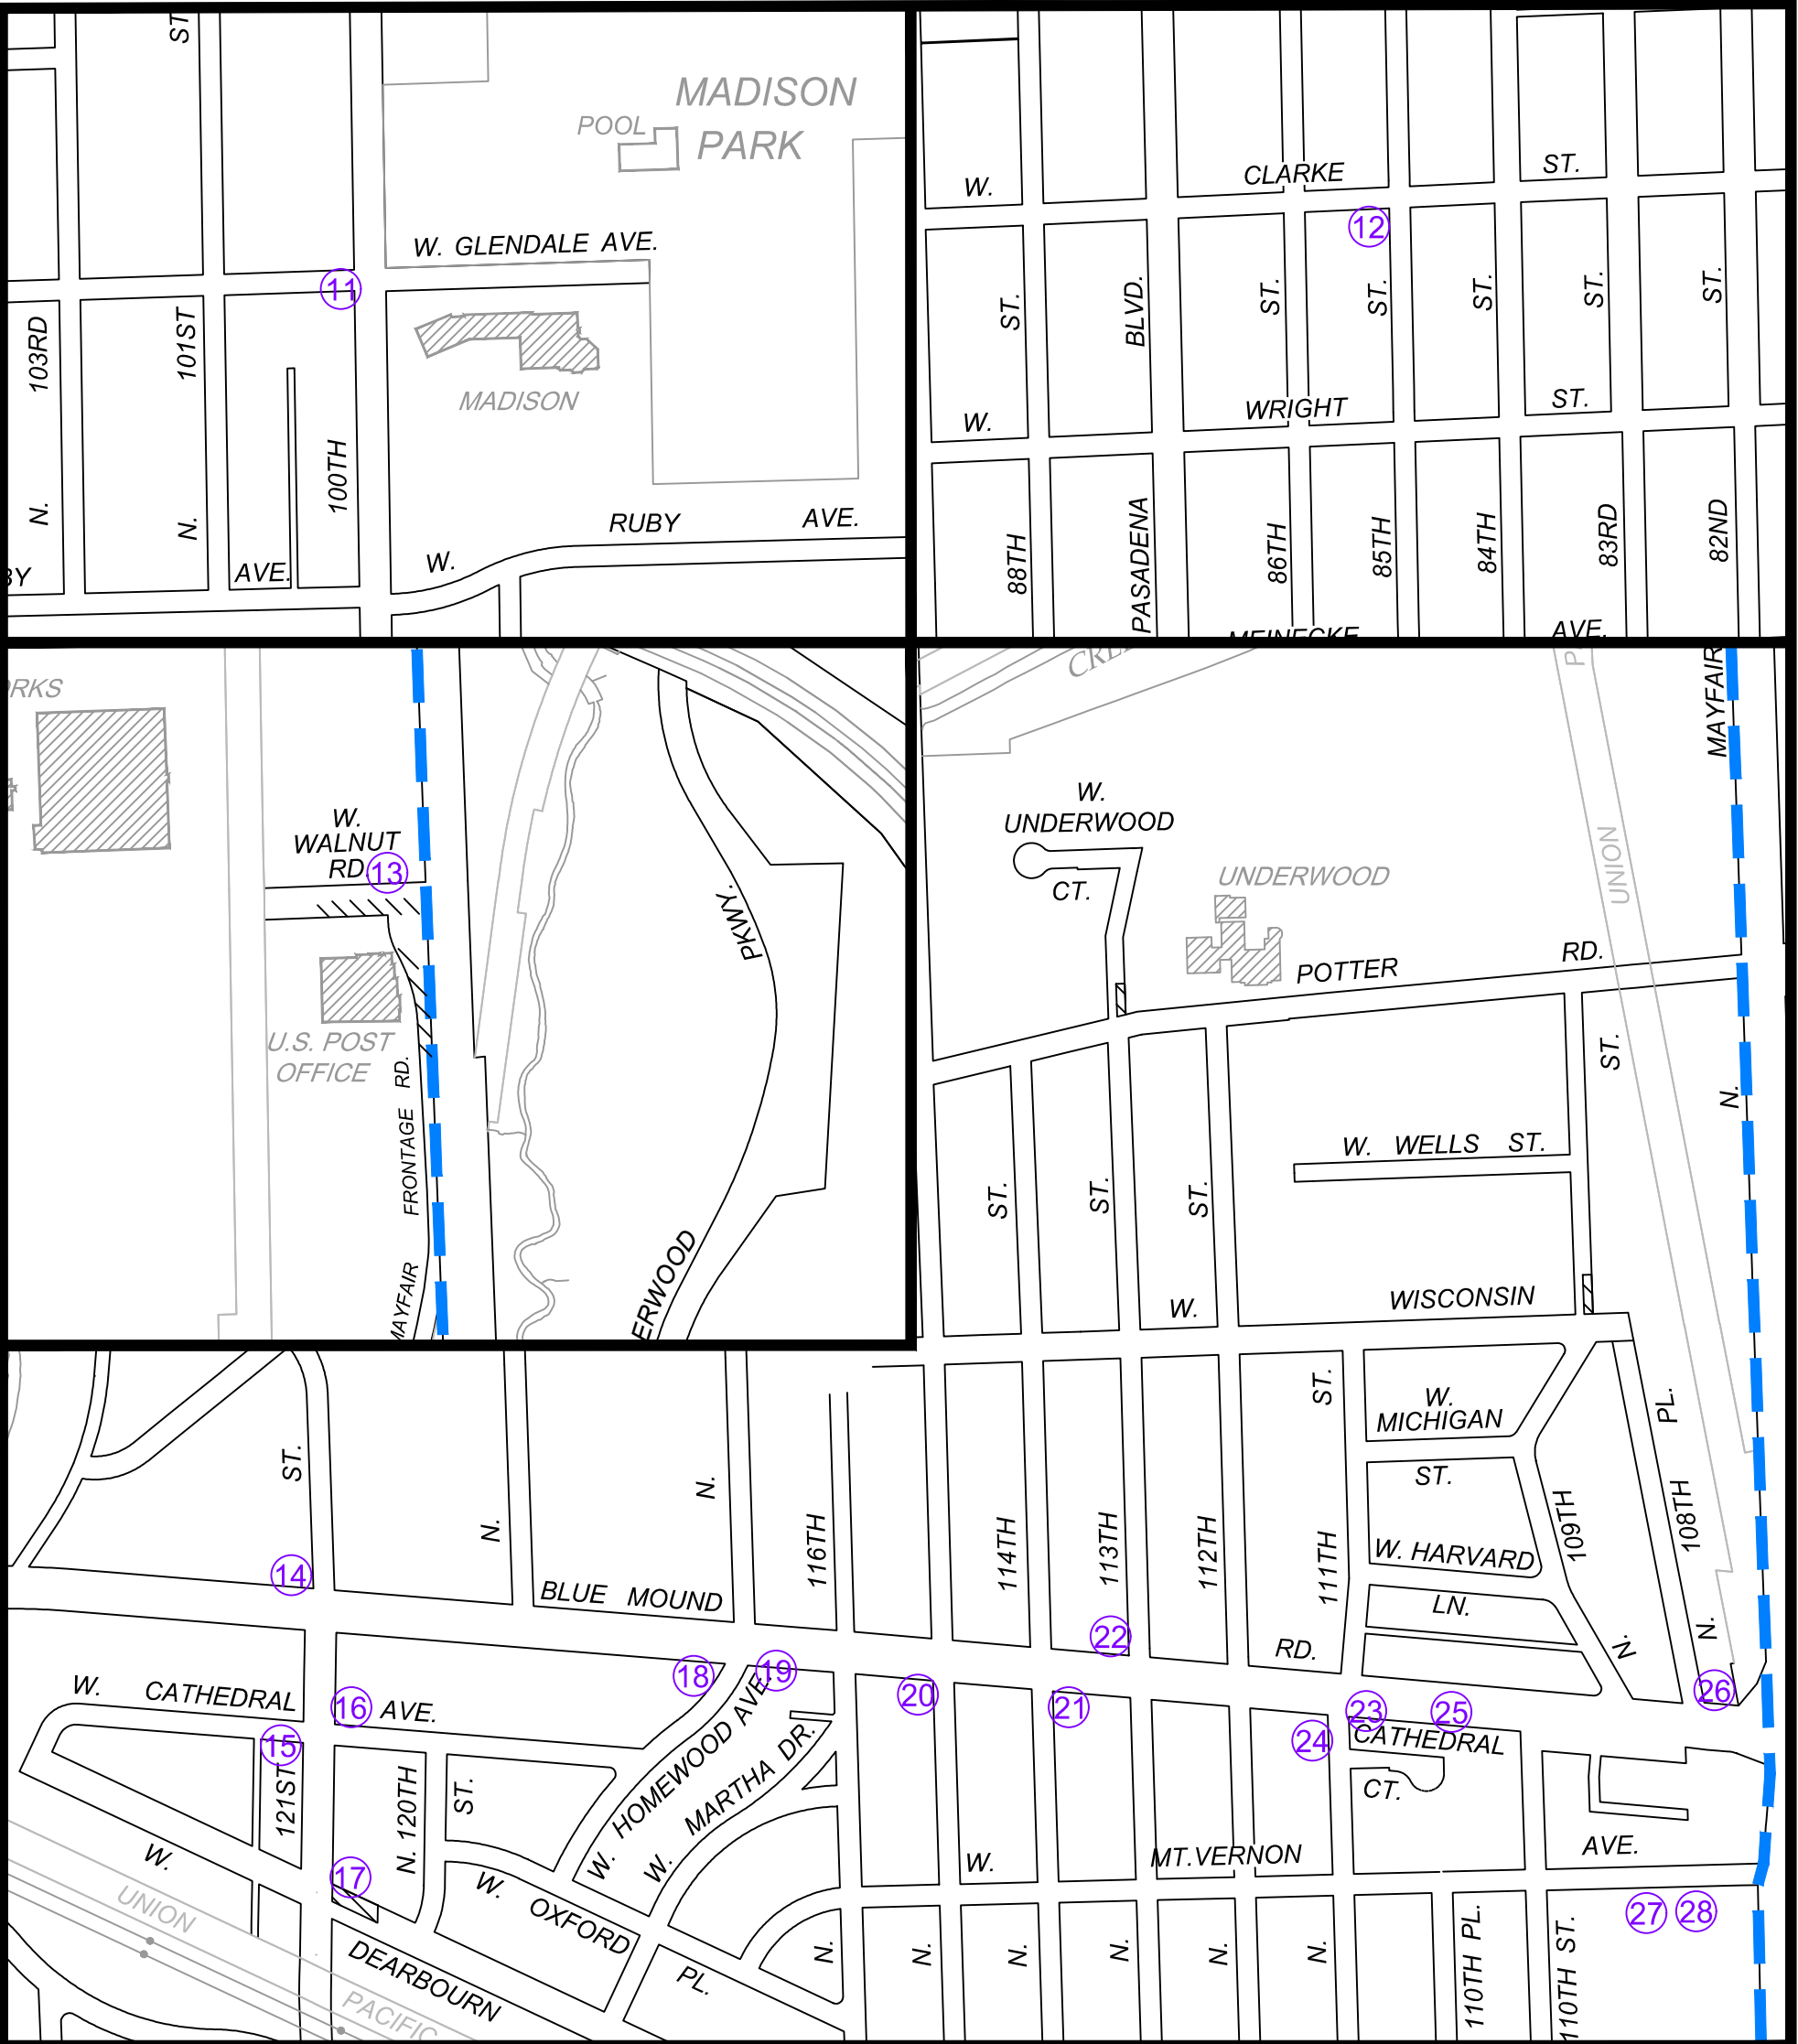

LIST OF LOCATIONS

- | | | |
|----------------------------------|--------------------------------------|-----------------------------------|
| ⑪ = 100TH ST & GLENDALE AVE SWC | ⑱ = BLUE MOUND RD & HOMEWOOD AVE SWC | ②⑤ = 110TH ST & BLUE MOUND RD SEC |
| ⑫ = 85TH ST & CLARKE ST SWC | ⑲ = BLUE MOUND RD & HOMEWOOD AVE SEC | ②⑥ = 108TH PL & BLUE MOUND RD NEC |
| ⑬ = MAYFAIR RD & WALNUT RD NEC | ②⑦ = 115TH ST & BLUE MOUND RD SWC | ②⑦ = 201 N MAYFAIR RD |
| ⑭ = 121ST ST & BLUE MOUND RD NWC | ②⑧ = 114TH ST & BLUE MOUND RD SEC | ②⑧ = 201 N MAYFAIR RD |
| ⑮ = 121ST ST & CATHEDRAL AVE NWC | ②⑨ = 113TH ST & BLUE MOUND RD NWC | |
| ⑯ = 121ST ST & CATHEDRAL AVE NEC | ③① = 111TH ST & BLUE MOUND RD SEC | |
| ⑰ = 121ST ST & DEARBOURN AVE NWC | ③② = 111TH ST & CATHEDRAL CT NEC | |




SIDEWALK CON-
TRACT 24-19 AREA
PERIMETER

①
PROPOSED HANDICAP RAMP
RECONSTRUCTION LOCATION
WITH MAP INDEX # (TYPICAL)




0 250 500
SCALE IN FEET

CITY OF WAUWATOSA
SIDEWALK CONTRACT 24-19
HANDICAP RAMP RECON-
STRUCTION LOCATIONS
SHEET 2 OF 2

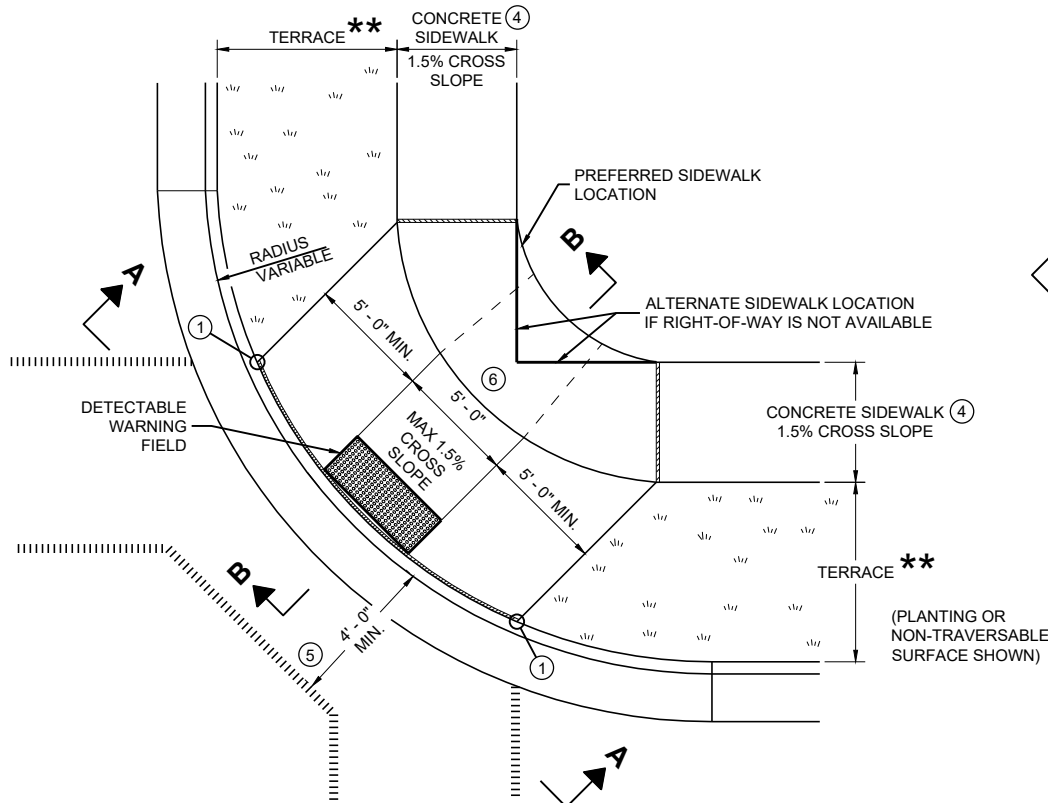


PLAN VIEW
CURB RAMP TYPE 1
(CENTER OF CORNER RADIUS)

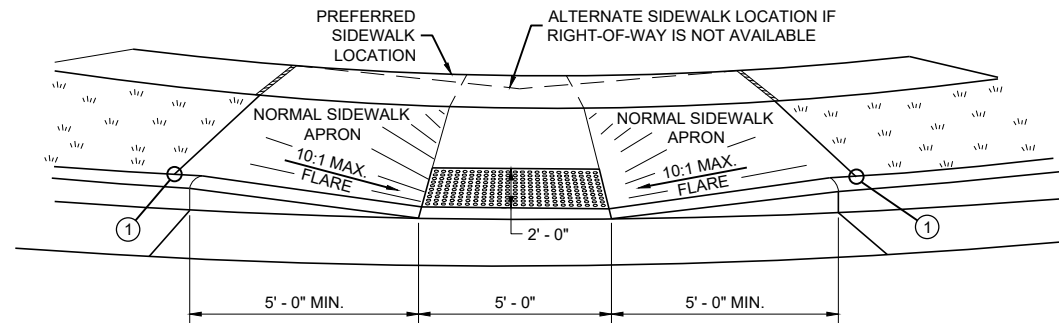


VIEW A - A FOR TYPE 1


** WIDTH SHOWN ELSEWHERE
IN THE PLANS

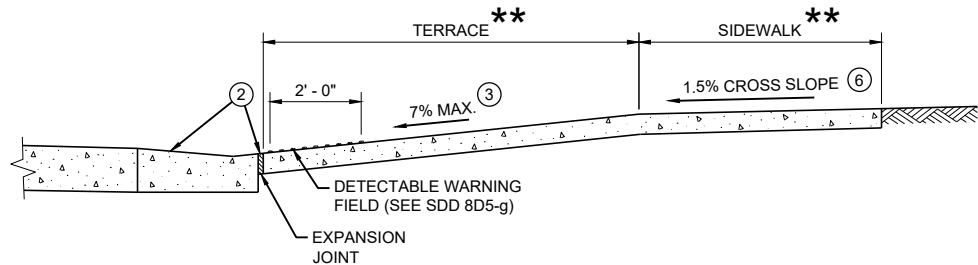


SECTION B - B FOR TYPE 1

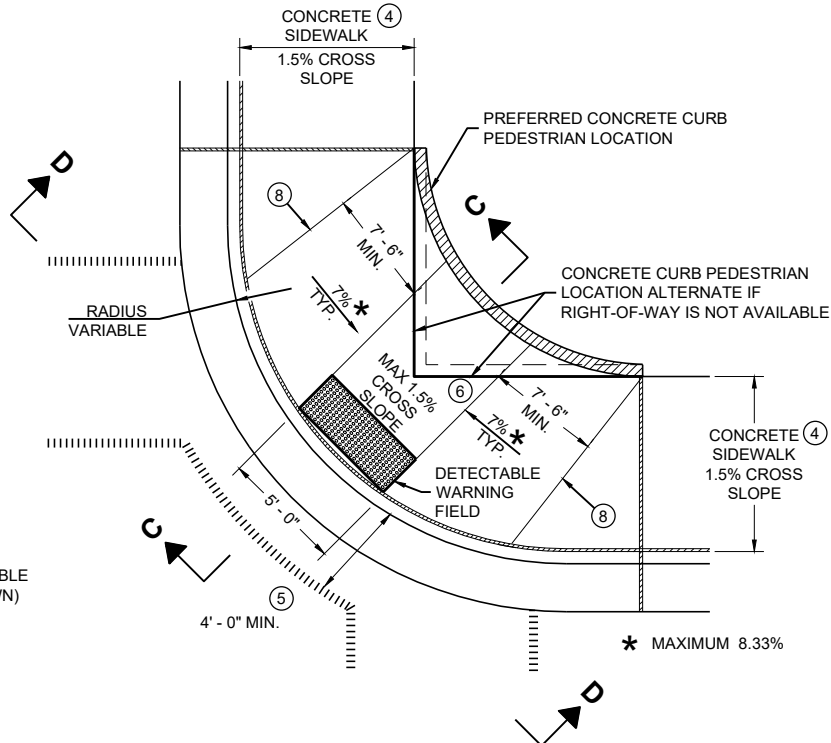

PLAN VIEW
CURB RAMP TYPE 1 - A
(NO TERRACE)

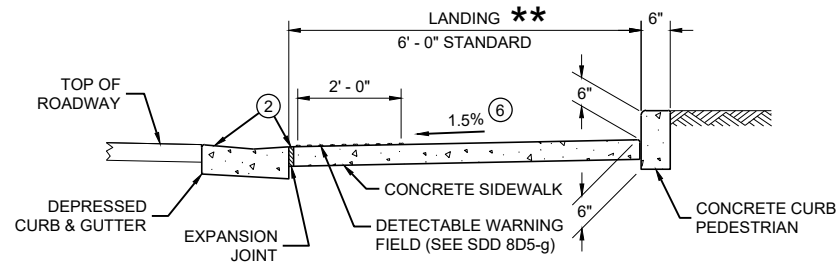

SECTION C - C FOR TYPE 1 - A

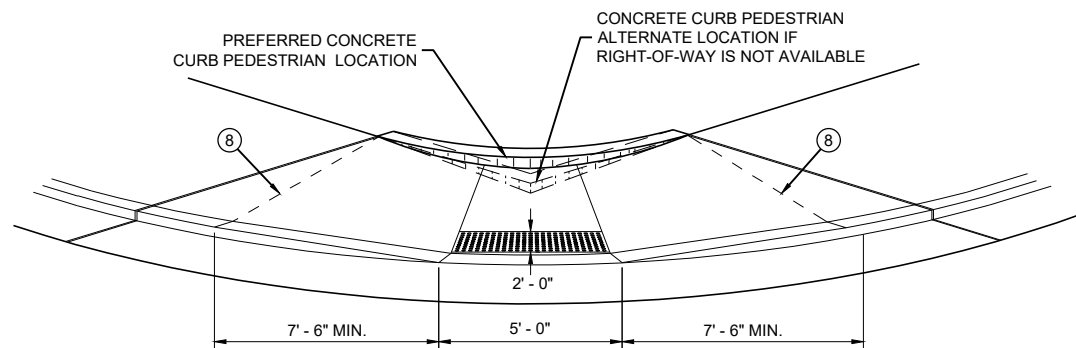

VIEW D - D FOR TYPE 1 - A

GENERAL NOTES


- AVOID PLACING DRAINAGE STRUCTURES, JUNCTION BOXES OR OTHER OBSTRUCTIONS IN FRONT OF RAMP ACCESS AREAS.
- DETAILS OF CONSTRUCTION, MATERIALS AND WORKMANSHIP NOT SHOWN ON THIS DRAWING SHALL CONFORM TO THE PERTINENT REQUIREMENTS OF THE STANDARD SPECIFICATIONS AND THE APPLICABLE SPECIAL PROVISIONS.
- WHEN NECESSARY, THE SIDEWALK ELEVATION MAY BE LOWERED TO MEET THE HIGH POINT ON THE RAMP.
- TYPE 1 CURB RAMPS SHALL HAVE A NORMAL SIDEWALK APRON AND CURB ON BOTH SIDES OF RAMP.
- DETECTABLE WARNING FIELD SHALL BE MEASURED AND PAID BY THE SQUARE FOOT AS "CURB RAMP DETECTABLE WARNING FIELD". THE CONCRETE PEDESTRIAN CURB, IF NEEDED, SHALL BE MEASURED AND PAID BY THE LINEAR FOOT AS "CONCRETE CURB PEDESTRIAN". CONCRETE SIDEWALK IN THE CURB RAMP AREA SHALL BE MEASURED AND PAID BY THE SQUARE FOOT AS CONCRETE SIDEWALK, INCLUDING THE AREA UNDER THE DETECTABLE WARNING FIELD.
- SELECT CURB RAMP DETECTABLE WARNING FIELD MATERIALS AND DEVICES FROM THE DEPARTMENT'S APPROVED MATERIALS LIST. THE COLOR OF THE DETECTABLE WARNING FIELD IS SPECIFIED ELSEWHERE AND IS INCIDENTAL TO THE BID ITEM OF "CURB RAMP DETECTABLE WARNING FIELD"
- DETECTABLE WARNING FIELDS THAT ARE INSTALLED AS A GROUP OR SIDE BY SIDE, SHALL BE FROM THE SAME MANUFACTURER.
- SURFACE TEXTURE OF THE RAMP SHALL BE OBTAINED BY COARSE BROOMING TRANSVERSE TO THE SLOPE OF THE RAMP.
- THIS POINT IS AN EXTENSION OF OUTSIDE EDGE OF APPROACHING SIDEWALK WHERE IT MEETS THE BACK OF CONCRETE CURB. POINT LOCATION MAY BE ADJUSTED TO ALIGN WITH BEGINNING OF FULL-HEIGHT CURB IF THIS DISTANCE IS SHORT.
 - GRADE CHANGE BETWEEN GUTTER FLAG SLOPE AND THE CURB RAMP SLOPE SHALL NOT EXCEED 11%. MAXIMUM GUTTER FLAG SLOPE IS 4%. PROVIDE LONGITUDINAL DRAINAGE AROUND CURB AND AWAY FROM CURB RAMP. NO VERTICAL LIPS OR DISCONTINUITIES GREATER THAN 1/4 - INCH ARE ALLOWED. SLOPE OF CURB HEAD OPENING SHALL MATCH THE RAMP SLOPE, MINIMALLY 1.5% AND NOT TO EXCEED 7%. WHEN ADJACENT TO 1.5% LANDING, CONSTRUCT CURB HEAD OPENING AT 1.5% IN THE DIRECTION OF PEDESTRIAN TRAVEL.
 - MAXIMUM 8.33% CURB RAMP SLOPE IS ALLOWABLE WITH FLATTENED GUTTER FLAG SLOPE AND NOT TO EXCEED 11% GRADE CHANGE.
 - ±0.5% CONSTRUCTION TOLERANCE IN SIDEWALK CROSS SLOPE. THE SIDEWALK CROSS SLOPE SHALL NOT EXCEED 2% WITHOUT PRIOR APPROVAL FROM THE ENGINEER.
 - PROVIDE A LEVEL LANDING IN THE STREET AND GUTTER AREA (2% MAXIMUM SLOPE IN ANY DIRECTION). WHEN THE GUTTER SLOPE EXCEEDS 2%, CONSTRUCT THE LEVEL LANDING IN THE STREET AREA. 4 FOOT WIDTH IS MEASURED FROM THE FLANGE LINE
 - PROVIDE A LEVEL LANDING (MAXIMUM 2% SLOPE) IN ANY DIRECTION OF PEDESTRIAN TRAVEL. STANDARD LEVEL LANDING SIZE IS 5 FEET BY 5 FEET.
 - PROVIDE GRADE BREAK PERPENDICULAR TO DIRECTION OF WHEELCHAIR TRAVEL.

LEGEND

- 1/2" EXPANSION JOINT SIDEWALK
- CONTRACTION JOINT FIELD LOCATED
- PAVEMENT MARKING CROSSWALK (WHITE)


CURB RAMPS
TYPE 1 AND 1-A

STATE OF WISCONSIN
DEPARTMENT OF TRANSPORTATION

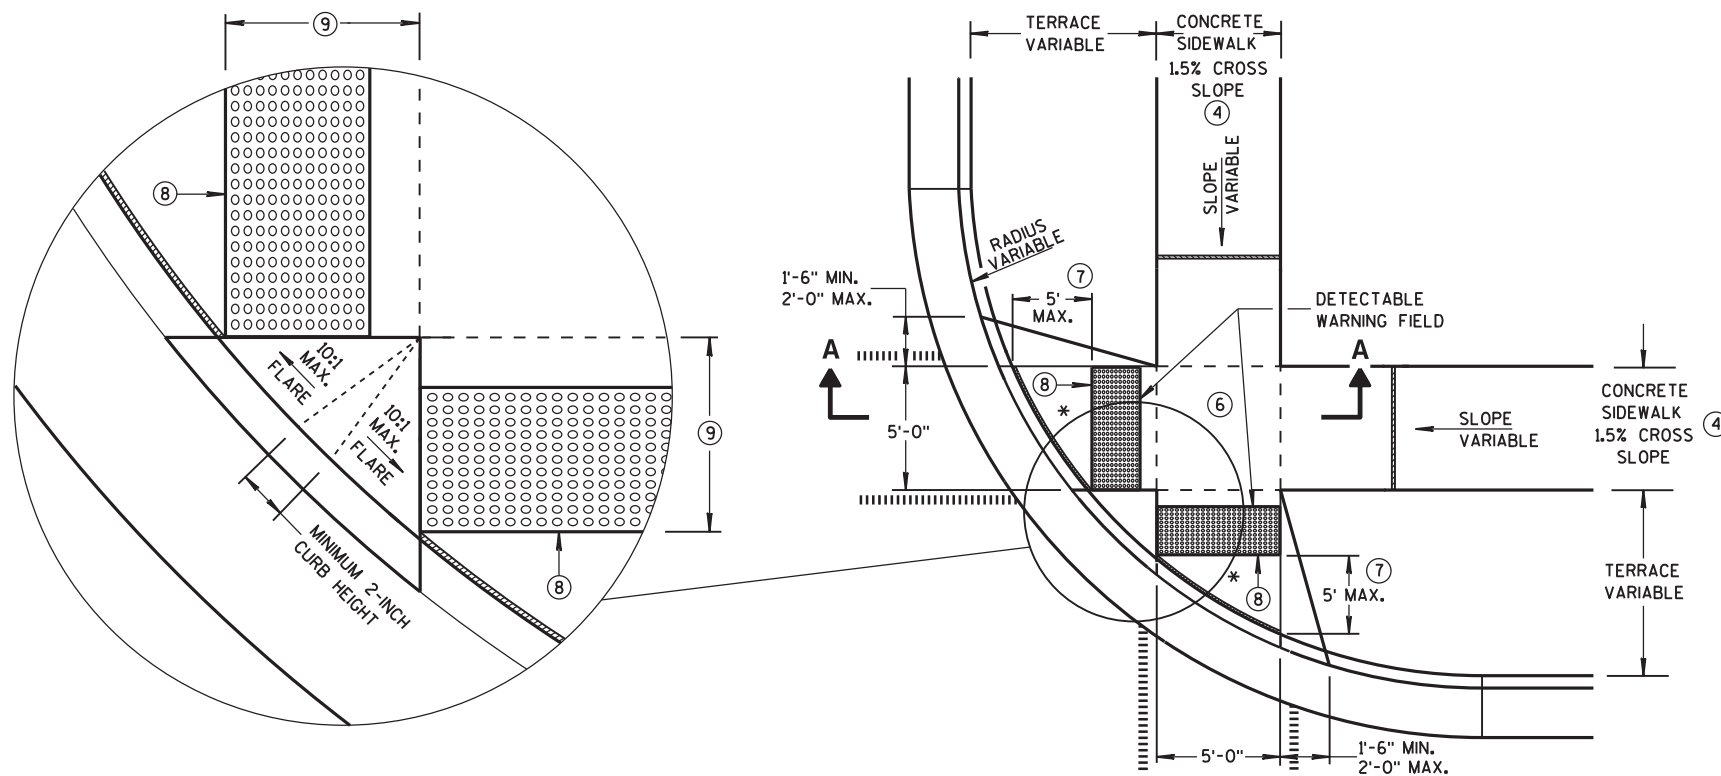


**PLAN VIEW
TYPE 2 RAMP**
(ON LINE WITH SIDEWALK)

* MAXIMUM 2.0% SLOPE
IN ALL DIRECTIONS IN
FRONT OF GRADE BREAK

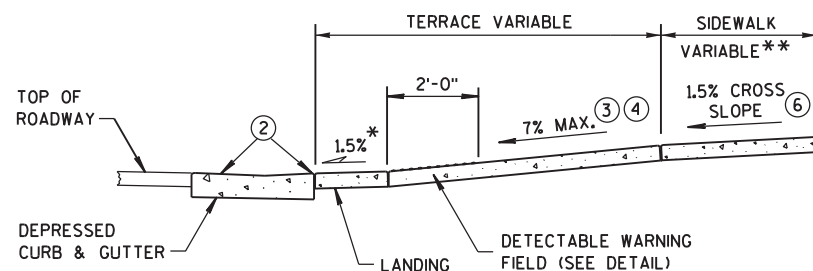

SECTION A-A

** WIDTH SHOWN ELSEWHERE
IN THE PLANS

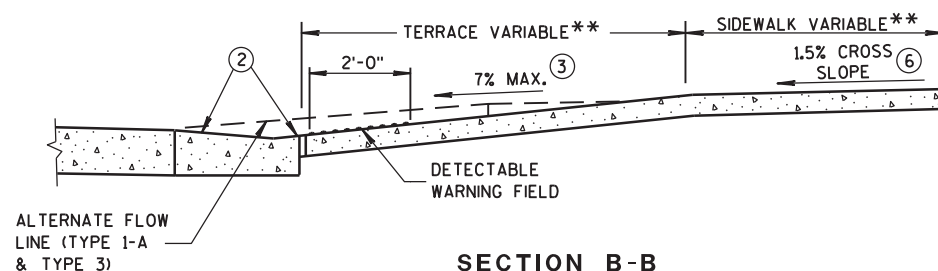

SECTION B-B

GENERAL NOTES

DETECTABLE WARNING FIELDS THAT ARE INSTALLED AS A GROUP OR SIDE BY SIDE, SHALL BE FROM THE SAME MANUFACTURER.

② GRADE CHANGE BETWEEN GUTTER FLAG SLOPE AND THE CURB RAMP SLOPE SHALL NOT EXCEED 11%. MAXIMUM GUTTER FLAG SLOPE IS 4%. PROVIDE LONGITUDINAL DRAINAGE AROUND CURB AND AWAY FROM CURB RAMP. NO VERTICAL LIPS OR DISCONTINUITIES GREATER THAN 1/4-INCH ARE ALLOWED. SLOPE OF CURB HEAD OPENING SHALL NOT EXCEED 7%.

③ ABSOLUTE MAXIMUM 12H:1V (8.33%) CURB RAMP SLOPE IS ALLOWABLE WITH FLATTENED GUTTER FLAG SLOPE AND NOT TO EXCEED 11% GRADE CHANGE.

④ ±0.5% CONSTRUCTION TOLERANCE IN SIDEWALK CROSS SLOPE. THE SIDEWALK CROSS SLOPE SHALL NOT EXCEED 2% WITHOUT PRIOR APPROVAL FROM THE ENGINEER.

⑥ PROVIDE A LEVEL LANDING (MAXIMUM 2% SLOPE) IN ANY DIRECTION OF PEDESTRIAN TRAVEL. STANDARD LANDING SIZE IS 5 FEET X 5 FEET.


⑦ WHEN THIS DISTANCE EXCEEDS 5 FEET, STAGGER ADDITIONAL DETECTABLE WARNING PANEL FORWARD TO REDUCE THIS DISTANCE. PROVIDE MINIMUM 12-INCH ROW OVERLAP TO AVOID SIDESTEP OF DOME DETECTION. USE EQUAL-SIZE PANELS TO DEVELOP OVERLAPPING, STAGGERED ROWS. ALIGN DOMES BETWEEN OVERLAPPING ROWS AND IN DIRECTION OF PEDESTRIAN TRAVEL.

⑧ PROVIDE GRADE BREAK PERPENDICULAR TO DIRECTION OF WHEELCHAIR TRAVEL.

⑨ WHEN THIS DISTANCE IS LESS THAN 6'-0", IT MAY BE DIFFICULT TO ACHIEVE A 7% SLOPE OR FLATTER ALONG THE RAMP. REDUCE CURB HEIGHT IN TRIANGLE AREA TO ACHIEVE 7% SLOPE OR FLATTER ON RAMP. CONSTRUCT 2-INCH MINIMUM CURB HEIGHT BETWEEN 10:1 FLARES.

LEGEND

- 1/2" EXPANSION JOINT-SIDEWALK
- CONTRACTION JOINT FIELD LOCATED
- PAVEMENT MARKING CROSSWALK (WHITE)
- ALTERNATIVE LAYOUT

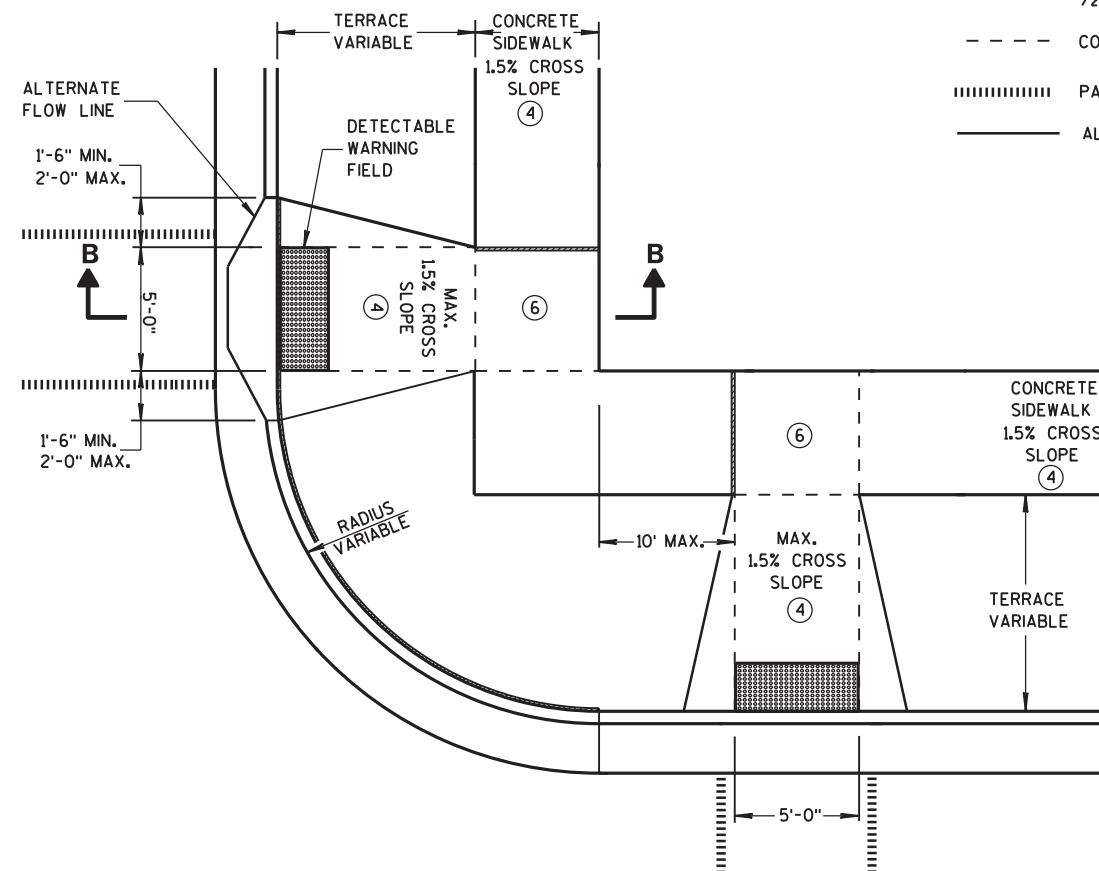

**PLAN VIEW
TYPE 3 RAMP**
(OUTSIDE OF CROSSWALK AREA)

**CURB RAMPS
TYPES 2 AND 3**

STATE OF WISCONSIN
DEPARTMENT OF TRANSPORTATION



- ② GRADE CHANGE BETWEEN GUTTER FLAG SLOPE AND THE CURB RAMP SLOPE SHALL NOT EXCEED 11%. MAXIMUM GUTTER FLAG SLOPE IS 4%. PROVIDE LONGITUDINAL DRAINAGE AROUND CURB AND AWAY FROM CURB RAMP. NO VERTICAL LIPS OR DISCONTINUITIES GREATER THAN $\frac{1}{4}$ " - INCH ARE ALLOWED. SLOPE OF CURB HEAD OPENING SHALL MATCH THE RAMP SLOPE, MINIMALLY 1.5% AND NOT TO EXCEED 7%. WHEN ADJACENT TO 1.5% LANDING, CONSTRUCT CURB HEAD OPENING AT 1.5% IN THE DIRECTION OF PEDESTRIAN TRAVEL.
- ③ AN 8.33% CURB RAMP SLOPE IS ALLOWABLE WITH FLATTENED GUTTER FLAG SLOPE (2.67% OR LESS) AND NOT TO EXCEED 11% GRADE CHANGE.
- ④ $\pm 0.5\%$ CONSTRUCTION TOLERANCE IN SIDEWALK CROSS SLOPE. THE SIDEWALK CROSS SLOPE SHALL NOT EXCEED 2% WITHOUT PRIOR APPROVAL FROM THE ENGINEER.
- ⑥ PROVIDE A LEVEL LANDING (MAXIMUM 2% SLOPE) IN ANY DIRECTION OF PEDESTRIAN TRAVEL. STANDARD LEVEL LANDING SIZE IS 5 FEET X 5 FEET.
- ⑦ WHEN GRADE BREAK DISTANCE EXCEEDS 5 FEET, USE RADIAL DETECTABLE WARNING FIELD PER SDD 8D5-F.
- ⑧ PROVIDE GRADE BREAK PERPENDICULAR TO DIRECTION OF WHEELCHAIR TRAVEL.
- ⑨ WHEN DISTANCE IS LESS THAN 6' - 0", IT MAY BE DIFFICULT TO ACHIEVE A 7% SLOPE OR FLATTER ALONG THE RAMP. REDUCE CURB HEIGHT IN TRIANGLE AREA TO ACHIEVE 7% SLOPE OR FLATTER ON RAMP. CONSTRUCT 2-INCH MINIMUM CURB HEIGHT BETWEEN 10:1 FLARES.

++ CONSTRUCT 6" WEDGE TO
AVOID CONCRETE BREAKAGE

	1/2" EXPANSION JOINT SIDEWALK
	CONTRACTION JOINT SIDEWALK
	PAVEMENT MARKING CROSSWALK (WHITE)


STATE OF WISCONSIN
DEPARTMENT OF TRANSPORTATION

6

SDD 08D05-21b

6

SDD 08D05-21b

 

SECTION B - B FOR TYPE 4A AND TYPE 4A1

RADIUS (AT CURB FACE)	X
10 FEET	4' - 7"

INTERMEDIATE RADII CAN BE INTERPOLATED



GENERAL NOTES

AVOID PLACING DRAINAGE STRUCTURES, JUNCTION BOXES OR OTHER OBSTRUCTIONS IN FRONT OF RAMP ACCESS AREAS.

DETAILS OF CONSTRUCTION, MATERIALS AND WORKMANSHIP NOT SHOWN ON THIS DRAWING SHALL CONFORM TO THE PERTINENT REQUIREMENTS OF THE STANDARD SPECIFICATIONS AND THE APPLICABLE SPECIAL PROVISIONS.

DETECTABLE WARNING FIELDS THAT ARE INSTALLED AS A GROUP OR SIDE BY SIDE, SHALL BE FROM THE SAME MANUFACTURER.

- ② GRADE CHANGE BETWEEN GUTTER FLAG SLOPE AND THE CURB RAMP SLOPE SHALL NOT EXCEED 11%. MAXIMUM GUTTER FLAG SLOPE IS 4%. PROVIDE LONGITUDINAL DRAINAGE AROUND CURB AND AWAY FROM CURB RAMP. NO VERTICAL LIPS OR DISCONTINUITIES GREATER THAN $\frac{1}{4}$ - INCH ARE ALLOWED. SLOPE OF CURB HEAD OPENING SHALL MATCH THE RAMP SLOPE, MINIMALLY 1.5% AND NOT TO EXCEED 7%. WHEN ADJACENT TO 1.5% LANDING, CONSTRUCT CURB HEAD OPENING AT 1.5% IN THE DIRECTION OF PEDESTRIAN TRAVEL.
- ③ AN 8.33% CURB RAMP SLOPE IS ALLOWABLE WITH FLATTENED GUTTER FLAG SLOPE AND NOT TO EXCEED 11% GRADE CHANGE.
- ④ $\pm 0.5\%$ CONSTRUCTION TOLERANCE IN SIDEWALK CROSS SLOPE. THE SIDEWALK CROSS SLOPE SHALL NOT EXCEED 2% WITHOUT PRIOR APPROVAL FROM THE ENGINEER.
- ⑥ PROVIDE A LEVEL LANDING (MAXIMUM 2% SLOPE) IN ANY DIRECTION OF PEDESTRIAN TRAVEL. STANDARD LEVEL LANDING SIZE IS 5 FEET BY 5 FEET.
- ⑦ WHEN THIS GRADE BREAK DISTANCE EXCEEDS 5 FEET, USE RADIAL DETECTABLE WARNING FIELD PER SDD 8D5-f.
- ⑧ PROVIDE GRADE BREAK PERPENDICULAR TO DIRECTION OF WHEELCHAIR TRAVEL.
- ⑩ INSTALL TRANSITION NOSE (INCIDENTAL TO OTHER PAY ITEMS). DO NOT MARK TRANSITION NOSE.

LEGEND


- | | |
|---|------------------------------------|
|  | 1/2" EXPANSION JOINT SIDEWALK |
|  | CONTRACTION JOINT SIDEWALK |
|  | PAVEMENT MARKING CROSSWALK (WHITE) |



++ CONSTRUCT 6" WEDGE TO
AVOID CONCRETE BREAKAGE

CURB RAMPS TYPE 4A AND 4A1

STATE OF WISCONSIN
DEPARTMENT OF TRANSPORTATION

 

**SECTION B - B FOR
TYPE 4B AND TYPE 4B1**

RADIUS (AT CURB FACE)	W = 3' - 0"		W = 4' - 0"		W = 5' - 0"		W = 6' - 0"		W = 7' - 0"		W = 8' - 0"		W = 9' - 0"		W = 10' - 0"	
	X	Y	X	Y	X	Y	X	Y	X	Y	X	Y	X	Y	X	Y
10 FEET	2' - 10 ¼"	0' - 5"	2' - 1"	1' - 4 ½"	1' - 5"	2' - 1"	0' - 10"	2' - 7 ½"	0' - 3 ¼"	3' - 0 ¼"						
15 FEET	4' - 6 ¾"	2' - 1 ¾"	3' - 9"	3' - 5 ¾"	3' - 1 ¼"	4' - 6"	2' - 6 ¾"	5' - 4 ½"	2' - 1"	6' - 1"	1' - 8"	6' - 8 ½"	1' - 3 ¾"	7' - 2 ½"	0' - 10 ¾"	7' - 7 ½"
20 FEET			4' - 11 ½"	5' - 1 ¾"	4' - 3 ¼"	6' - 5 ½"	3' - 8 ¾"	7' - 7"	3' - 3"	8' - 6 ½"	2' - 10"	9' - 4 ½"	2' - 5 ½"	10' - 1 ¼"	2' - 1 ½"	10' - 9"
30 FEET									4' - 10 ¾"	12' - 5 ¾"	4' - 5 ½"	13' - 7 ¾"	4' - 0 ¾"	14' - 8 ½"	3' - 8 ½"	15' - 8 ½"
40 FEET															4' - 10 ¾"	19' - 8 ½"

INTERMEDIATE RADII CAN BE INTERPOLATED
 DIMENSION "Y" IS CALCULATED BASED ON 6'-0" RAMP LENGTH
 DIMENSION "X" IS CALCULATED BASED ON 5'-0" SIDEWALK WIDTH



++ CONSTRUCT 6" WEDGE TO
AVOID CONCRETE BREAKAGE

GENERAL NOTES

AVOID PLACING DRAINAGE STRUCTURES, JUNCTION BOXES OR OTHER OBSTRUCTIONS IN FRONT OF RAMP ACCESS AREAS.

DETAILS OF CONSTRUCTION, MATERIALS AND WORKMANSHIP NOT SHOWN ON THIS DRAWING SHALL CONFORM TO THE PERTINENT REQUIREMENTS OF THE STANDARD SPECIFICATIONS AND THE APPLICABLE SPECIAL PROVISIONS.

DETECTABLE WARNING FIELDS THAT ARE INSTALLED AS A GROUP OR SIDE BY SIDE, SHALL BE FROM THE SAME MANUFACTURER.

- ② GRADE CHANGE BETWEEN GUTTER FLAG SLOPE AND THE CURB RAMP SLOPE SHALL NOT EXCEED 11%. MAXIMUM GUTTER FLAG SLOPE IS 4%. PROVIDE LONGITUDINAL DRAINAGE AROUND CURB AND AWAY FROM CURB RAMP. NO VERTICAL LIPS OR DISCONTINUITIES GREATER THAN $\frac{1}{8}$ - INCH ARE ALLOWED. SLOPE OF CURB HEAD OPENING SHALL MATCH THE RAMP SLOPE, MINIMALLY 1.5% AND NOT TO EXCEED 7%. WHEN ADJACENT TO 1.5% LANDING, CONSTRUCT CURB HEAD OPENING AT 1.5% IN THE DIRECTION OF PEDESTRIAN TRAVEL.
- ③ AN 8.33% CURB RAMP SLOPE IS ALLOWABLE WITH FLATTENED GUTTER FLAG SLOPE AND NOT TO EXCEED 11% GRADE CHANGE.
- ④ $\pm 0.5\%$ CONSTRUCTION TOLERANCE IN SIDEWALK CROSS SLOPE. THE SIDEWALK CROSS SLOPE SHALL NOT EXCEED 2% WITHOUT PRIOR APPROVAL FROM THE ENGINEER.
- ⑥ PROVIDE A LEVEL LANDING (MAXIMUM 2% SLOPE) IN ANY DIRECTION OF PEDESTRIAN TRAVEL. STANDARD LEVEL LANDING SIZE IS 5 FEET BY 5 FEET.
- ⑦ WHEN THIS GRADE BREAK DISTANCE EXCEEDS 5 FEET, USE RADIAL DETECTABLE WARNING FIELD PER SDD 8D5-f.
- ⑧ PROVIDE GRADE BREAK PERPENDICULAR TO DIRECTION OF WHEELCHAIR TRAVEL.
- ⑩ INSTALL TRANSITION NOSE (INCIDENTAL TO OTHER PAY ITEMS). DO NOT MARK TRANSITION NOSE.




CURB RAMPS TYPE 4B AND 4B1


STATE OF WISCONSIN
DEPARTMENT OF TRANSPORTATION

LEGEND

- | | |
|---|---------------------------------------|
|  | 1/2" EXPANSION JOINT SIDEWALK |
| - - - - | CONTRACTION JOINT SIDEWALK |
| | PAVEMENT MARKING
CROSSWALK (WHITE) |

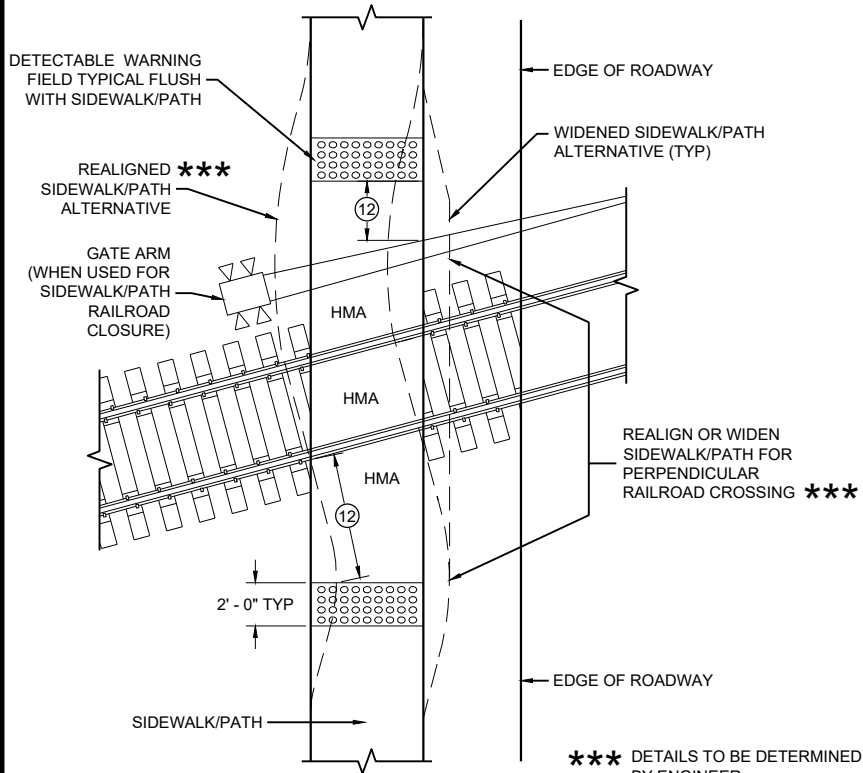


CURB RAMP TYPE 8
DETECTABLE WARNINGS
FOR SIDEWALKS OR SHARED USE PATHS
AT RAILROAD CROSSINGS

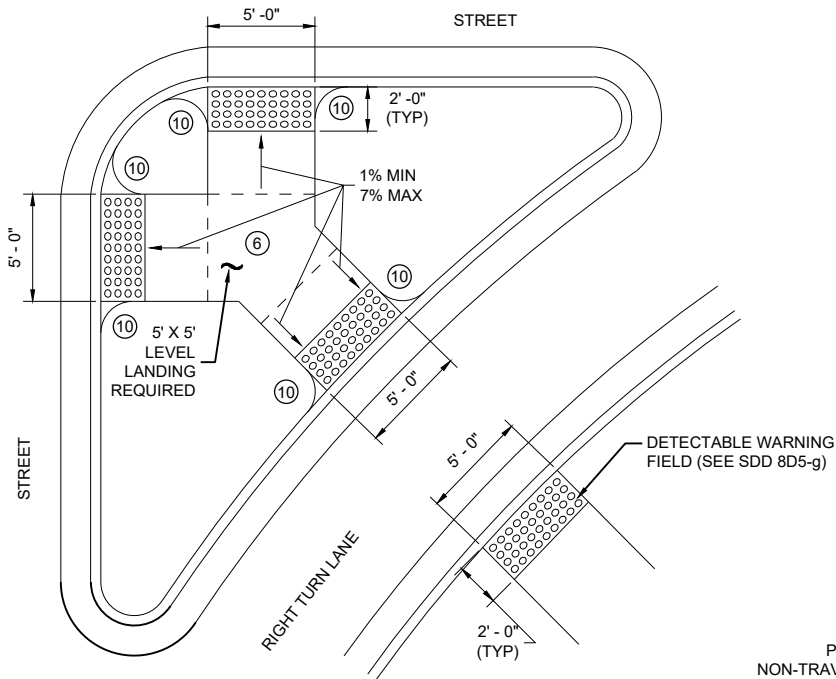


CURB RAMP TYPE 6
DETECTABLE WARNING AT ISLANDS


REFER TO GENERAL NOTES ② AND ③
FOR ALL ISLAND CURB RAMPS

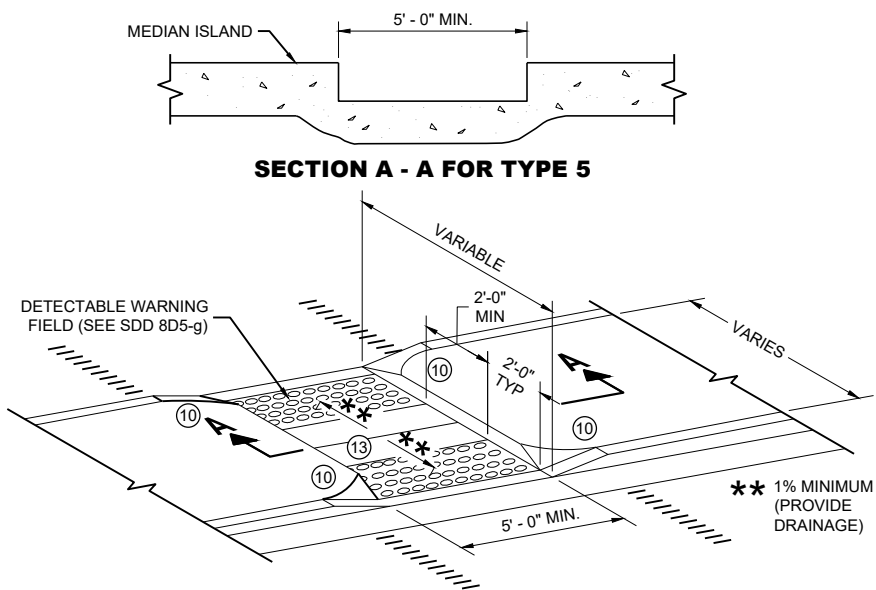

CURB RAMP TYPE 5
MEDIAN ISLAND
NON-ELEVATED PEDESTRIAN CROSSING

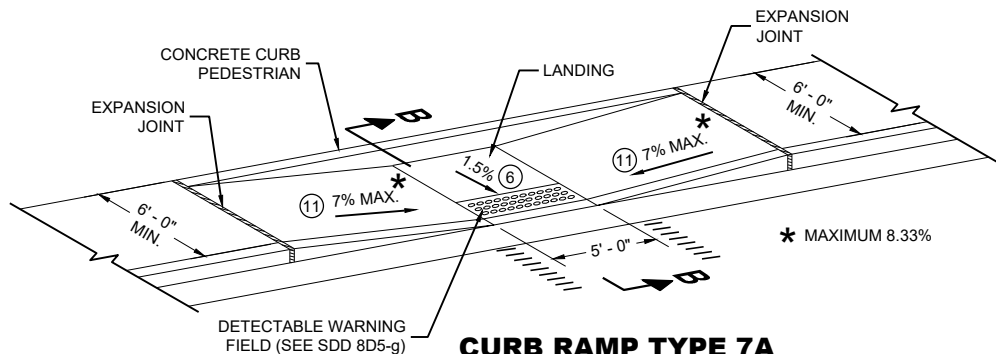

CURB RAMP TYPE 7A
FOR INTERSECTIONS AND
MID BLOCK CROSSINGS

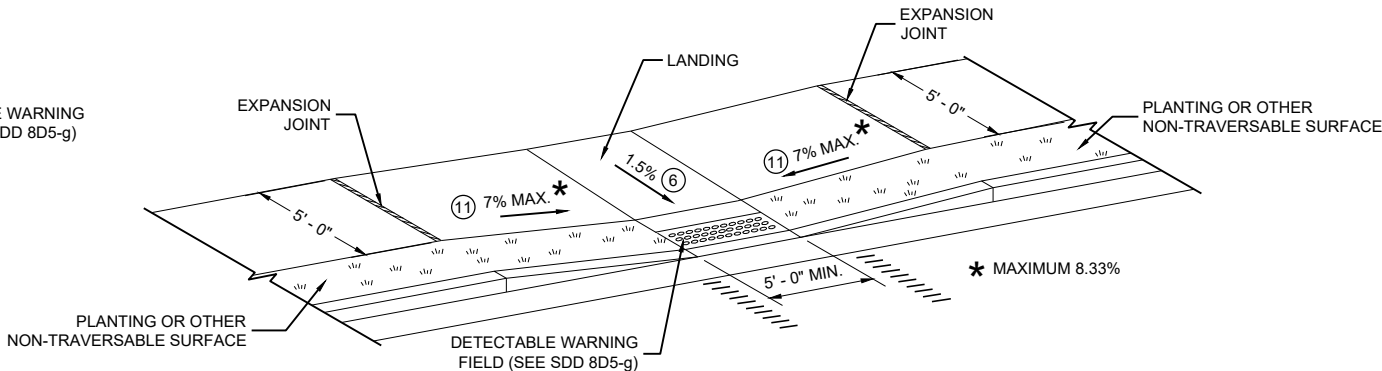

CURB RAMP TYPE 7B
FOR INTERSECTIONS AND
MID BLOCK CROSSINGS

GENERAL NOTES

AVOID PLACING DRAINAGE STRUCTURES, JUNCTION BOXES OR OTHER OBSTRUCTIONS IN FRONT OF RAMP ACCESS AREAS.

DETAILS OF CONSTRUCTION, MATERIALS AND WORKMANSHIP NOT SHOWN ON THIS DRAWING SHALL CONFORM TO THE PERTINENT REQUIREMENTS OF THE STANDARD SPECIFICATIONS AND THE APPLICABLE SPECIAL PROVISIONS.


SIDEWALK CROSS SLOPE SHALL NOT EXCEED 2%.

DETECTABLE WARNING FIELDS THAT ARE INSTALLED AS A GROUP OR SIDE BY SIDE, SHALL BE FROM THE SAME MANUFACTURER.

- ② GRADE CHANGE BETWEEN GUTTER FLAG SLOPE AND THE CURB RAMP SLOPE SHALL NOT EXCEED 11%. MAXIMUM GUTTER FLAG SLOPE IS 4%. PROVIDE LONGITUDINAL DRAINAGE AROUND CURB AND AWAY FROM CURB RAMP. NO VERTICAL LIPS OR DISCONTINUITIES GREATER THAN 1/8 - INCH ARE ALLOWED. SLOPE OF CURB HEAD OPENING SHALL MATCH THE RAMP SLOPE, MINIMALLY 1.5% AND NOT TO EXCEED 7%. WHEN ADJACENT TO 1.5% LANDING, CONSTRUCT CURB HEAD OPENING AT 1.5% IN THE DIRECTION OF PEDESTRIAN TRAVEL.
- ③ AN 8.33% CURB RAMP SLOPE IS ALLOWABLE WITH FLATTENED GUTTER FLAG SLOPE AND NOT TO EXCEED 11% GRADE CHANGE.
- ④ ±0.5% CONSTRUCTION TOLERANCE IN SIDEWALK CROSS SLOPE. THE SIDEWALK CROSS SLOPE SHALL NOT EXCEED 2% WITHOUT PRIOR APPROVAL FROM THE ENGINEER.
- ⑥ PROVIDE A LEVEL LANDING (MAXIMUM 2% SLOPE) IN ANY DIRECTION OF PEDESTRIAN TRAVEL. STANDARD LEVEL LANDING SIZE IS 5 FEET BY 5 FEET.
- ⑩ INSTALL TRANSITION NOSE (INCIDENTAL TO OTHER PAY ITEMS). DO NOT MARK TRANSITION NOSE.
- ⑪ SLOPE SIDEWALK TOWARD LANDING AS SHOWN WHERE THERE IS NO TERRACE OR WHERE THE TERRACE WIDTH IS LESS THAN 6 FEET WIDE.
- ⑫ THE EDGE OF THE DETECTABLE WARNING FIELD NEAREST TO A RAILROAD CROSSING SHALL BE 1.5 FEET ±0.1' FROM THE FACE OF THE GATE ARM IF THE GATE ARM EXTENDS ACROSS THE SIDEWALK/PATH. WHERE THERE IS NO PEDESTRIAN GATE, THE EDGE OF THE DETECTABLE WARNING FIELD NEAREST TO THE RAILROAD TRACK IS 15 FEET MAXIMUM AND 12 FEET MINIMUM, 15 FEET TYPICAL FROM THE NEAREST RAIL.
- ⑬ DO NOT INSTALL DETECTABLE WARNING FIELDS AT THE EDGES OF STEET-LEVEL PEDESTRIAN REFUGE ISLANDS IF A MINIMUM 2 FOOT CONCRETE SURFACE WITHOUT DETECTABLE WARNINGS (MEASURED IN THE DIRECTION OF PEDESTRIAN TRAVEL) CANNOT BE ACHIEVED.

LEGEND

- ===== 1/2" EXPANSION JOINT SIDEWALK
- - - - - CONTRACTION JOINT FIELD LOCATED
- ||||||| PAVEMENT MARKING CROSSWALK (WHITE)

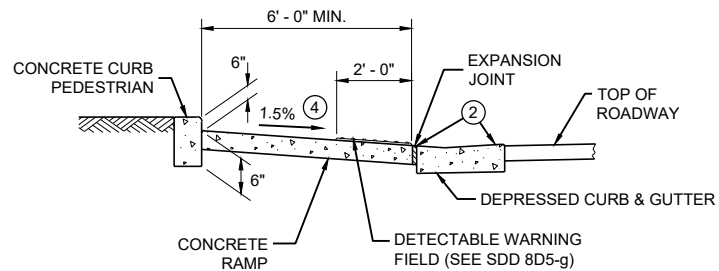

SECTION B - B FOR TYPE 7A

CURB RAMPS
TYPE 5, 6, 7A, 7B & 8

STATE OF WISCONSIN
DEPARTMENT OF TRANSPORTATION

REMOVALS

R.O.W.

RIGHT-OF-WAY

JNT.

JOINT

CONC.

CONCRETE

10.26

PLAN BENCHMARK ELEVATION

58.90

RELATIVE ELEVATION,
EXISTING PAVEMENT (TYPICAL)

SAW

SAW PAVEMENT,
FULL DEPTH

X

PAVEMENT REMOVAL SYMBOL

EXISTING STREET
LIGHT

LEGEND

P.C.

POINT OF CURVATURE

P.T.

POINT OF TANGENCY

B.O.W.

BACK OF WALK

F.O.C.

FACE OF CURB

+

RELATIVE ELEVATION,
PROPOSED PAVEMENT
(TYPICAL)


9.96

ALIGNMENT LINES FOR
PROPOSED RAMP &
ASSOCIATED LANDING

PROPOSED CURBHEAD
TAPER

PROPOSED PAVEMENT:
CONCRETE

DETECTABLE WARNING
FIELD, (2.5' X 2') CAST
IRON, NATURAL FINISH

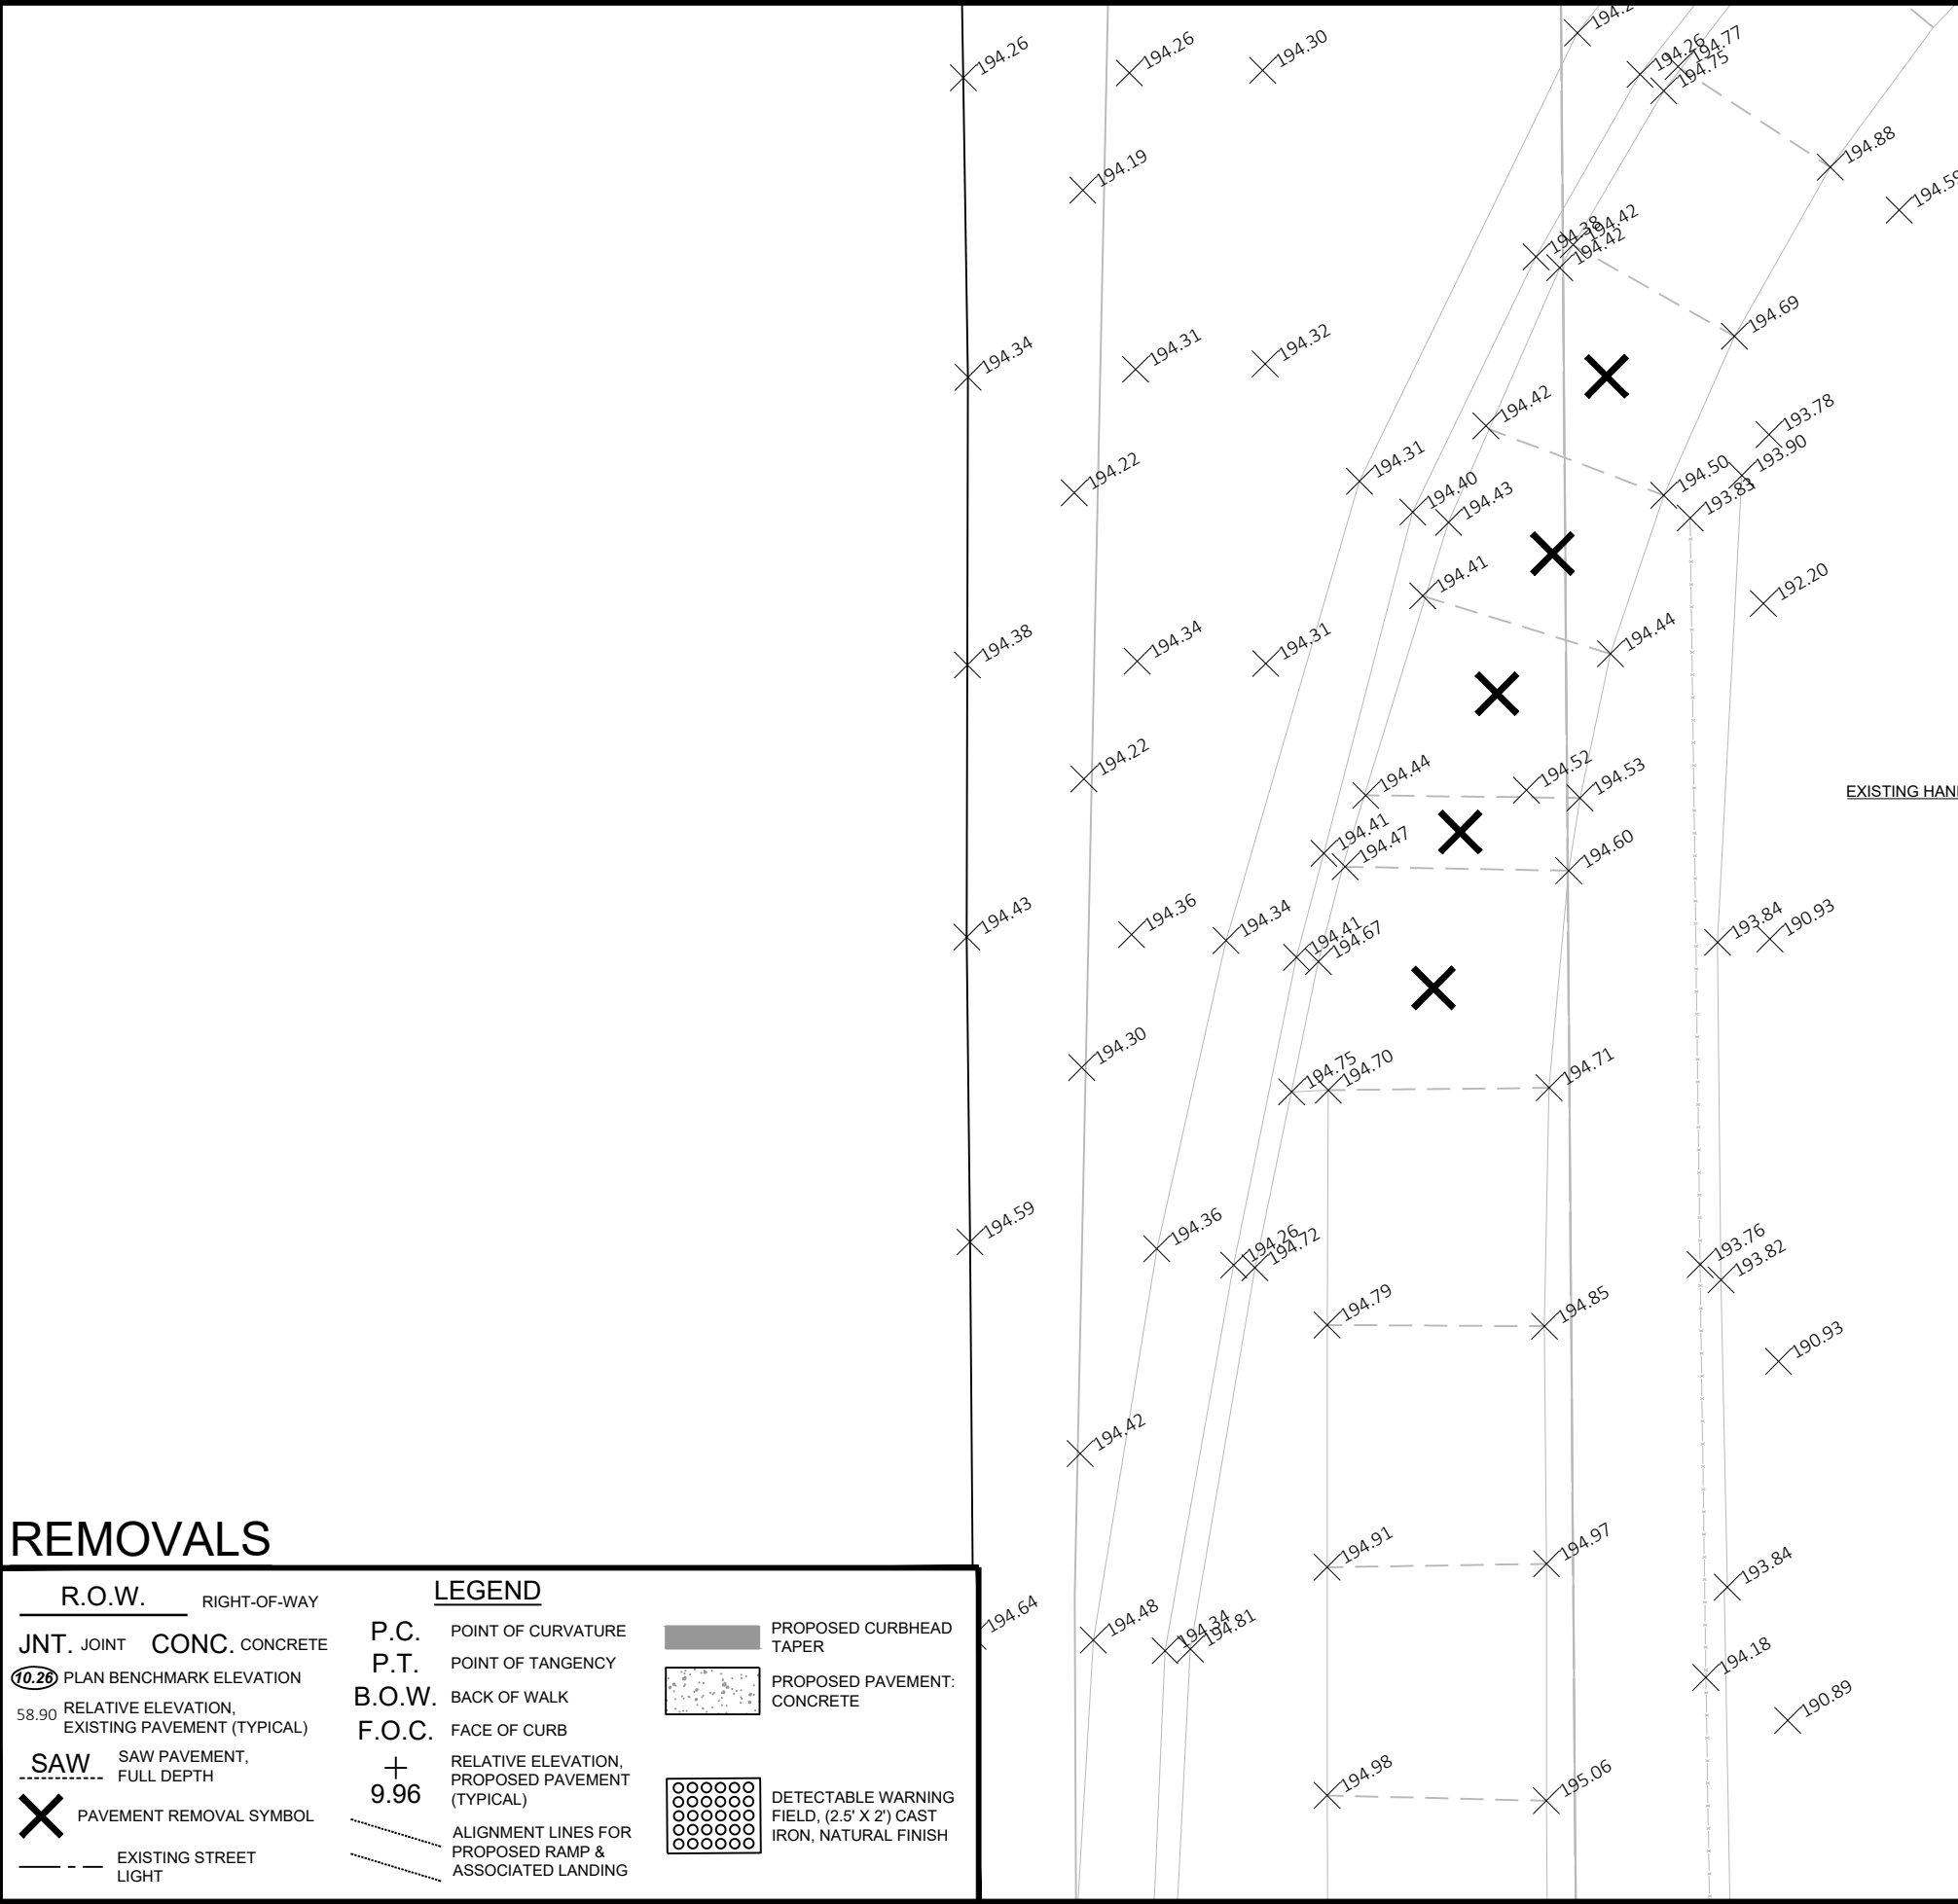

CITY OF WAUWATOSA

ENGINEERING SERVICES SECTION

2024 SIDEWALK REPAIR PROGRAM

1

PEDESTRIAN RAMPS @ 3180 N. 124TH ST.
SE CORNER OF 3180 N 124TH ST.

REFERENCES:

WAUWATOSA CONTRACT NO.: 24-19

SCALE: AS SHOWN

DRAWN BY: BJT
CHECKED BY: RC

DATE: 11/2023
DATE: 11/2023

SHEET 1 OF 2

FILE NAME:3180 N 124TH ST_PROPOSED.dwg

N

W

E

S

0

5

SCALE IN FEET

POINT 101

ELEV 195.00

6 SQUARES SOUTH

OF SE RAMP

3180

NOTE: NO OTHER WALK MARKED WITHIN 2 STONE OF THESE LIMITS.

PROPOSED

R.O.W.

RIGHT-OF-WAY

JNT.

JOINT

CONC.

CONCRETE

10.26

PLAN BENCHMARK ELEVATION

58.90

RELATIVE ELEVATION,
EXISTING PAVEMENT (TYPICAL)

SAW

SAW PAVEMENT,
FULL DEPTH

X

PAVEMENT REMOVAL SYMBOL

EXISTING STREET
LIGHT

LEGEND

P.C.

POINT OF CURVATURE

P.T.

POINT OF TANGENCY

B.O.W.

BACK OF WALK

F.O.C.

FACE OF CURB

+

RELATIVE ELEVATION,
PROPOSED PAVEMENT
(TYPICAL)


9.96

ALIGNMENT LINES FOR
PROPOSED RAMP &
ASSOCIATED LANDING

PROPOSED CURBHEAD
TAPER

PROPOSED PAVEMENT:
CONCRETE

DETECTABLE WARNING
FIELD, (2.5' X 2') CAST
IRON, NATURAL FINISH

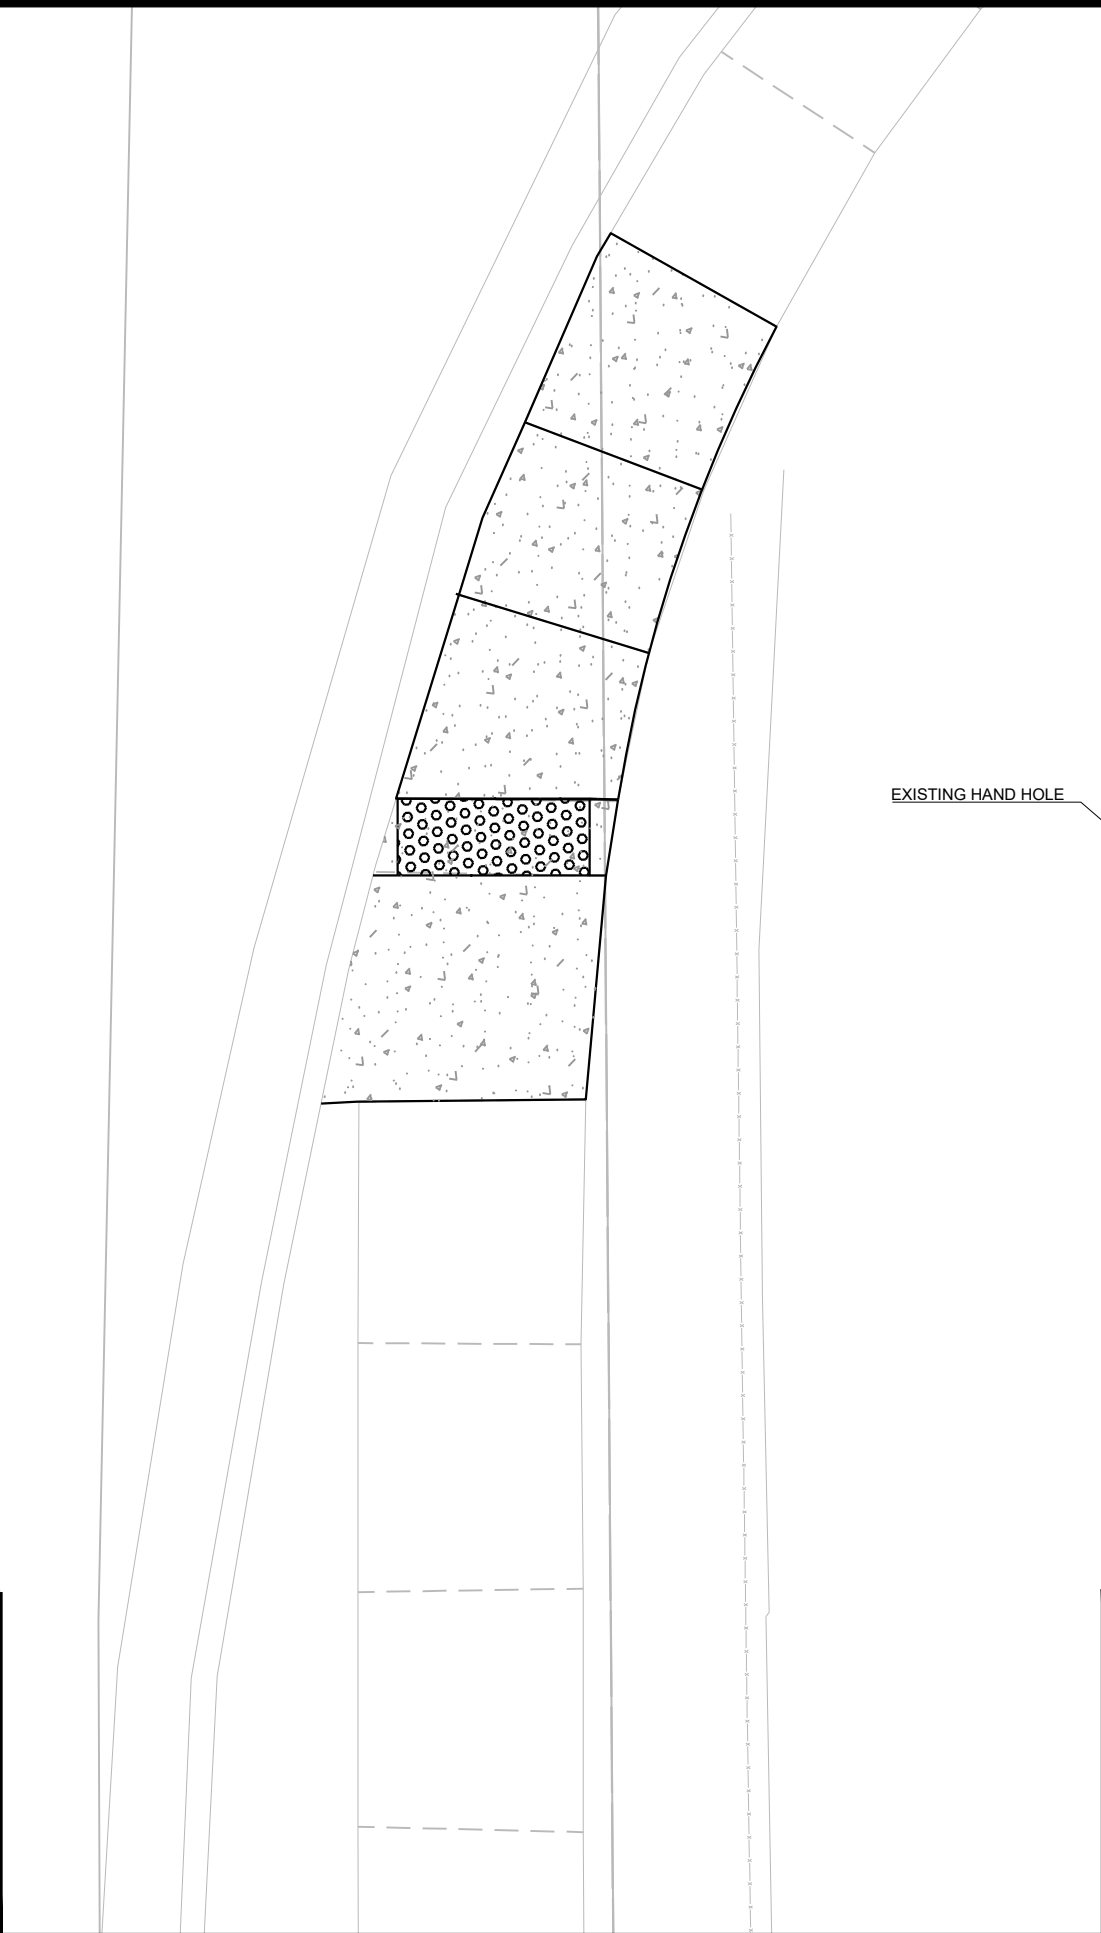

POINT 101
ELEV 195.00
6 SQUARES SOUTH
OF SE RAMP

3180

N

W

E

S

0

5

SCALE IN FEET

NOTE: THE PROPOSED CURB HEAD HEIGHT SHOULD MATCH THE EXISTING CURB
HEAD HEIGHT AT THE TERMINATION OF THE PROPOSED CURB & GUTTER.
MEASUREMENT OF RADIUS IS TO THE FACE OF CURB.

CITY OF WAUWATOSA
ENGINEERING SERVICES SECTION

2024 SIDEWALK REPAIR PROGRAM

1

PEDESTRIAN RAMPS @ 3180 N. 124TH ST.
SE CORNER OF 3180 N 124TH ST.

REFERENCES:

WAUWATOSA CONTRACT NO.: 24-19


SCALE: AS SHOWN

DRAWN BY: BJT
CHECKED BY: RC

DATE: 11/2023
DATE: 11/2023

SHEET 2 OF 2

FILE NAME:3180 N 124TH ST_PROPOSED.dwg

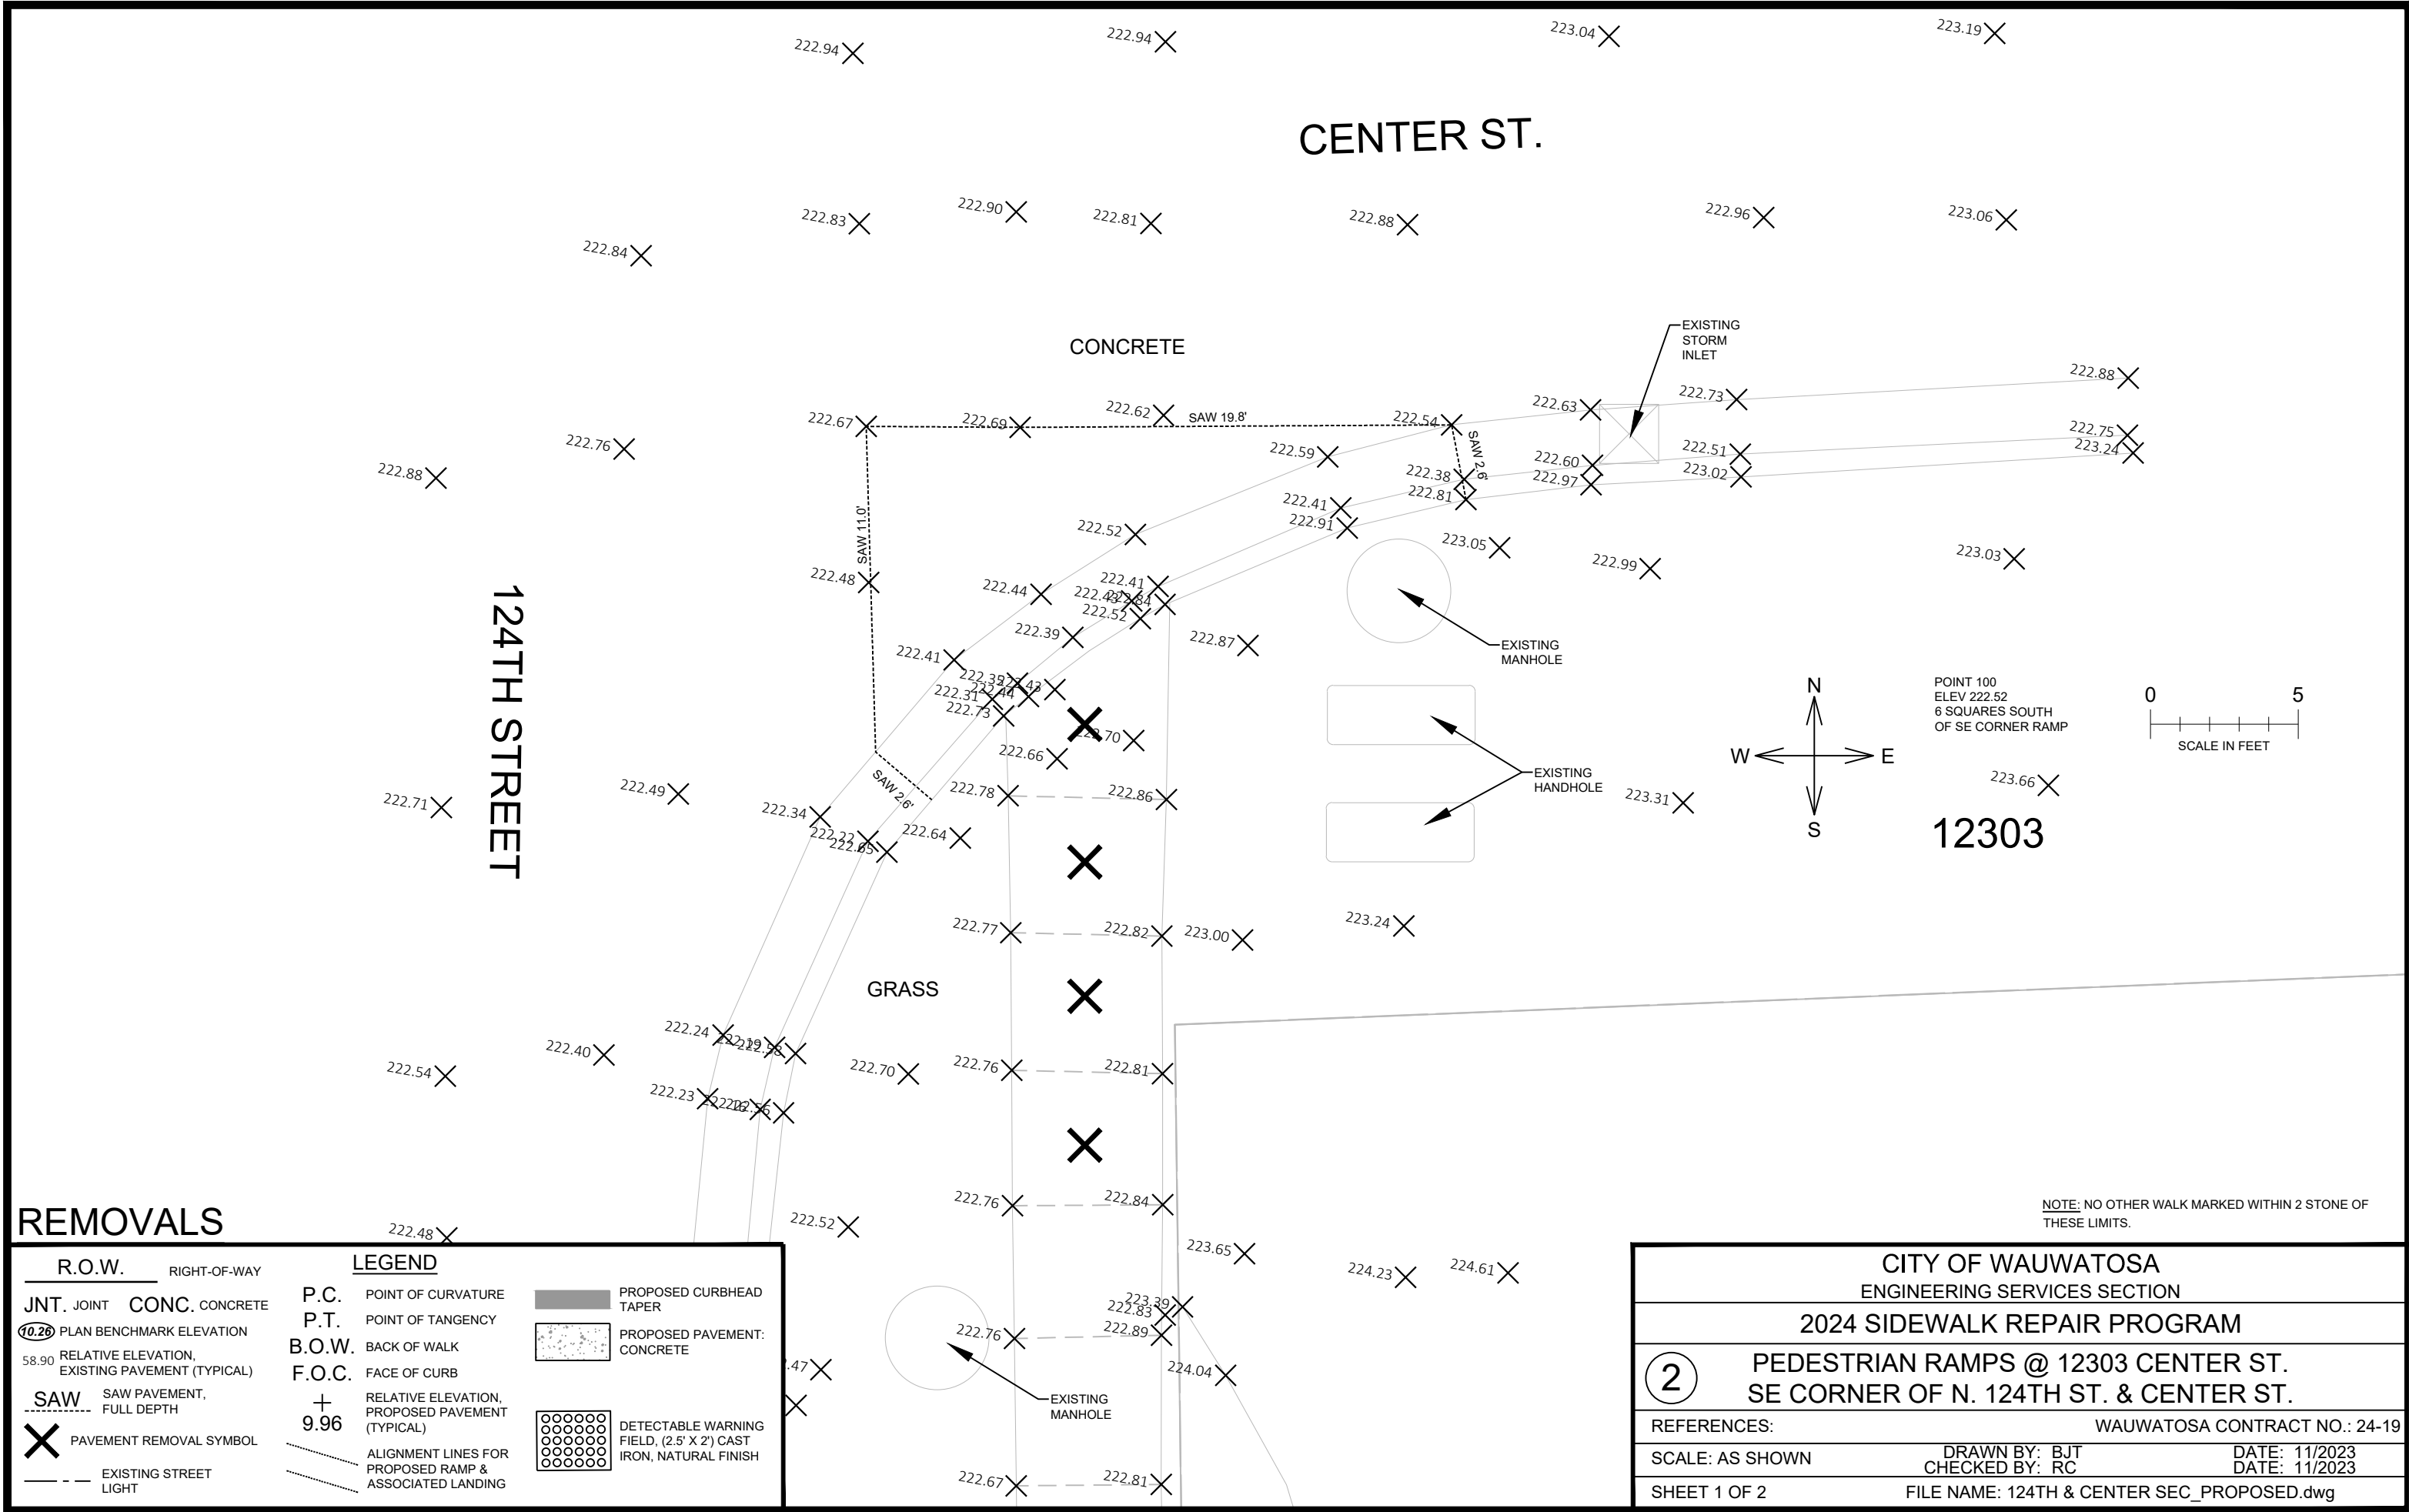


CENTER ST.

CONCRETE

EXISTING
STORM
INLET

EXISTING
MANHOLE

EXISTING
HANDHOLE

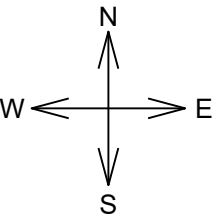

POINT 100
ELEV 222.52
6 SQUARES SOUTH
OF SE CORNER RAMP



12303

124TH STREET

GRASS

SOD RESTORATION
LIMITS (TYP.)

EXISTING
MANHOLE

CENTER OF 28'
RADIUS F/C

NOTE: THE PROPOSED CURB HEAD HEIGHT SHOULD MATCH THE EXISTING CURB
HEAD HEIGHT AT THE TERMINATION OF THE PROPOSED CURB & GUTTER.
MEASUREMENT OF RADIUS IS TO THE FACE OF CURB.

PROPOSED

R.O.W. RIGHT-OF-WAY		LEGEND	
JNT. JOINT	CONC. CONCRETE	P.C. POINT OF CURVATURE	PROPOSED CURBHEAD TAPER
10.26 PLAN BENCHMARK ELEVATION		P.T. POINT OF TANGENCY	PROPOSED PAVEMENT: CONCRETE
58.90 RELATIVE ELEVATION, EXISTING PAVEMENT (TYPICAL)		B.O.W. BACK OF WALK	
SAW SAW PAVEMENT, FULL DEPTH		F.O.C. FACE OF CURB	
X PAVEMENT REMOVAL SYMBOL		+ RELATIVE ELEVATION, PROPOSED PAVEMENT (TYPICAL)	
EXISTING STREET LIGHT		9.96	
		ALIGNMENT LINES FOR PROPOSED RAMP & ASSOCIATED LANDING	
		DETECTABLE WARNING FIELD, (2.5' X 2') CAST IRON, NATURAL FINISH	

CITY OF WAUWATOSA ENGINEERING SERVICES SECTION	
2024 SIDEWALK REPAIR PROGRAM	
2	PEDESTRIAN RAMPS @ 12303 CENTER ST. SE CORNER OF N. 124TH ST. & CENTER ST.
REFERENCES:	WAUWATOSA CONTRACT NO.: 24-19
SCALE: AS SHOWN	DRAWN BY: BJT CHECKED BY: RC
SHEET 2 OF 2	DATE: 11/2023 DATE: 11/2023
	FILE NAME: 124TH & CENTER SEC_PROPOSED.dwg

REMOVALS

R.O.W.

RIGHT-OF-WAY

JNT. JOINT

CONC. CONCRETE

10.26

PLAN BENCHMARK ELEVATION

58.90

RELATIVE ELEVATION,
EXISTING PAVEMENT (TYPICAL)

SAW

SAW PAVEMENT,
FULL DEPTH

X

PAVEMENT REMOVAL SYMBOL

EXISTING STREET
LIGHT

LEGEND

P.C.

POINT OF CURVATURE

P.T.

POINT OF TANGENCY

B.O.W.

BACK OF WALK

F.O.C.

FACE OF CURB

+

RELATIVE ELEVATION,
PROPOSED PAVEMENT
(TYPICAL)

9.96

ALIGNMENT LINES FOR
PROPOSED RAMP &
ASSOCIATED LANDING

PROPOSED CURBHEAD
TAPER

PROPOSED PAVEMENT:
CONCRETE


DETECTABLE WARNING
FIELD, (2.5' X 2') CAST
IRON, NATURAL FINISH

124TH STREET

GRASS

GRASS

EX STREET LIGHT

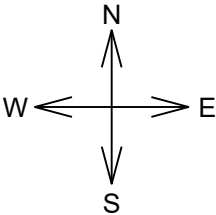

POINT 100
ELEV 213.28
5 SQUARES SOUTH
OF SE RAMP



2578

NOTE: NO OTHER WALK MARKED WITHIN 2 STONE OF
THESE LIMITS.

CITY OF WAUWATOSA

ENGINEERING SERVICES SECTION

2024 SIDEWALK REPAIR PROGRAM

3

PEDESTRIAN RAMPS @ 2578 N. 124TH ST.
SE CORNER OF 2578 N. 124TH ST.

REFERENCES:

WAUWATOSA CONTRACT NO.: 24-19

SCALE: AS SHOWN



DRAWN BY: BJT
CHECKED BY: RC

DATE: 11/2023
DATE: 11/2023


SHEET 1 OF 2

FILE NAME: 2578 N 124TH ST_PROPOSED.dwg

124TH STREET

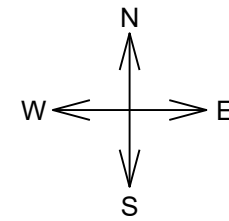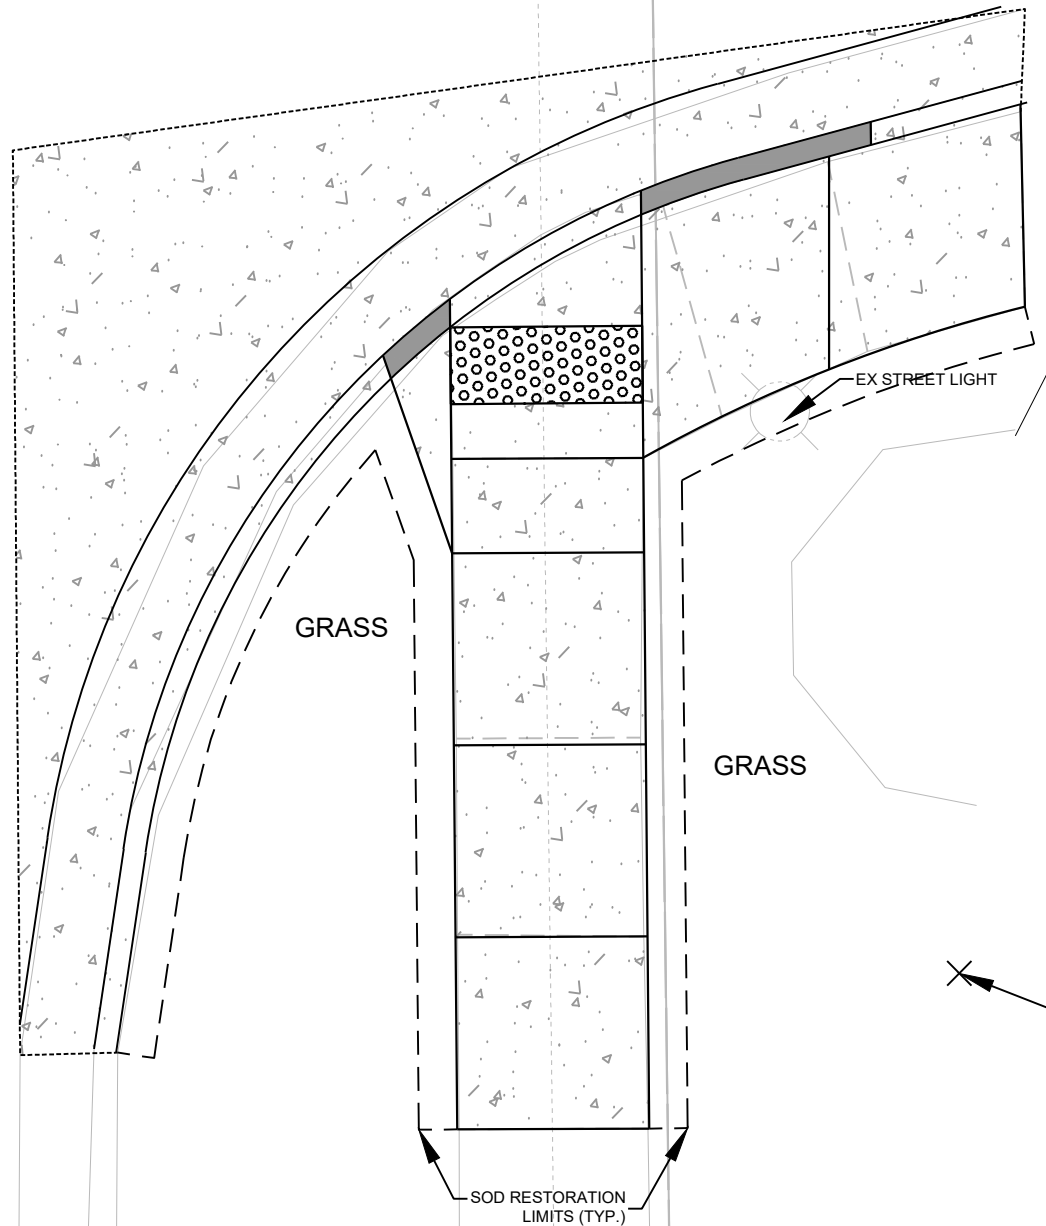

POINT 100
ELEV 213.28
5 SQUARES SOUTH
OF SE RAMP

 

2578

CENTER OF 22'
RADIUS F/C

CENTER OF 40.1'
RADIUS B/W



PROPOSED

R.O.W. RIGHT-OF-WAY		LEGEND	
JNT. JOINT	CONC. CONCRETE	P.C. POINT OF CURVATURE	PROPOSED CURBHEAD TAPER
10.26 PLAN BENCHMARK ELEVATION		P.T. POINT OF TANGENCY	PROPOSED PAVEMENT: CONCRETE
58.90 RELATIVE ELEVATION, EXISTING PAVEMENT (TYPICAL)		B.O.W. BACK OF WALK	
SAW SAW PAVEMENT, FULL DEPTH		F.O.C. FACE OF CURB	
X PAVEMENT REMOVAL SYMBOL		+ RELATIVE ELEVATION, PROPOSED PAVEMENT (TYPICAL)	
EXISTING STREET LIGHT		9.96	
		ALIGNMENT LINES FOR PROPOSED RAMP & ASSOCIATED LANDING	
		DETECTABLE WARNING FIELD, (2.5' X 2') CAST IRON, NATURAL FINISH	

NOTE: THE PROPOSED CURB HEAD HEIGHT SHOULD MATCH THE EXISTING CURB HEAD HEIGHT AT THE TERMINATION OF THE PROPOSED CURB & GUTTER. MEASUREMENT OF RADIUS IS TO THE FACE OF CURB.

CITY OF WAUWATOSA ENGINEERING SERVICES SECTION		
2024 SIDEWALK REPAIR PROGRAM		
3 PEDESTRIAN RAMPS @ 2578 N. 124TH ST. SE CORNER OF 2578 N. 124TH ST.		
REFERENCES:	WAUWATOSA CONTRACT NO.: 24-19	
SCALE: AS SHOWN	DRAWN BY: BJT CHECKED BY: RC	DATE: 11/2023 DATE: 11/2023
SHEET 2 OF 2	FILE NAME: 2578 N 124TH ST_PROPOSED.dwg	

N 124TH ST

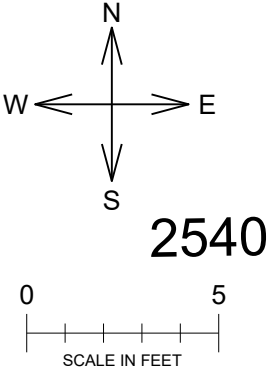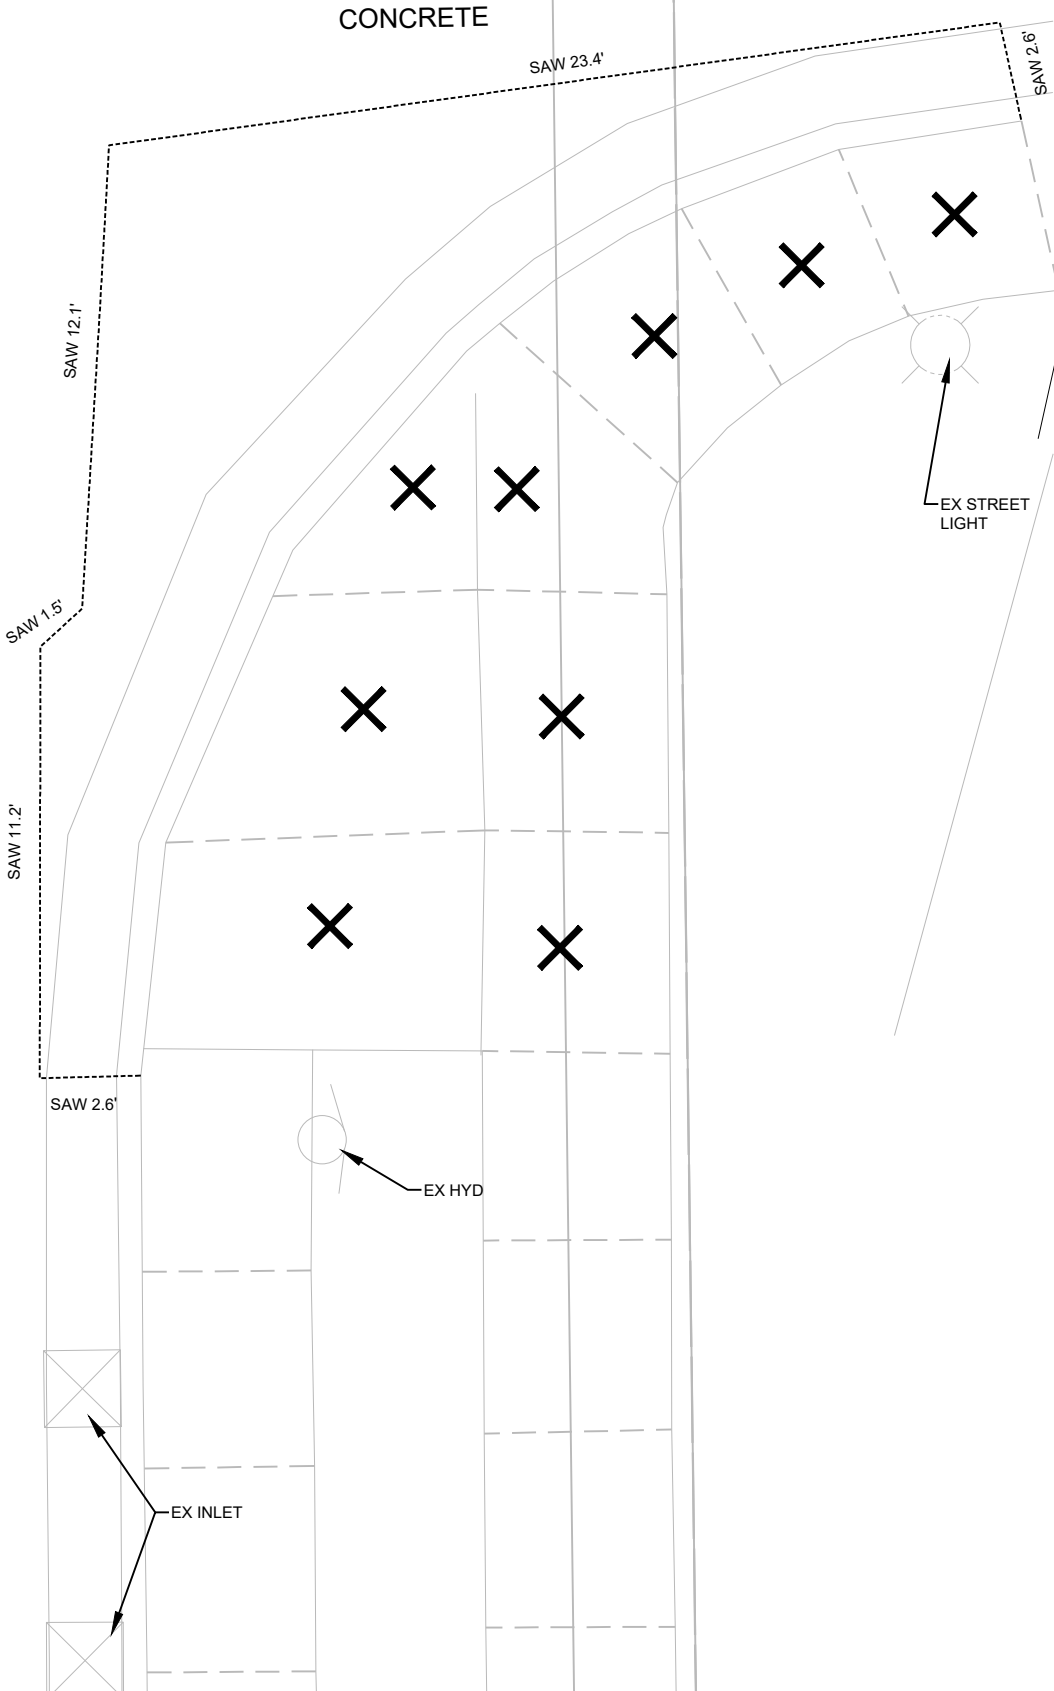

POINT 100
ELEV 209.22
6 SQUARES SOUTH OF HYD SE COR
124 ARBOR -X IN FRONTAGE WALK



NOTE: NO OTHER WALK MARKED WITHIN 2 STONE OF THESE LIMITS.

REMOVALS

<u>R.O.W.</u>	RIGHT-OF-WAY	<u>LEGEND</u>	
JNT.	JOINT	CONC.	CONCRETE
10.26	PLAN BENCHMARK ELEVATION	P.C.	POINT OF CURVATURE
58.90	RELATIVE ELEVATION, EXISTING PAVEMENT (TYPICAL)	P.T.	POINT OF TANGENCY
SAW	SAW PAVEMENT, FULL DEPTH	B.O.W.	BACK OF WALK
X	PAVEMENT REMOVAL SYMBOL	F.O.C.	FACE OF CURB
---	EXISTING STREET LIGHT	+	RELATIVE ELEVATION, PROPOSED PAVEMENT (TYPICAL)
		9.96	
		---	ALIGNMENT LINES FOR PROPOSED RAMP & ASSOCIATED LANDING
			PROPOSED CURBHEAD TAPER
			PROPOSED PAVEMENT: CONCRETE
			DETECTABLE WARNING FIELD, (2.5' X 2') CAST IRON, NATURAL FINISH

CITY OF WAUWATOSA		
ENGINEERING SERVICES SECTION		
2024 SIDEWALK REPAIR PROGRAM		
4 PEDESTRIAN RAMPS @ 2540 N 124TH ST. SE CORNER OF 2540 N. 124TH ST.		
REFERENCES:		WAUWATOSA CONTRACT NO.: 24-19
SCALE: AS SHOWN	DRAWN BY: BJT CHECKED BY: RC	DATE: 11/2023 DATE: 11/2023
SHEET 1 OF 2	FILE NAME: 2540 N 124TH ST_PROPOSED.dwg	

N 124TH ST

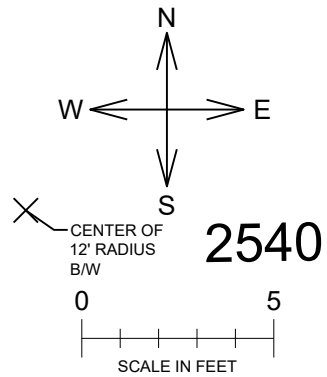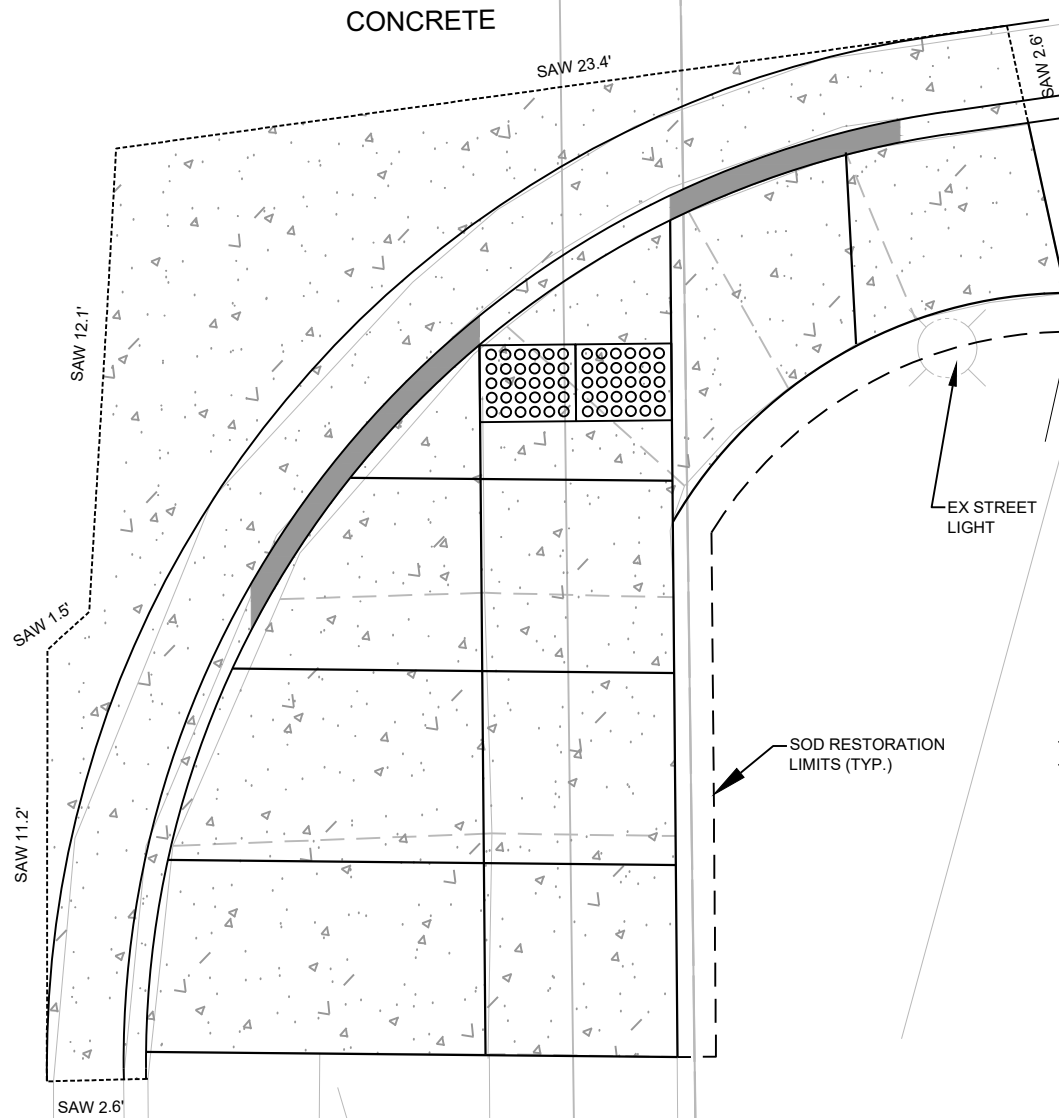

POINT 100
ELEV 209.22
6 SQUARES SOUTH OF HYD SE COR
124 ARBOR -X IN FRONTAGE WALK

NOTE: THE PROPOSED CURB HEAD HEIGHT SHOULD MATCH THE EXISTING CURB HEAD HEIGHT AT THE TERMINATION OF THE PROPOSED CURB & GUTTER. MEASUREMENT OF RADIUS IS TO THE FACE OF CURB.

PROPOSED

R.O.W. RIGHT-OF-WAY		LEGEND	
JNT. JOINT	CONC. CONCRETE	P.C. POINT OF CURVATURE	PROPOSED CURBHEAD TAPER
(10.26) PLAN BENCHMARK ELEVATION		P.T. POINT OF TANGENCY	PROPOSED PAVEMENT: CONCRETE
58.90 RELATIVE ELEVATION, EXISTING PAVEMENT (TYPICAL)		B.O.W. BACK OF WALK	
SAW SAW PAVEMENT, FULL DEPTH		F.O.C. FACE OF CURB	
X PAVEMENT REMOVAL SYMBOL		+ RELATIVE ELEVATION, PROPOSED PAVEMENT (TYPICAL)	DETECTABLE WARNING FIELD, (2.5' X 2') CAST IRON, NATURAL FINISH
- - - EXISTING STREET LIGHT		+ 9.96	
		ALIGNMENT LINES FOR PROPOSED RAMP & ASSOCIATED LANDING	

CITY OF WAUWATOSA ENGINEERING SERVICES SECTION		
2024 SIDEWALK REPAIR PROGRAM		
4 PEDESTRIAN RAMPS @ 2540 N 124TH ST. SE CORNER OF 2540 N. 124TH ST.		
REFERENCES:		WAUWATOSA CONTRACT NO.: 24-19
SCALE: AS SHOWN	DRAWN BY: BJT CHECKED BY: RC	DATE: 11/2023 DATE: 11/2023
SHEET 2 OF 2		FILE NAME: 2540 N 124TH ST_PROPOSED.dwg

REMOVALS

R.O.W.

RIGHT-OF-WAY

JNT.

JOINT

CONC.

CONCRETE

10.26

PLAN BENCHMARK ELEVATION

58.90

RELATIVE ELEVATION,
EXISTING PAVEMENT (TYPICAL)

SAW

SAW PAVEMENT,
FULL DEPTH

X

PAVEMENT REMOVAL SYMBOL

EXISTING STREET
LIGHT

LEGEND

P.C.

POINT OF CURVATURE

P.T.

POINT OF TANGENCY

B.O.W.

BACK OF WALK

F.O.C.

FACE OF CURB

+

RELATIVE ELEVATION,
PROPOSED PAVEMENT
(TYPICAL)

9.96

ALIGNMENT LINES FOR
PROPOSED RAMP &
ASSOCIATED LANDING

PROPOSED CURBHEAD
TAPER

PROPOSED PAVEMENT:
CONCRETE

DETECTABLE WARNING
FIELD, (2.5' X 2') CAST
IRON, NATURAL FINISH

The main site plan shows a street layout with N 124TH ST. running vertically and 2500 N 124TH ST. running horizontally. The plan includes various elevation points marked with crosses and numbers. Key features include a 'GRASS' area, a 'PLANTER', and an 'EXISTING LIGHT POLE'. The plan also shows 'SAW' (Saw Pavement) areas and 'EXISTING STORM INLET' and 'EXISTING PEDESTAL' locations. The plan is oriented with North at the top, indicated by a compass rose. A scale bar shows 0 to 5 feet. A note indicates that no other walk is marked within 2 stone of these limits.

POINT 100
ELEV 216.40
7 SQUARES SOUTH OF
DRIVEWAY ENTRANCE

2500

0 5
SCALE IN FEET

CITY OF WAUWATOSA
ENGINEERING SERVICES SECTION

2024 SIDEWALK REPAIR PROGRAM

5 PEDESTRIAN RAMPS @ 2500 N. 124TH ST.
SE CORNER OF 2500 N. 124TH ST.

REFERENCES: WAUWATOSA CONTRACT NO.: 24-19

SCALE: AS SHOWN DRAWN BY: BJT DATE: 11/2023
CHECKED BY: RC DATE: 11/2023

SHEET 1 OF 2 FILE NAME: 2500 N 124TH ST_PROPOSED.dwg

N 124TH ST.

PLANTER

POINT 100
ELEV 216.40
7 SQUARES SOUTH OF
DRIVEWAY ENTRANCE

2500

0 5

SCALE IN FEET

-EXISTING
LIGHT POLE

NOTE: THE PROPOSED CURB HEAD HEIGHT SHOULD MATCH THE EXISTING CURB HEAD HEIGHT AT THE TERMINATION OF THE PROPOSED CURB & GUTTER. MEASUREMENT OF RADIUS IS TO THE FACE OF CURB.

PROPOSED

R.O.W. RIGHT-OF-WAY

JNT. JOINT CONC. CONCRETE
(10.26) PLAN BENCHMARK ELEVATION

58.90 RELATIVE ELEVATION,
EXISTING PAVEMENT (TYPICAL)

SAW SAW PAVEMENT,
----- FULL DEPTH

X PAVEMENT REMOVAL SYMBOL

— - — EXISTING STREET LIGHT

LEGEND

P.C. POINT OF CURVATURE

P.T. POINT OF TANGENCY

B.O.W. BACK OF WALK

F.O.C. FACE OF CURB

+ 9.96 RELATIVE ELEVATION,
PROPOSED PAVEMENT
(TYPICAL)

ALIGNMENT LINES FOR
PROPOSED RAMP &
ASSOCIATED LANDING



PROPOSED CURBHEAD
TAPER



PROPOSED PAVEMENT:
CONCRETE

DETECTABLE WARNING
FIELD, (2.5' X 2') CAST
IRON, NATURAL FINISH

-SOD RESTORATION
LIMITS (TYP.)

EXISTING
STORM
INLET

-EXISTING
PEDESTAL

REFERENCES:

WAUWATOSA CONTRACT NO.: 24-19


SCALE: AS SHOWN

DRAWN BY: BJT
CHECKED BY: RC


DATE: 11/2023
DATE: 11/2023

SHEET 2 OF 2

FILE NAME: 2500 N 124TH ST_PROPOSED.dwg

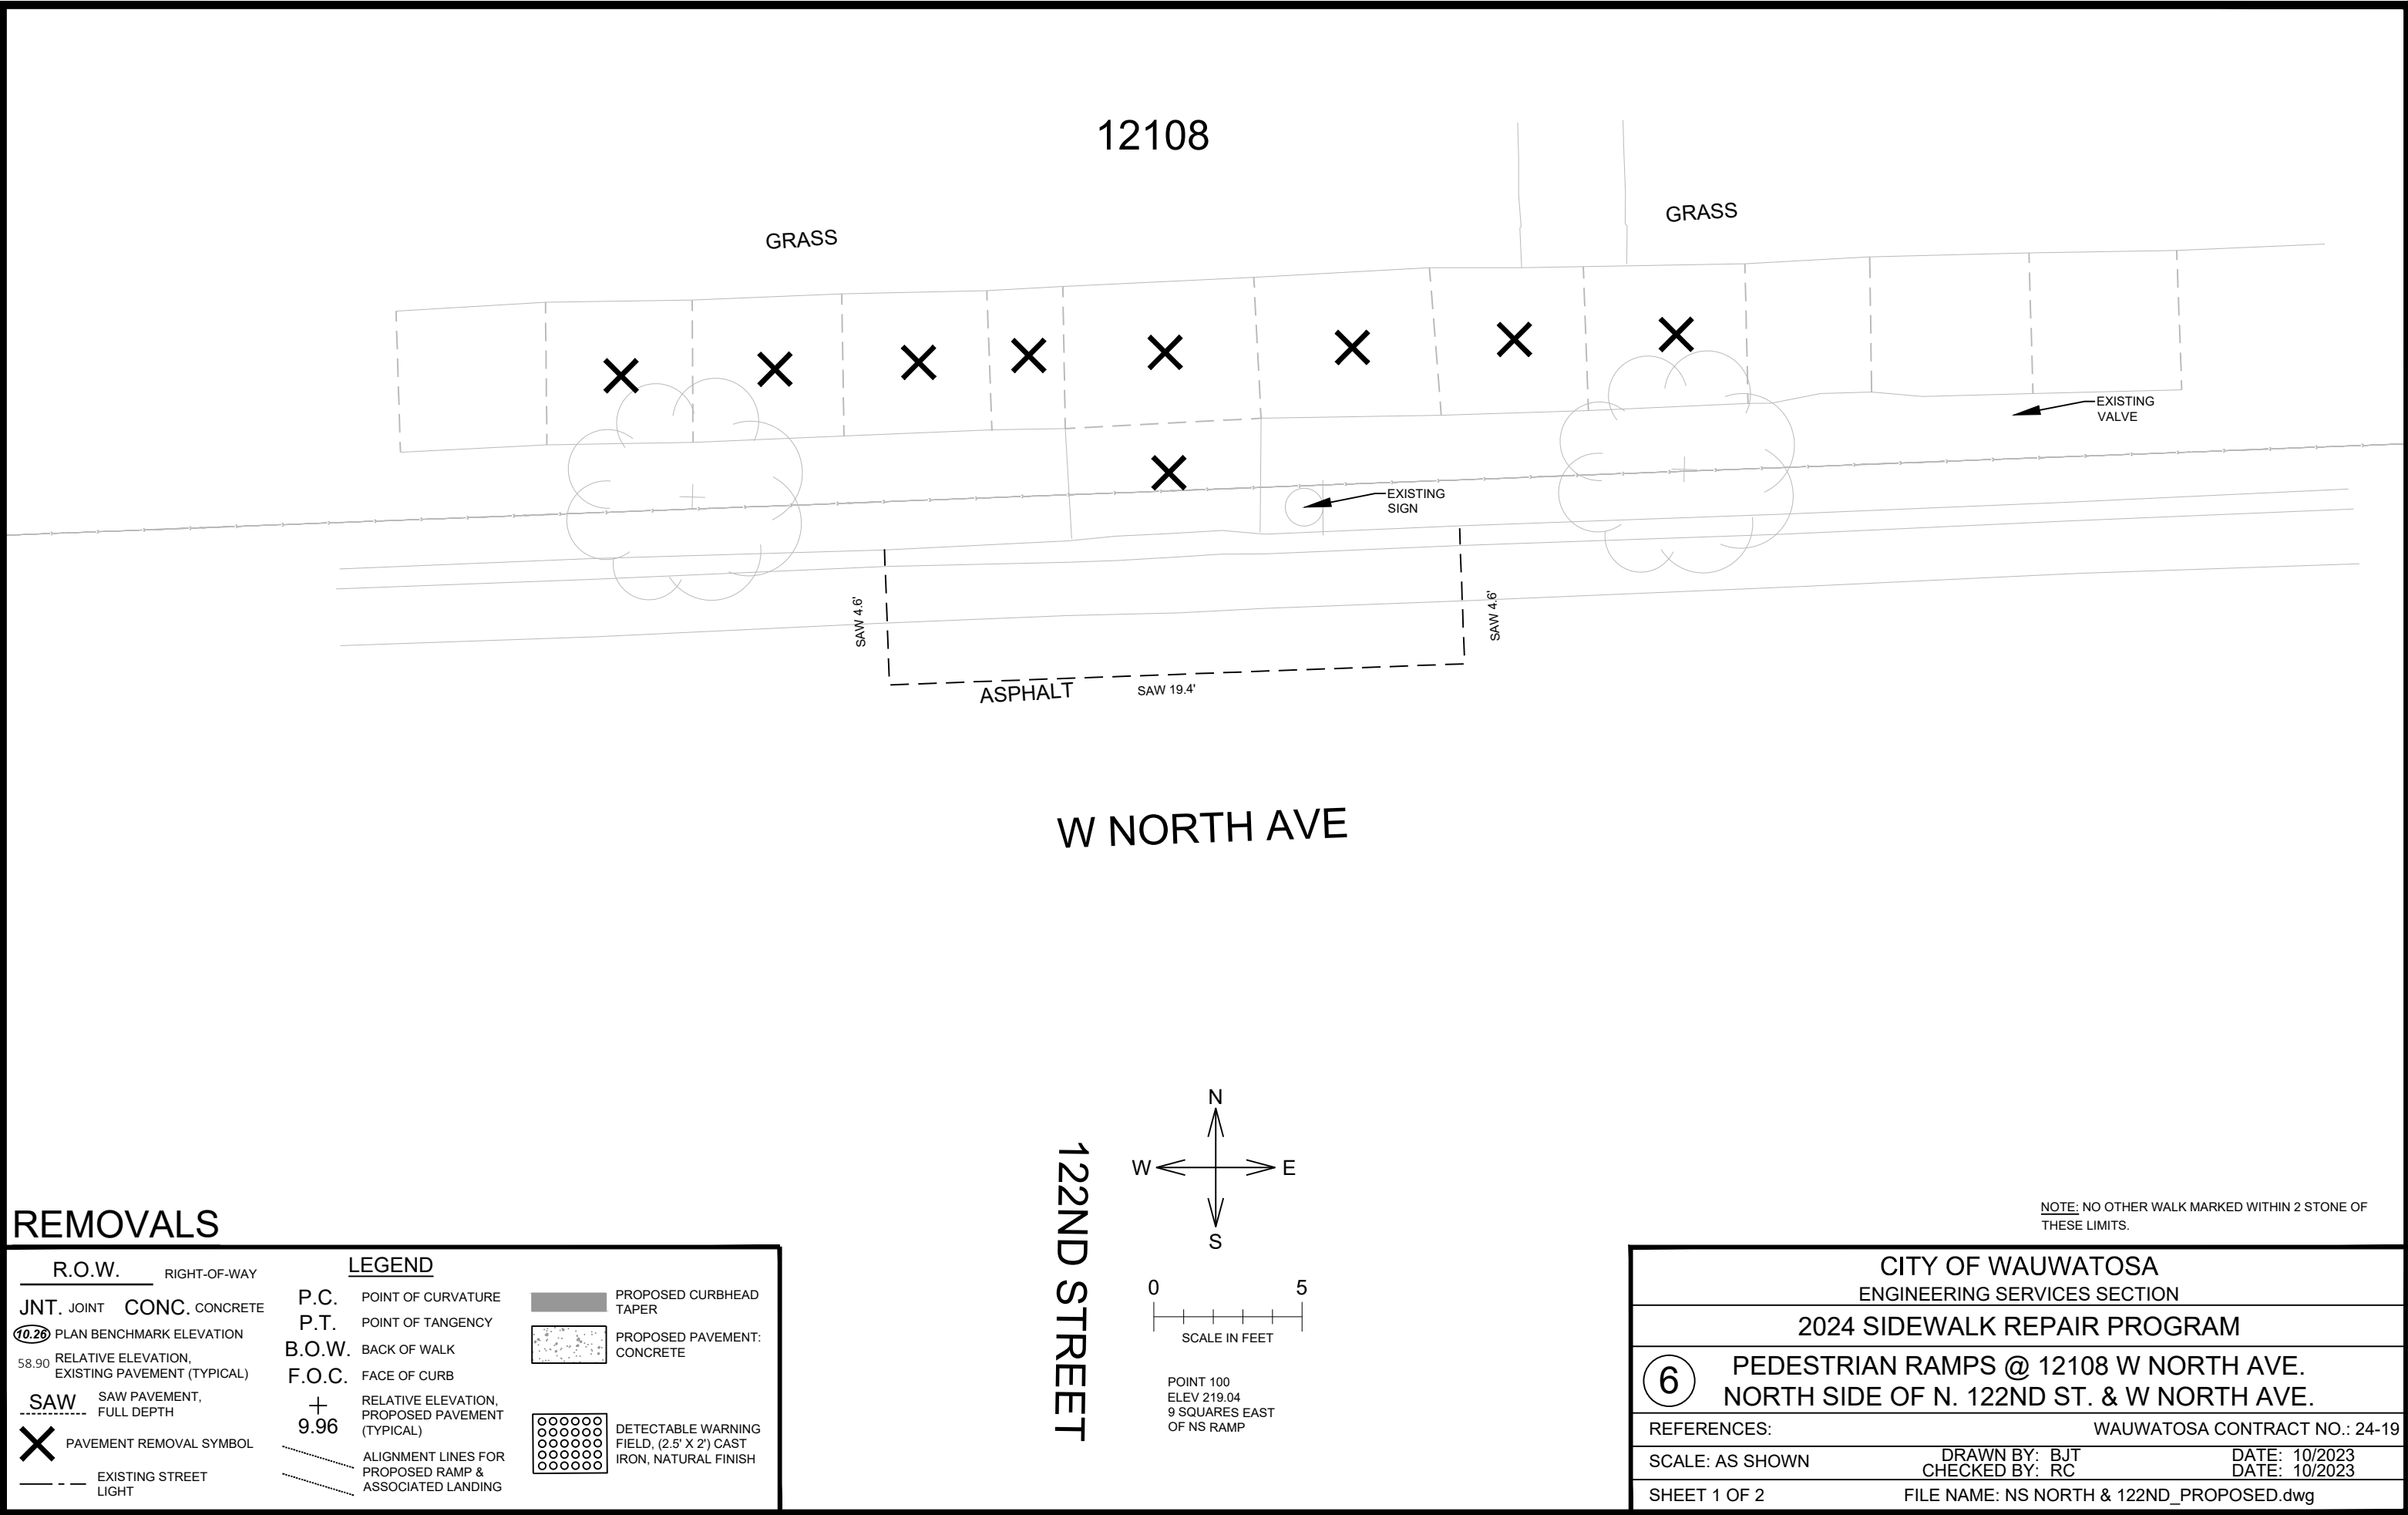


12108

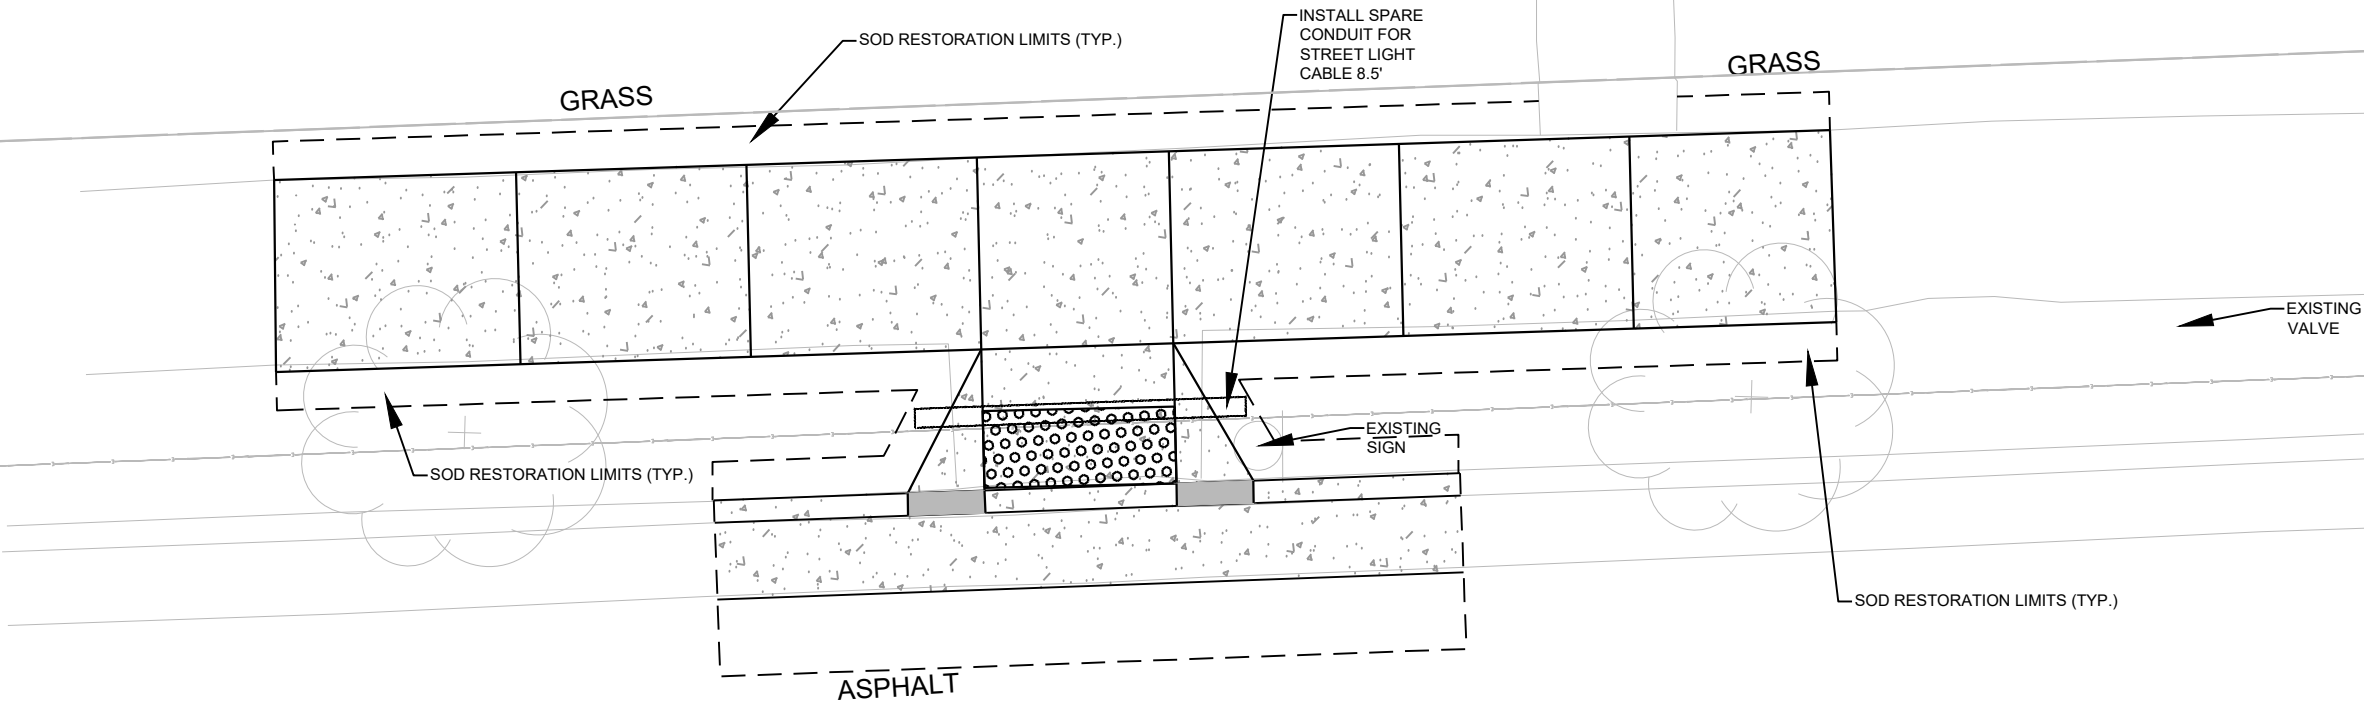

W NORTH AVE

122ND STREET

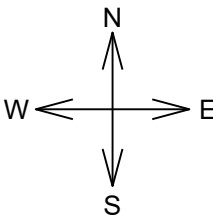



POINT 100
ELEV 219.04
9 SQUARES EAST
OF NS RAMP

PROPOSED

R.O.W.		RIGHT-OF-WAY		LEGEND	
JNT.	JOINT	CONC.	CONCRETE	P.C.	POINT OF CURVATURE
				P.T.	POINT OF TANGENCY
10.26	PLAN BENCHMARK ELEVATION			B.O.W.	BACK OF WALK
58.90	RELATIVE ELEVATION, EXISTING PAVEMENT (TYPICAL)			F.O.C.	FACE OF CURB
SAW	SAW PAVEMENT, FULL DEPTH			+	RELATIVE ELEVATION, PROPOSED PAVEMENT (TYPICAL)
X	PAVEMENT REMOVAL SYMBOL			9.96	
---	EXISTING STREET LIGHT			---	ALIGNMENT LINES FOR PROPOSED RAMP & ASSOCIATED LANDING

NOTE: THE PROPOSED CURB HEAD HEIGHT SHOULD MATCH THE EXISTING CURB HEAD HEIGHT AT THE TERMINATION OF THE PROPOSED CURB & GUTTER. MEASUREMENT OF RADIUS IS TO THE FACE OF CURB.

CITY OF WAUWATOSA	
ENGINEERING SERVICES SECTION	
2024 SIDEWALK REPAIR PROGRAM	
6	PEDESTRIAN RAMPS @ 12108 W NORTH AVE. NORTH SIDE OF N. 122ND ST. & W NORTH AVE.
REFERENCES: WAUWATOSA CONTRACT NO.: 24-19	
SCALE: AS SHOWN	DRAWN BY: BJT CHECKED BY: RC
DATE: 10/2023	
DATE: 10/2023	
SHEET 2 OF 2	
FILE NAME: NS NORTH & 122ND_PROPOSED.dwg	

 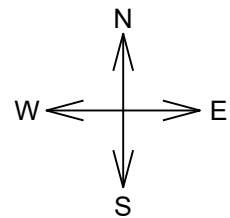

POINT 100
ELEV 215.13
7 SQUARES EAST OF NE CORNER
OF 118TH ST STREET AND W
CENTER ST

N 118TH STREET



W CENTER ST

REMOVALS

R.O.W. RIGHT-OF-WAY		LEGEND	
JNT. JOINT	CONC. CONCRETE	P.C. POINT OF CURVATURE	PROPOSED CURBHEAD TAPER
10.26 PLAN BENCHMARK ELEVATION		P.T. POINT OF TANGENCY	PROPOSED PAVEMENT: CONCRETE
58.90 RELATIVE ELEVATION, EXISTING PAVEMENT (TYPICAL)		B.O.W. BACK OF WALK	
SAW SAW PAVEMENT, FULL DEPTH		F.O.C. FACE OF CURB	
X PAVEMENT REMOVAL SYMBOL		+ RELATIVE ELEVATION, PROPOSED PAVEMENT (TYPICAL)	
EXISTING STREET LIGHT		9.96	
		ALIGNMENT LINES FOR PROPOSED RAMP & ASSOCIATED LANDING	
		DETECTABLE WARNING FIELD, (2.5' X 2') CAST IRON, NATURAL FINISH	


NOTE: NO OTHER WALK MARKED WITHIN 2 STONE OF THESE LIMITS.

CITY OF WAUWATOSA ENGINEERING SERVICES SECTION		
2024 SIDEWALK REPAIR PROGRAM		
7	PEDESTRIAN RAMP @ 11780 W CENTER ST. NE CORNER OF N. 118TH ST. & W CENTER ST.	
REFERENCES:		WAUWATOSA CONTRACT NO.: 24-19
SCALE: AS SHOWN	DRAWN BY: BJT CHECKED BY: RC	DATE: 09/2023 DATE: 11/2023
SHEET 1 OF 2	FILE NAME: NEC 118TH & CENTER_PROPOSED.dwg	

 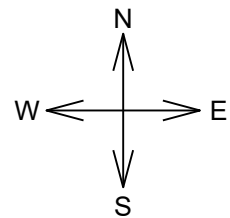

POINT 100
ELEV 215.13
7 SQUARES EAST OF NE CORNER
OF 118TH ST STREET AND W
CENTER ST

N 118TH STREET

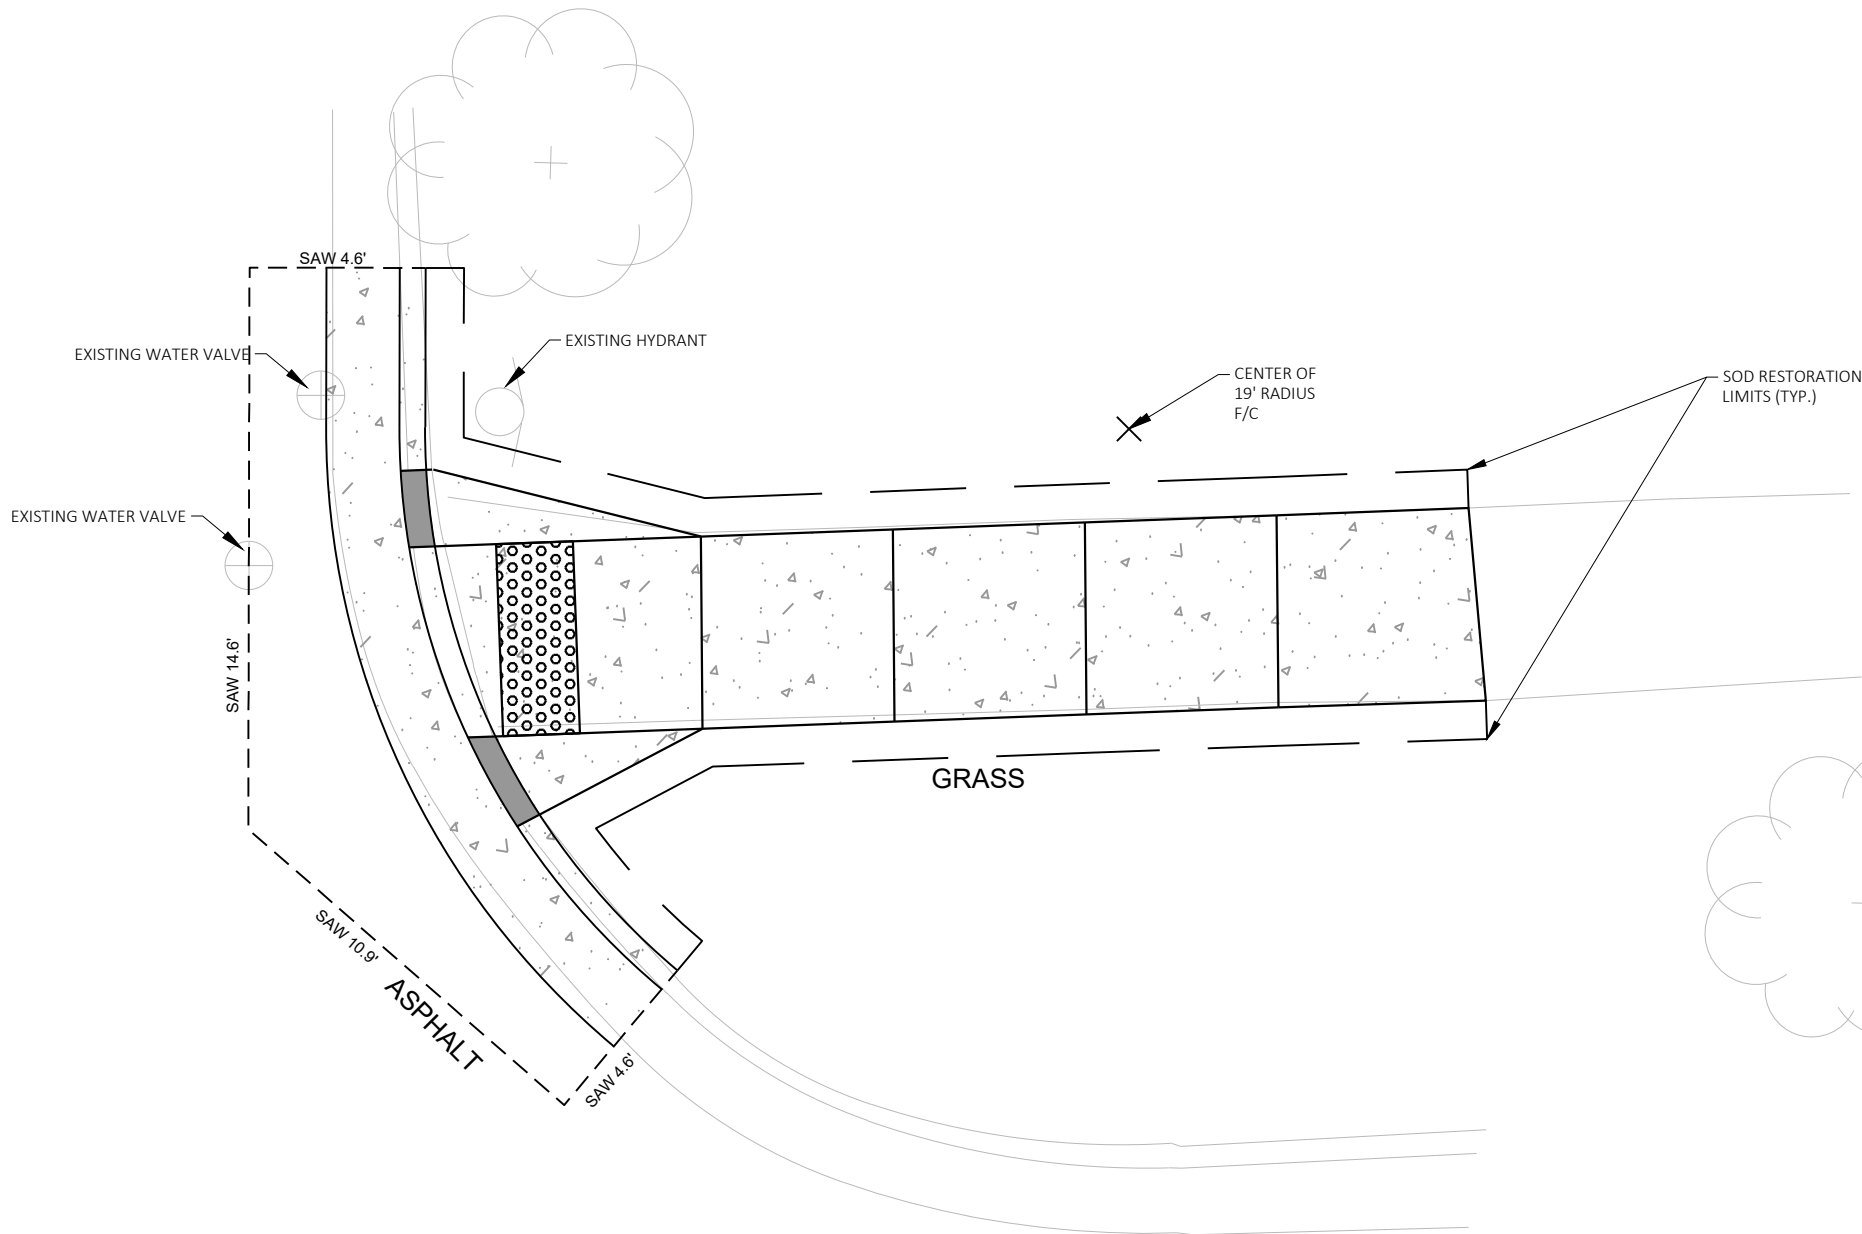

W CENTER ST

PROPOSED

R.O.W.		RIGHT-OF-WAY		LEGEND	
JNT.	JOINT	CONC.	CONCRETE	P.C.	POINT OF CURVATURE
10.26	PLAN BENCHMARK ELEVATION	P.T.	POINT OF TANGENCY	B.O.W.	BACK OF WALK
58.90	RELATIVE ELEVATION, EXISTING PAVEMENT (TYPICAL)	F.O.C.	FACE OF CURB	+	RELATIVE ELEVATION, PROPOSED PAVEMENT (TYPICAL)
SAW	SAW PAVEMENT, FULL DEPTH	9.96		--- --	ALIGNMENT LINES FOR PROPOSED RAMP & ASSOCIATED LANDING
X	PAVEMENT REMOVAL SYMBOL			000000	DETECTABLE WARNING FIELD, (2.5' X 2') CAST IRON, NATURAL FINISH
---	EXISTING STREET LIGHT				

NOTE: THE PROPOSED CURB HEAD HEIGHT SHOULD MATCH THE EXISTING CURB HEAD HEIGHT AT THE TERMINATION OF THE PROPOSED CURB & GUTTER. MEASUREMENT OF RADIUS IS TO THE FACE OF CURB.

CITY OF WAUWATOSA	
ENGINEERING SERVICES SECTION	
2024 SIDEWALK REPAIR PROGRAM	
7	PEDESTRIAN RAMP @ 11780 W CENTER ST. NE CORNER OF N. 118TH ST. & W CENTER ST.
REFERENCES: WAUWATOSA CONTRACT NO.: 24-19	
SCALE: AS SHOWN	DRAWN BY: BJT CHECKED BY: RC DATE: 09/2023 DATE: 11/2023
SHEET 2 OF 2	FILE NAME: NEC 118TH & CENTER_PROPOSED.dwg



114TH STREET

NOTE: NO OTHER WALK MARKED WITHIN 2 STONE OF THESE LIMITS.

REMOVALS

CITY OF WAUWATOSA

ENGINEERING SERVICES SECTION

2024 SIDEWALK REPAIR PROGRAM

8 PEDESTRIAN RAMP @ 11415 BURLEIGH ST.
SW CORNER OF BURLEIGH ST. & 114TH ST.

REFERENCES: WAUWATOSA CONTRACT NO.: 24-19

SCALE: AS SHOWN DRAWN BY: BJT DATE: 10/2023
CHECKED BY: RC DATE: 10/2023

SHEET 1 OF 2 FILE NAME: 114TH & BURLEIGH_PROPOSED.dwg



114TH STREET

PROPOSED

NOTE: THE PROPOSED CURB HEAD HEIGHT SHOULD MATCH THE EXISTING CURB HEAD HEIGHT AT THE TERMINATION OF THE PROPOSED CURB & GUTTER. MEASUREMENT OF RADIUS IS TO THE FACE OF CURB.

CITY OF WAUWATOSA
ENGINEERING SERVICES SECTION


2024 SIDEWALK REPAIR PROGRAM

8 PEDESTRIAN RAMP @ 11415 BURLEIGH ST.
SW CORNER OF BURLEIGH ST. & 114TH ST.

REFERENCES: WAUWATOSA CONTRACT NO.: 24-19

SCALE: AS SHOWN DRAWN BY: BJT DATE: 10/2023
CHECKED BY: RC DATE: 10/2023

SHEET 2 OF 2 FILE NAME: 114TH & BURLEIGH_PROPOSED.dwg

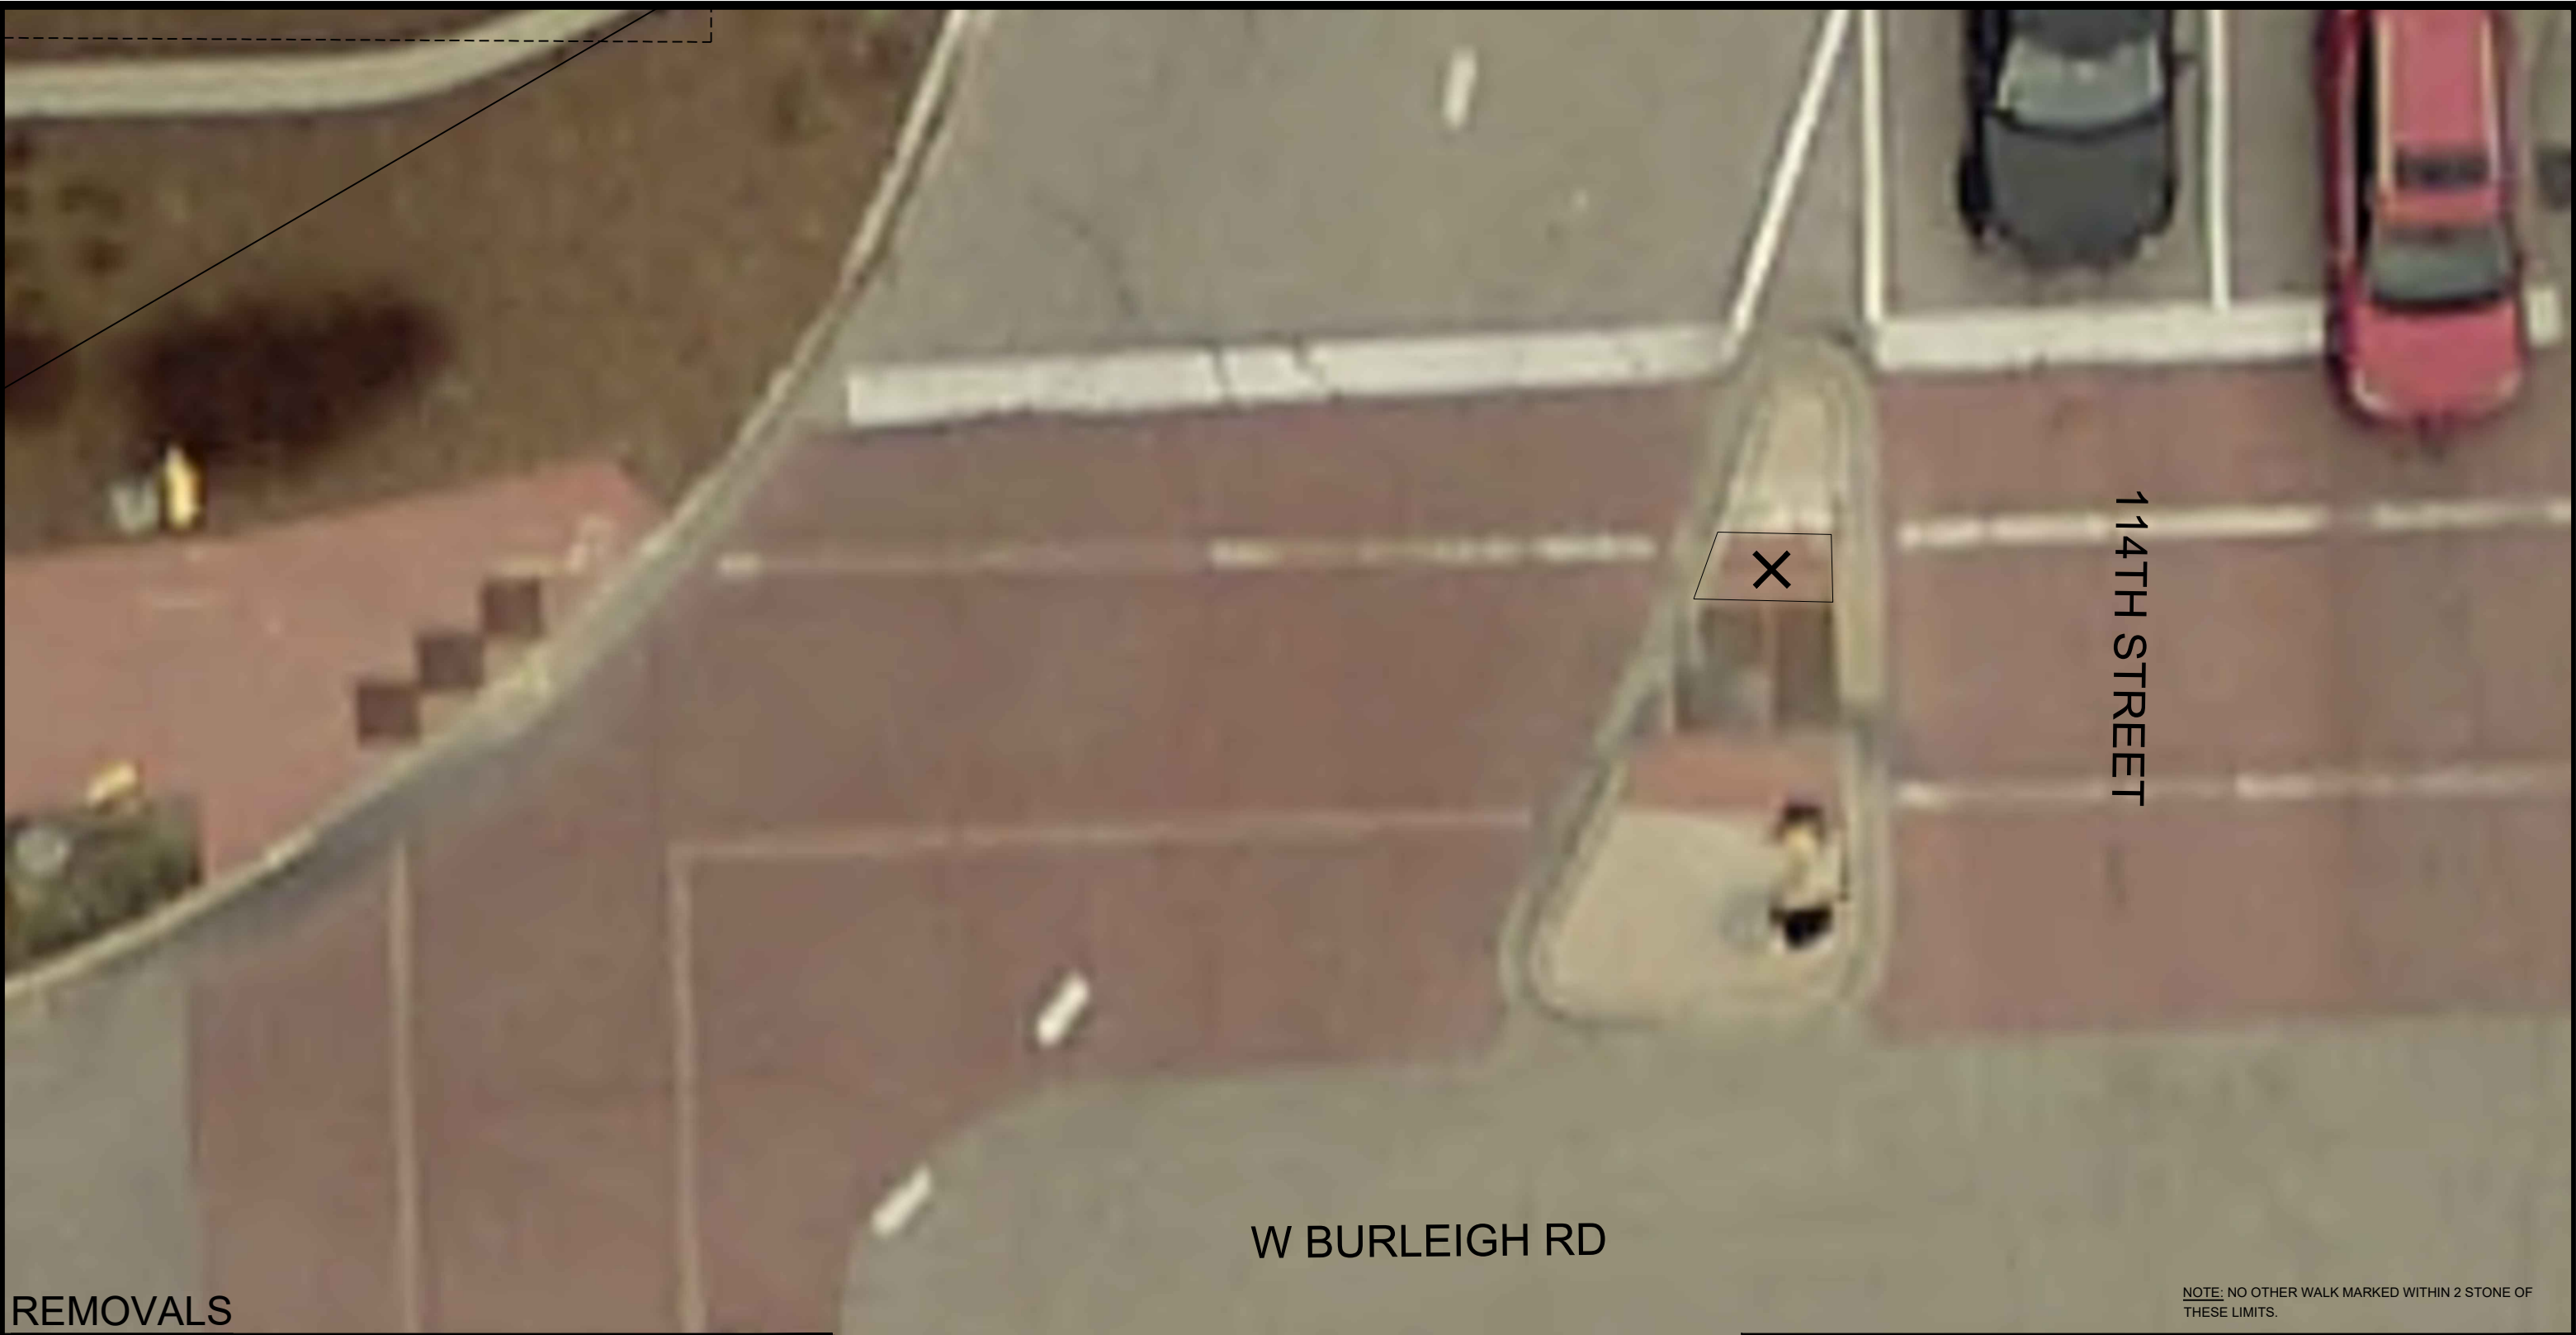


REMOVALS

R.O.W.		RIGHT-OF-WAY		LEGEND	
JNT.	JOINT	CONC.	CONCRETE	P.C.	POINT OF CURVATURE
10.26	PLAN BENCHMARK ELEVATION	P.T.	POINT OF TANGENCY	B.O.W.	BACK OF WALK
58.90	RELATIVE ELEVATION, EXISTING PAVEMENT (TYPICAL)	F.O.C.	FACE OF CURB		
SAW	SAW PAVEMENT, FULL DEPTH	+	RELATIVE ELEVATION, PROPOSED PAVEMENT (TYPICAL)		
X	PAVEMENT REMOVAL SYMBOL	9.96			
---	EXISTING STREET LIGHT				

CITY OF WAUWATOSA		
ENGINEERING SERVICES SECTION		
2024 SIDEWALK REPAIR PROGRAM		
9	PEDESTRIAN RAMP @ 11450 BURLEIGH ST. NW CORNER OF BURLEIGH ST. & 114TH ST.	
REFERENCES:		WAUWATOSA CONTRACT NO.: 24-19
SCALE: AS SHOWN	DRAWN BY: BJT CHECKED BY: RC	DATE: 10/2023 DATE: 10/2023
SHEET 1 OF 2	FILE NAME: 114TH & BURLEIGH_PROPOSED.dwg	



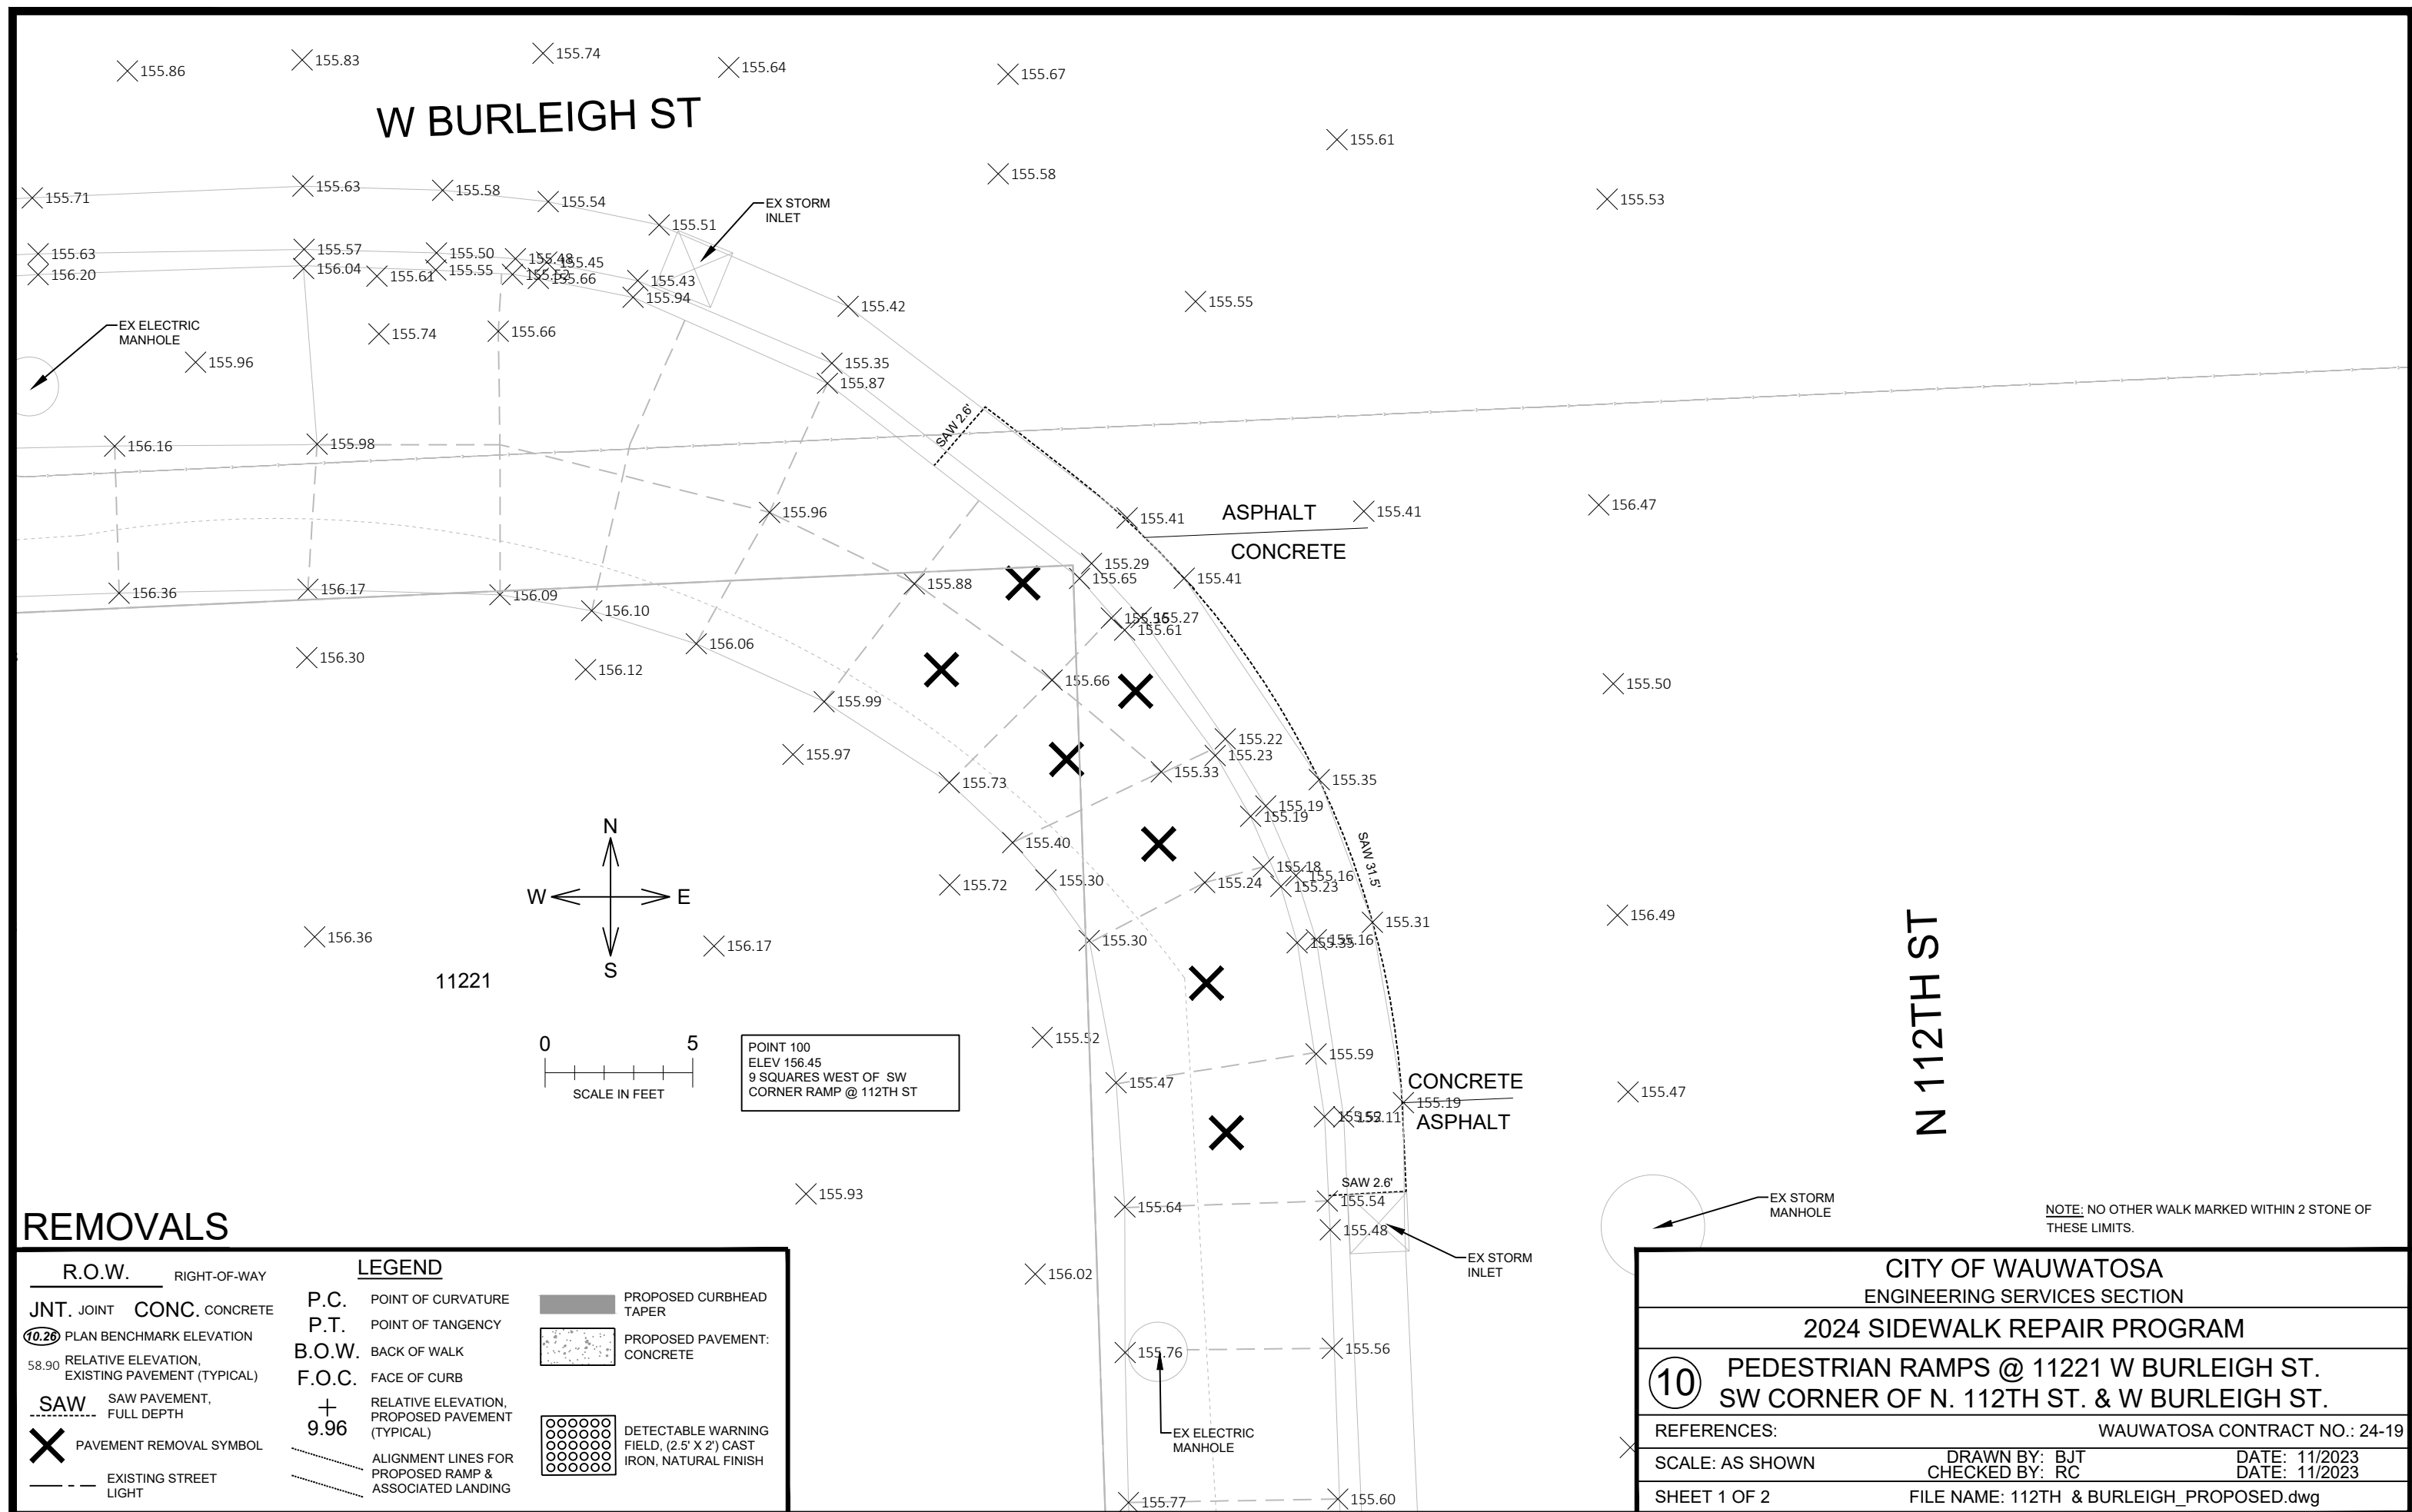

W BURLEIGH ST

EX ELECTRIC
MANHOLE

EX STORM
INLET

ASPHALT
CONCRETE

CONCRETE
ASPHALT

N 112TH ST

EX STORM
MANHOLE

NOTE: THE PROPOSED CURB HEAD HEIGHT SHOULD MATCH THE EXISTING CURB HEAD HEIGHT AT THE TERMINATION OF THE PROPOSED CURB & GUTTER.
MEASUREMENT OF RADIUS IS TO THE FACE OF CURB.

CITY OF WAUWATOSA
ENGINEERING SERVICES SECTION

2024 SIDEWALK REPAIR PROGRAM

10 PEDESTRIAN RAMPS @ 11221 W BURLEIGH ST.
SW CORNER OF N. 112TH ST. & W BURLEIGH ST.

REFERENCES:	WAUWATOSA CONTRACT NO.: 24-19
-------------	-------------------------------

SCALE: AS SHOWN

DRAWN BY: BJT
CHECKED BY: RC

DATE: 11/2023
DATE: 11/2023

SHEET 2 OF 2

FILE NAME: 112TH & BURLEIGH PROPOSED.dwg

PROPOSED

R.O.W. RIGHT-OF-WAY

JNT. JOINT CONC. CONCRETE

10.26 PLAN BENCHMARK ELEVATION

58.90 RELATIVE ELEVATION,
EXISTING PAVEMENT (TYPICAL)

SAW SAW PAVEMENT,
----- FULL DEPTH

X PAVEMENT REMOVAL SYMBOL

— — — EXISTING STREET LIGHT

LEGEND

P.C. POINT OF CURVATURE

P.T. POINT OF TANGENCY

B.O.W. BACK OF WALK

F.O.C. FACE OF CURB

9.96 + RELATIVE ELEVATION,
PROPOSED PAVEMENT
(TYPICAL)

ALIGNMENT LINES FOR
PROPOSED RAMP &
ASSOCIATED LANDING

PROPOSED CURBHEAD
TABLE

TAPER

PROCESS PATENT

 PROPOSED PAVEMENT:
CONCRETE

 DETECTABLE WARNING

FIELD, (2.5' X 2') CAST
IRON, NATURAL FINISH

POINT 100
ELEV 156.45
9 SQUARES WEST OF SW
CORNER RAMP @ 112TH ST

SOD RESTORATION
LIMITS (TYP.)

LEX ELECTRIC
MANHOLE



EX STORM
INLET

GLENDALE AVE.

N 100TH STREET

10015

POINT 101
ELEV 140.97
1 SQUARE EAST
OF SE RAMP

 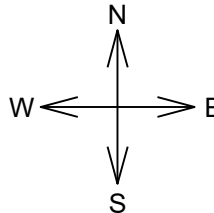

REMOVALS

R.O.W. RIGHT-OF-WAY

JNT. JOINT **CONC.** CONCRETE

10.26 PLAN BENCHMARK ELEVATION

58.90 RELATIVE ELEVATION, EXISTING PAVEMENT (TYPICAL)

SAW SAW PAVEMENT, FULL DEPTH

X PAVEMENT REMOVAL SYMBOL

--- EXISTING STREET LIGHT

LEGEND

P.C. POINT OF CURVATURE

P.T. POINT OF TANGENCY

B.O.W. BACK OF WALK

F.O.C. FACE OF CURB

+ RELATIVE ELEVATION, PROPOSED PAVEMENT (TYPICAL)

9.96

--- ALIGNMENT LINES FOR PROPOSED RAMP & ASSOCIATED LANDING

PROPOSED CURBHEAD TAPER

PROPOSED PAVEMENT: CONCRETE

DETECTABLE WARNING FIELD, (2.5' X 2') CAST IRON, NATURAL FINISH

NOTE: NO OTHER WALK MARKED WITHIN 2 STONE OF THESE LIMITS.

CITY OF WAUWATOSA

ENGINEERING SERVICES SECTION

2024 SIDEWALK REPAIR PROGRAM


11 PEDESTRIAN RAMPS @ 10015 GLENDALE AVE.
SW CORNER OF N. 100TH ST. & GLENDALE AVE.

REFERENCES: WAUWATOSA CONTRACT NO.: 24-19

SCALE: AS SHOWN DRAWN BY: BJT DATE: 11/2023
CHECKED BY: RC DATE: 11/2023

SHEET 1 OF 2 FILE NAME: 100TH & GLENDALE SWC_PROPOSED.dwg

GLENDALE AVE.

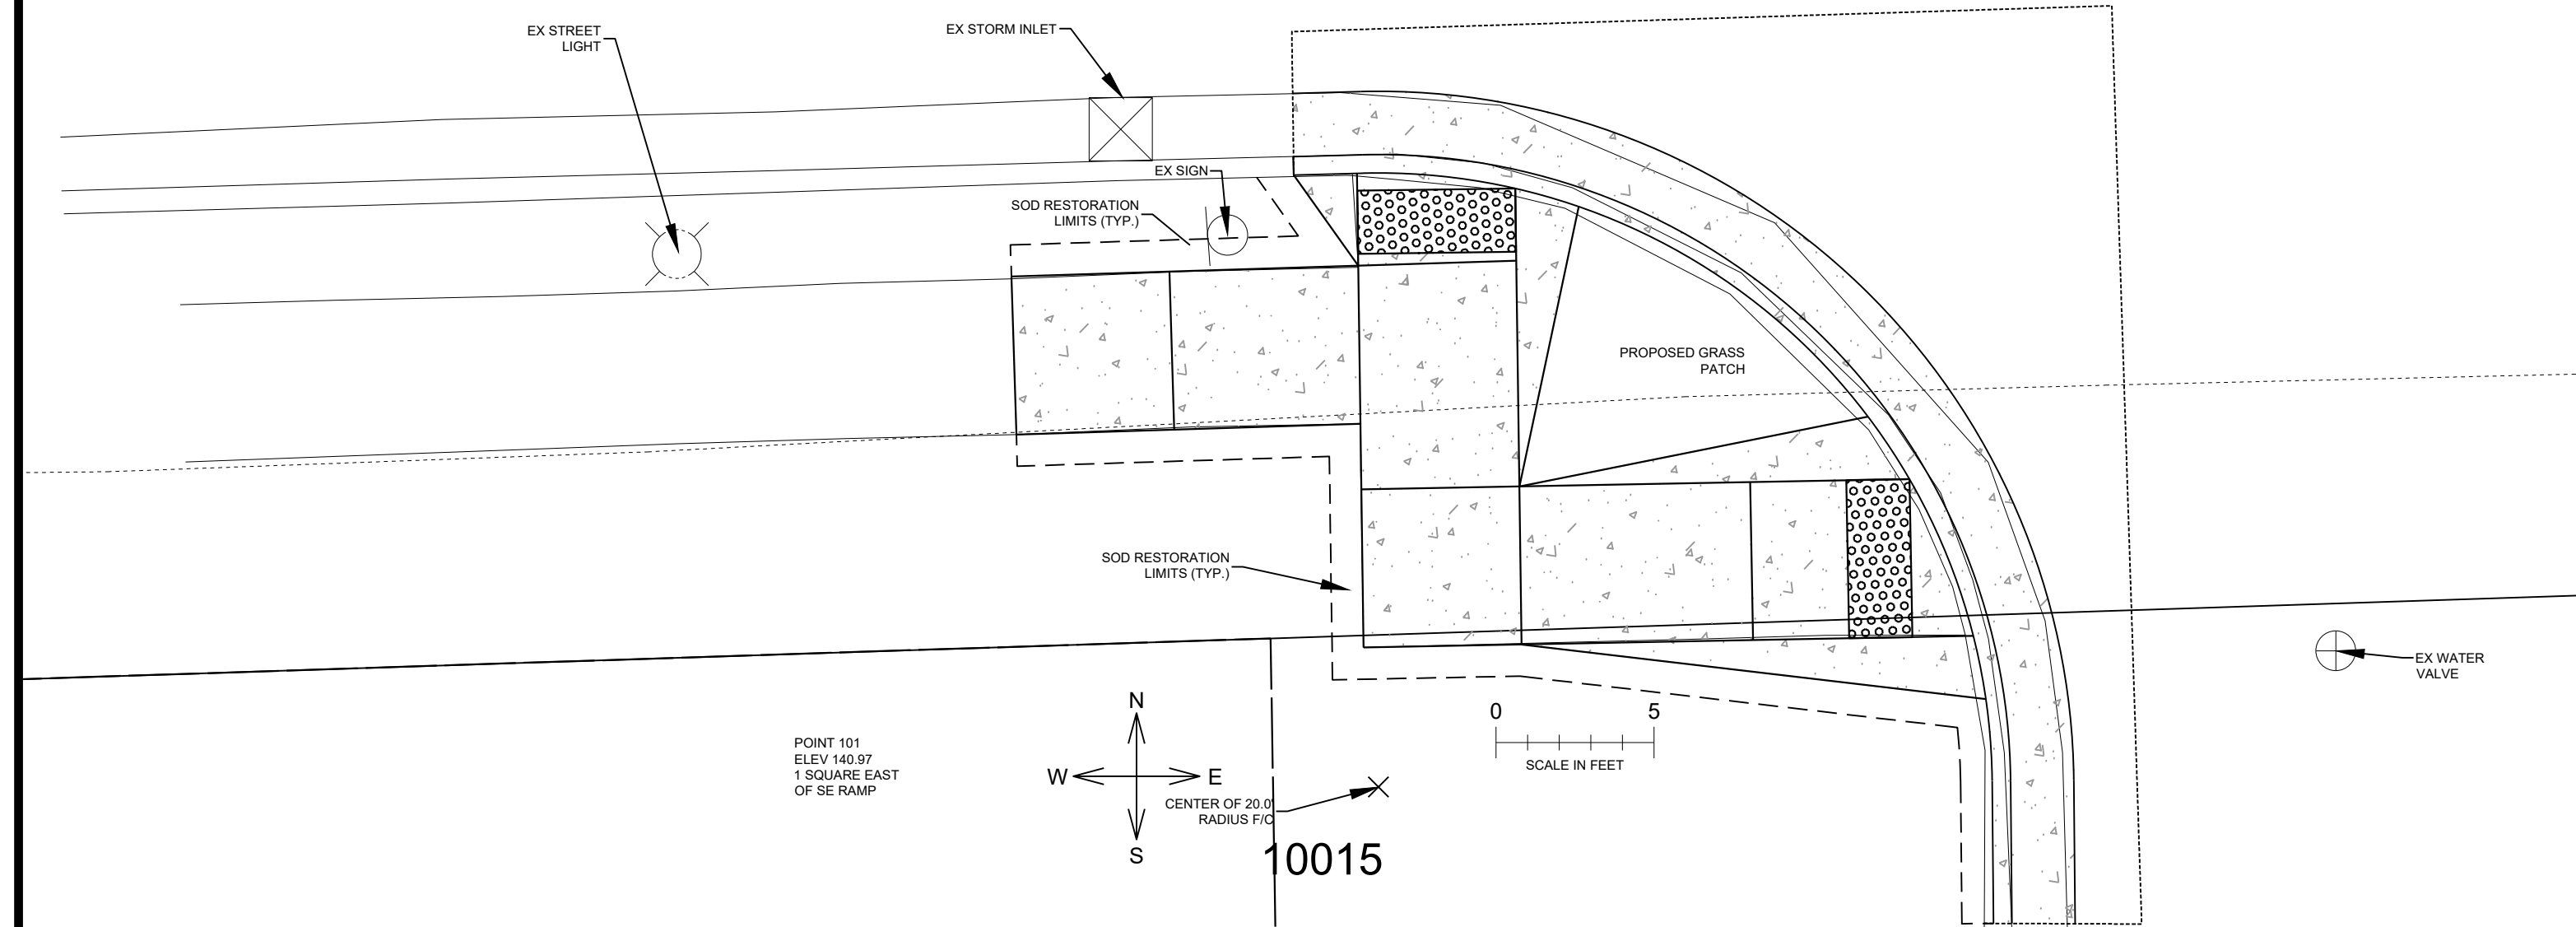

PROPOSED

R.O.W. RIGHT-OF-WAY		LEGEND	
JNT. JOINT	CONC. CONCRETE	P.C. POINT OF CURVATURE	PROPOSED CURBHEAD TAPER
10.26 PLAN BENCHMARK ELEVATION		P.T. POINT OF TANGENCY	PROPOSED PAVEMENT: CONCRETE
58.90 RELATIVE ELEVATION, EXISTING PAVEMENT (TYPICAL)		B.O.W. BACK OF WALK	
SAW SAW PAVEMENT, FULL DEPTH		F.O.C. FACE OF CURB	
X PAVEMENT REMOVAL SYMBOL		+ RELATIVE ELEVATION, PROPOSED PAVEMENT (TYPICAL)	
EXISTING STREET LIGHT		9.96	
		ALIGNMENT LINES FOR PROPOSED RAMP & ASSOCIATED LANDING	
		DETECTABLE WARNING FIELD, (2.5' X 2') CAST IRON, NATURAL FINISH	


NOTE: THE PROPOSED CURB HEAD HEIGHT SHOULD MATCH THE EXISTING CURB HEAD HEIGHT AT THE TERMINATION OF THE PROPOSED CURB & GUTTER. MEASUREMENT OF RADIUS IS TO THE FACE OF CURB.

CITY OF WAUWATOSA	
ENGINEERING SERVICES SECTION	
2024 SIDEWALK REPAIR PROGRAM	
11	PEDESTRIAN RAMPS @ 10015 GLENDALE AVE. SW CORNER OF N. 100TH ST. & GLENDALE AVE.
REFERENCES: WAUWATOSA CONTRACT NO.: 24-19	
SCALE: AS SHOWN	DRAWN BY: BJT CHECKED BY: RC
SHEET 2 OF 2	DATE: 11/2023 DATE: 11/2023
FILE NAME: 100TH & GLENDALE SWC_PROPOSED.dwg	

CLARKE ST.

ASPHALT

85TH STREET

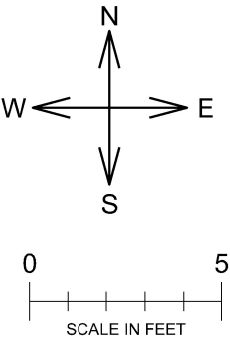

REMOVALS

R.O.W. RIGHT-OF-WAY

JNT. JOINT **CONC.** CONCRETE

PLAN BENCHMARK ELEVATION

RELATIVE ELEVATION, EXISTING PAVEMENT (TYPICAL)

SAW SAW PAVEMENT, FULL DEPTH

PAVEMENT REMOVAL SYMBOL

EXISTING STREET LIGHT

LEGEND

P.C. POINT OF CURVATURE

P.T. POINT OF TANGENCY

B.O.W. BACK OF WALK

F.O.C. FACE OF CURB

RELATIVE ELEVATION, PROPOSED PAVEMENT (TYPICAL)

ALIGNMENT LINES FOR PROPOSED RAMP & ASSOCIATED LANDING

PROPOSED CURBHEAD TAPER

PROPOSED PAVEMENT: CONCRETE

DETECTABLE WARNING FIELD, (2.5' X 2') CAST IRON, NATURAL FINISH

NOTE: NO OTHER WALK MARKED WITHIN 2 STONE OF THESE LIMITS.

CITY OF WAUWATOSA

ENGINEERING SERVICES SECTION

2024 SIDEWALK REPAIR PROGRAM

12 PEDESTRIAN RAMPS @ 8501 CLARKE ST.
SW CORNER OF N. 85TH ST. & CLARKE ST.

REFERENCES: WAUWATOSA CONTRACT NO.: 24-19


SCALE: AS SHOWN DRAWN BY: BJT DATE: 09/2023
CHECKED BY: RC DATE: 11/2023

SHEET 1 OF 2 FILE NAME: 85TH & CLARKE_PROPOSED.DWG

CLARKE ST.

ASPHALT

85TH STREET

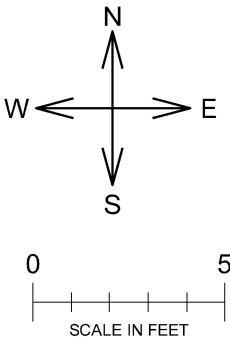

EX LIGHT POLE

EX SIGN

GRASS

SOD RESTORATION LIMITS (TYP.)

2" CURB HEAD

GRASS

CENTER OF 15' RADIUS F/C

EX GAS VALVE

NOTE: THE PROPOSED CURB HEAD HEIGHT SHOULD MATCH THE EXISTING CURB HEAD HEIGHT AT THE TERMINATION OF THE PROPOSED CURB & GUTTER. MEASUREMENT OF RADIUS IS TO THE FACE OF CURB.

PROPOSED

R.O.W. RIGHT-OF-WAY

JNT. JOINT CONC. CONCRETE

10.26 PLAN BENCHMARK ELEVATION

58.90 RELATIVE ELEVATION, EXISTING PAVEMENT (TYPICAL)

SAW SAW PAVEMENT, FULL DEPTH

X PAVEMENT REMOVAL SYMBOL

--- EXISTING STREET LIGHT

LEGEND

P.C. POINT OF CURVATURE

P.T. POINT OF TANGENCY

B.O.W. BACK OF WALK

F.O.C. FACE OF CURB

+ 9.96 RELATIVE ELEVATION, PROPOSED PAVEMENT (TYPICAL)

--- ALIGNMENT LINES FOR PROPOSED RAMP & ASSOCIATED LANDING

PROPOSED CURBHEAD TAPER

PROPOSED PAVEMENT: CONCRETE

DETECTABLE WARNING FIELD, (2.5' X 2') CAST IRON, NATURAL FINISH

CITY OF WAUWATOSA

ENGINEERING SERVICES SECTION

2024 SIDEWALK REPAIR PROGRAM

12 PEDESTRIAN RAMPS @ 8501 CLARKE ST.
SW CORNER OF N. 85TH ST. & CLARKE ST.

REFERENCES: WAUWATOSA CONTRACT NO.: 24-19

SCALE: AS SHOWN DRAWN BY: BJT DATE: 09/2023
CHECKED BY: RC DATE: 11/2023


SHEET 2 OF 2 FILE NAME: 85TH & CLARKE_PROPOSED.DWG





REMOVALS

R.O.W.		RIGHT-OF-WAY		LEGEND	
JNT.	JOINT	CONC.	CONCRETE	P.C.	POINT OF CURVATURE
10.26	PLAN BENCHMARK ELEVATION	P.T.	POINT OF TANGENCY	B.O.W.	BACK OF WALK
58.90	RELATIVE ELEVATION, EXISTING PAVEMENT (TYPICAL)	F.O.C.	FACE OF CURB		
SAW	SAW PAVEMENT, FULL DEPTH	+	RELATIVE ELEVATION, PROPOSED PAVEMENT (TYPICAL)		
X	PAVEMENT REMOVAL SYMBOL	9.96			
---	EXISTING STREET LIGHT				

CITY OF WAUWATOSA		
ENGINEERING SERVICES SECTION		
2024 SIDEWALK REPAIR PROGRAM		
13	PEDESTRIAN RAMPS @ 1701 N MAYFAIR RD. NE CORNER OF W WALNUT RD.	
REFERENCES:		WAUWATOSA CONTRACT NO.: 24-19
SCALE: AS SHOWN	DRAWN BY: BJT CHECKED BY: RC	DATE: 11/2023 DATE: 11/2023
SHEET 1 OF 2		FILE NAME: PickNSave_PROPOSED.dwg

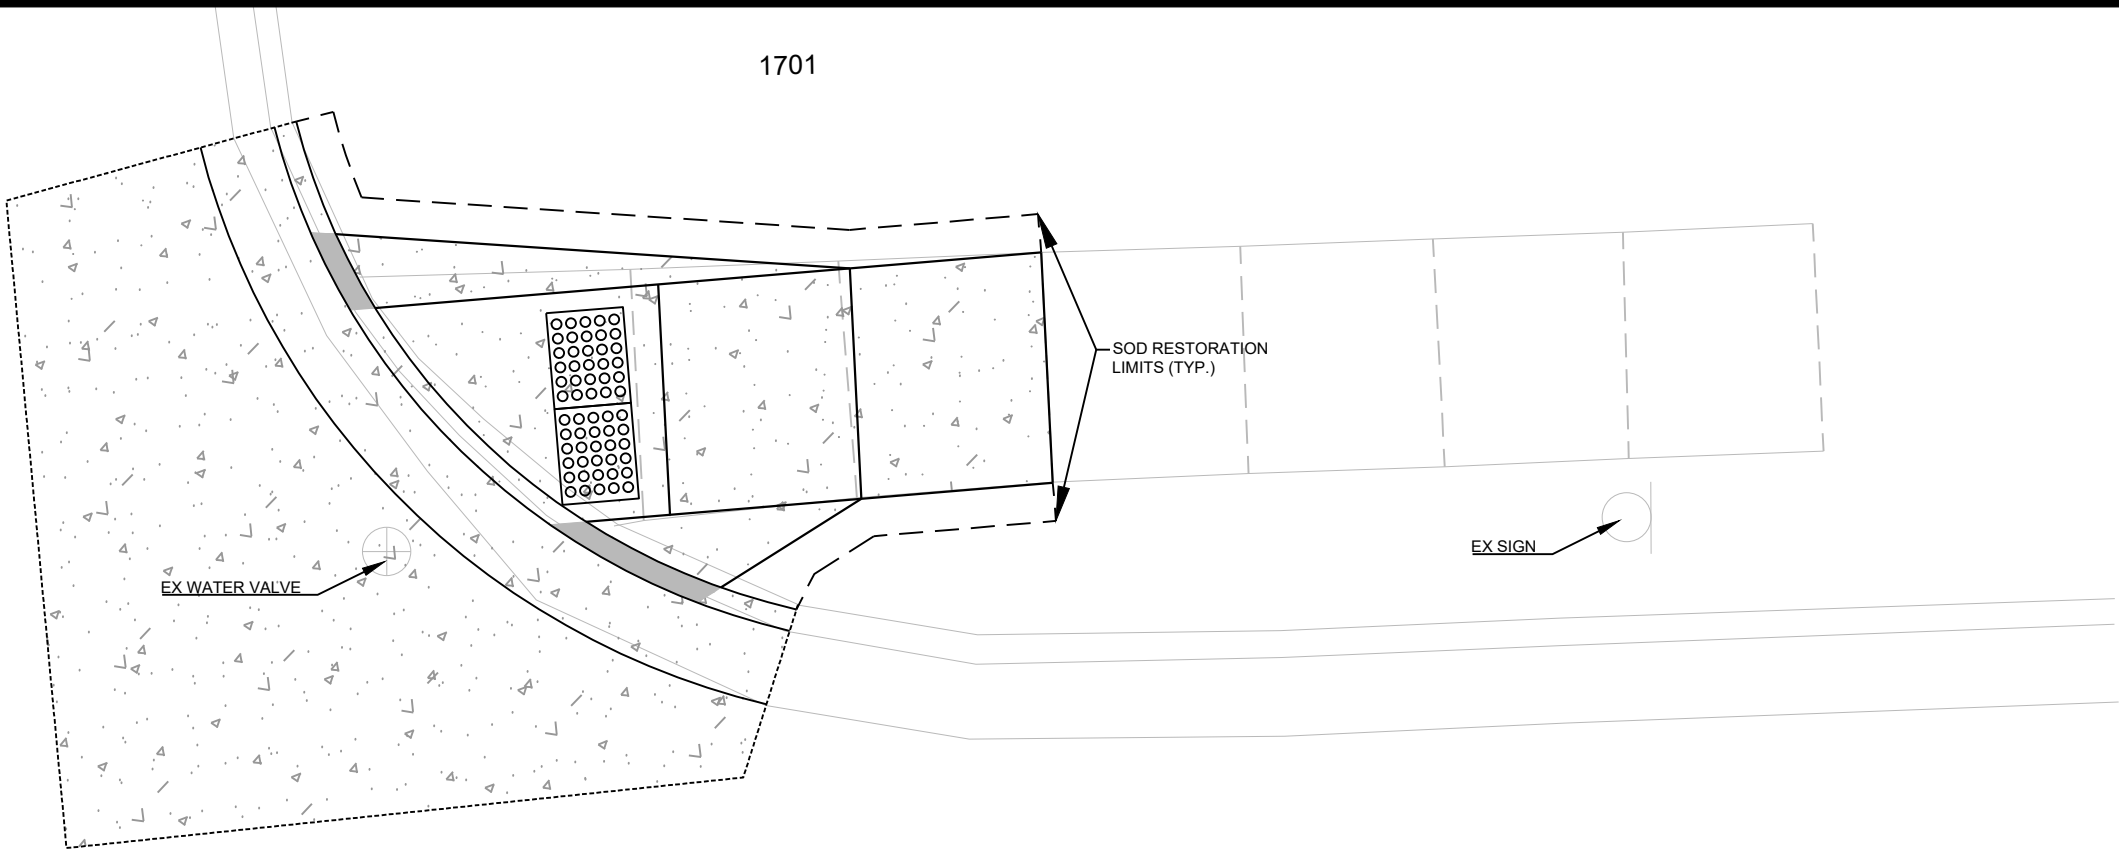

W WALNUT RD

 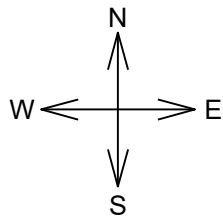


POINT 100
ELEV 133.21
7 SQUARES EAST OF RAMP @
PICK N SAVE DRIVE WAY

PROPOSED

R.O.W. RIGHT-OF-WAY		LEGEND	
JNT. JOINT	CONC. CONCRETE	P.C. POINT OF CURVATURE	PROPOSED CURBHEAD TAPER
(10.26) PLAN BENCHMARK ELEVATION		P.T. POINT OF TANGENCY	PROPOSED PAVEMENT: CONCRETE
58.90 RELATIVE ELEVATION, EXISTING PAVEMENT (TYPICAL)		B.O.W. BACK OF WALK	
SAW SAW PAVEMENT, FULL DEPTH		F.O.C. FACE OF CURB	
X PAVEMENT REMOVAL SYMBOL		+ RELATIVE ELEVATION, PROPOSED PAVEMENT (TYPICAL)	
EXISTING STREET LIGHT		9.96	
		ALIGNMENT LINES FOR PROPOSED RAMP & ASSOCIATED LANDING	
		DETECTABLE WARNING FIELD, (2.5' X 2') CAST IRON, NATURAL FINISH	

NOTE: THE PROPOSED CURB HEAD HEIGHT SHOULD MATCH THE EXISTING CURB HEAD HEIGHT AT THE TERMINATION OF THE PROPOSED CURB & GUTTER. MEASUREMENT OF RADIUS IS TO THE FACE OF CURB.

CITY OF WAUWATOSA ENGINEERING SERVICES SECTION	
2024 SIDEWALK REPAIR PROGRAM	
(13) PEDESTRIAN RAMPS @ 1701 N MAYFAIR RD. NE CORNER OF W WALNUT RD.	
REFERENCES:	WAUWATOSA CONTRACT NO.: 24-19
SCALE: AS SHOWN	DRAWN BY: BJT CHECKED BY: RC DATE: 11/2023
SHEET 2 OF 2	FILE NAME: PickNSave_PROPOSED.dwg

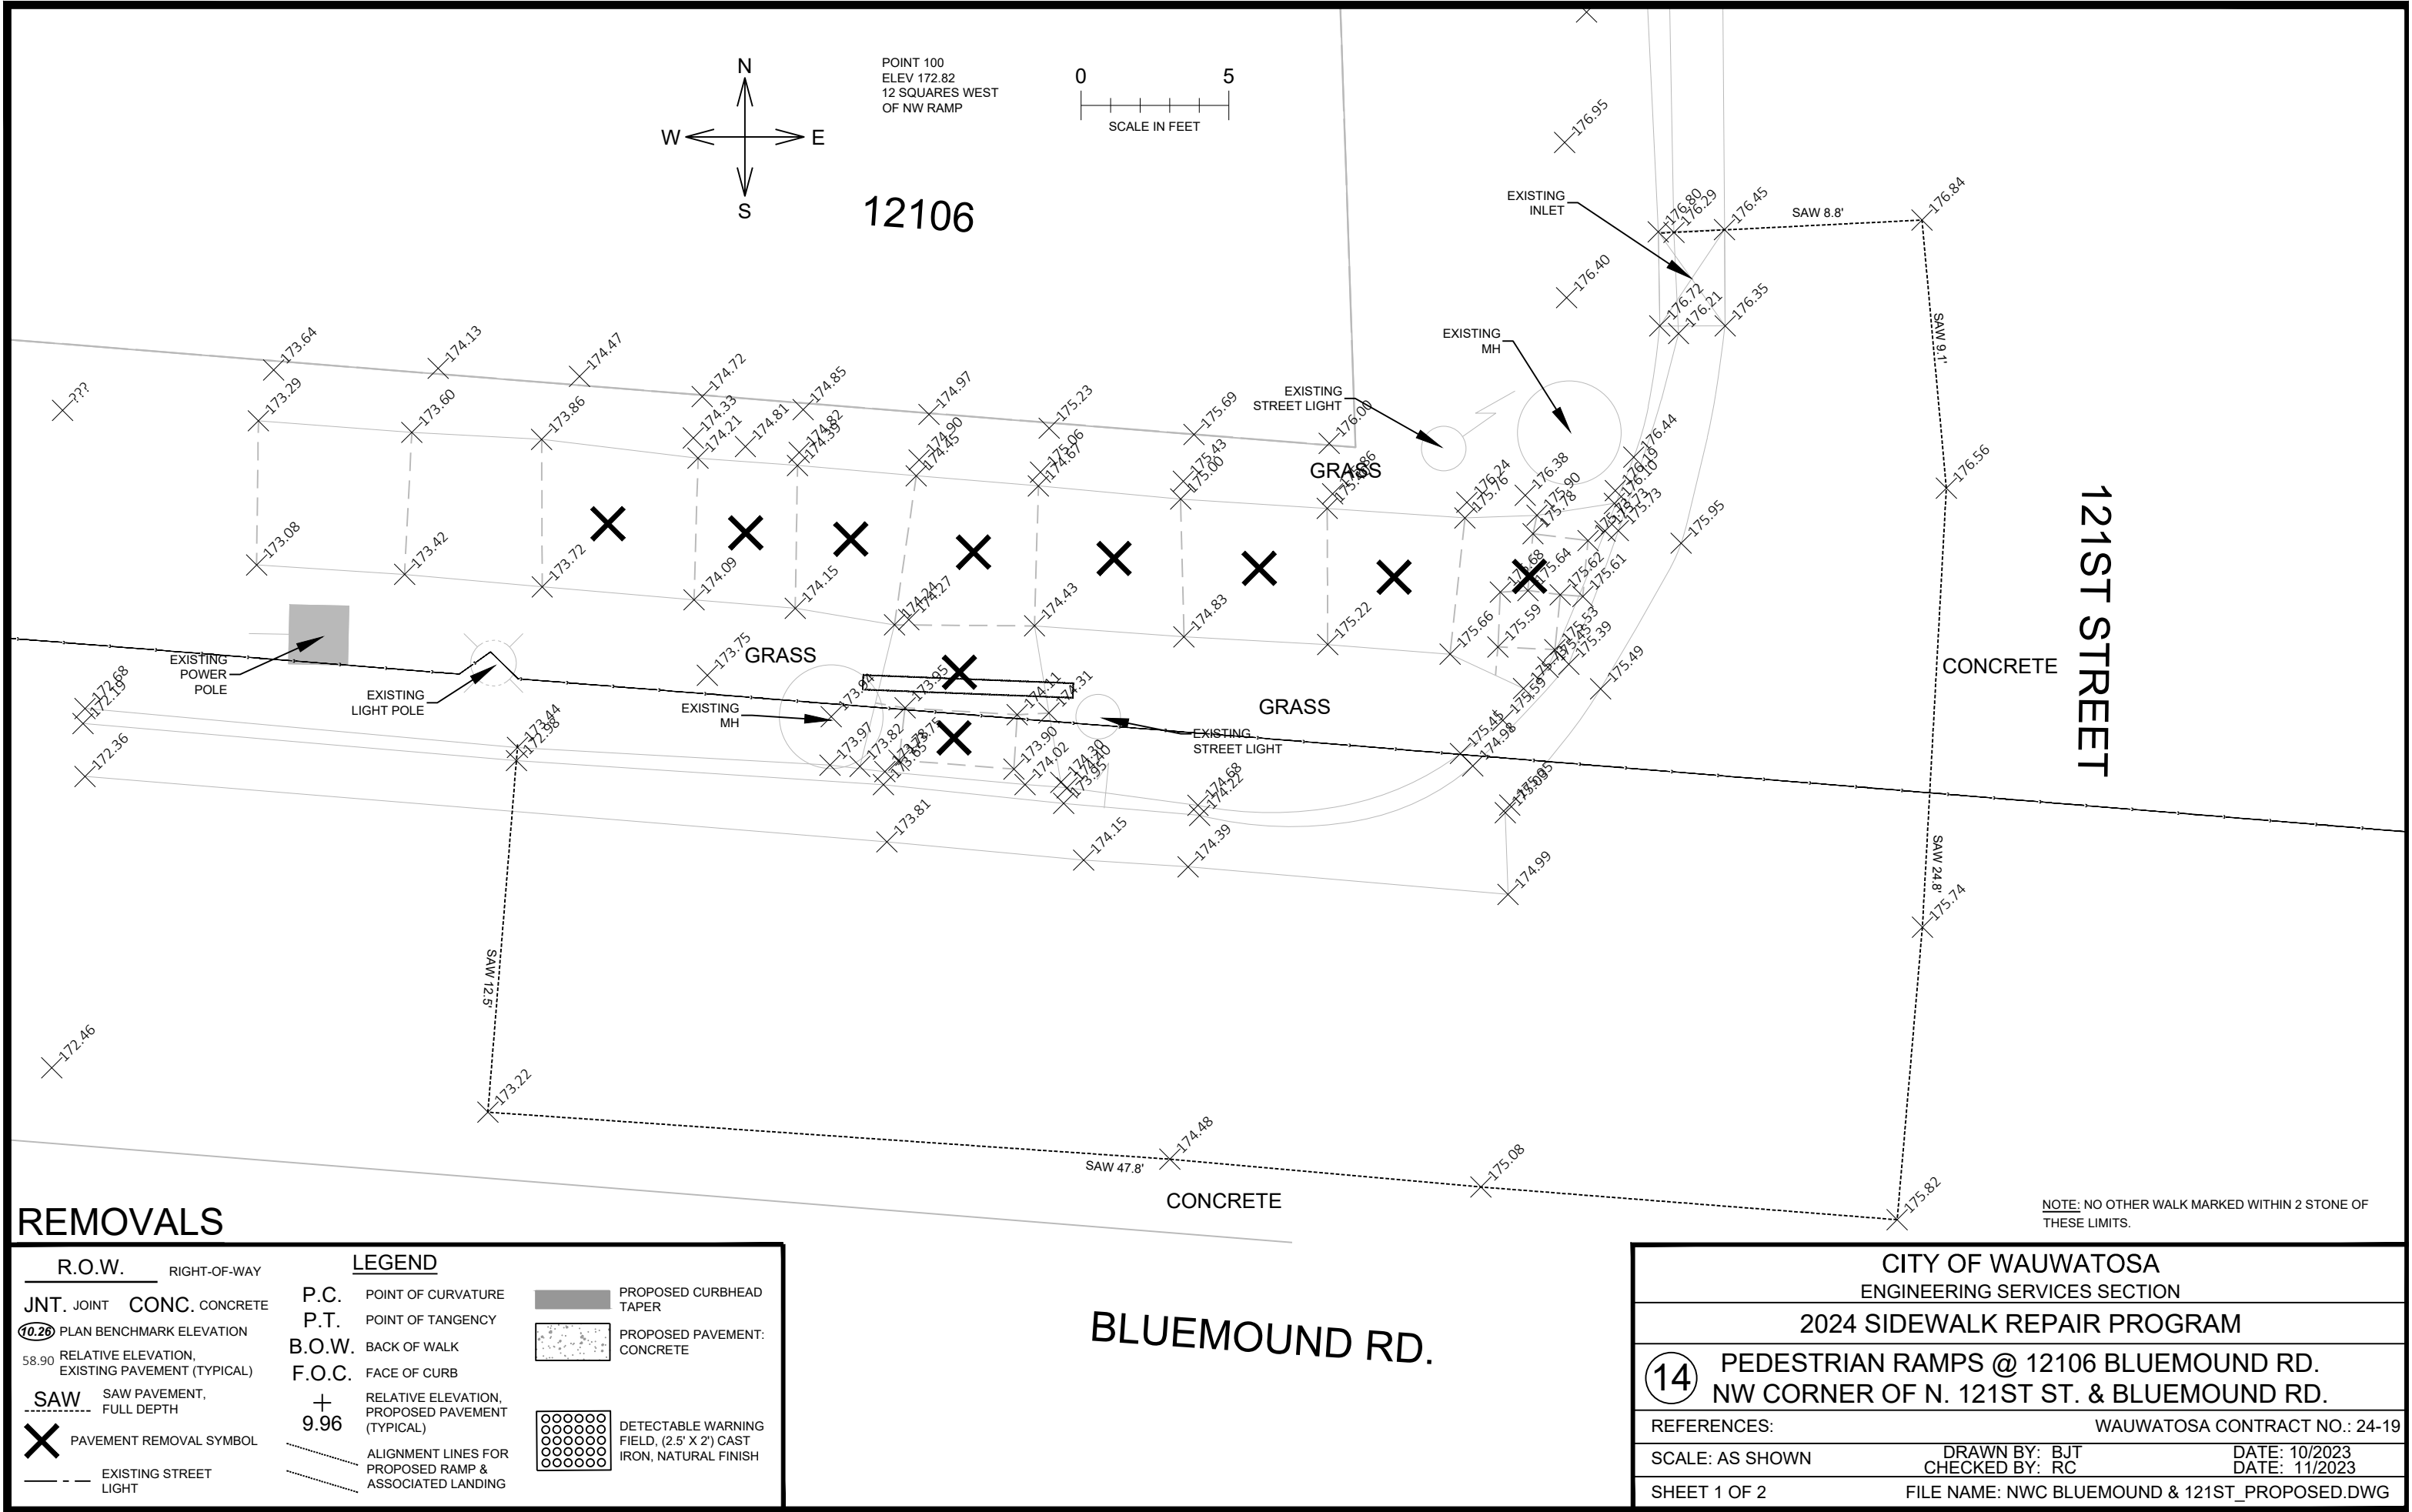

REMOVALS

R.O.W.

RIGHT-OF-WAY

JNT. JOINT

CONC. CONCRETE

10.26

PLAN BENCHMARK ELEVATION

58.90

RELATIVE ELEVATION, EXISTING PAVEMENT (TYPICAL)

SAW

SAW PAVEMENT, FULL DEPTH

X

PAVEMENT REMOVAL SYMBOL

EXISTING STREET LIGHT

LEGEND

P.C. POINT OF CURVATURE

P.T. POINT OF TANGENCY

B.O.W. BACK OF WALK

F.O.C. FACE OF CURB

+

RELATIVE ELEVATION, PROPOSED PAVEMENT (TYPICAL)

9.96

ALIGNMENT LINES FOR PROPOSED RAMP & ASSOCIATED LANDING

PROPOSED CURBHEAD TAPER

PROPOSED PAVEMENT: CONCRETE

DETECTABLE WARNING FIELD, (2.5' X 2') CAST IRON, NATURAL FINISH

CITY OF WAUWATOSA

ENGINEERING SERVICES SECTION

2024 SIDEWALK REPAIR PROGRAM

14

PEDESTRIAN RAMPS @ 12106 BLUEMOUND RD.
NW CORNER OF N. 121ST ST. & BLUEMOUND RD.

REFERENCES:

WAUWATOSA CONTRACT NO.: 24-19


SCALE: AS SHOWN

DRAWN BY: BJT
CHECKED BY: RC

DATE: 10/2023
DATE: 11/2023

SHEET 1 OF 2

FILE NAME: NWC BLUEMOUND & 121ST_PROPOSED.DWG

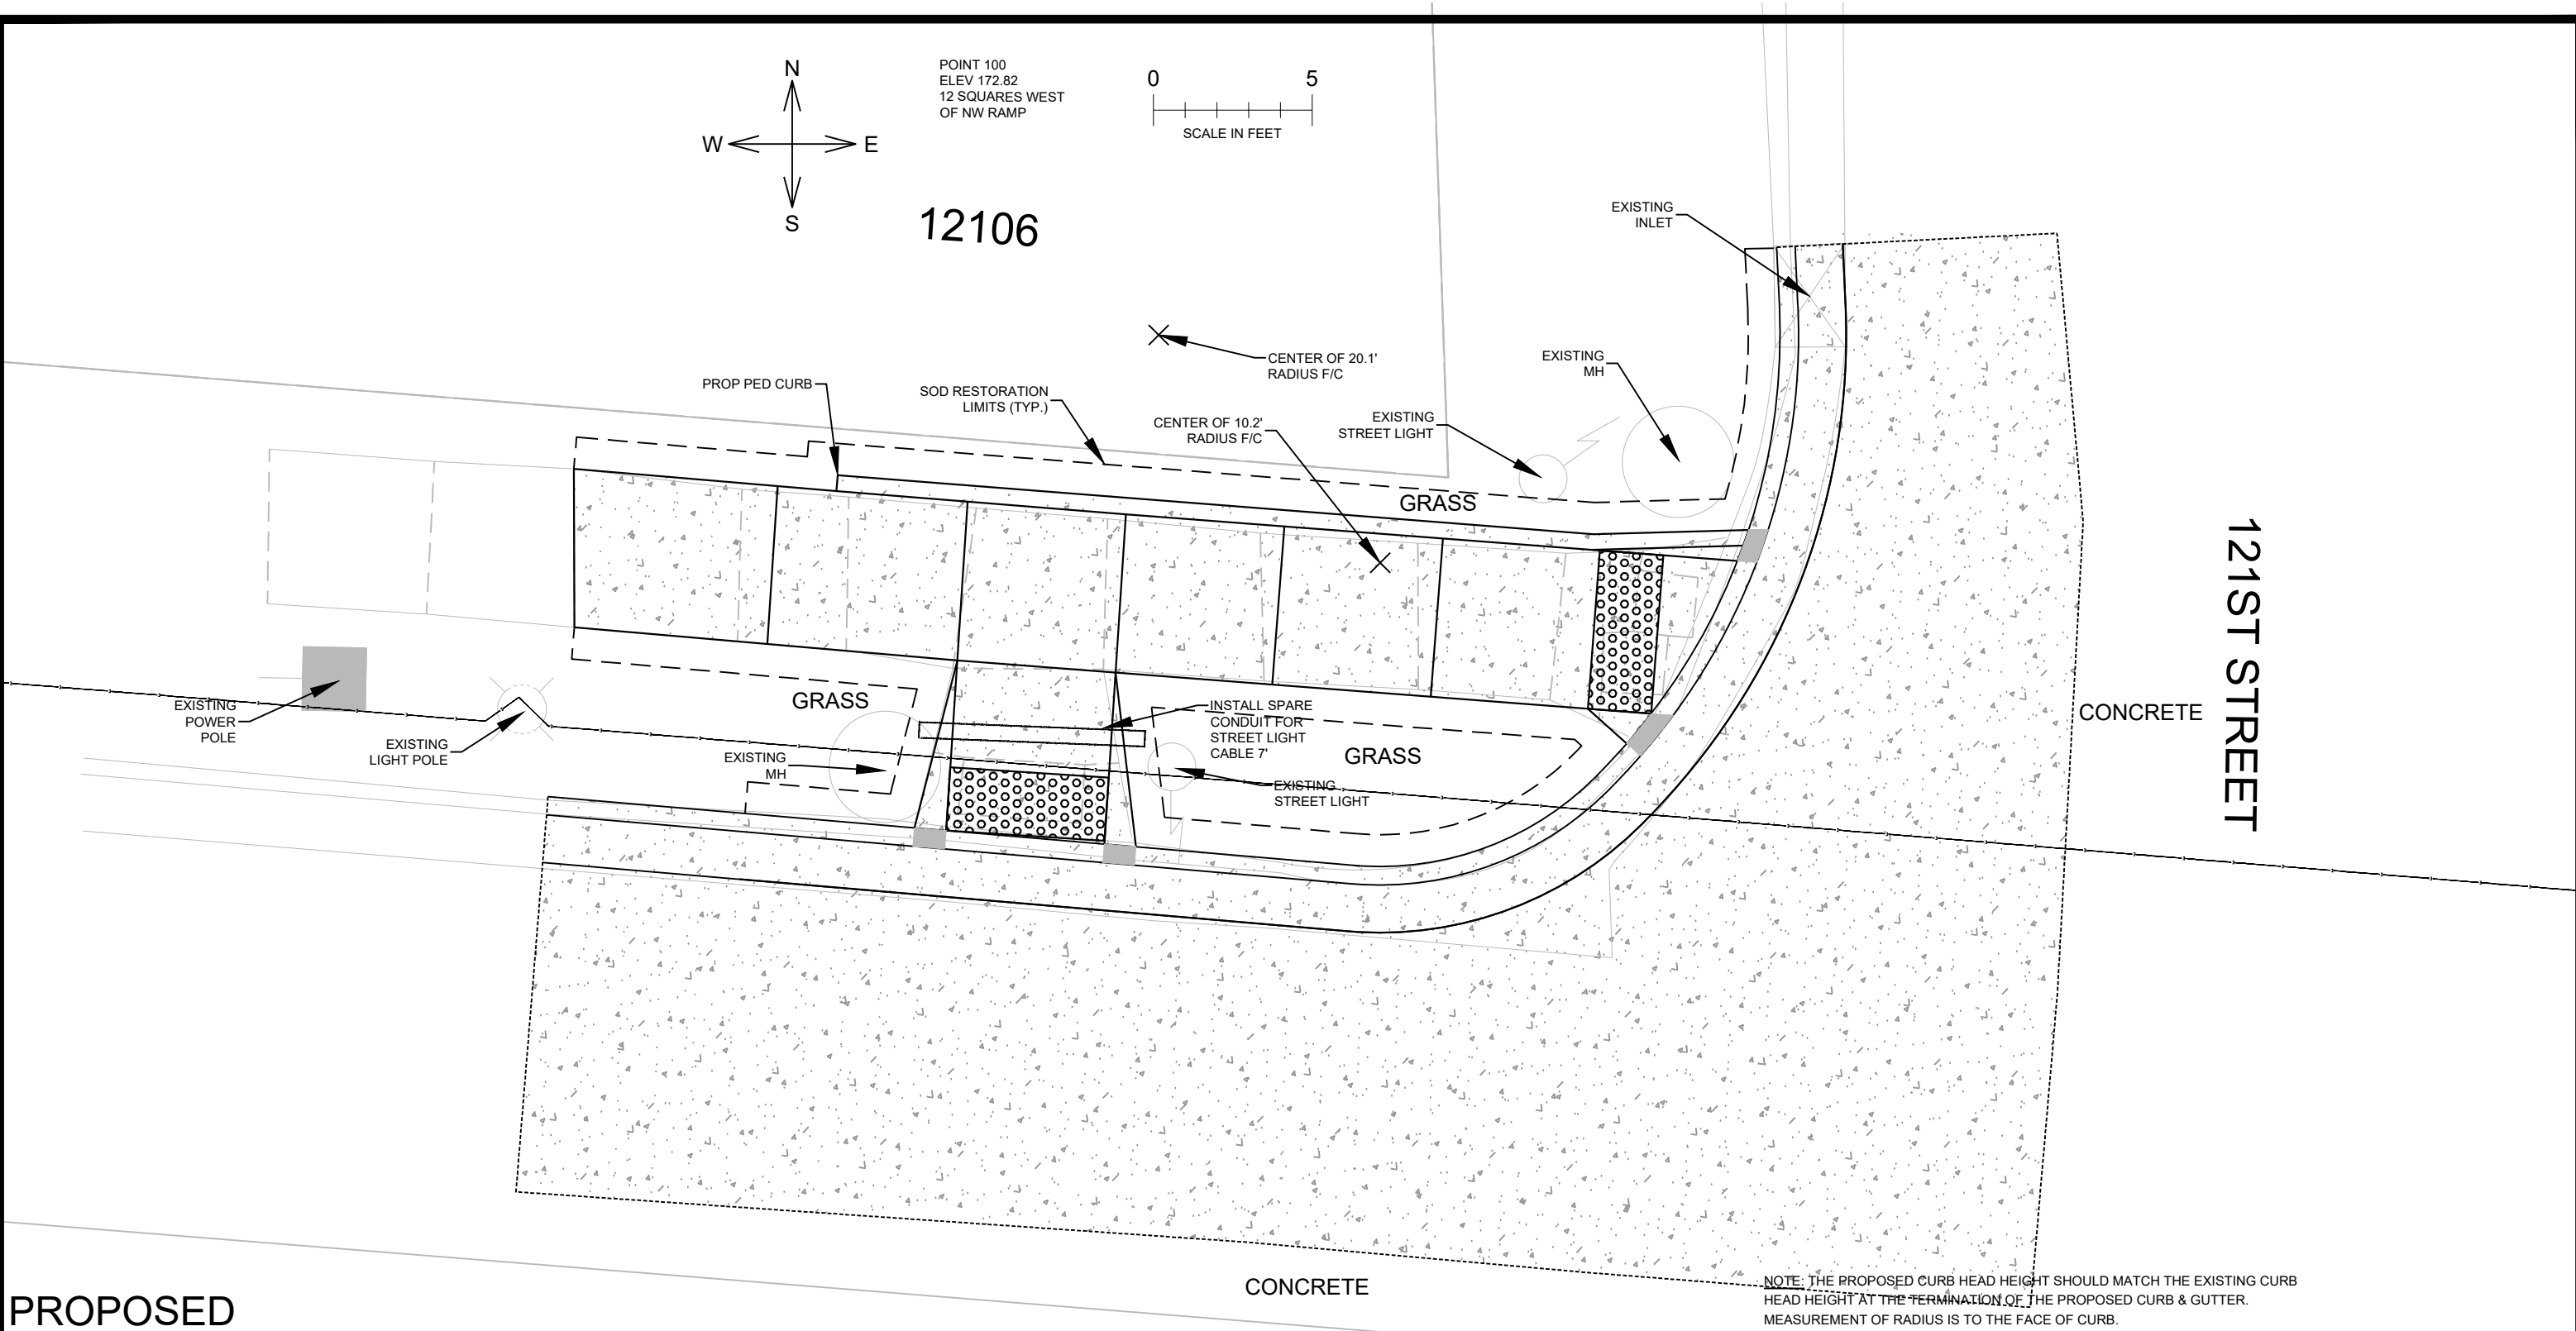



PROPOSED

R.O.W. RIGHT-OF-WAY		LEGEND	
JNT. JOINT	CONC. CONCRETE	P.C. POINT OF CURVATURE	PROPOSED CURBHEAD TAPER
10.26 PLAN BENCHMARK ELEVATION		P.T. POINT OF TANGENCY	PROPOSED PAVEMENT: CONCRETE
58.90 RELATIVE ELEVATION, EXISTING PAVEMENT (TYPICAL)		B.O.W. BACK OF WALK	
SAW SAW PAVEMENT, FULL DEPTH		F.O.C. FACE OF CURB	
X PAVEMENT REMOVAL SYMBOL		+ RELATIVE ELEVATION, PROPOSED PAVEMENT (TYPICAL)	
EXISTING STREET LIGHT		9.96	
		ALIGNMENT LINES FOR PROPOSED RAMP & ASSOCIATED LANDING	
		DETECTABLE WARNING FIELD, (2.5' X 2') CAST IRON, NATURAL FINISH	

BLUEMOUND RD.


NOTE: THE PROPOSED CURB HEAD HEIGHT SHOULD MATCH THE EXISTING CURB HEAD HEIGHT AT THE TERMINATION OF THE PROPOSED CURB & GUTTER. MEASUREMENT OF RADIUS IS TO THE FACE OF CURB.

CITY OF WAUWATOSA	
ENGINEERING SERVICES SECTION	
2024 SIDEWALK REPAIR PROGRAM	
14	PEDESTRIAN RAMPS @ 12106 BLUEMOUND RD. NW CORNER OF N. 121ST ST. & BLUEMOUND RD.
REFERENCES: WAUWATOSA CONTRACT NO.: 24-19	
SCALE: AS SHOWN	DRAWN BY: BJT CHECKED BY: RC
SHEET 2 OF 2	DATE: 10/2023 DATE: 11/2023
FILE NAME: NWC BLUEMOUND & 121ST_PROPOSED.DWG	

 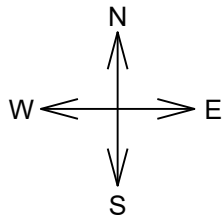

POINT 101
ELEV 162.12
3 SQUARES SOUTH OF
SWC RAMP LANDING

121ST STREET

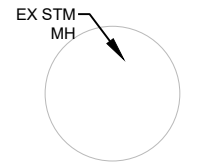



W CATHEDRAL AVE

REMOVALS

<u>R.O.W.</u>	RIGHT-OF-WAY	<u>LEGEND</u>	
JNT.	JOINT	CONC.	CONCRETE
10.26	PLAN BENCHMARK ELEVATION	P.C.	POINT OF CURVATURE
	RELATIVE ELEVATION, EXISTING PAVEMENT (TYPICAL)	P.T.	POINT OF TANGENCY
SAW	SAW PAVEMENT, FULL DEPTH	B.O.W.	BACK OF WALK
X	PAVEMENT REMOVAL SYMBOL	F.O.C.	FACE OF CURB
---	EXISTING STREET LIGHT	+	RELATIVE ELEVATION, PROPOSED PAVEMENT (TYPICAL)
		9.96	
			ALIGNMENT LINES FOR PROPOSED RAMP & ASSOCIATED LANDING
			PROPOSED CURBHEAD TAPER
			PROPOSED PAVEMENT: CONCRETE
			DETECTABLE WARNING FIELD, (2.5' X 2') CAST IRON, NATURAL FINISH

NOTE: NO OTHER WALK MARKED WITHIN 2 STONE OF THESE LIMITS.

CITY OF WAUWATOSA		
ENGINEERING SERVICES SECTION		
2024 SIDEWALK REPAIR PROGRAM		
15 PEDESTRIAN RAMPS @ 405 N 121 ST. ST. NW CORNER OF N. 121ST ST. & CATHEDRAL AVE.		
REFERENCES:		WAUWATOSA CONTRACT NO.: 24-19
SCALE: AS SHOWN	DRAWN BY: BJT CHECKED BY: XXX	DATE: 09/2023 DATE: 01/2022
SHEET 1 OF 2		FILE NAME: NWC& NEC CATHEDRAL & 121ST_PROPOSED.dwg

 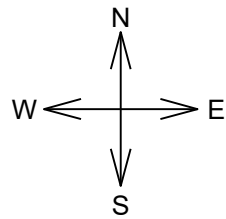

POINT 101
ELEV 162.12
3 SQUARES SOUTH OF
SWC RAMP LANDING

SOD RESTORATION
LIMITS (TYP.)

GRASS

CENTER OF 20'
RADIUS F/C

SOD RESTORATION
LIMITS (TYP.)

GRASS

GRASS

INSTALL SPARE
CONDUIT FOR
STREET LIGHT
CABLE 21'

2" CURB HEAD

SAW 4'3"

SAW 24.9'

ASPHALT

SAW 20.9'

EX STM INLET

EX STM
MH

121ST STREET

PROPOSED

R.O.W. RIGHT-OF-WAY

JNT. JOINT CONC. CONCRETE

(10.26) PLAN BENCHMARK ELEVATION

RELATIVE ELEVATION,
EXISTING PAVEMENT (TYPICAL)

SAW SAW PAVEMENT,
FULL DEPTH

PAVEMENT REMOVAL SYMBOL

EXISTING STREET
LIGHT

LEGEND

P.C. POINT OF CURVATURE

P.T. POINT OF TANGENCY

B.O.W. BACK OF WALK

F.O.C. FACE OF CURB

RELATIVE ELEVATION,
PROPOSED PAVEMENT
(TYPICAL)

ALIGNMENT LINES FOR
PROPOSED RAMP &
ASSOCIATED LANDING

PROPOSED CURBHEAD
TAPER

PROPOSED PAVEMENT:
CONCRETE

DETECTABLE WARNING
FIELD, (2.5' X 2') CAST
IRON, NATURAL FINISH

W CATHEDRAL AVE

NOTE: THE PROPOSED CURB HEAD HEIGHT SHOULD MATCH THE EXISTING CURB
HEAD HEIGHT AT THE TERMINATION OF THE PROPOSED CURB & GUTTER.
MEASUREMENT OF RADIUS IS TO THE FACE OF CURB.

CITY OF WAUWATOSA
ENGINEERING SERVICES SECTION

2024 SIDEWALK REPAIR PROGRAM

(15) PEDESTRIAN RAMPS @ 405 N 121 ST. ST.
NW CORNER OF N. 121ST ST. & CATHEDRAL AVE.

REFERENCES: WAUWATOSA CONTRACT NO.: 24-19


SCALE: AS SHOWN


DRAWN BY: BJT
CHECKED BY: RC

DATE: 09/2023
DATE: 11/2023


SHEET 2 OF 2

FILE NAME: NWC& NEC CATHEDRAL & 121ST_PROPOSED.dwg

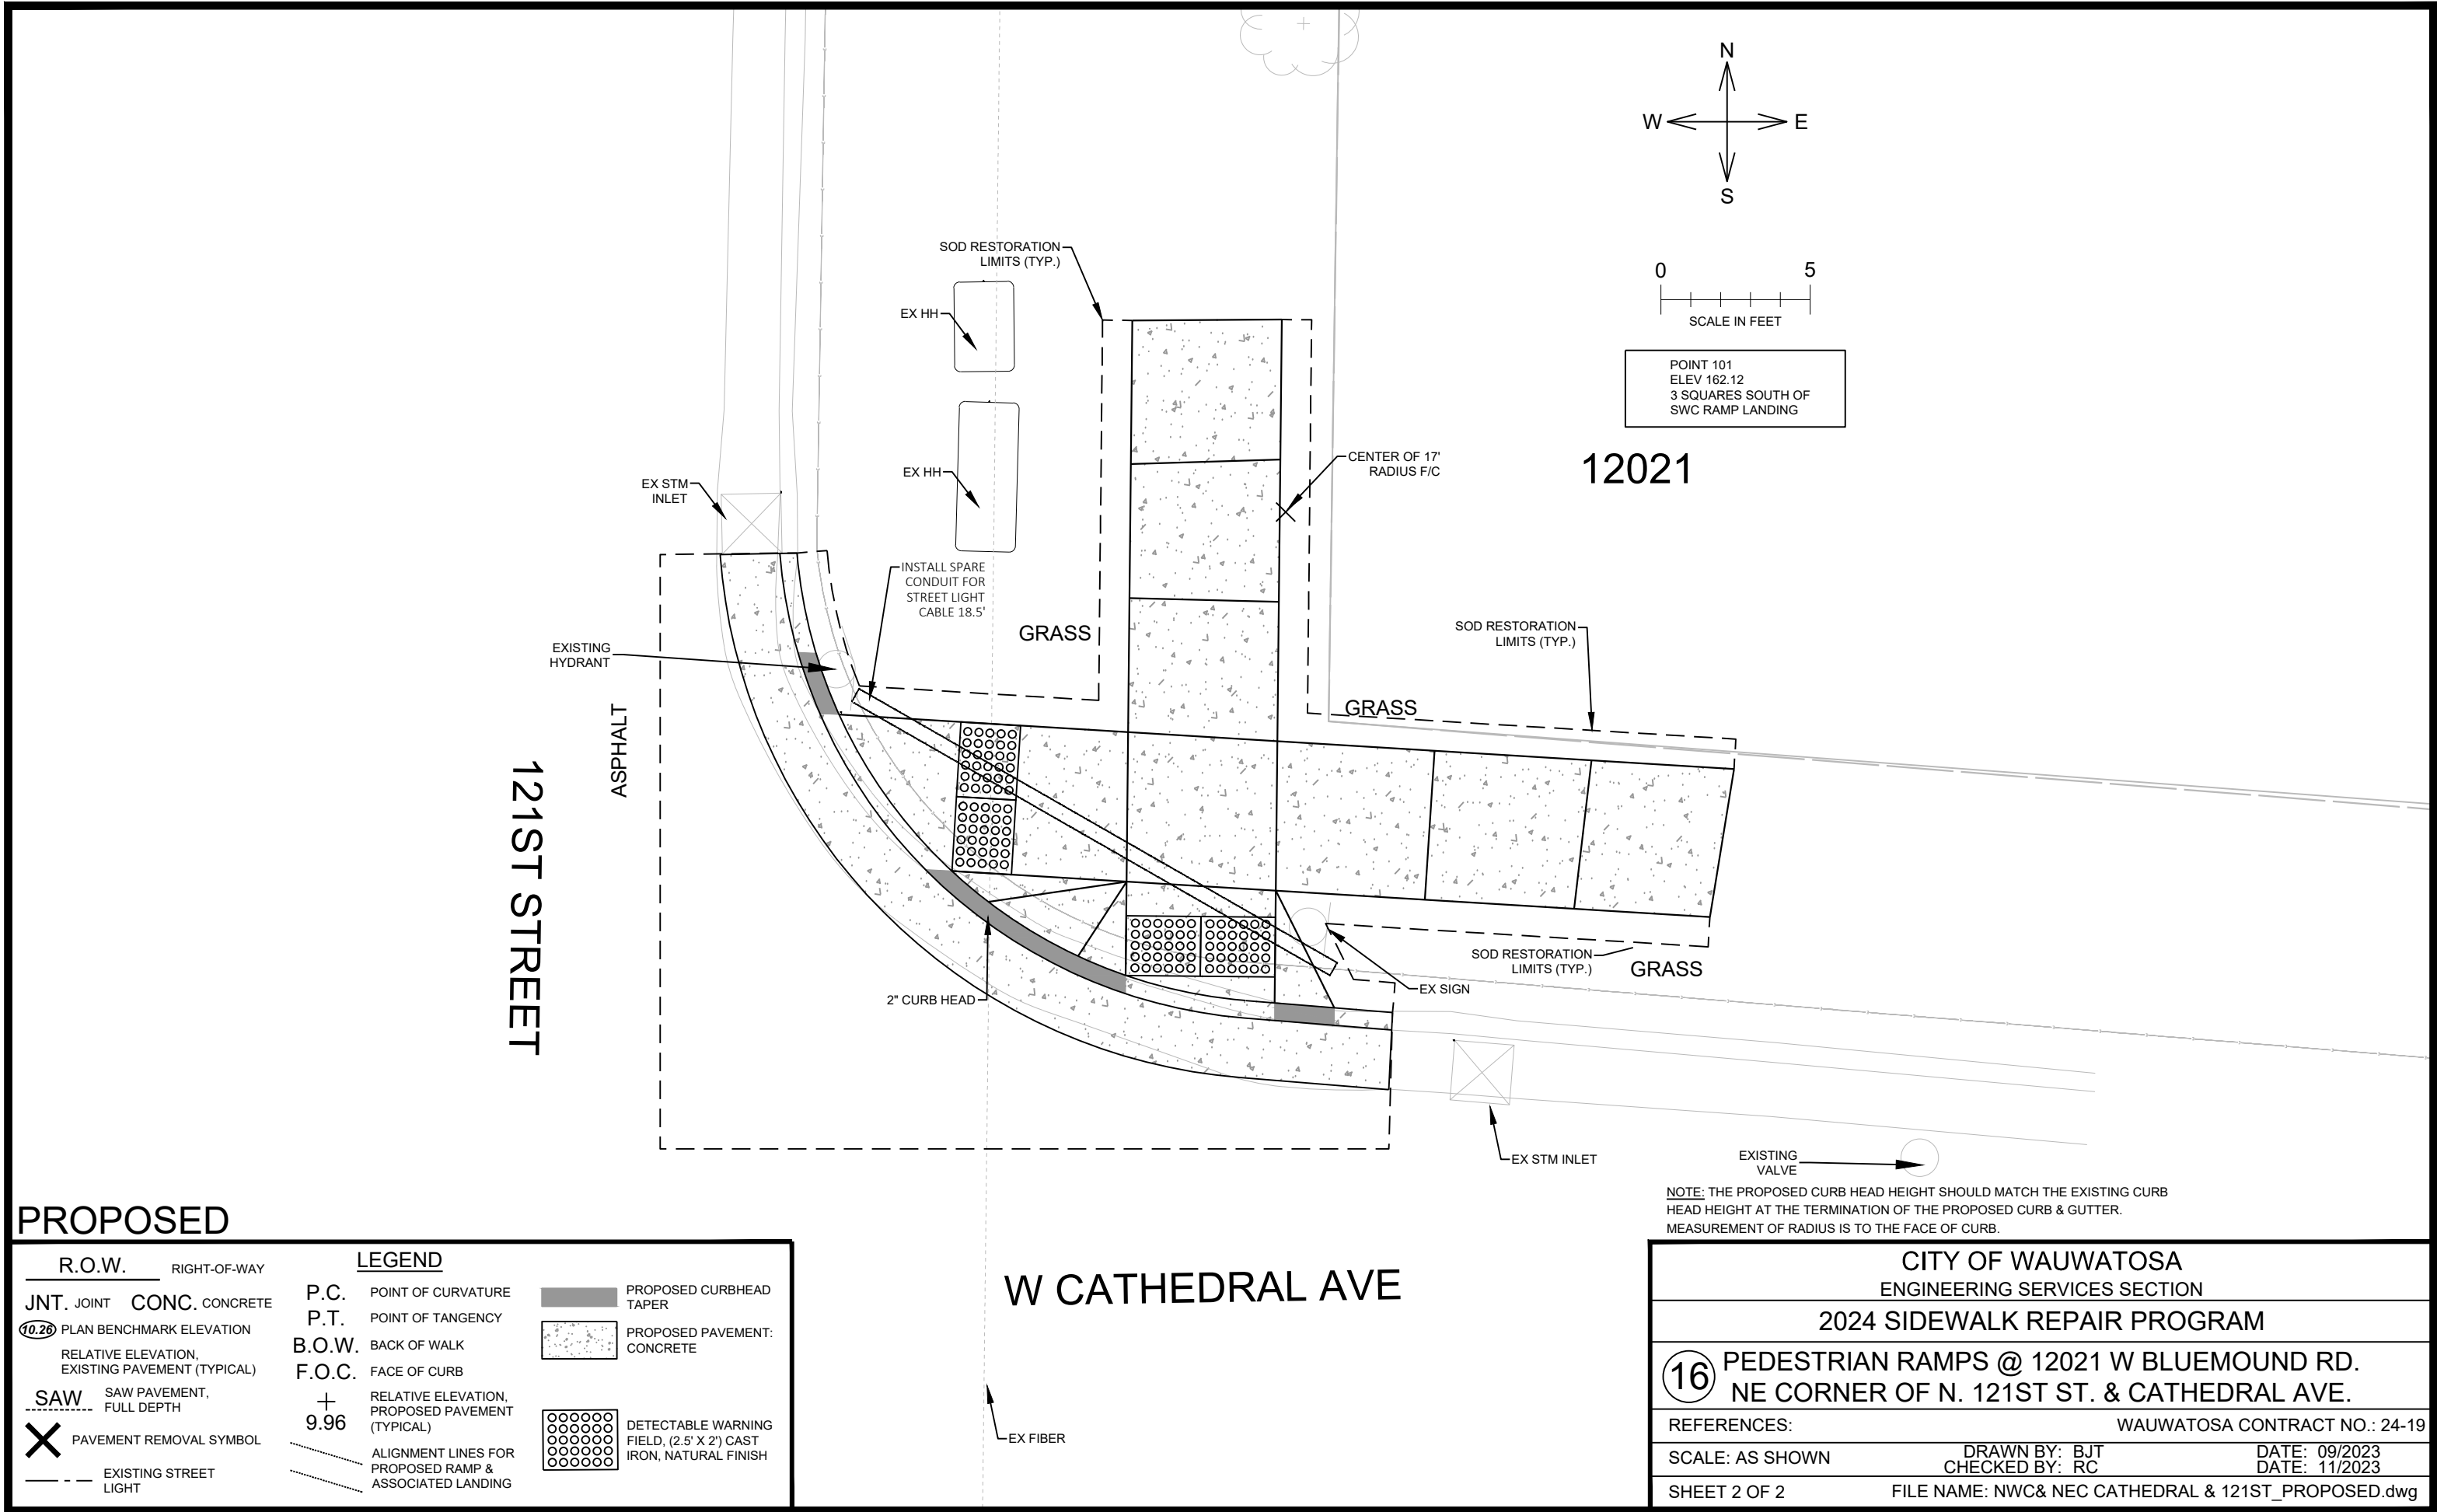

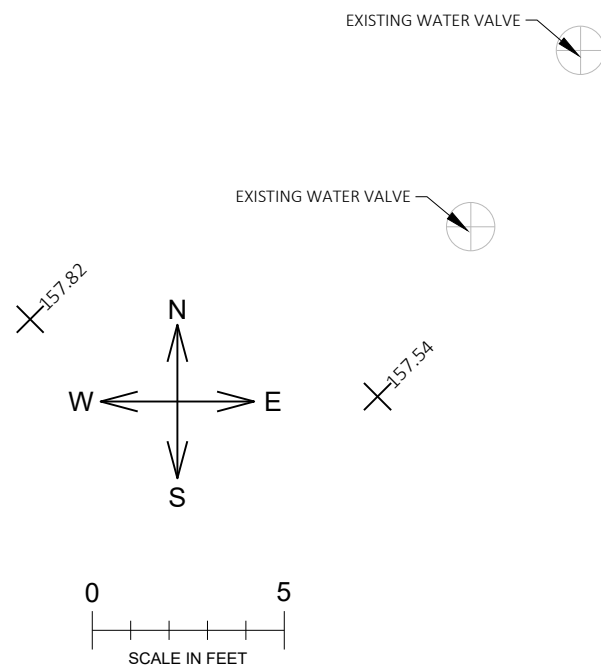

REMOVALS

 
<u>R.O.W.</u>	RIGHT-OF-WAY	<u>LEGEND</u>	
JNT. JOINT	CONC. CONCRETE	P.C.	POINT OF CURVATURE
(10.26)	PLAN BENCHMARK ELEVATION	P.T.	POINT OF TANGENCY
58.90	RELATIVE ELEVATION, EXISTING PAVEMENT (TYPICAL)	B.O.W.	BACK OF WALK
SAW	SAW PAVEMENT, FULL DEPTH	F.O.C.	FACE OF CURB
X	PAVEMENT REMOVAL SYMBOL	+	RELATIVE ELEVATION, PROPOSED PAVEMENT (TYPICAL)
---	EXISTING STREET LIGHT	9.96	
			ALIGNMENT LINES FOR PROPOSED RAMP & ASSOCIATED LANDING
			 PROPOSED CURBHEAD TAPER
			 PROPOSED PAVEMENT: CONCRETE
			 DETECTABLE WARNING FIELD, (2.5' X 2') CAST IRON, NATURAL FINISH

300

NOTE: NO OTHER WALK MARKED WITHIN 2 STONE OF THESE LIMITS.

CITY OF WAUWATOSA		
ENGINEERING SERVICES SECTION		
2024 SIDEWALK REPAIR PROGRAM		
17	PEDESTRIAN RAMP @ 300 N. 121ST ST. NW CORNER OF N. 121ST ST. & W DEARBORN AVE.	
REFERENCES:	WAUWATOSA CONTRACT NO.: 24-19	
SCALE: AS SHOWN	DRAWN BY: BJT CHECKED BY: RC	DATE: 09/2023 DATE: 11/2023
SHEET 1 OF 2	FILE NAME: NEC & SEC DEARBORN & 121ST_PROPOSED.dwg	

FILE NAME: NEC & SEC DEARBORN & 121ST PROPOSED.dwg

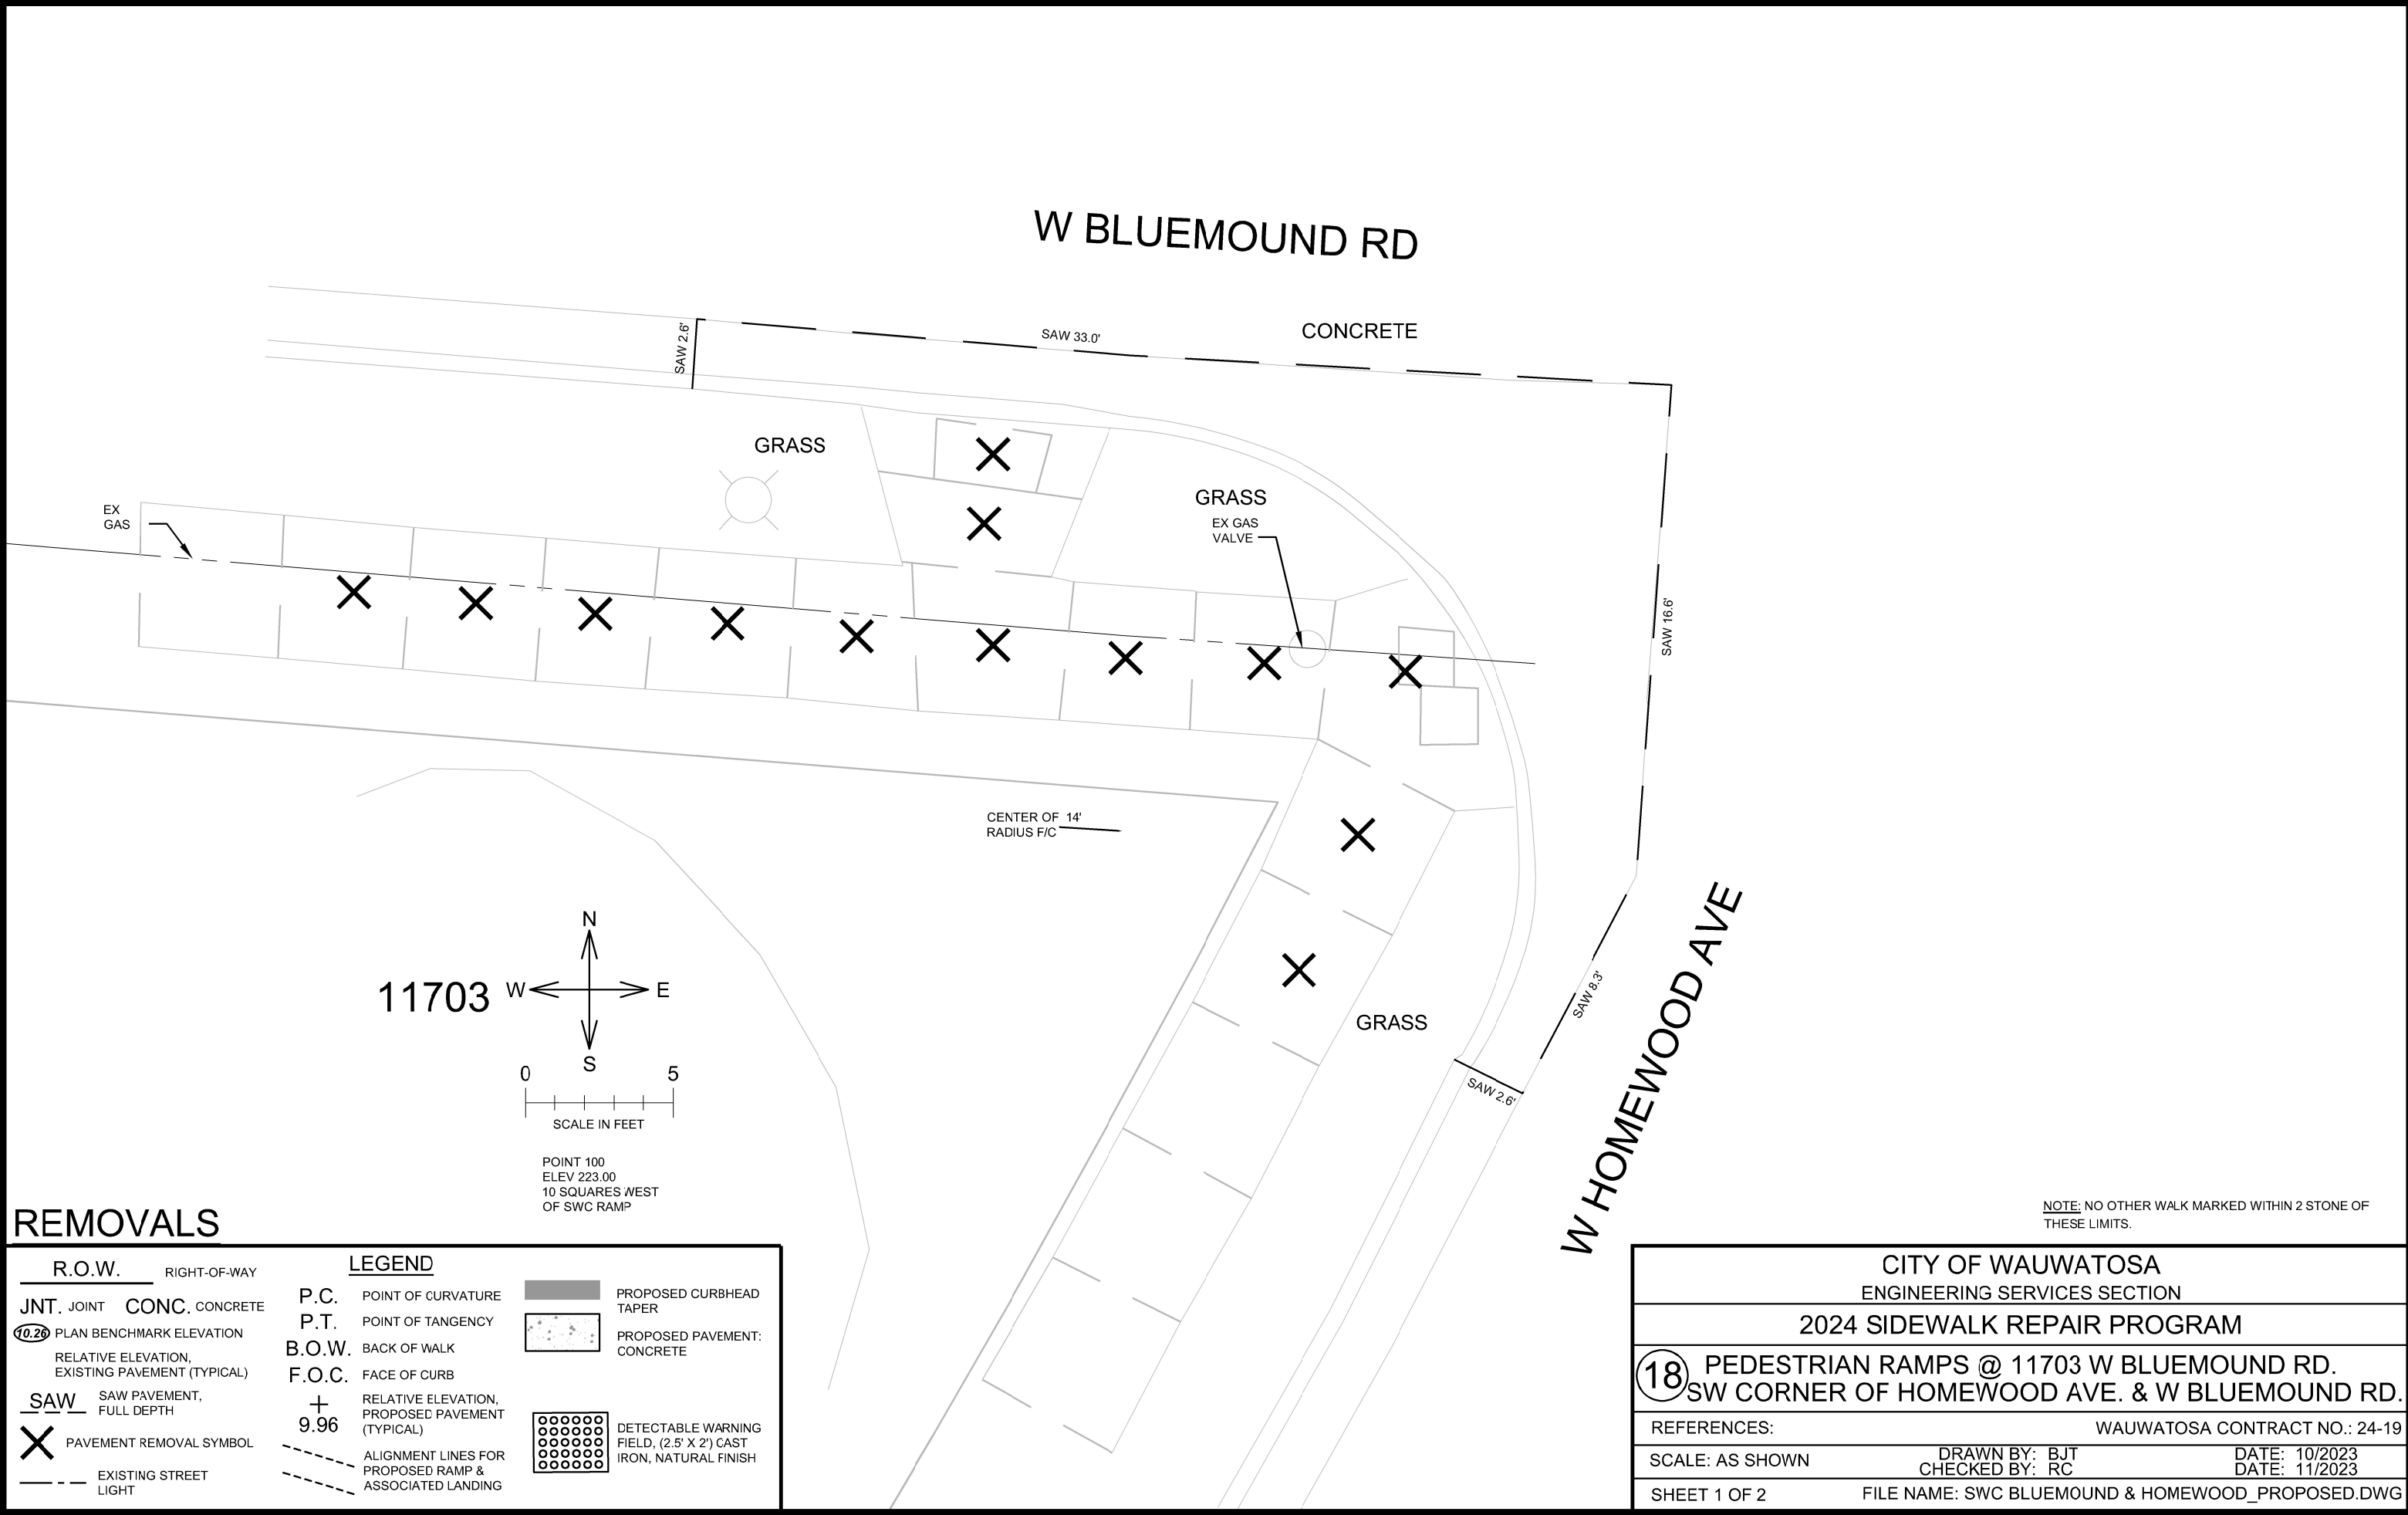

REMOVALS

R.O.W.

RIGHT-OF-WAY

JNT.

JOINT

CONC.

CONCRETE

10.26

PLAN BENCHMARK ELEVATION

RELATIVE ELEVATION, EXISTING PAVEMENT (TYPICAL)

SAW

SAW PAVEMENT, FULL DEPTH

X

PAVEMENT REMOVAL SYMBOL

EXISTING STREET LIGHT

LEGEND

P.C.

POINT OF CURVATURE

P.T.

POINT OF TANGENCY

B.O.W.

BACK OF WALK

F.O.C.

FACE OF CURB

+

RELATIVE ELEVATION, PROPOSED PAVEMENT (TYPICAL)

9.96

ALIGNMENT LINES FOR PROPOSED RAMP & ASSOCIATED LANDING

PROPOSED CURBHEAD TAPER

PROPOSED PAVEMENT: CONCRETE

DETECTABLE WARNING FIELD, (2.5' X 2') CAST IRON, NATURAL FINISH

NOTE: NO OTHER WALK MARKED WITHIN 2 STONE OF THESE LIMITS.

CITY OF WAUWATOSA

ENGINEERING SERVICES SECTION

2024 SIDEWALK REPAIR PROGRAM

18

PEDESTRIAN RAMPS @ 11703 W BLUEMOUND RD. SW CORNER OF HOMEWOOD AVE. & W BLUEMOUND RD.

REFERENCES:

WAUWATOSA CONTRACT NO.: 24-19

SCALE: AS SHOWN

DRAWN BY: BJT


CHECKED BY: RC


DATE: 10/2023

DATE: 11/2023

SHEET 1 OF 2

FILE NAME: SWC BLUEMOUND & HOMEWOOD_PROPOSED.DWG

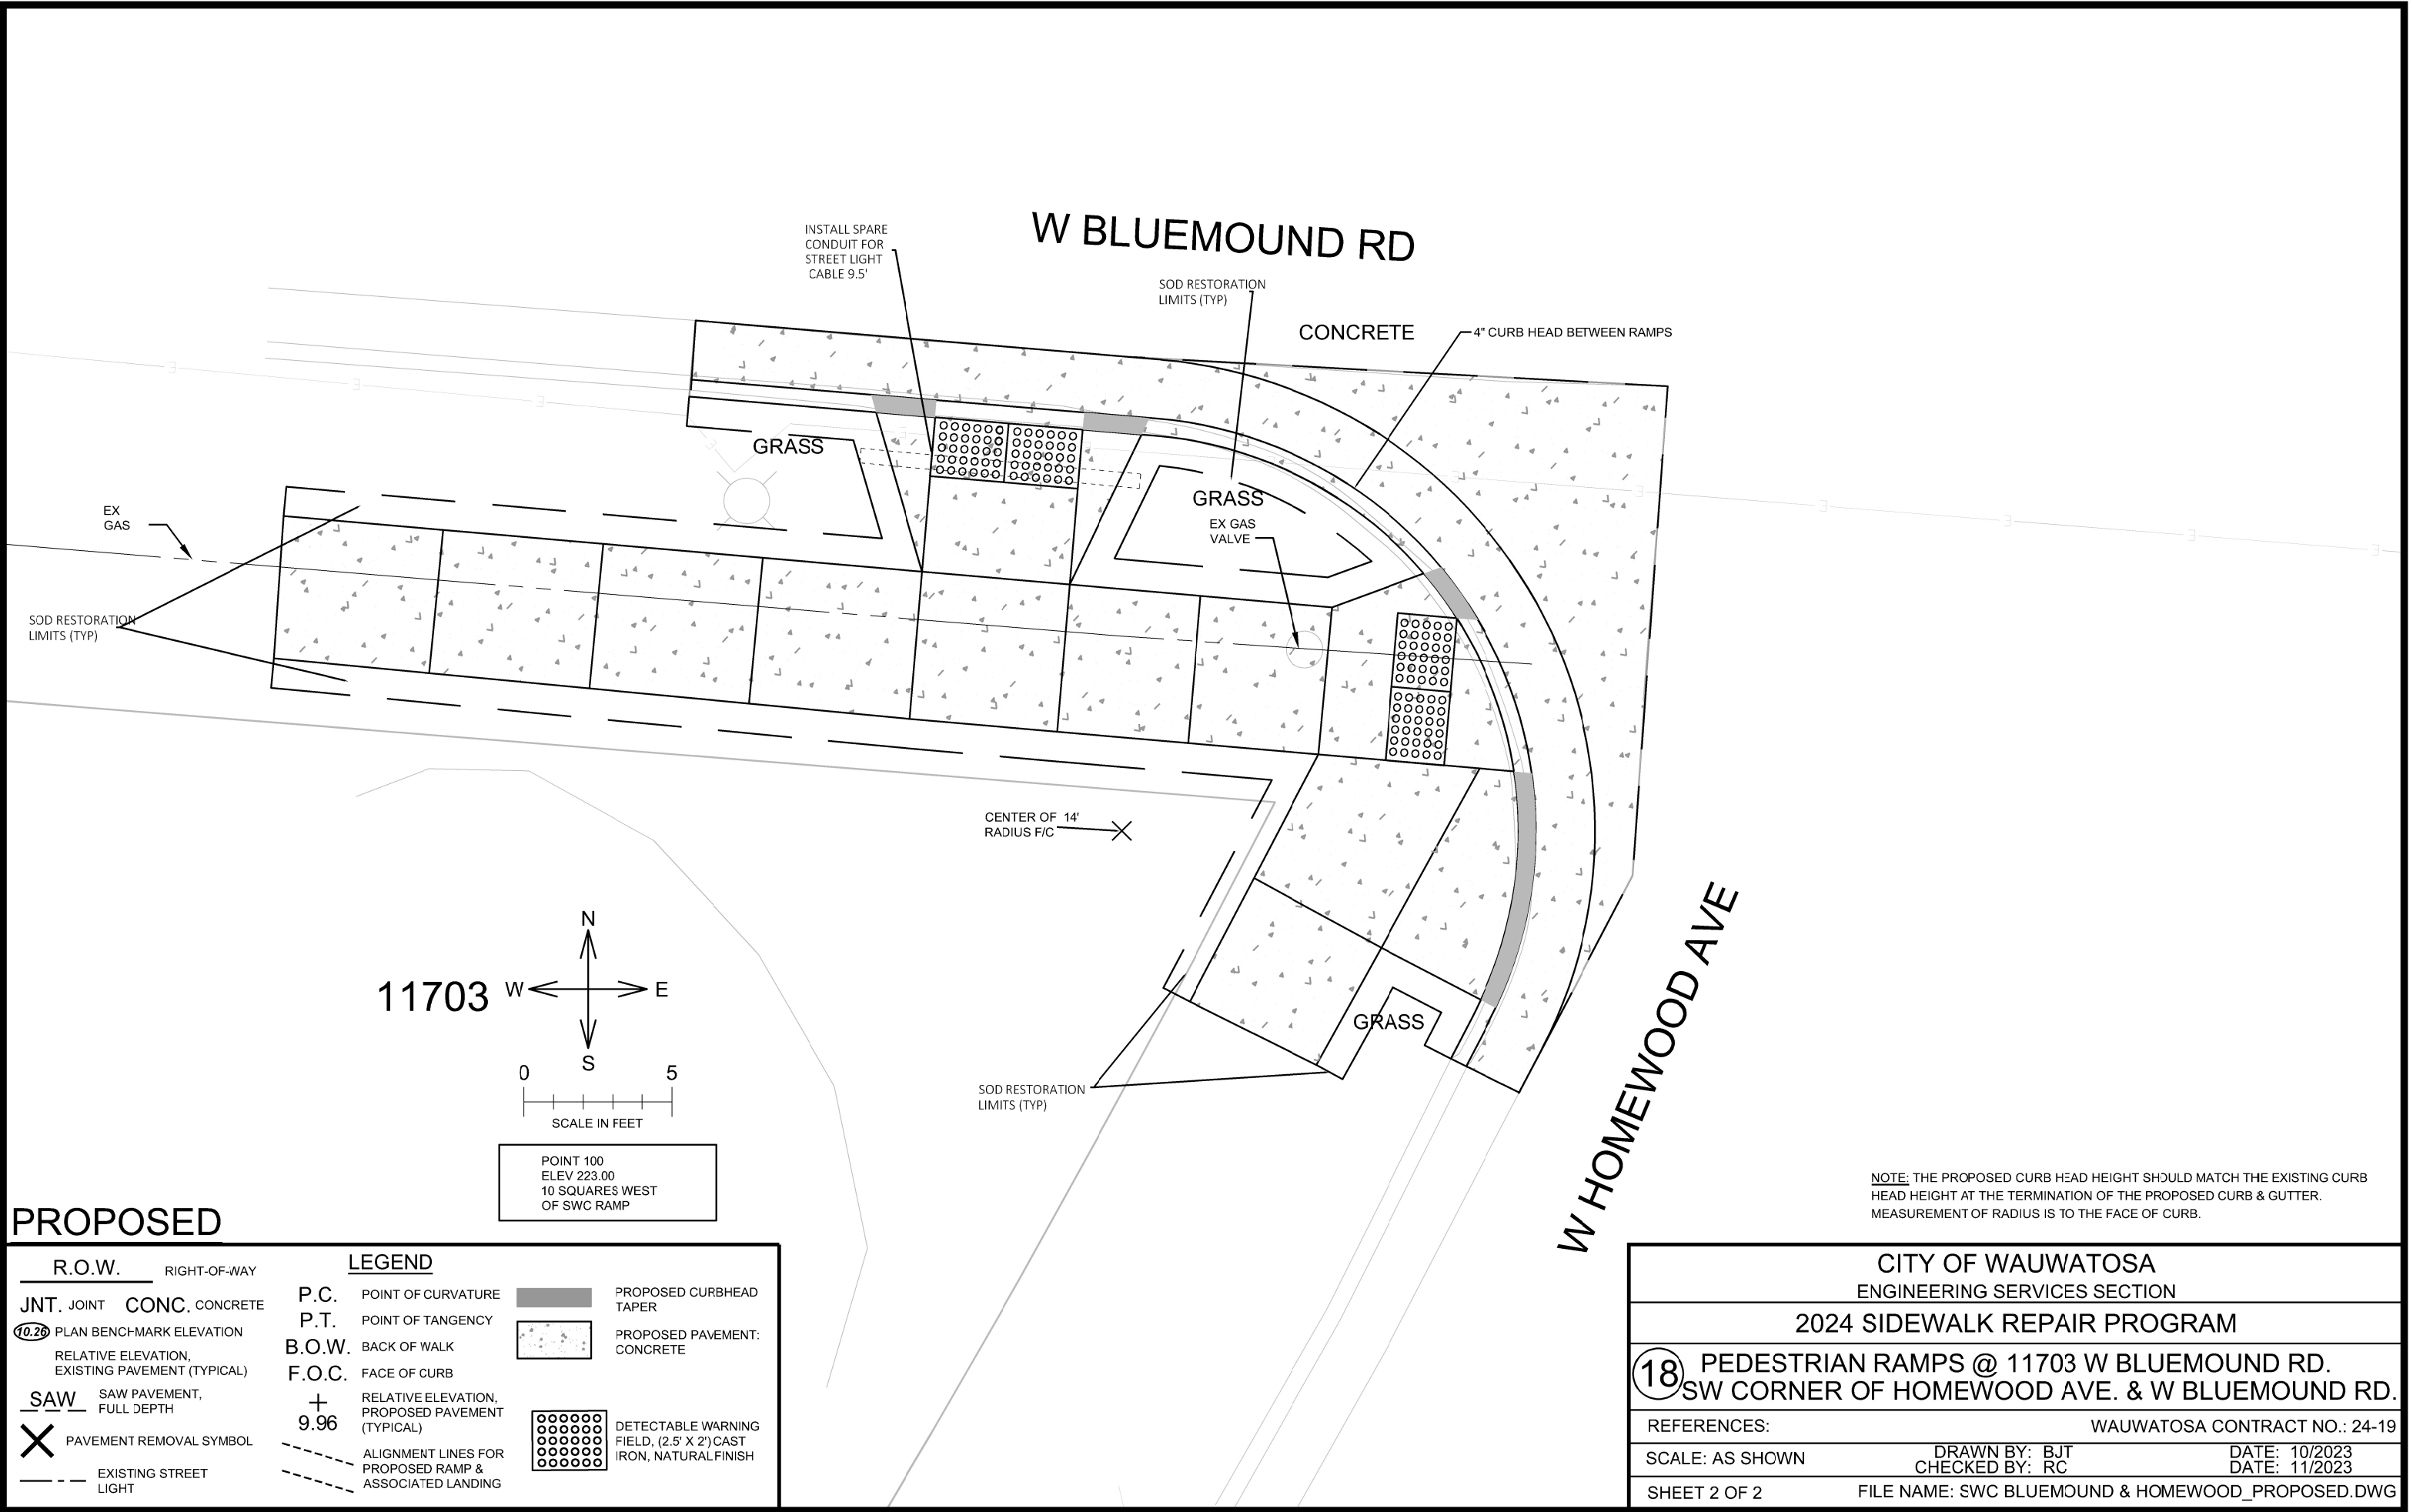


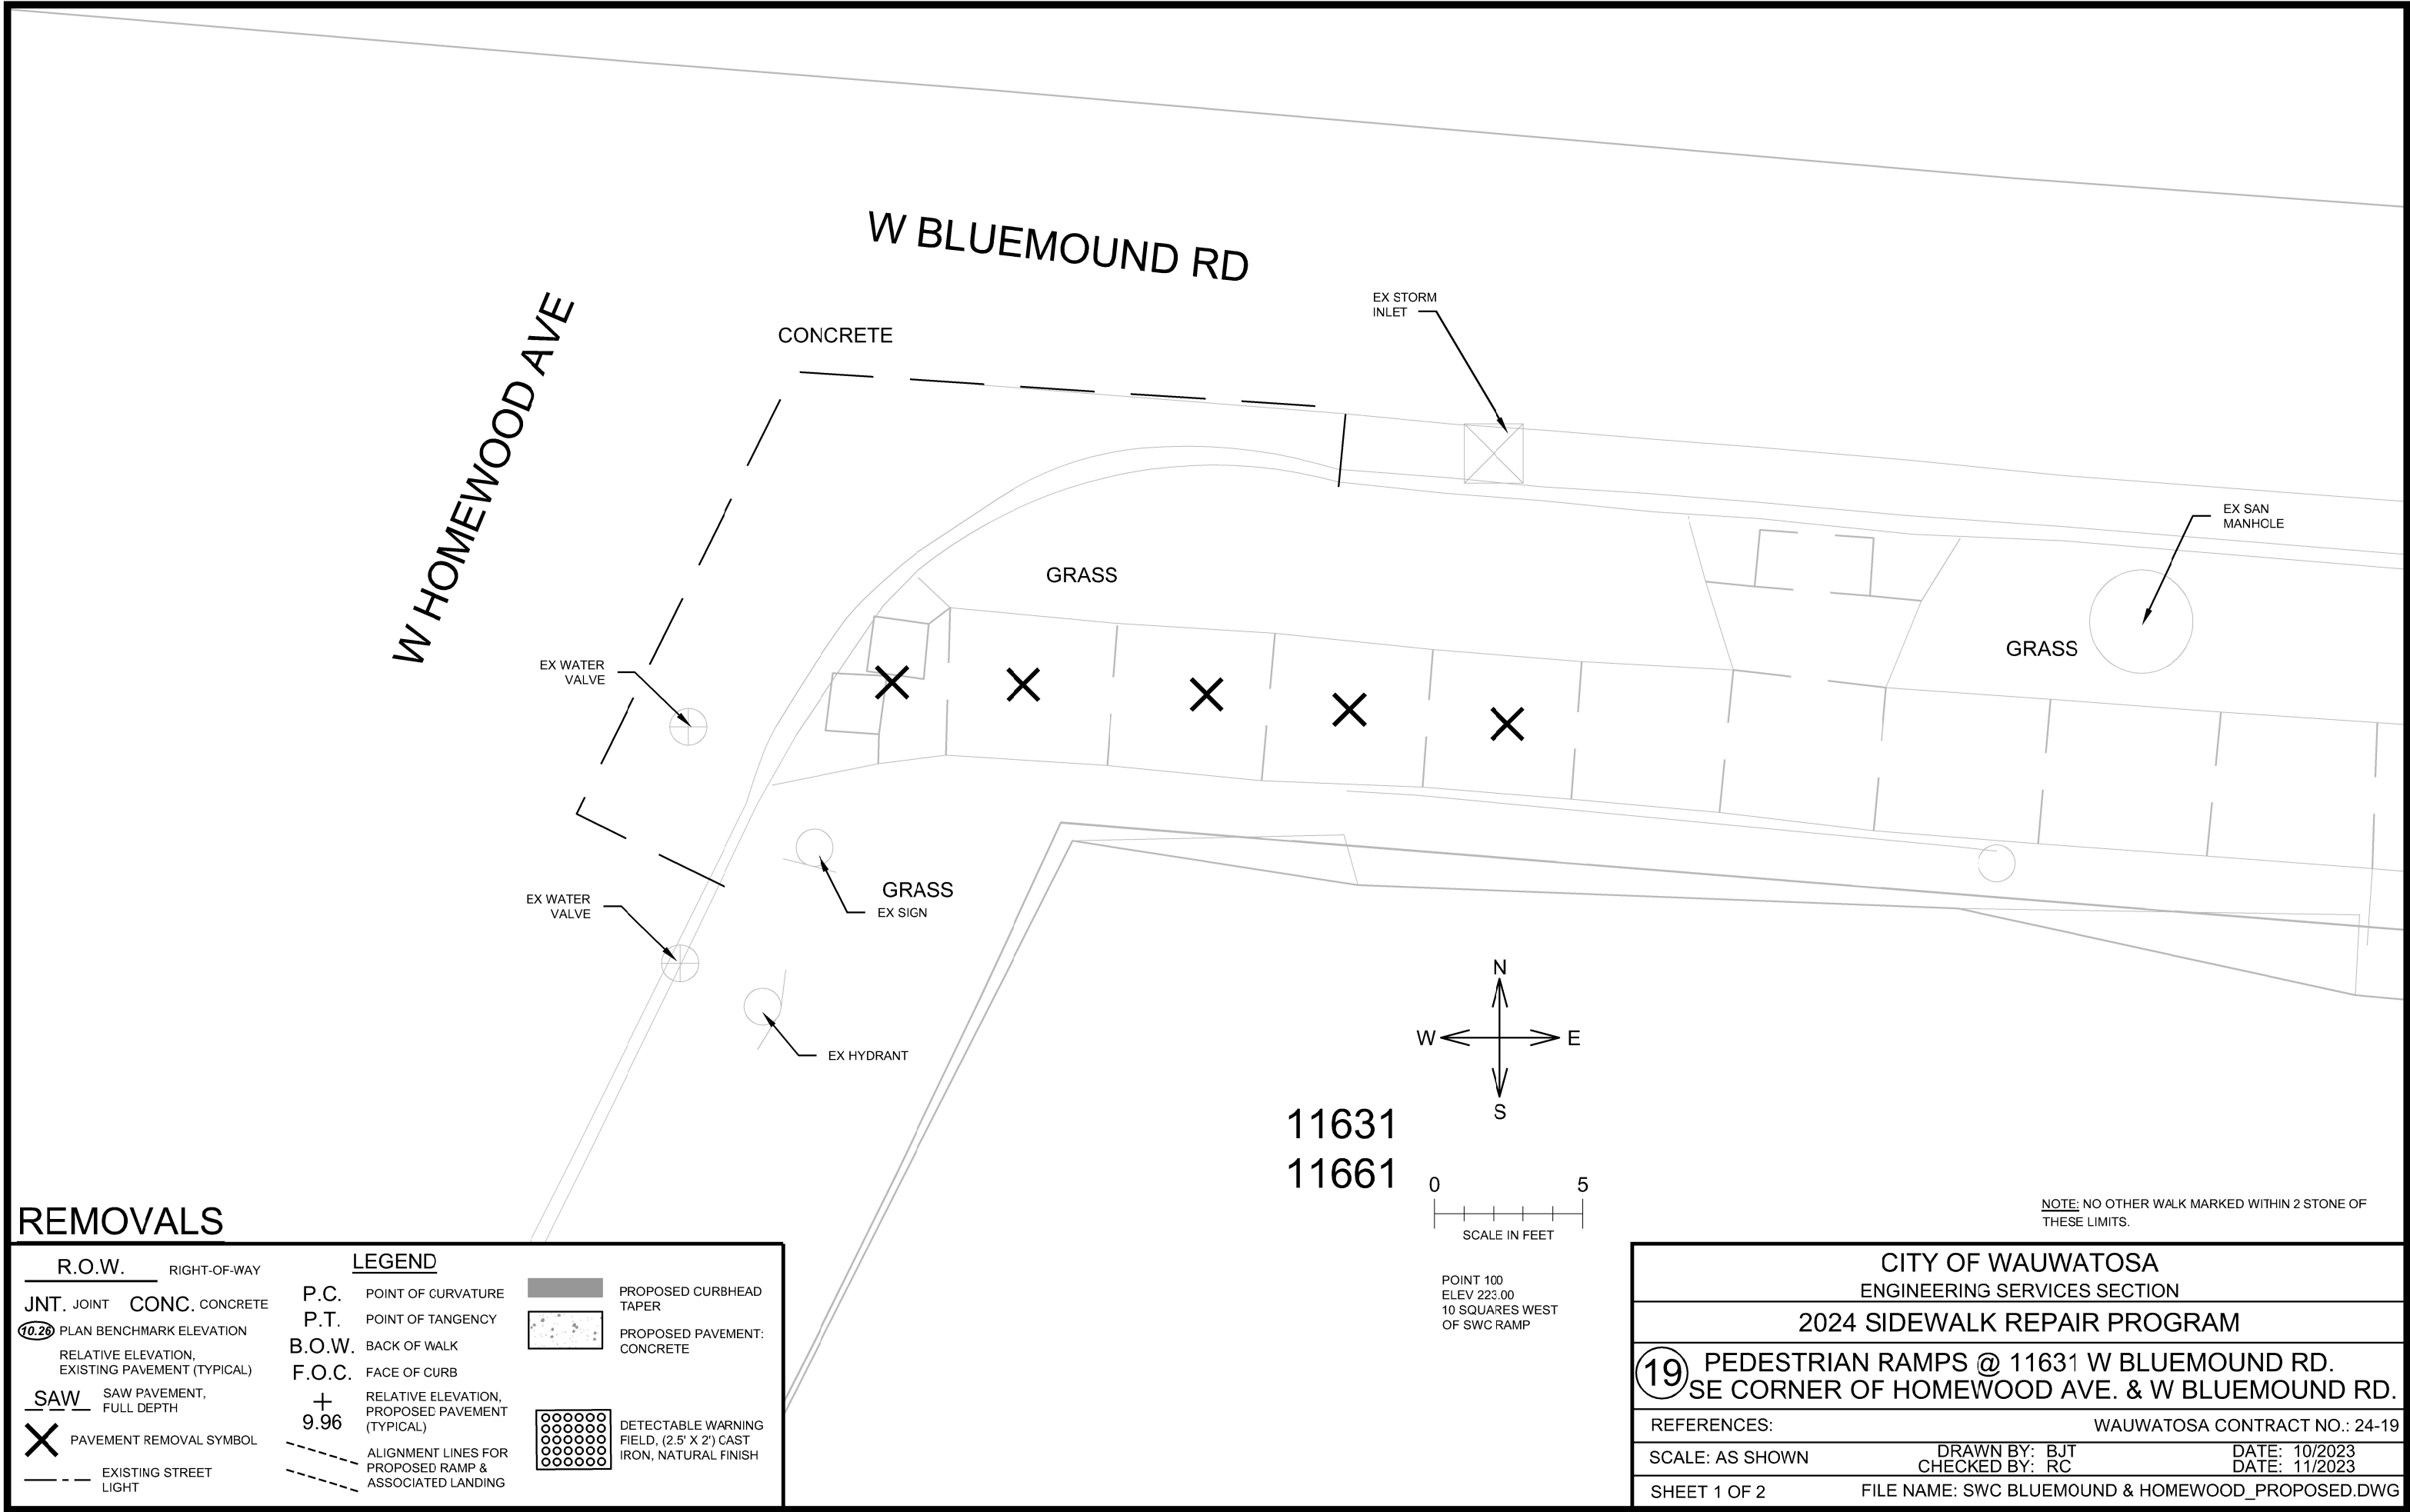

REMOVALS

<u>R.O.W.</u>		RIGHT-OF-WAY	
JNT.	JOINT	CONC.	CONCRETE
<u>10.26</u>	PLAN BENCHMARK ELEVATION		
	RELATIVE ELEVATION, EXISTING PAVEMENT (TYPICAL)		
<u>SAW</u>	SAW PAVEMENT, FULL DEPTH		
X	PAVEMENT REMOVAL SYMBOL		
---	EXISTING STREET LIGHT		
<u>LEGEND</u>			
P.C.	POINT OF CURVATURE		
P.T.	POINT OF TANGENCY		
B.O.W.	BACK OF WALK		
F.O.C.	FACE OF CURB		
+	RELATIVE ELEVATION, PROPOSED PAVEMENT (TYPICAL)		
9.96			
---	ALIGNMENT LINES FOR PROPOSED RAMP & ASSOCIATED LANDING		
		PROPOSED CURBHEAD TAPER	
		PROPOSED PAVEMENT: CONCRETE	
		DETECTABLE WARNING FIELD, (2.5' X 2') CAST IRON, NATURAL FINISH	

CITY OF WAUWATOSA	
ENGINEERING SERVICES SECTION	
2024 SIDEWALK REPAIR PROGRAM	
19	PEDESTRIAN RAMPS @ 11631 W BLUEMOUND RD. SE CORNER OF HOMEWOOD AVE. & W BLUEMOUND RD.
REFERENCES: WAUWATOSA CONTRACT NO.: 24-19	
SCALE: AS SHOWN	DRAWN BY: BJT CHECKED BY: RC DATE: 10/2023 DATE: 11/2023
SHEET 1 OF 2	FILE NAME: SWC BLUEMOUND & HOMEWOOD_PROPOSED.DWG

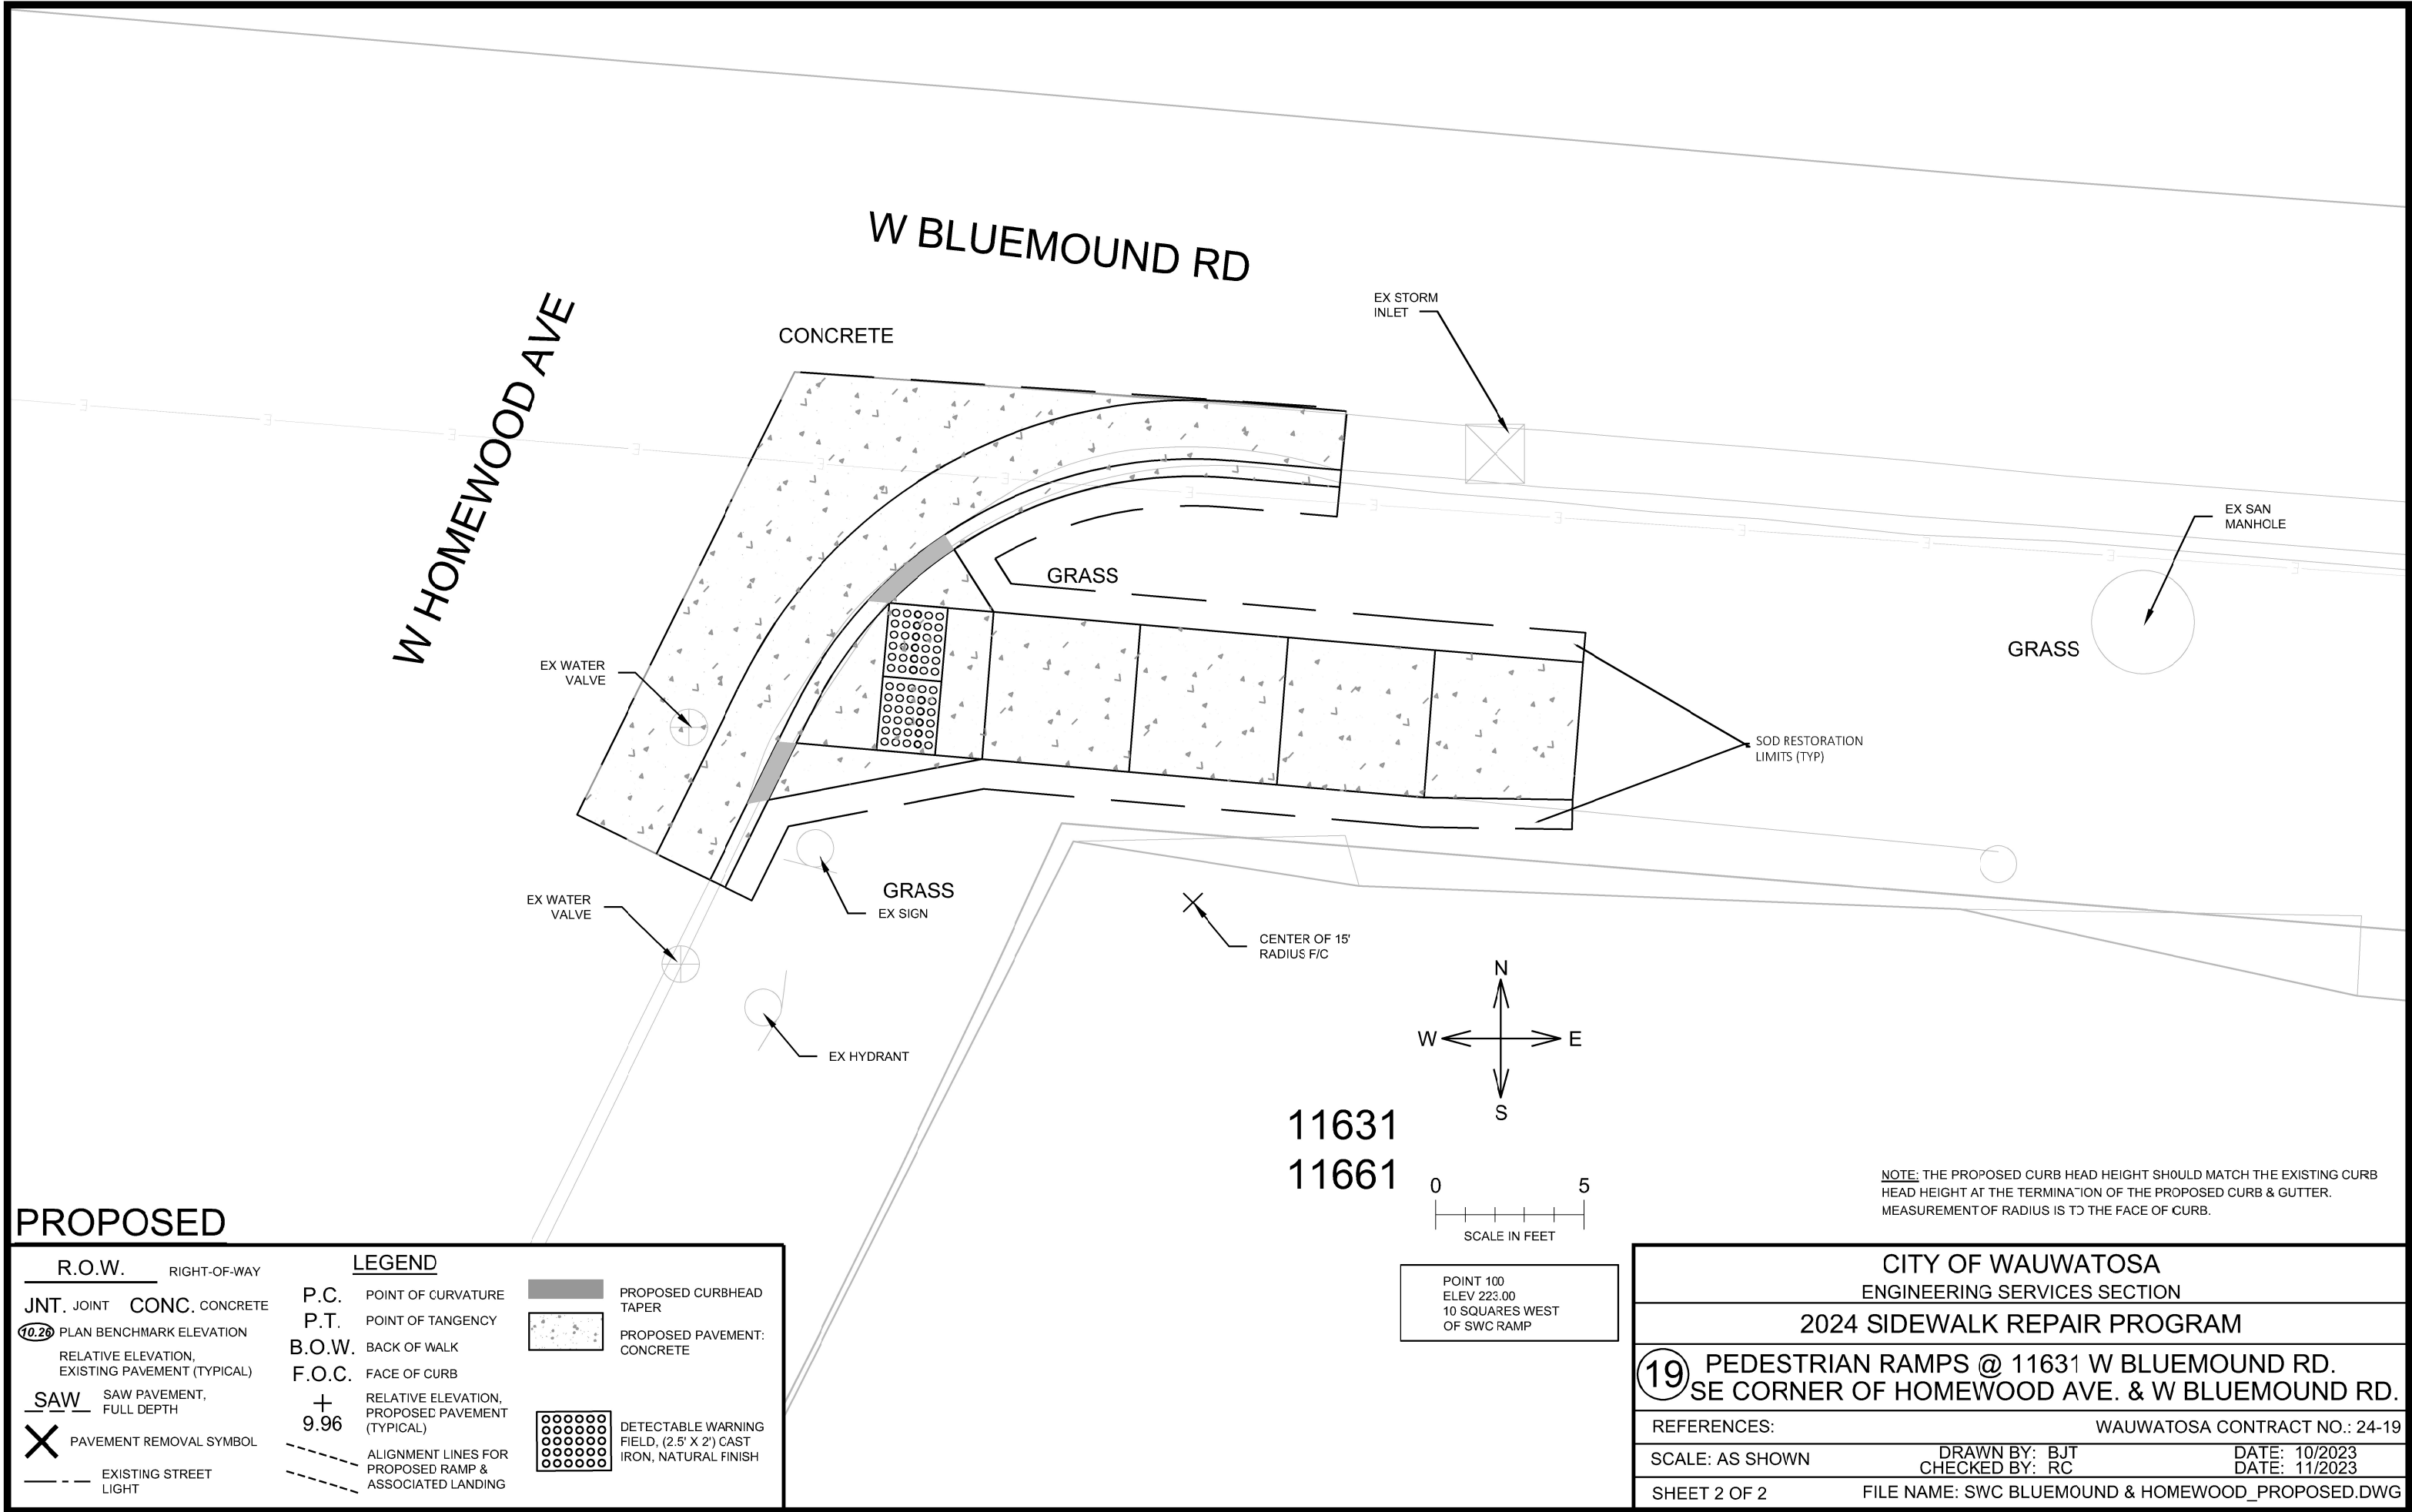

PROPOSED


R.O.W.		RIGHT-OF-WAY	
JNT.	JOINT	CONC.	CONCRETE
10.26	PLAN BENCHMARK ELEVATION		
	RELATIVE ELEVATION, EXISTING PAVEMENT (TYPICAL)		
SAW	SAW PAVEMENT, FULL DEPTH		
X	PAVEMENT REMOVAL SYMBOL		
---	EXISTING STREET LIGHT		
LEGEND			
P.C.	POINT OF CURVATURE		PROPOSED CURBHEAD TAPER
P.T.	POINT OF TANGENCY		PROPOSED PAVEMENT: CONCRETE
B.O.W.	BACK OF WALK		
F.O.C.	FACE OF CURB		
+	RELATIVE ELEVATION, PROPOSED PAVEMENT (TYPICAL)		
9.96			
---	ALIGNMENT LINES FOR PROPOSED RAMP & ASSOCIATED LANDING		
			DETECTABLE WARNING FIELD, (2.5' X 2') CAST IRON, NATURAL FINISH

POINT 100
ELEV 223.00
10 SQUARES WEST
OF SWC RAMP

CITY OF WAUWATOSA		
ENGINEERING SERVICES SECTION		
2024 SIDEWALK REPAIR PROGRAM		
19	PEDESTRIAN RAMPS @ 11631 W BLUEMOUND RD. SE CORNER OF HOMEWOOD AVE. & W BLUEMOUND RD.	
REFERENCES:	WAUWATOSA CONTRACT NO.: 24-19	
SCALE: AS SHOWN	DRAWN BY: BJT CHECKED BY: RC	DATE: 10/2023 DATE: 11/2023
SHEET 2 OF 2	FILE NAME: SWC BLUEMOUND & HOMEWOOD_PROPOSED.DWG	

W BLUEMOUND RD

115TH STREET

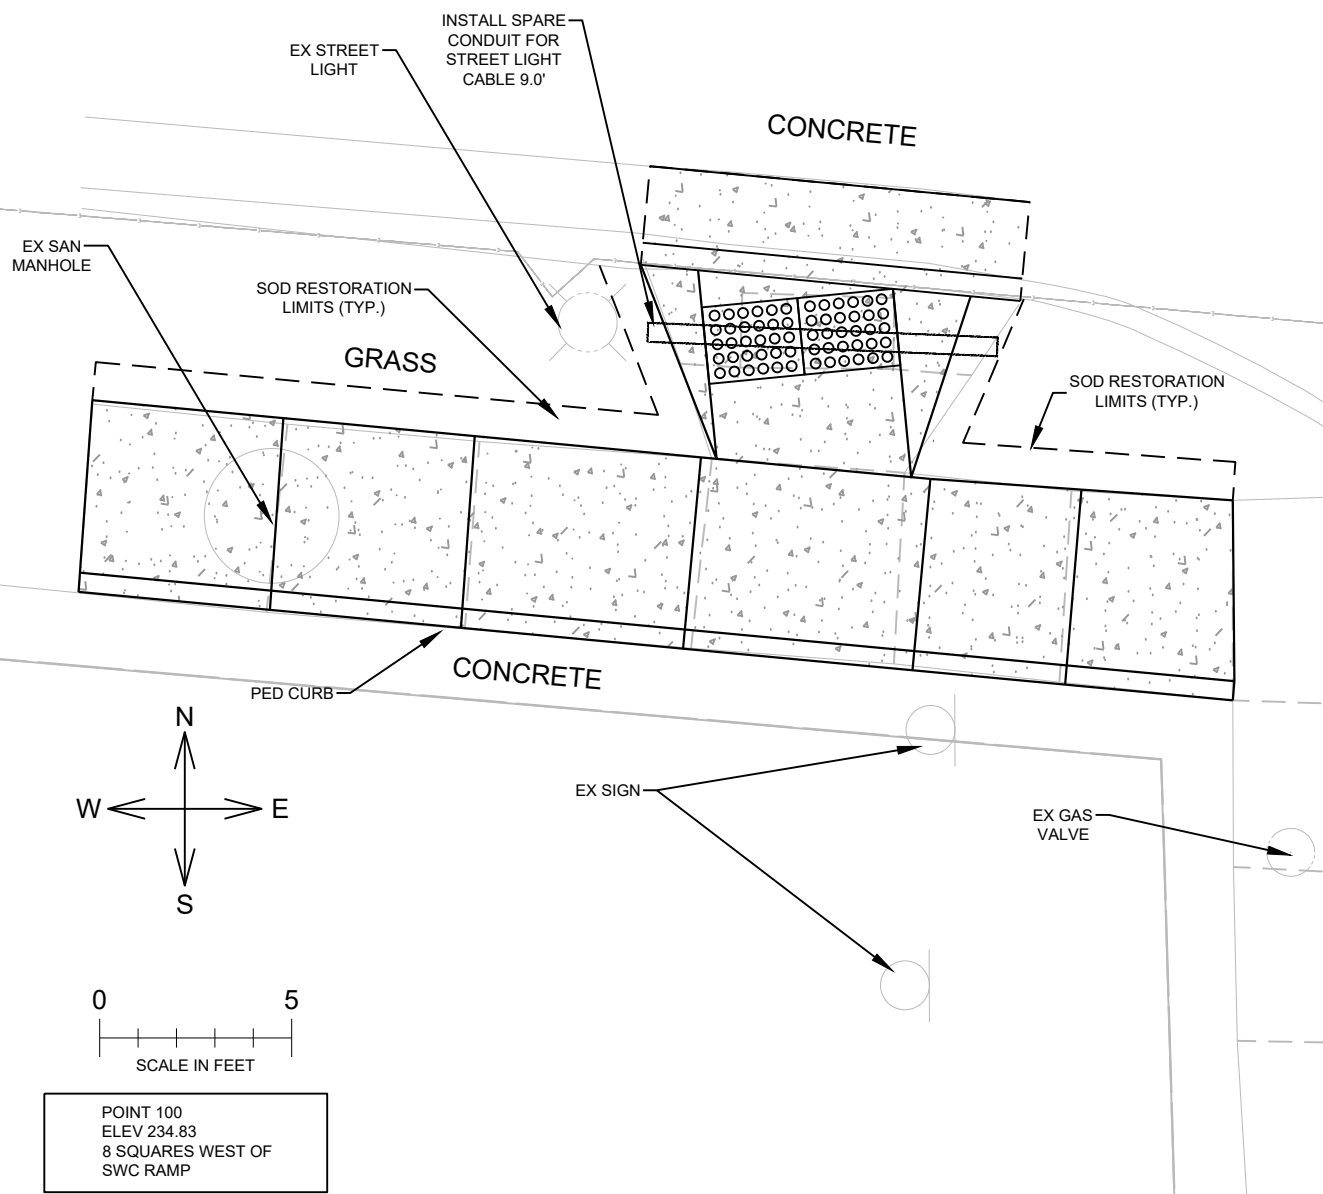



NOTE: THE PROPOSED CURB HEAD HEIGHT SHOULD MATCH THE EXISTING CURB HEAD HEIGHT AT THE TERMINATION OF THE PROPOSED CURB & GUTTER. MEASUREMENT OF RADIUS IS TO THE FACE OF CURB.

PROPOSED 11507

R.O.W.		LEGEND	
JNT.	JOINT	CONC.	CONCRETE
10.26	PLAN BENCHMARK ELEVATION		
58.90	RELATIVE ELEVATION, EXISTING PAVEMENT (TYPICAL)		
SAW	SAW PAVEMENT, FULL DEPTH		
X	PAVEMENT REMOVAL SYMBOL		
	EXISTING STREET LIGHT		
P.C.	POINT OF CURVATURE		
P.T.	POINT OF TANGENCY		
B.O.W.	BACK OF WALK		
F.O.C.	FACE OF CURB		
+	RELATIVE ELEVATION, PROPOSED PAVEMENT (TYPICAL)		
9.96			
	ALIGNMENT LINES FOR PROPOSED RAMP & ASSOCIATED LANDING		
	PROPOSED CURBHEAD TAPER		
	PROPOSED PAVEMENT: CONCRETE		
	DETECTABLE WARNING FIELD, (2.5' X 2') CAST IRON, NATURAL FINISH		

CITY OF WAUWATOSA		
ENGINEERING SERVICES SECTION		
2024 SIDEWALK REPAIR PROGRAM		
20	PEDESTRIAN RAMPS @ 11507 W BLUEMOUND RD. SW CORNER OF N. 115TH ST. & BLUEMOUND RD.	
REFERENCES:		WAUWATOSA CONTRACT NO.: 24-19
SCALE: AS SHOWN	DRAWN BY: BJT CHECKED BY: RC	DATE: 10/2023 DATE: 10/2023
SHEET 2 OF 2	FILE NAME: SWC BLUEMOUND & 115TH_PROPOSED.dwg	

11302

 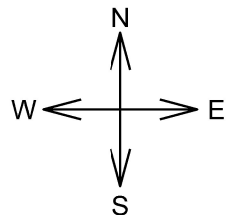

POINT 101
ELEV 231.10
10 SQUARES NORTH
OF NWC RAMP

113TH STREET

W BLUEMOUND RD

REMOVALS

R.O.W. RIGHT-OF-WAY
JNT. JOINT
CONC. CONCRETE
10.26 PLAN BENCHMARK ELEVATION
RELATIVE ELEVATION,
EXISTING PAVEMENT (TYPICAL)
SAW SAW PAVEMENT,
FULL DEPTH
X PAVEMENT REMOVAL SYMBOL
--- EXISTING STREET
LIGHT

LEGEND
P.C. POINT OF CURVATURE
P.T. POINT OF TANGENCY
B.O.W. BACK OF WALK
F.O.C. FACE OF CURB
+ RELATIVE ELEVATION,
PROPOSED PAVEMENT
(TYPICAL)
9.96
--- ALIGNMENT LINES FOR
PROPOSED RAMP &
ASSOCIATED LANDING

PROPOSED CURBHEAD
TAPER
 PROPOSED PAVEMENT:
CONCRETE
 DETECTABLE WARNING
FIELD, (2.5' X 2') CAST
IRON, NATURAL FINISH

NOTE: NO OTHER WALK MARKED WITHIN 2 STONE OF
THESE LIMITS.


CITY OF WAUWATOSA
ENGINEERING SERVICES SECTION

2024 SIDEWALK REPAIR PROGRAM

22 PEDESTRIAN RAMPS @ 11302 W BLUEMOUND RD.
NW CORNER OF N. 113TH ST. & W BLUEMOUND RD.

REFERENCES: WAUWATOSA CONTRACT NO.: 24-19
SCALE: AS SHOWN DRAWN BY: BJT DATE: 09/2023
CHECKED BY: RC DATE: 11/2023
SHEET 1 OF 2 FILE NAME:NWC 113 & BLUEMOUND_PROPOSED.dwg

11302

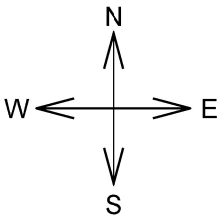

POINT 101
ELEV 231.10
10 SQUARES NORTH
OF NWC RAMP

113TH STREET

W BLUEMOUND RD

PROPOSED

R.O.W. RIGHT-OF-WAY

JNT. JOINT

CONC. CONCRETE

10.20 PLAN BENCHMARK ELEVATION

RELATIVE ELEVATION,
EXISTING PAVEMENT (TYPICAL)

SAW SAW PAVEMENT,
FULL DEPTH

X PAVEMENT REMOVAL SYMBOL

--- EXISTING STREET
LIGHT

LEGEND

P.C. POINT OF CURVATURE

P.T. POINT OF TANGENCY

B.O.W. BACK OF WALK

F.O.C. FACE OF CURB

+ RELATIVE ELEVATION,
PROPOSED PAVEMENT
(TYPICAL)

9.96

--- ALIGNMENT LINES FOR
PROPOSED RAMP &
ASSOCIATED LANDING

PROPOSED CURBHEAD
TAPER

PROPOSED PAVEMENT:
CONCRETE

DETECTABLE WARNING
FIELD, (2.5' X 2') CAST
IRON, NATURAL FINISH

NOTE: THE PROPOSED CURB HEAD HEIGHT SHOULD MATCH THE EXISTING CURB
HEAD HEIGHT AT THE TERMINATION OF THE PROPOSED CURB & GUTTER.
MEASUREMENT OF RADIUS IS TO THE FACE OF CURB.

CITY OF WAUWATOSA
ENGINEERING SERVICES SECTION


2024 SIDEWALK REPAIR PROGRAM

22 PEDESTRIAN RAMPS @ 11302 W BLUEMOUND RD.
NW CORNER OF N. 113TH ST. & W BLUEMOUND RD.

REFERENCES: WAUWATOSA CONTRACT NO.: 24-19

SCALE: AS SHOWN DRAWN BY: BJT DATE: 09/2023
CHECKED BY: RC DATE: 11/2023

SHEET 2 OF 2 FILE NAME:NWC 113 & BLUEMOUND_PROPOSED.dwg

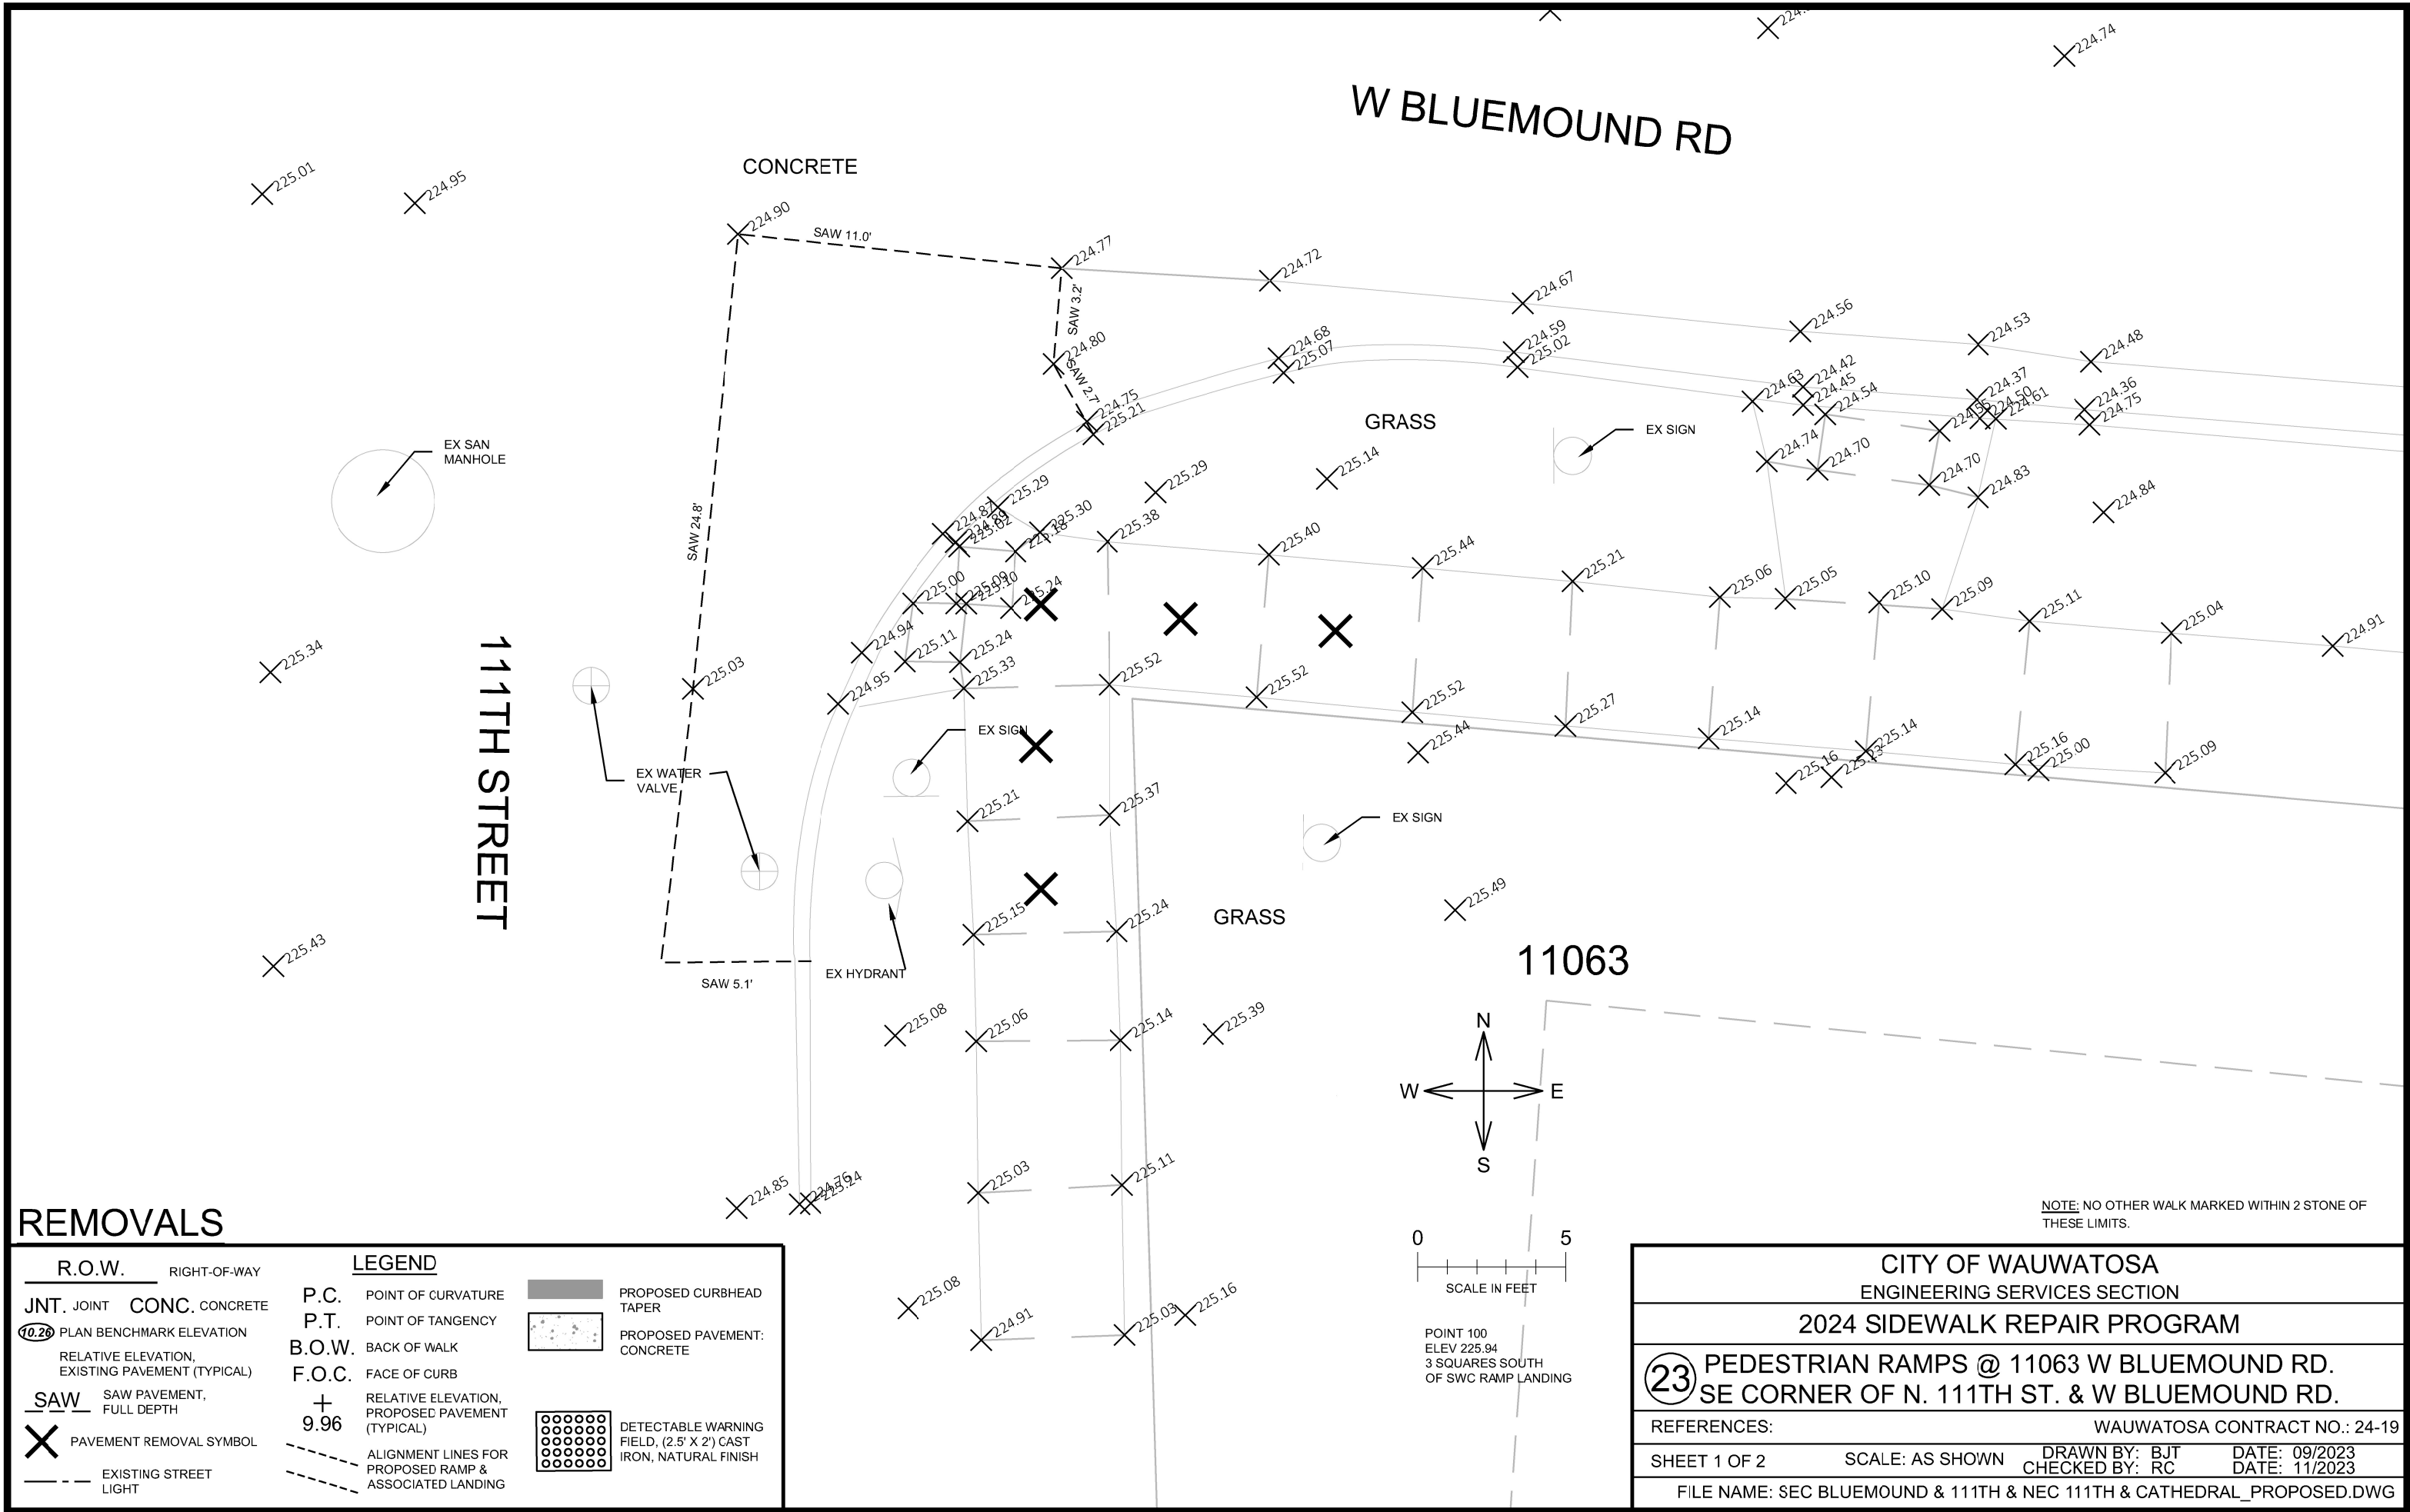

REMOVALS

R.O.W. RIGHT-OF-WAY		LEGEND	
JNT. JOINT	CONC. CONCRETE	P.C. POINT OF CURVATURE	PROPOSED CURBHEAD TAPER
10.26 PLAN BENCHMARK ELEVATION		P.T. POINT OF TANGENCY	PROPOSED PAVEMENT: CONCRETE
RELATIVE ELEVATION, EXISTING PAVEMENT (TYPICAL)		B.O.W. BACK OF WALK	
SAW SAW PAVEMENT, FULL DEPTH		F.O.C. FACE OF CURB	
X PAVEMENT REMOVAL SYMBOL		+ RELATIVE ELEVATION, PROPOSED PAVEMENT (TYPICAL)	
EXISTING STREET LIGHT		9.96	
		ALIGNMENT LINES FOR PROPOSED RAMP & ASSOCIATED LANDING	
		DETECTABLE WARNING FIELD, (2.5' X 2') CAST IRON, NATURAL FINISH	

0 5

SCALE IN FEET

POINT 100
ELEV 225.94
3 SQUARES SOUTH
OF SWC RAMP LANDING

NOTE: NO OTHER WALK MARKED WITHIN 2 STONE OF THESE LIMITS.

CITY OF WAUWATOSA ENGINEERING SERVICES SECTION	
2024 SIDEWALK REPAIR PROGRAM	
23 PEDESTRIAN RAMPS @ 11063 W BLUEMOUND RD. SE CORNER OF N. 111TH ST. & W BLUEMOUND RD.	
REFERENCES:	WAUWATOSA CONTRACT NO.: 24-19
SHEET 1 OF 2	SCALE: AS SHOWN DRAWN BY: BJT CHECKED BY: RC DATE: 09/2023 DATE: 11/2023
FILE NAME: SEC BLUEMOUND & 111TH & NEC 111TH & CATHEDRAL_PROPOSED.DWG	

W BLUEMOUND RD

CONCRETE

GRASS

EX SIGN

SOD RESTORATION
LIMITS (TYP.)

EX SAN
MANHOLE

111TH STREET

EX WATER
VALVE

EX SIGN

SOD RESTORATION
LIMITS (TYP.)


EX SIGN

GRASS

EX HYDRANT
SOD RESTORATION
LIMITS (TYP.)

CENTER OF 20'
RADIUS F/C

11063

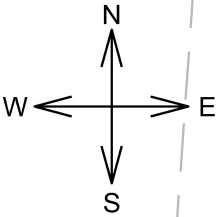

POINT 100
ELEV 225.94
3 SQUARES SOUTH
OF SWC RAMP LANDING

NOTE: THE PROPOSED CURB HEAD HEIGHT SHOULD MATCH THE EXISTING CURB
HEAD HEIGHT AT THE TERMINATION OF THE PROPOSED CURB & GUTTER.
MEASUREMENT OF RADIUS IS TO THE FACE OF CURB.

PROPOSED

R.O.W.		RIGHT-OF-WAY		LEGEND	
JNT.	JOINT	CONC.	CONCRETE	P.C.	POINT OF CURVATURE
10.26	PLAN BENCHMARK ELEVATION			P.T.	POINT OF TANGENCY
	RELATIVE ELEVATION, EXISTING PAVEMENT (TYPICAL)			B.O.W.	BACK OF WALK
SAW	SAW PAVEMENT, FULL DEPTH			F.O.C.	FACE OF CURB
X	PAVEMENT REMOVAL SYMBOL			+	RELATIVE ELEVATION, PROPOSED PAVEMENT (TYPICAL)
	EXISTING STREET LIGHT			9.96	
					ALIGNMENT LINES FOR PROPOSED RAMP & ASSOCIATED LANDING
					PROPOSED CURBHEAD TAPER
					PROPOSED PAVEMENT: CONCRETE
					DETECTABLE WARNING FIELD, (2.5' X 2') CAST IRON, NATURAL FINISH

CITY OF WAUWATOSA
ENGINEERING SERVICES SECTION


2024 SIDEWALK REPAIR PROGRAM

23 PEDESTRIAN RAMPS @ 11063 W BLUEMOUND RD.
SE CORNER OF N. 111TH ST. & W BLUEMOUND RD.

REFERENCES: WAUWATOSA CONTRACT NO.: 24-19

SHEET 2 OF 2 SCALE: AS SHOWN DRAWN BY: BJT DATE: 09/2023
CHECKED BY: RC DATE: 11/2023

FILE NAME: SEC BLUEMOUND & 111TH & NEC 111TH & CATHEDRAL_PROPOSED.DWG

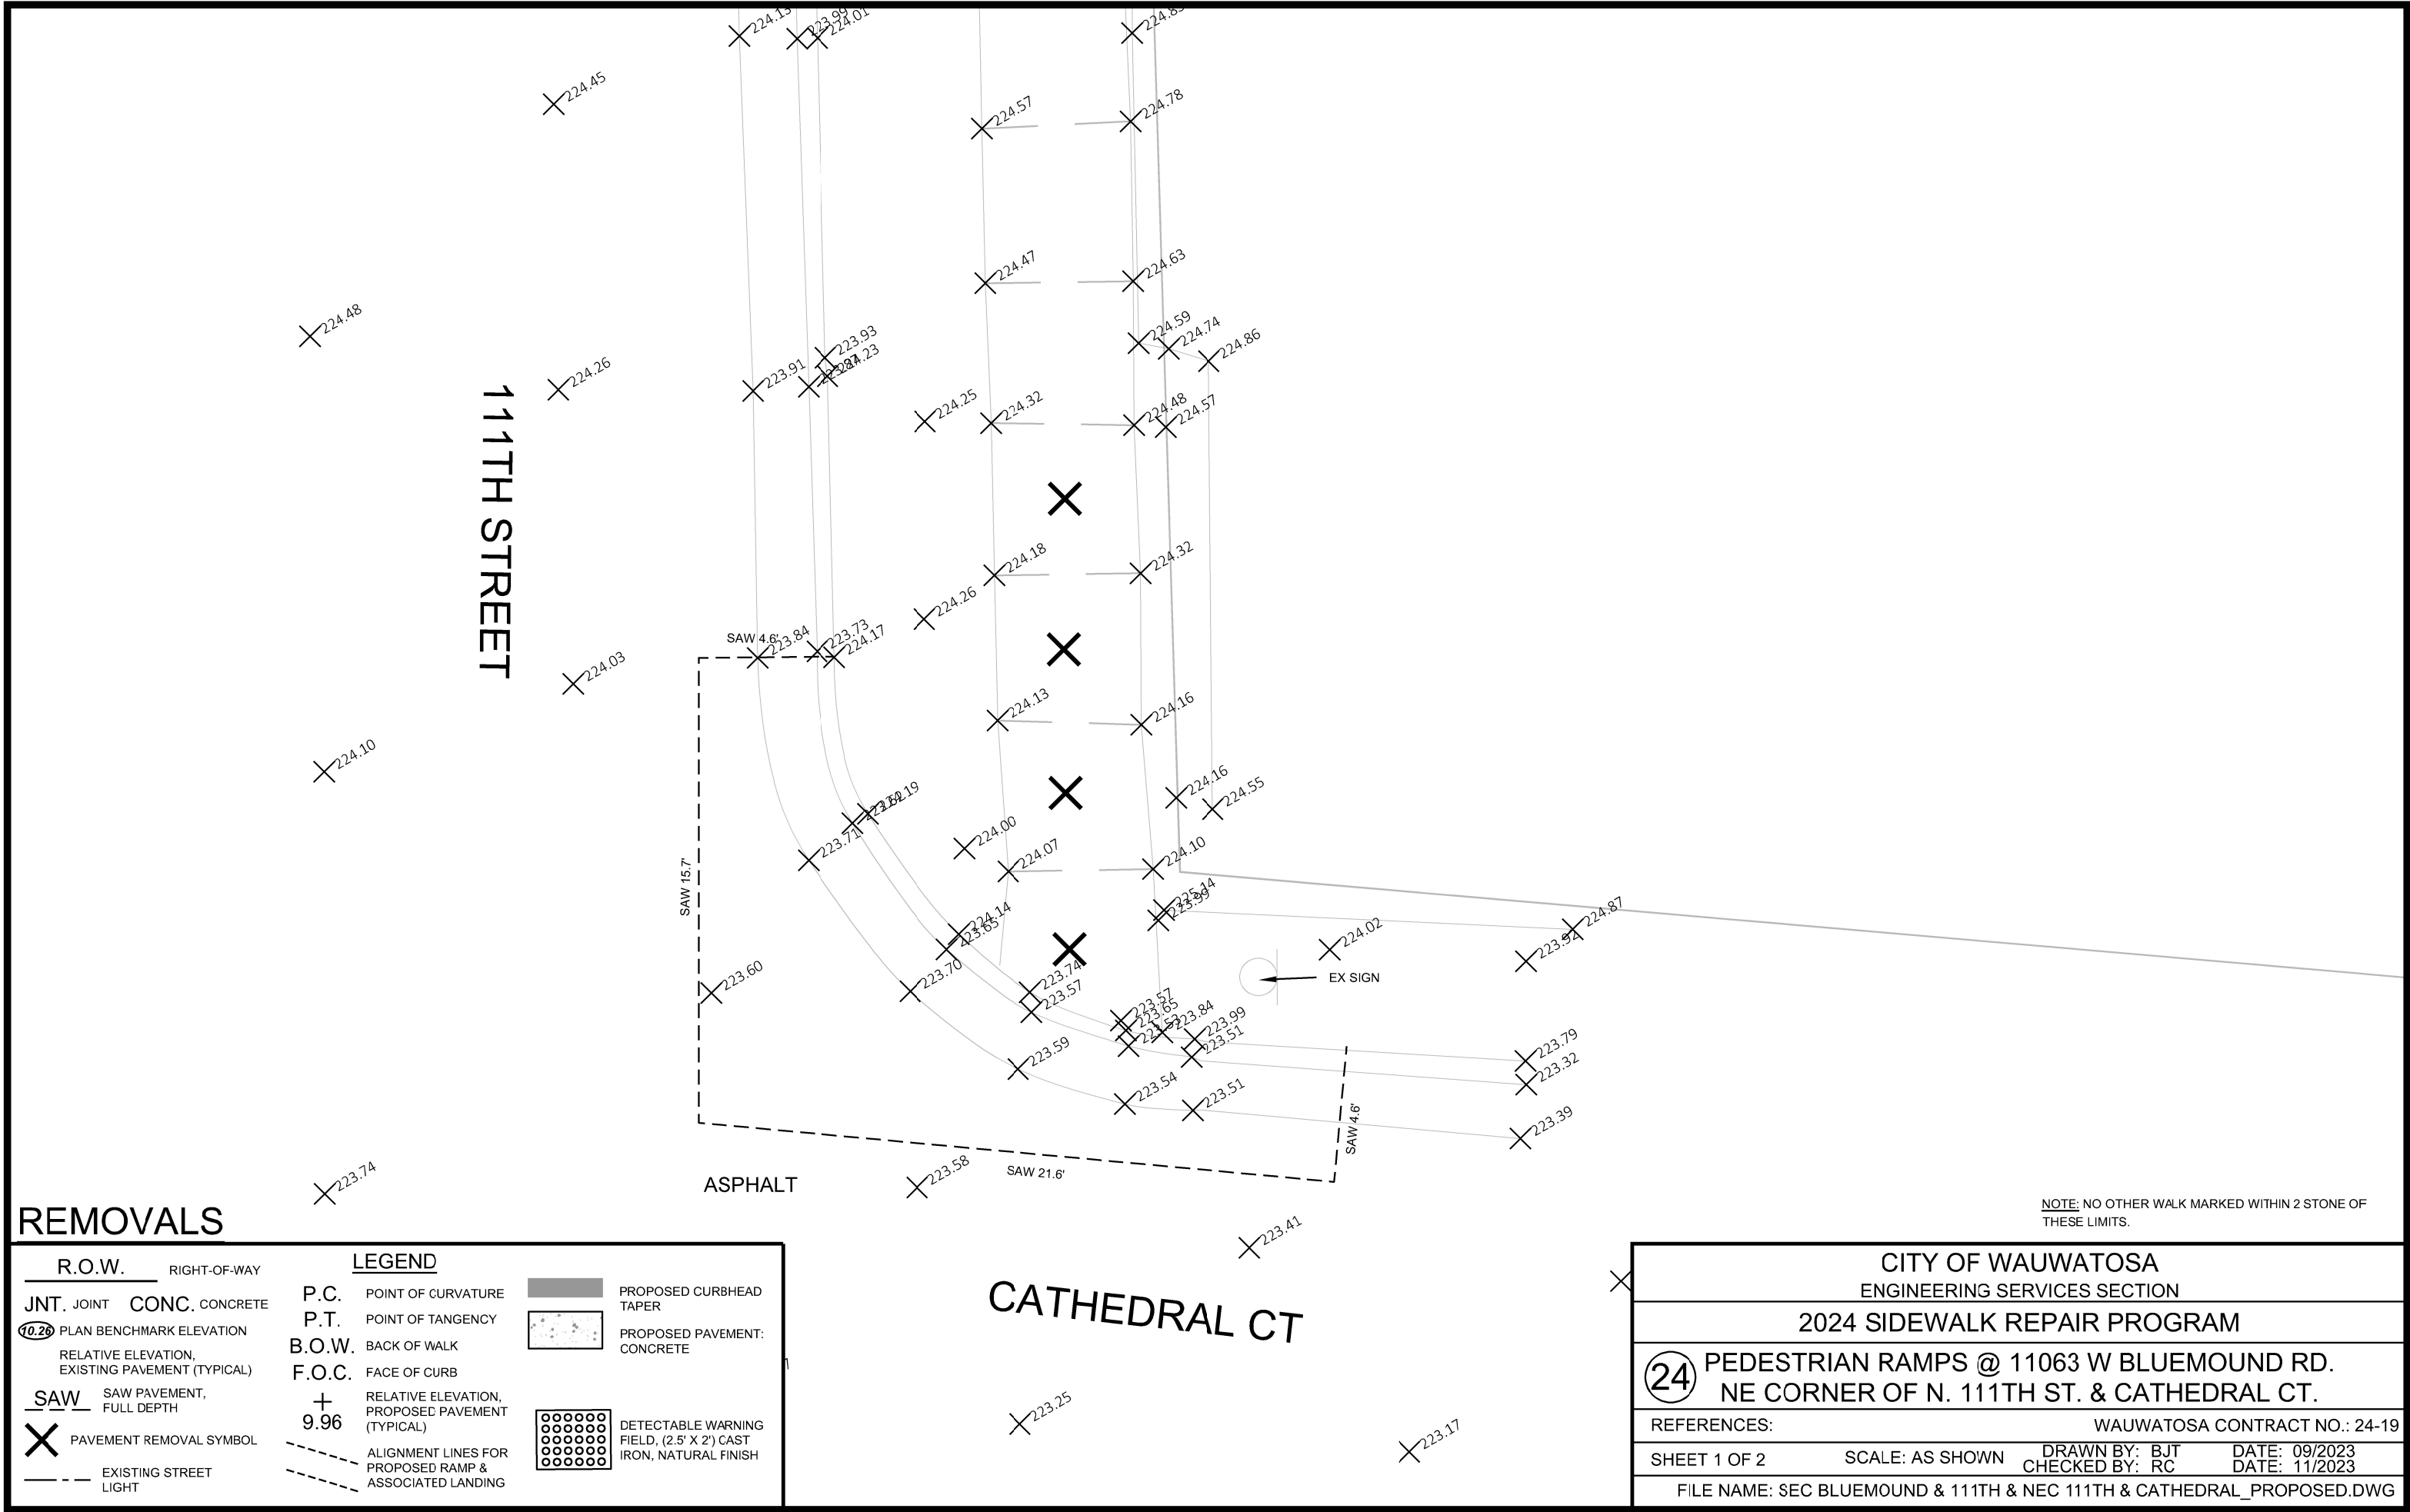

REMOVALS

R.O.W.

RIGHT-OF-WAY

JNT.

JOINT

CONC.

CONCRETE

10.26

PLAN BENCHMARK ELEVATION

RELATIVE ELEVATION, EXISTING PAVEMENT (TYPICAL)

SAW

SAW PAVEMENT, FULL DEPTH

X

PAVEMENT REMOVAL SYMBOL

EXISTING STREET LIGHT

LEGEND

P.C.

POINT OF CURVATURE

P.T.

POINT OF TANGENCY

B.O.W.

BACK OF WALK

F.O.C.

FACE OF CURB

+

RELATIVE ELEVATION, PROPOSED PAVEMENT (TYPICAL)

9.96

ALIGNMENT LINES FOR PROPOSED RAMP & ASSOCIATED LANDING

PROPOSED CURBHEAD TAPER

PROPOSED PAVEMENT: CONCRETE

DETECTABLE WARNING FIELD, (2.5' X 2') CAST IRON, NATURAL FINISH

NOTE: NO OTHER WALK MARKED WITHIN 2 STONE OF THESE LIMITS.

CITY OF WAUWATOSA

ENGINEERING SERVICES SECTION

2024 SIDEWALK REPAIR PROGRAM

24

PEDESTRIAN RAMPS @ 11063 W BLUEMOUND RD. NE CORNER OF N. 111TH ST. & CATHEDRAL CT.

REFERENCES:

WAUWATOSA CONTRACT NO.: 24-19

SHEET 1 OF 2

SCALE: AS SHOWN

DRAWN BY: BJT


CHECKED BY: RC

DATE: 09/2023

DATE: 11/2023

FILE NAME: SEC BLUEMOUND & 111TH & NEC 111TH & CATHEDRAL_PROPOSED.DWG

111TH STREET

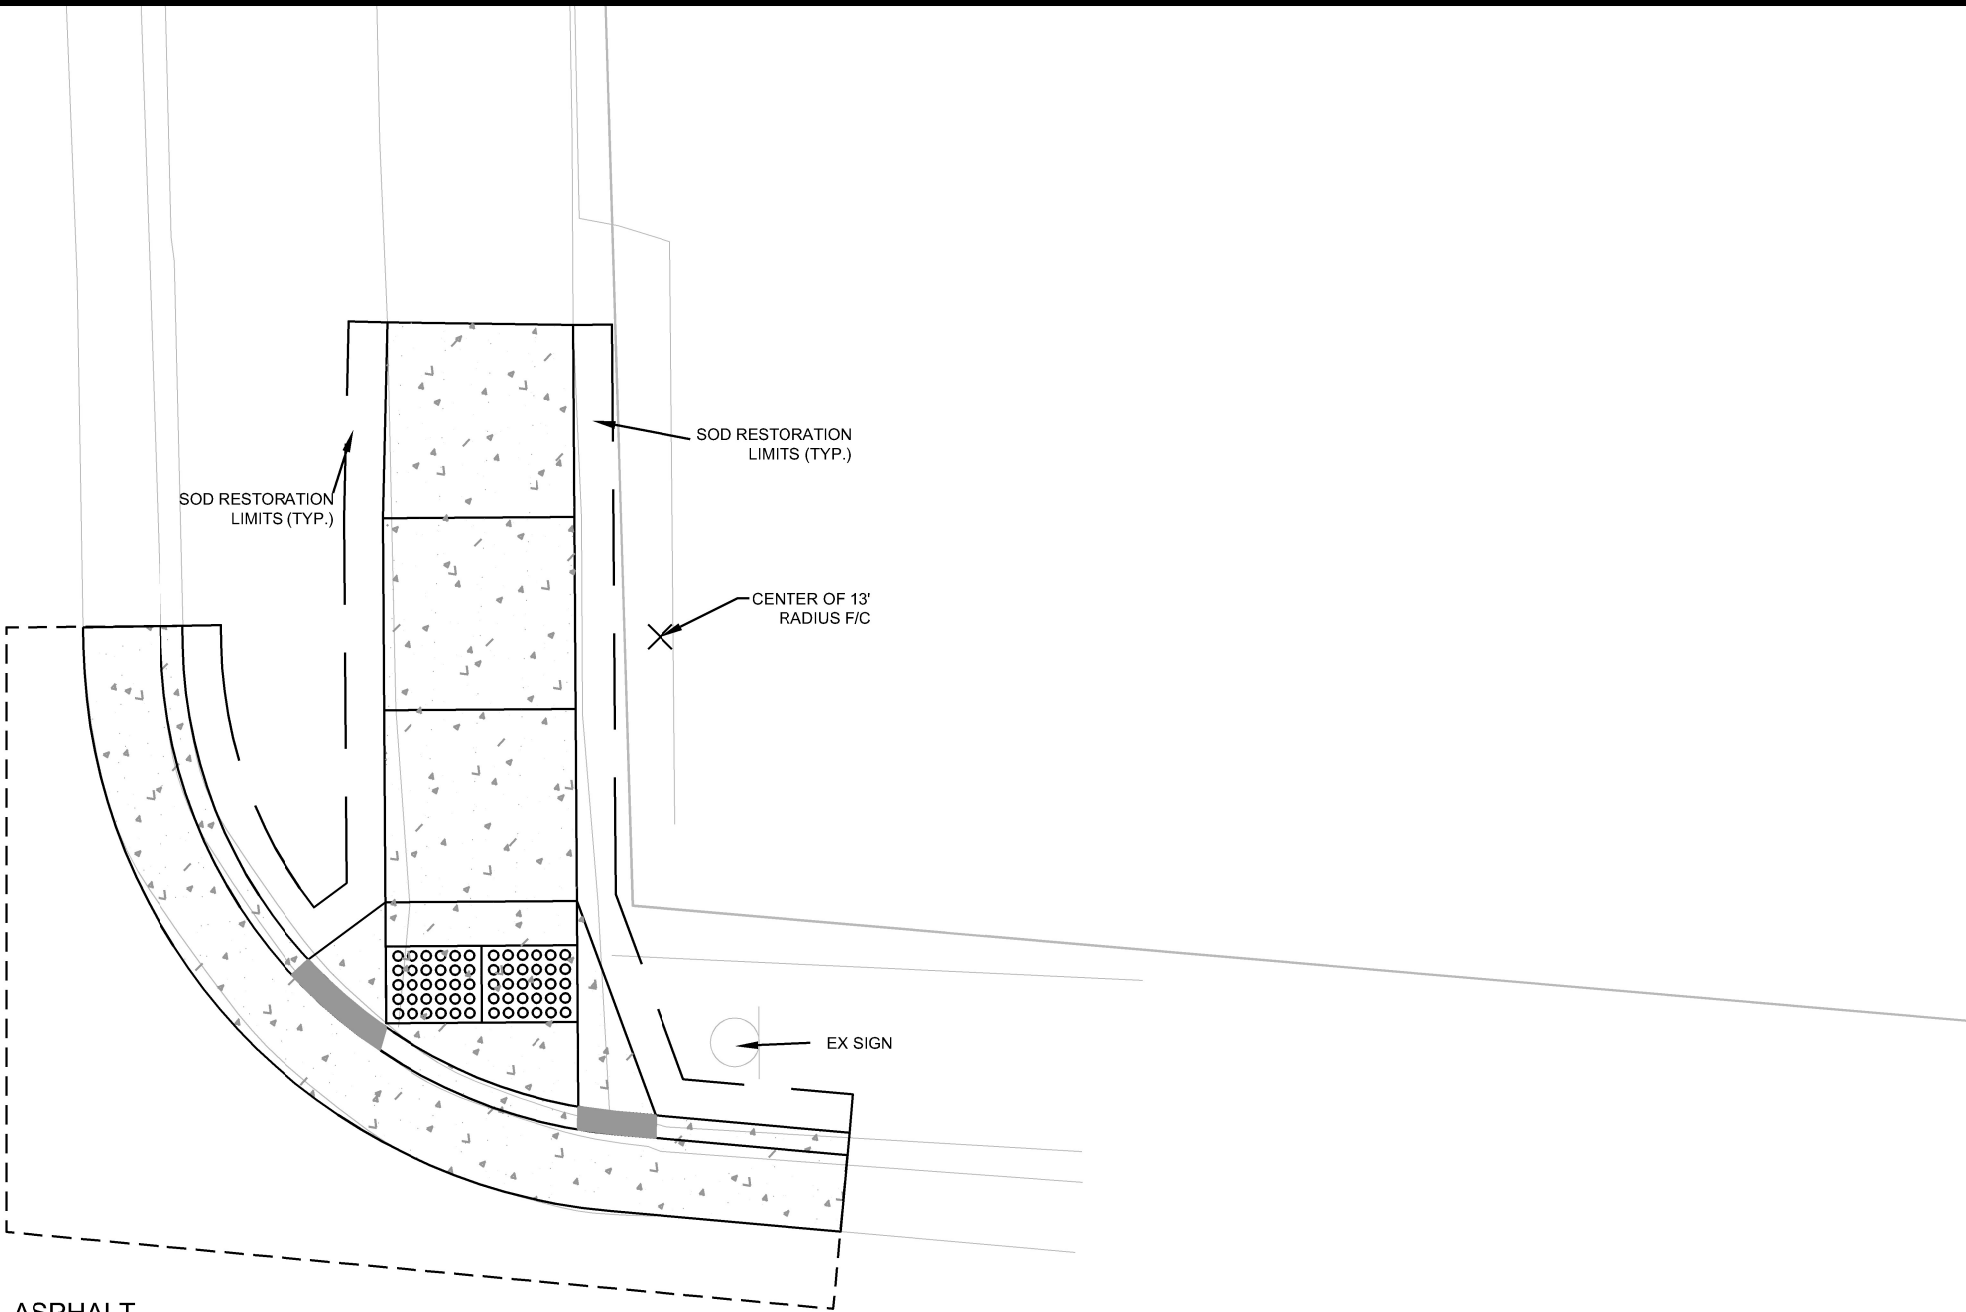


ASPHALT


CATHEDRAL CT

PROPOSED

R.O.W.		RIGHT-OF-WAY		LEGEND	
JNT.	JOINT	CONC.	CONCRETE	P.C.	POINT OF CURVATURE
10.26	PLAN BENCHMARK ELEVATION			P.T.	POINT OF TANGENCY
	RELATIVE ELEVATION, EXISTING PAVEMENT (TYPICAL)			B.O.W.	BACK OF WALK
SAW	SAW PAVEMENT, FULL DEPTH			F.O.C.	FACE OF CURB
X	PAVEMENT REMOVAL SYMBOL			+	RELATIVE ELEVATION, PROPOSED PAVEMENT (TYPICAL)
	EXISTING STREET LIGHT			9.96	
					ALIGNMENT LINES FOR PROPOSED RAMP & ASSOCIATED LANDING
					PROPOSED CURBHEAD TAPER
					PROPOSED PAVEMENT: CONCRETE
					DETECTABLE WARNING FIELD, (2.5' X 2') CAST IRON, NATURAL FINISH

CITY OF WAUWATOSA			
ENGINEERING SERVICES SECTION			
2024 SIDEWALK REPAIR PROGRAM			
24 PEDESTRIAN RAMPS @ 11063 W BLUEMOUND RD. NE CORNER OF N. 111TH ST. & CATHEDRAL CT.			
REFERENCES:		WAUWATOSA CONTRACT NO.: 24-19	
SHEET 2 OF 2	SCALE: AS SHOWN	DRAWN BY: BJT CHECKED BY: RC	DATE: 09/2023 DATE: 11/2023
FILE NAME: SEC BLUEMOUND & 111TH & NEC 111TH & CATHEDRAL_PROPOSED.DWG			


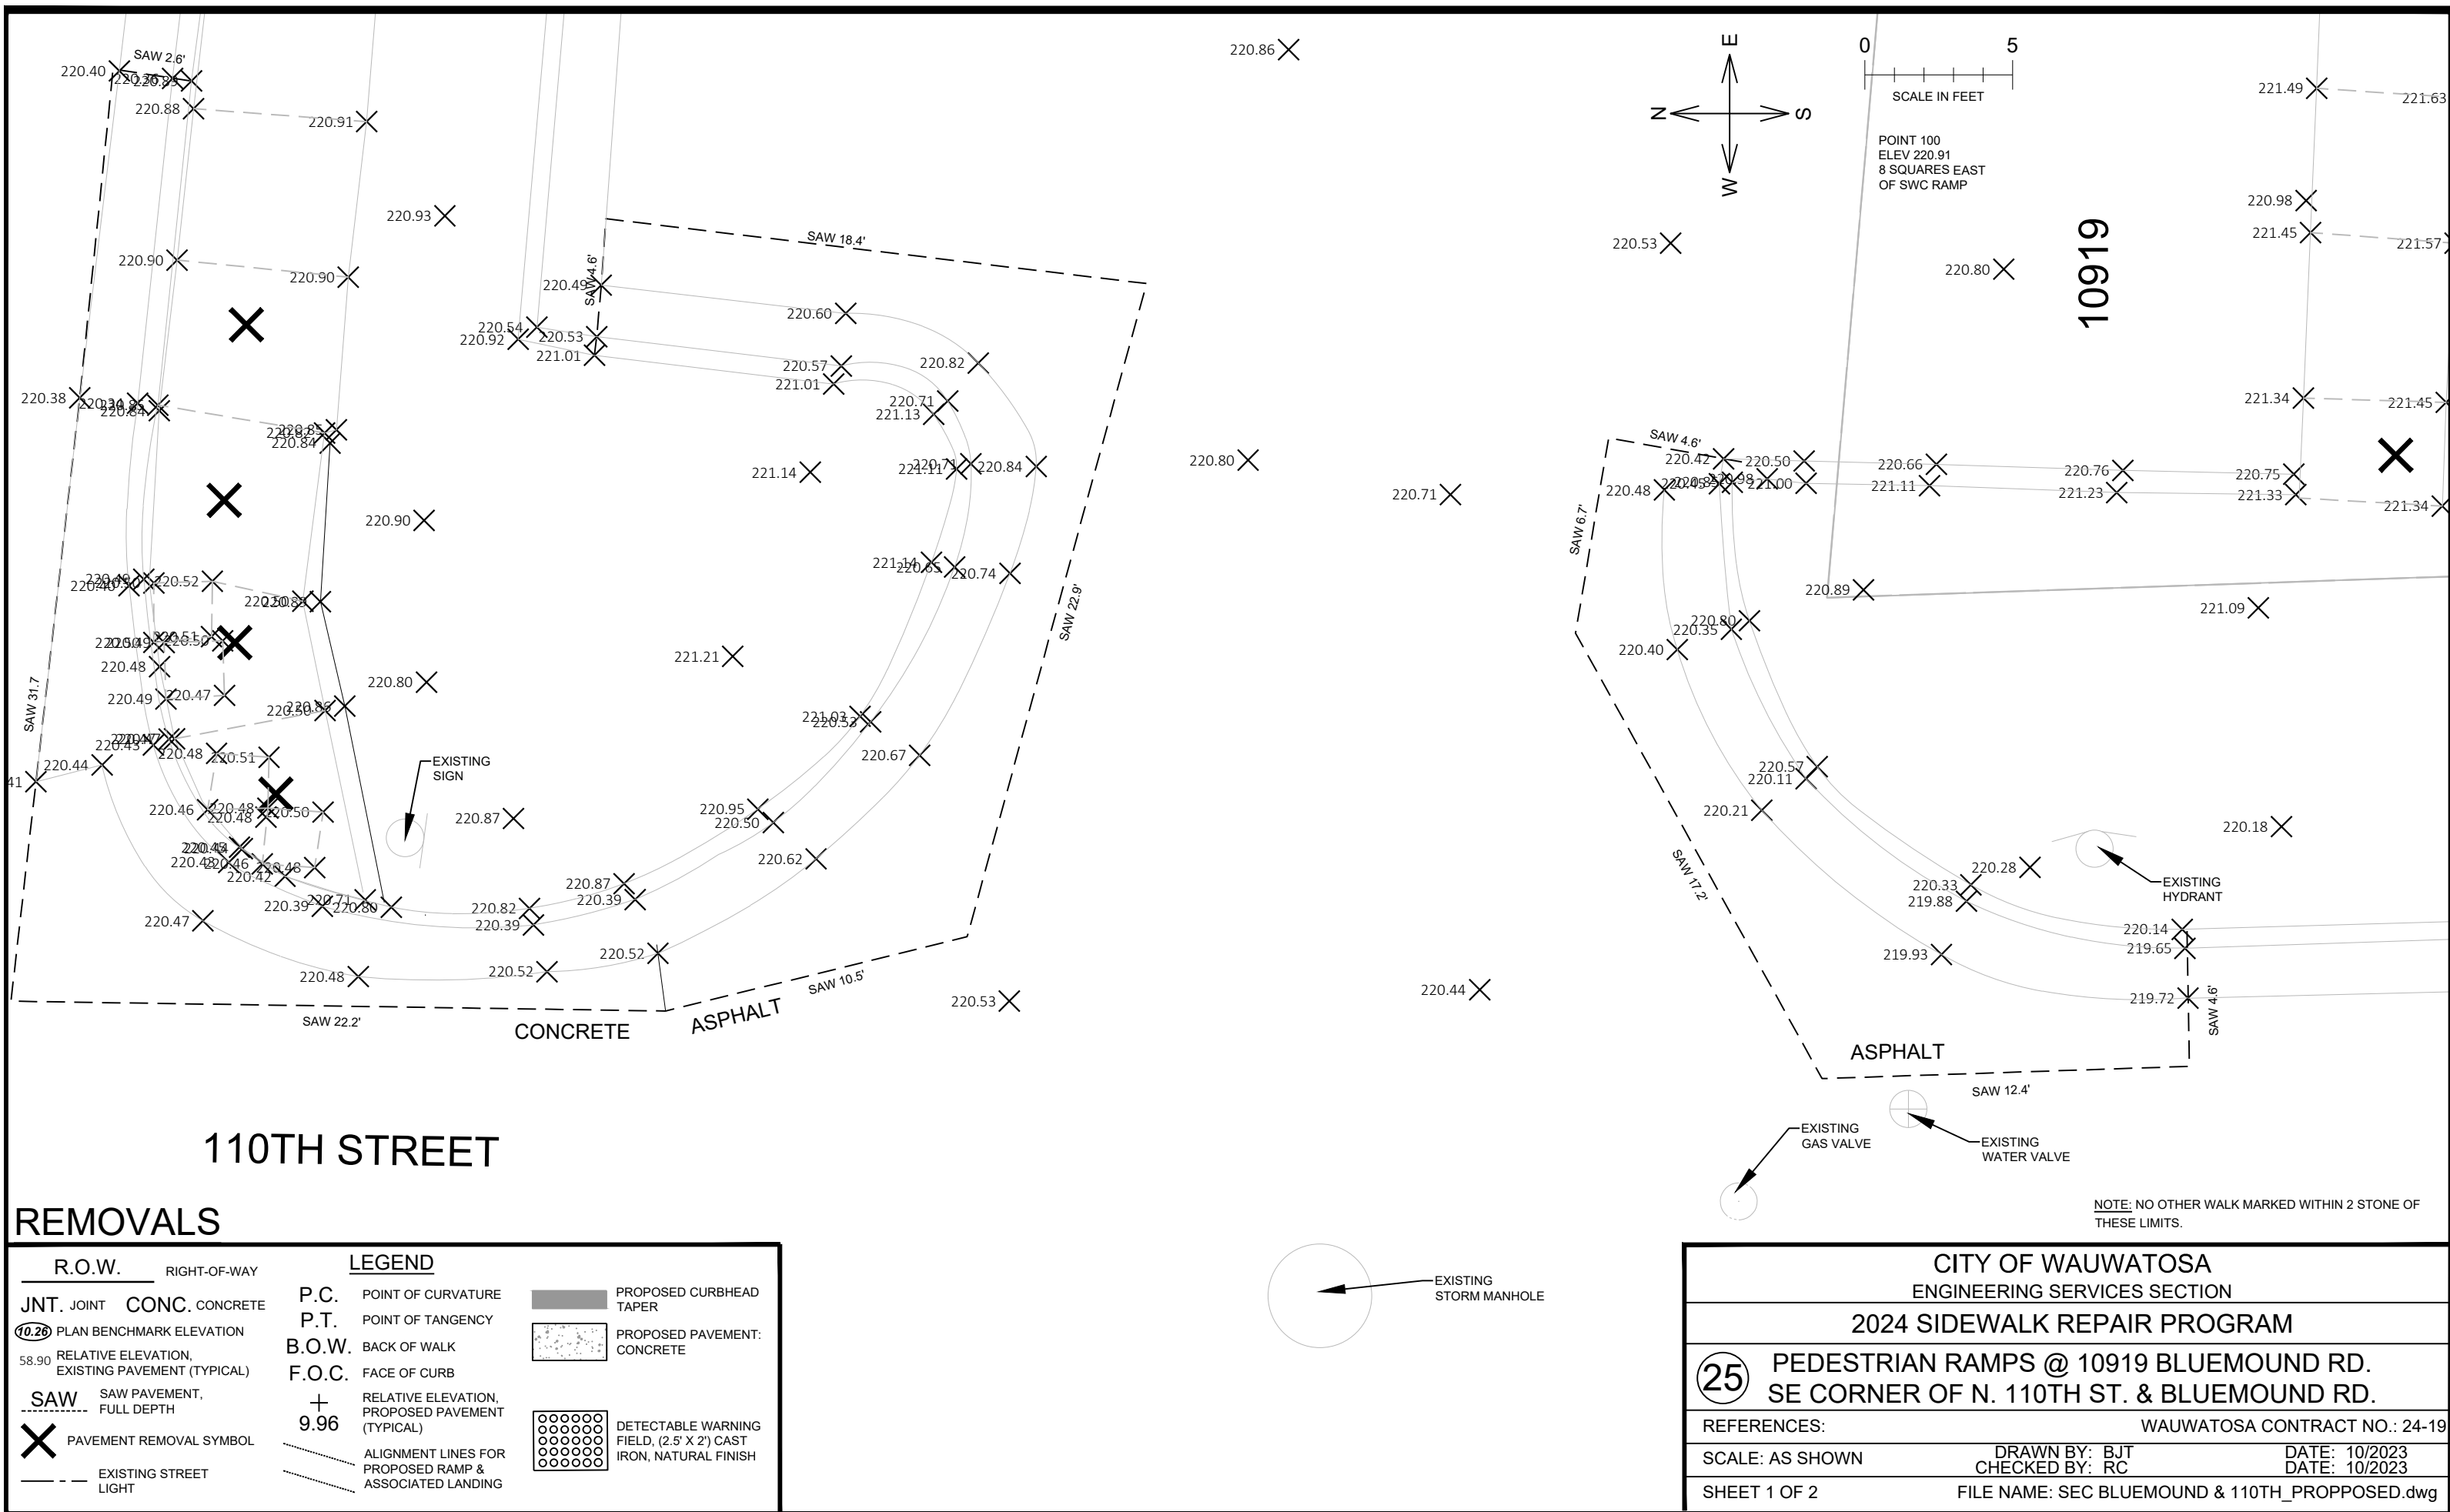


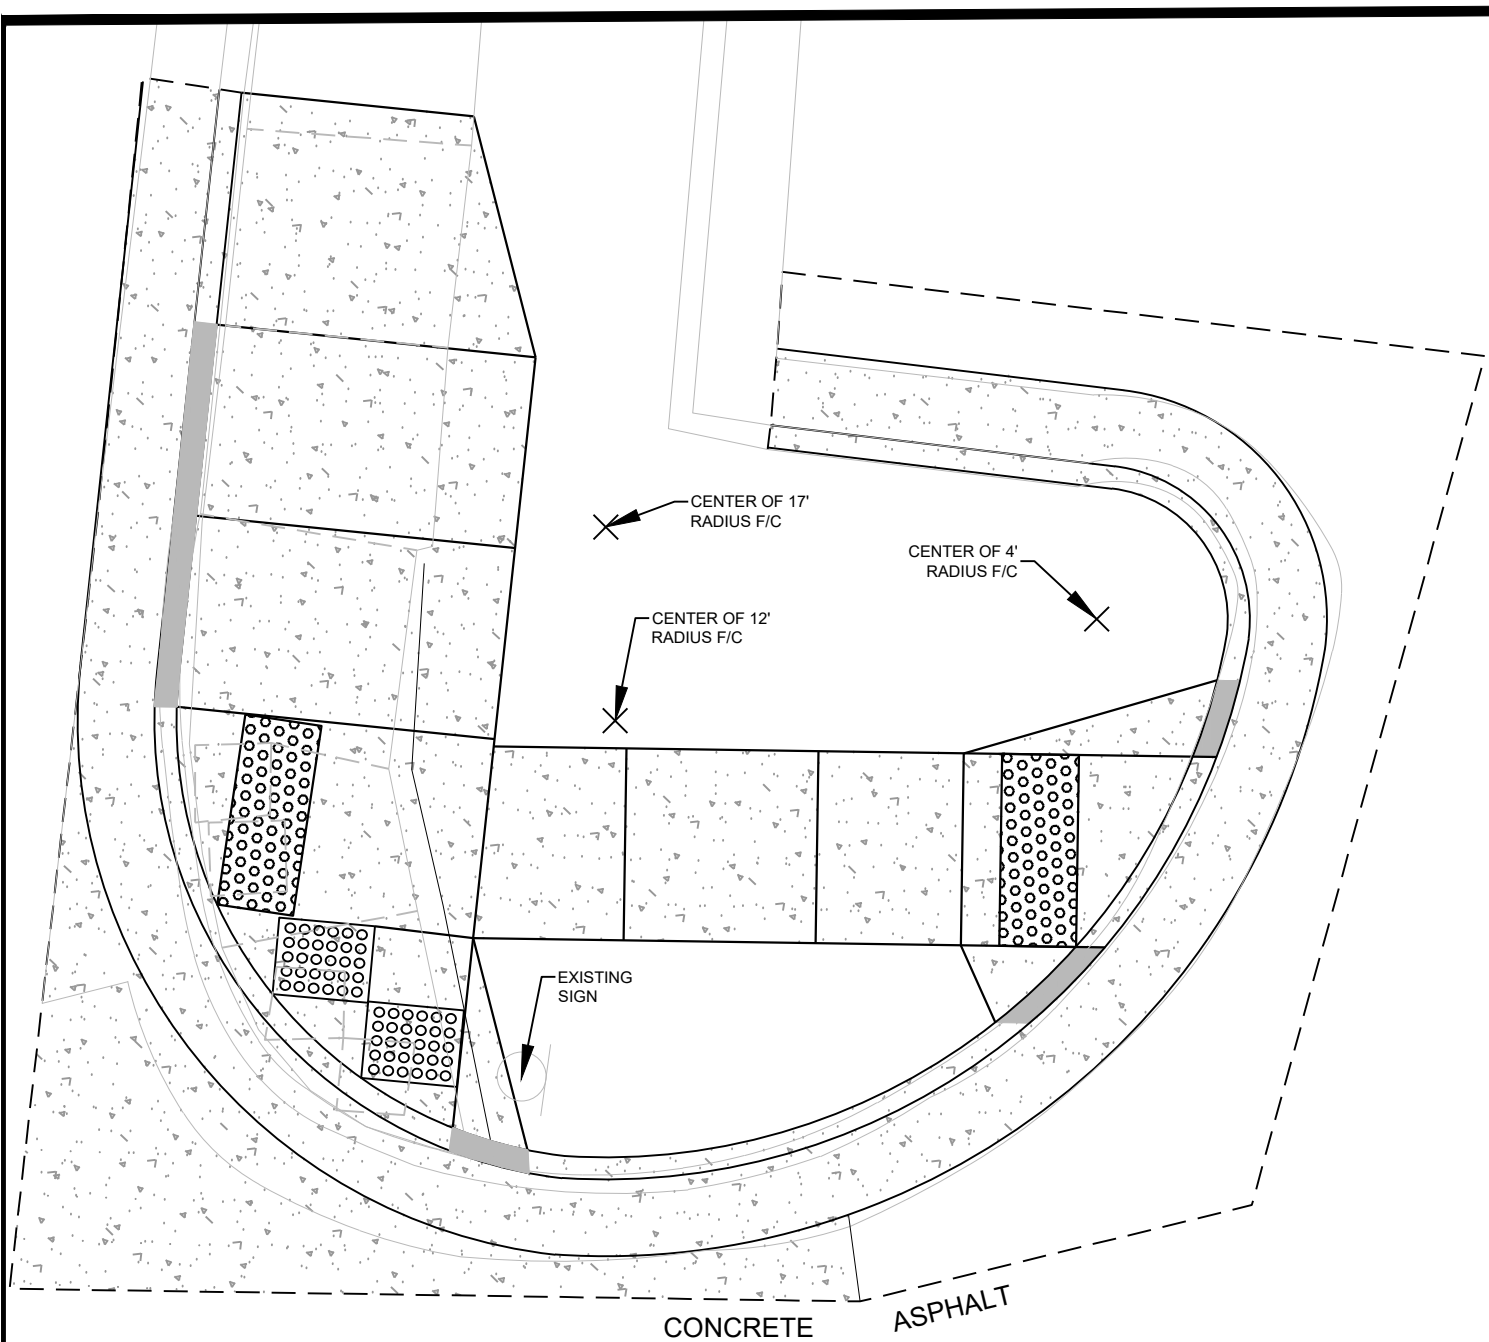

110TH STREET

PROPOSED

R.O.W.		RIGHT-OF-WAY		LEGEND	
JNT.	JOINT	CONC.	CONCRETE	P.C.	POINT OF CURVATURE
10.26	PLAN BENCHMARK ELEVATION			P.T.	POINT OF TANGENCY
58.90	RELATIVE ELEVATION, EXISTING PAVEMENT (TYPICAL)			B.O.W.	BACK OF WALK
SAW	SAW PAVEMENT, FULL DEPTH			F.O.C.	FACE OF CURB
X	PAVEMENT REMOVAL SYMBOL			+	RELATIVE ELEVATION, PROPOSED PAVEMENT (TYPICAL)
---	EXISTING STREET LIGHT			9.96	
					ALIGNMENT LINES FOR PROPOSED RAMP & ASSOCIATED LANDING
					PROPOSED CURBHEAD TAPER
					PROPOSED PAVEMENT: CONCRETE
					DETECTABLE WARNING FIELD, (2.5' X 2') CAST IRON, NATURAL FINISH

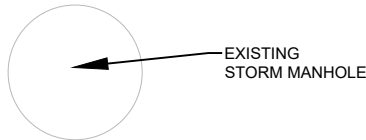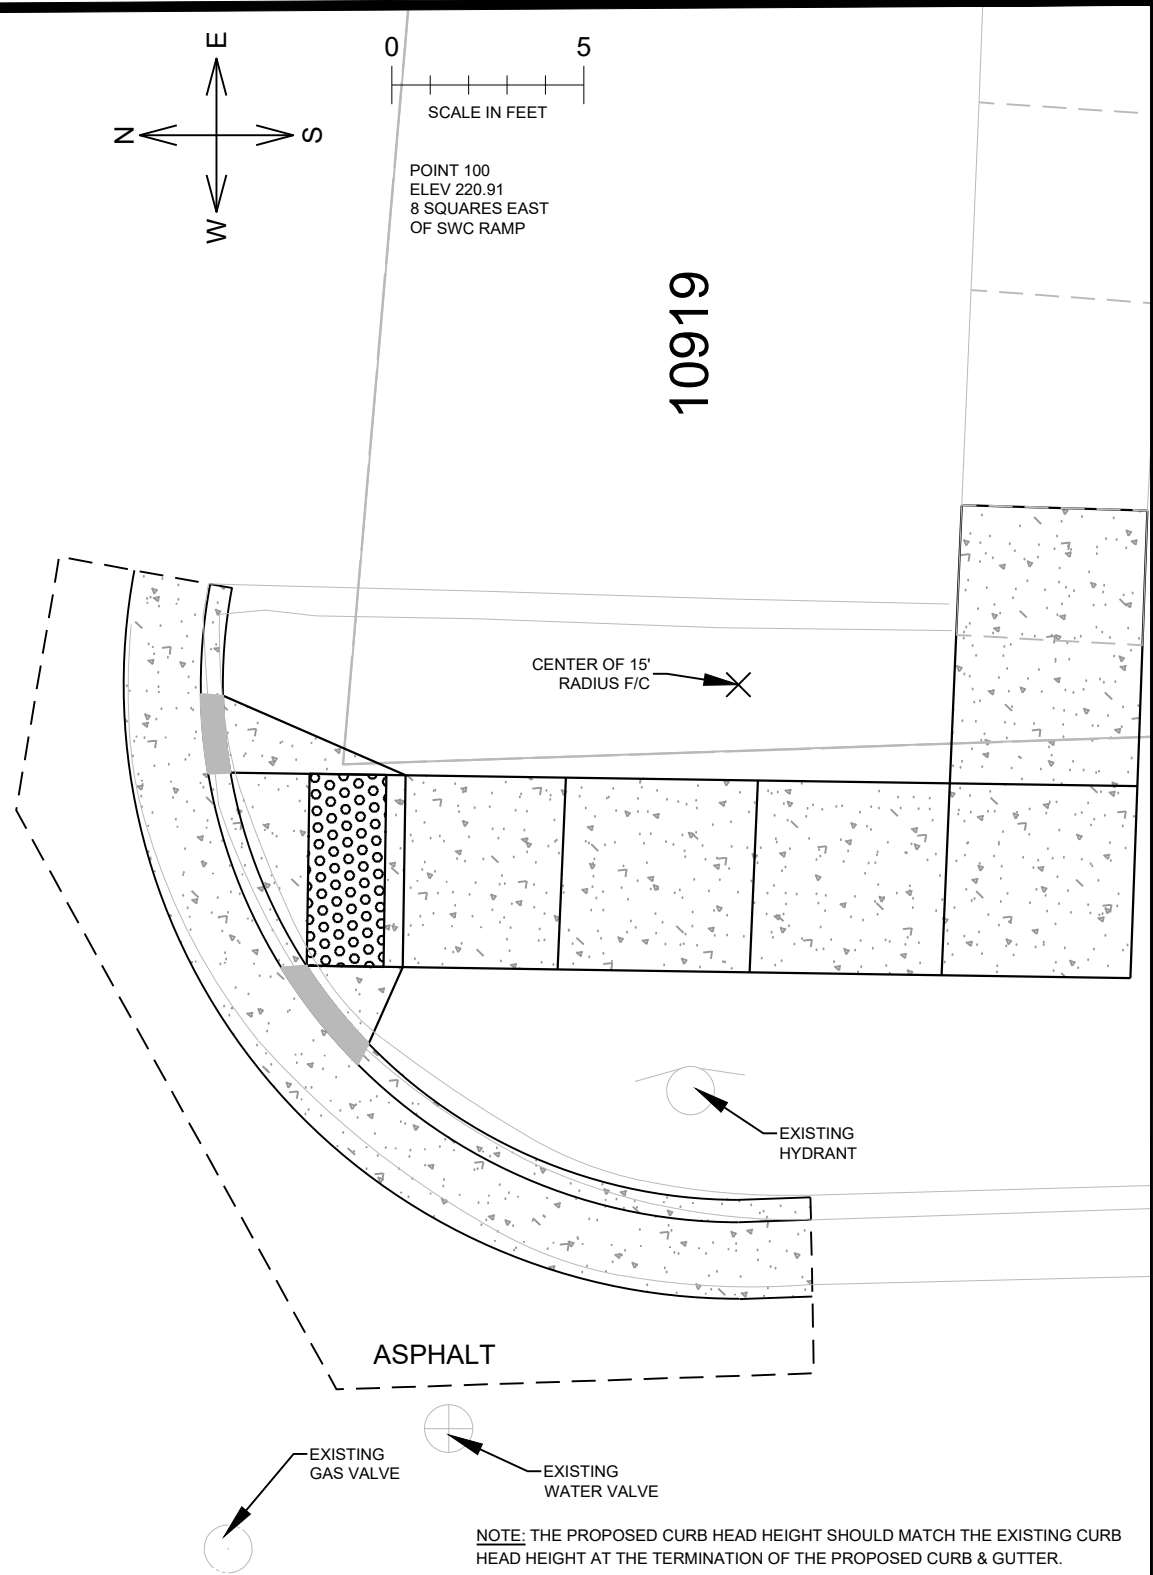

CITY OF WAUWATOSA	
ENGINEERING SERVICES SECTION	
2024 SIDEWALK REPAIR PROGRAM	
25	PEDESTRIAN RAMPS @ 10919 BLUEMOUND RD. SE CORNER OF N. 110TH ST. & BLUEMOUND RD.
REFERENCES: WAUWATOSA CONTRACT NO.: 24-19	
SCALE: AS SHOWN	DRAWN BY: BJT CHECKED BY: RC
SHEET 2 OF 2	DATE: 10/2023 DATE: 10/2023
FILE NAME: SEC BLUEMOUND & 110TH_PROPOSED.dwg	


REMOVALS

R.O.W. RIGHT-OF-WAY		LEGEND	
JNT. JOINT	CONC. CONCRETE	P.C. POINT OF CURVATURE	 PROPOSED CURBHEAD TAPER
<u>10.26</u> PLAN BENCHMARK ELEVATION		P.T. POINT OF TANGENCY	 PROPOSED PAVEMENT: CONCRETE
58.90 RELATIVE ELEVATION, EXISTING PAVEMENT (TYPICAL)		B.O.W. BACK OF WALK	
SAW SAW PAVEMENT, FULL DEPTH		F.O.C. FACE OF CURB	
 PAVEMENT REMOVAL SYMBOL		+ RELATIVE ELEVATION, PROPOSED PAVEMENT (TYPICAL)	
--- EXISTING STREET LIGHT		--- ALIGNMENT LINES FOR PROPOSED RAMP & ASSOCIATED LANDING	 DETECTABLE WARNING FIELD, (2.5' X 2') CAST IRON, NATURAL FINISH

LEGEND


W BLUEMOUND RD.

108TH PL.

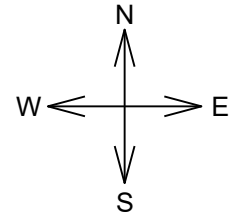

0 5
SCALE IN FEET

POINT 100
ELEV 221.15 8 SQUARES
EAST OF NEC RAMP

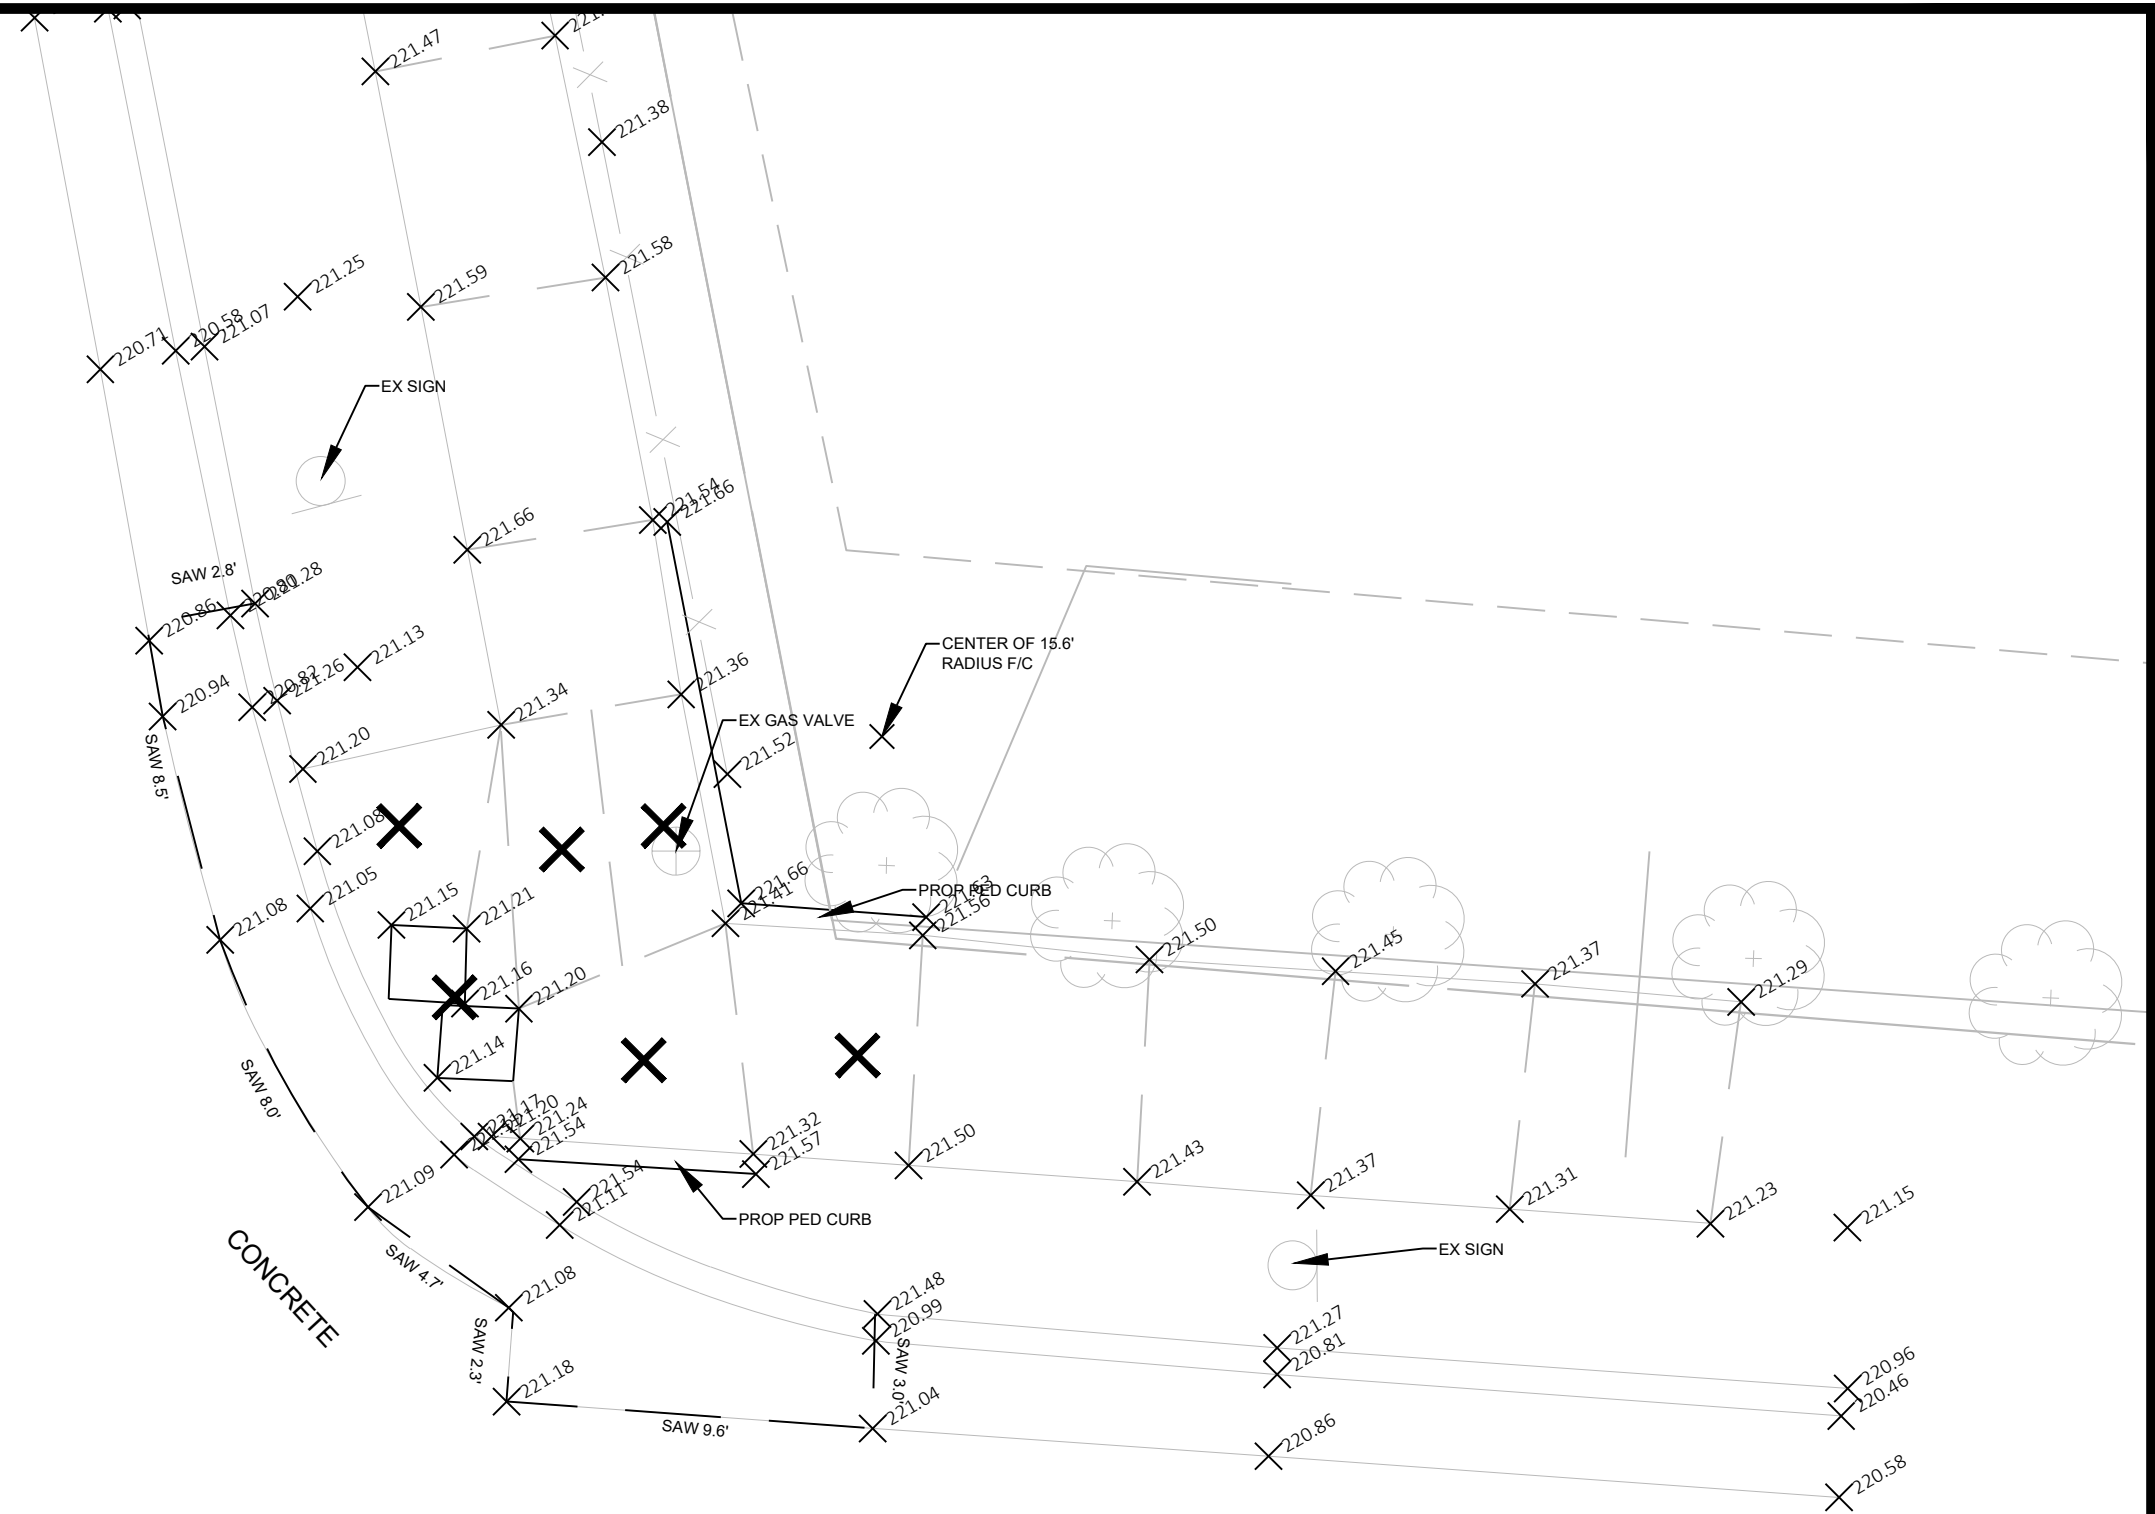

NOTE: NO OTHER WALK MARKED WITHIN 2 STONE OF THESE LIMITS.

CITY OF WAUWATOSA
ENGINEERING SERVICES SECTION



2024 SIDEWALK REPAIR PROGRAM

26 PEDESTRIAN RAMP @ 10842 W BLUEMOUND RD.
NE CORNER OF N. 108TH PL. & W BLUEMOUND RD.

REFERENCES: WAUWATOSA CONTRACT NO.: 24-19

SCALE: AS SHOWN DRAWN BY: BJT DATE: 09/2023
CHECKED BY: RC DATE: 11/2023


SHEET 1 OF 2 FILE NAME:108TH PL & BLUEMOUND PROPOSED.dwg

 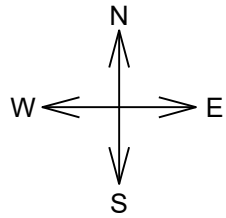

POINT 100
ELEV 221.15 8 SQUARES
EAST OF NEC RAMP

108TH PL.

W BLUEMOUND RD.

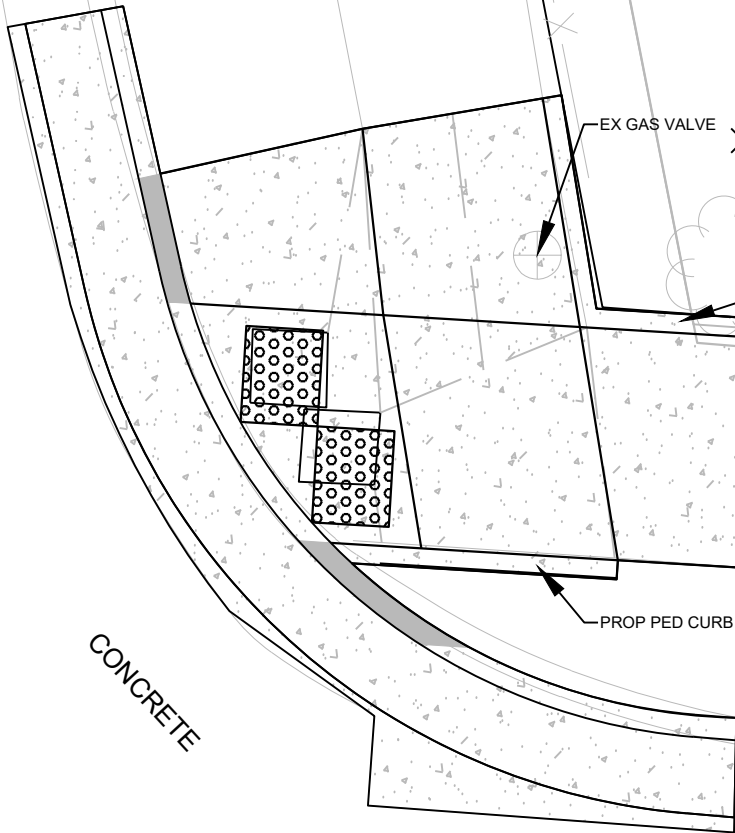


PROPOSED

R.O.W. RIGHT-OF-WAY		LEGEND	
JNT. JOINT	CONC. CONCRETE	P.C. POINT OF CURVATURE	PROPOSED CURBHEAD TAPER
10.26 PLAN BENCHMARK ELEVATION		P.T. POINT OF TANGENCY	PROPOSED PAVEMENT: CONCRETE
58.90 RELATIVE ELEVATION, EXISTING PAVEMENT (TYPICAL)		B.O.W. BACK OF WALK	
SAW SAW PAVEMENT, FULL DEPTH		F.O.C. FACE OF CURB	
X PAVEMENT REMOVAL SYMBOL		+ RELATIVE ELEVATION, PROPOSED PAVEMENT (TYPICAL)	
--- EXISTING STREET LIGHT		9.96	
		--- ALIGNMENT LINES FOR PROPOSED RAMP & ASSOCIATED LANDING	
		OOOOOO DETECTABLE WARNING FIELD, (2.5' X 2') CAST IRON, NATURAL FINISH	

NOTE: THE PROPOSED CURB HEAD HEIGHT SHOULD MATCH THE EXISTING CURB HEAD HEIGHT AT THE TERMINATION OF THE PROPOSED CURB & GUTTER. MEASUREMENT OF RADIUS IS TO THE FACE OF CURB.

CITY OF WAUWATOSA ENGINEERING SERVICES SECTION		
2024 SIDEWALK REPAIR PROGRAM		
26	PEDESTRIAN RAMP @ 10842 W BLUEMOUND RD. NE CORNER OF N. 108TH PL. & W BLUEMOUND RD.	
REFERENCES:		WAUWATOSA CONTRACT NO.: 24-19
SCALE: AS SHOWN	DRAWN BY: BJT CHECKED BY: RC	DATE: 09/2023 DATE: 11/2023
SHEET 2 OF 2	FILE NAME:108TH PL & BLUEMOUND PROPOSED.dwg	

MT VERNON AVE.

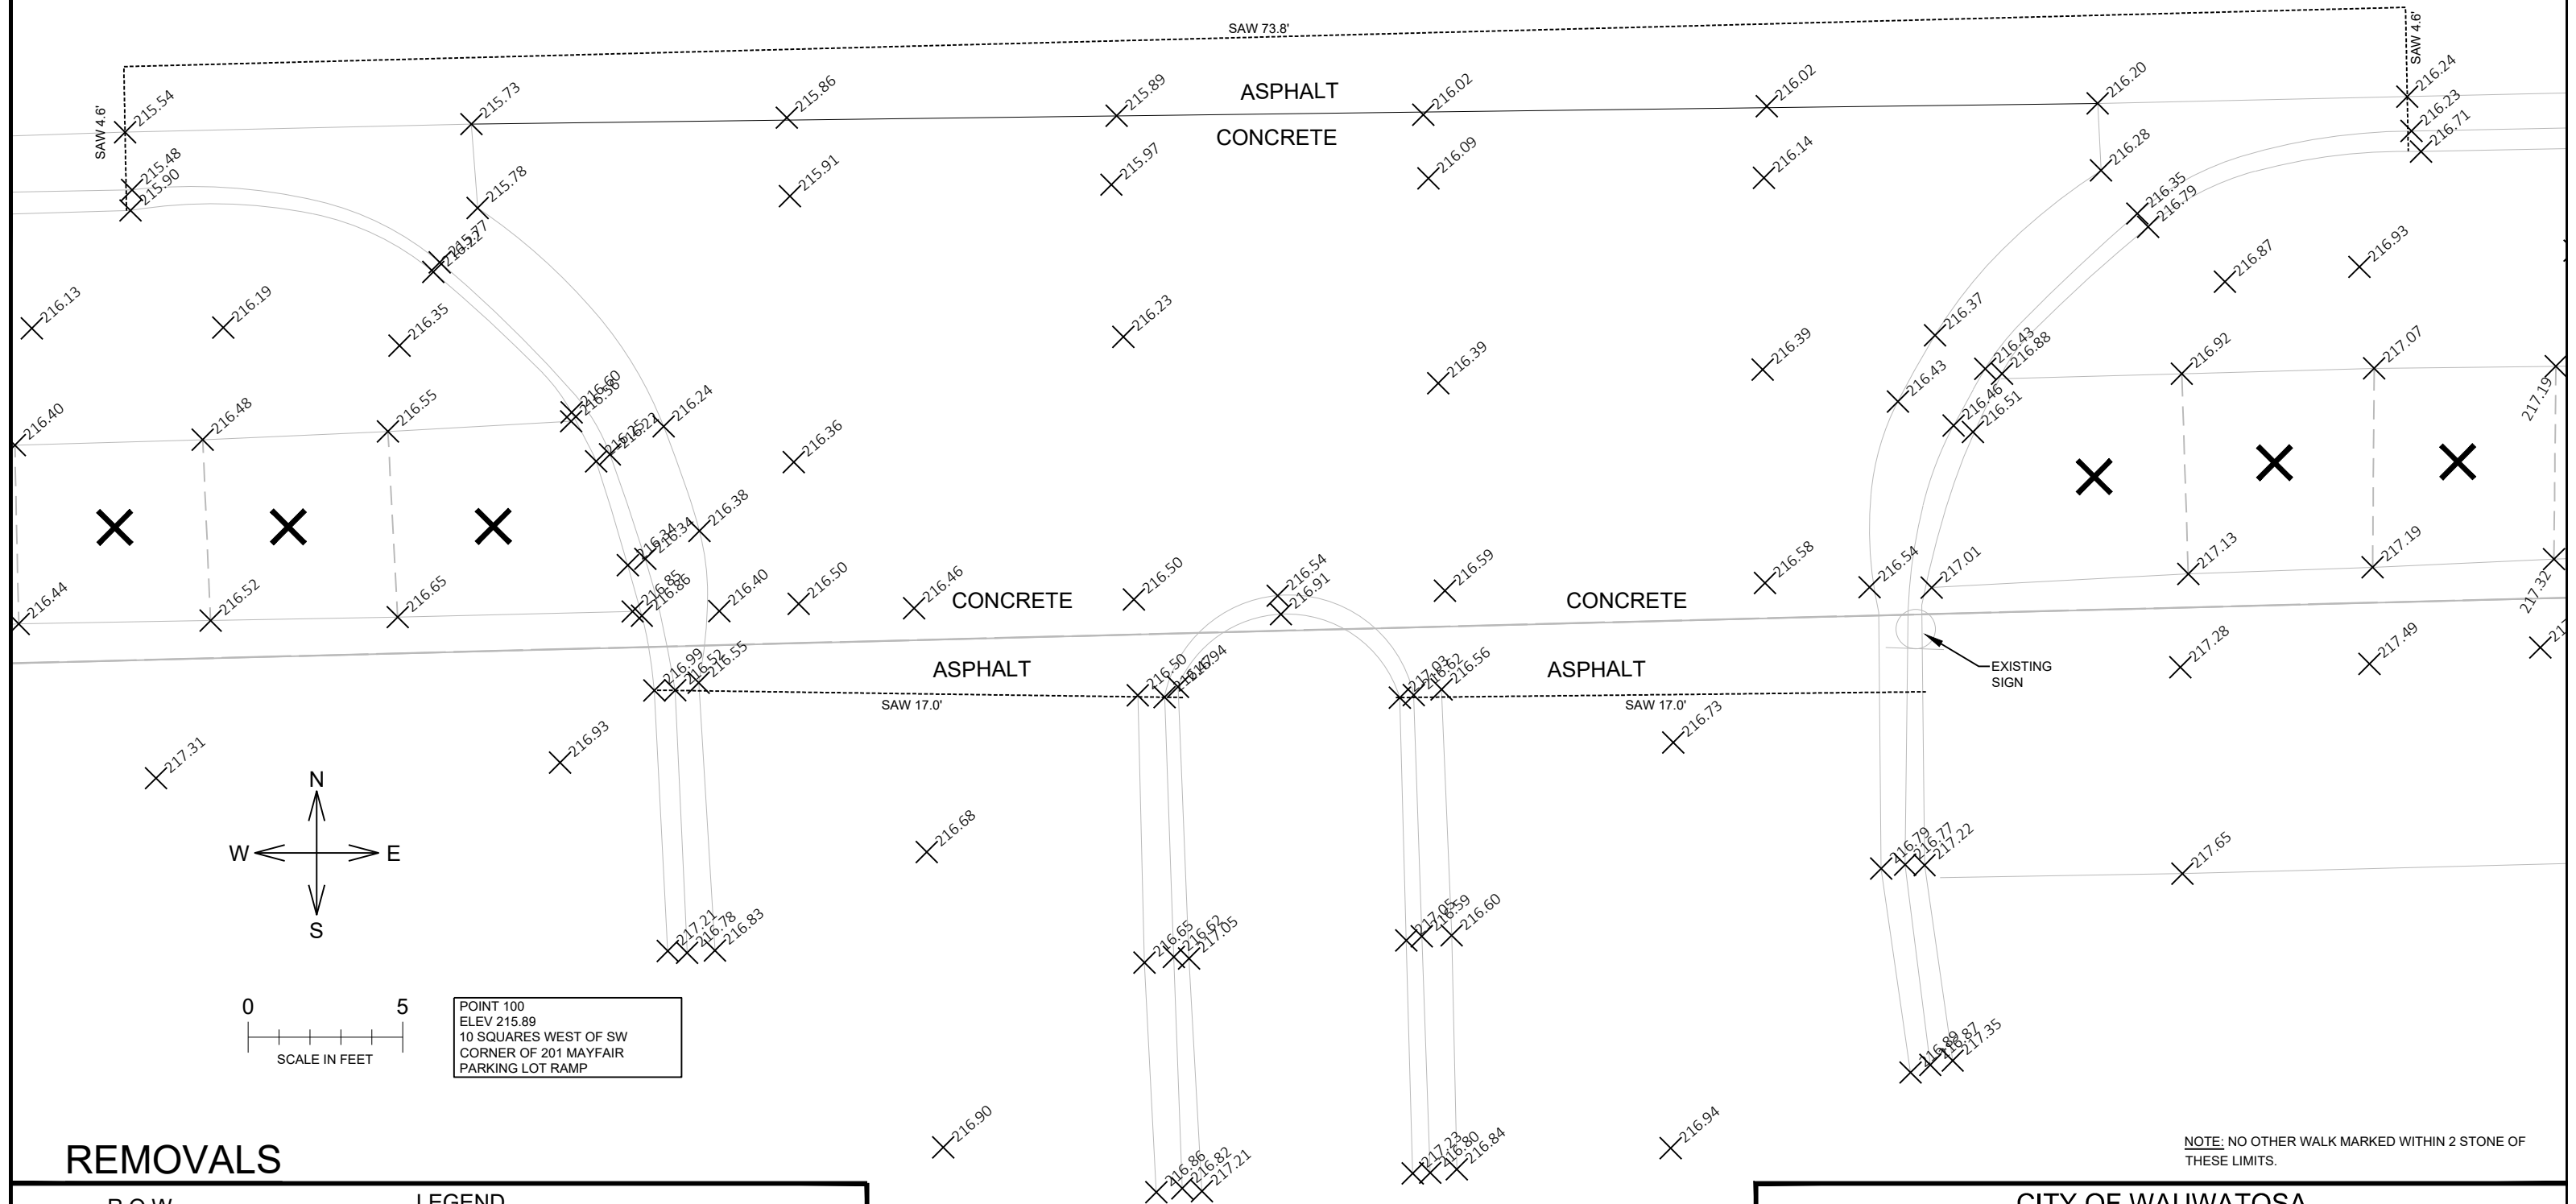

REMOVALS

R.O.W. RIGHT-OF-WAY

JNT. JOINT

CONC. CONCRETE

10.26 PLAN BENCHMARK ELEVATION

58.90 RELATIVE ELEVATION, EXISTING PAVEMENT (TYPICAL)

SAW SAW PAVEMENT, FULL DEPTH

X PAVEMENT REMOVAL SYMBOL

--- EXISTING STREET LIGHT

LEGEND

P.C. POINT OF CURVATURE

P.T. POINT OF TANGENCY

B.O.W. BACK OF WALK

F.O.C. FACE OF CURB

+ RELATIVE ELEVATION, PROPOSED PAVEMENT (TYPICAL)

9.96

--- ALIGNMENT LINES FOR PROPOSED RAMP & ASSOCIATED LANDING

PROPOSED CURBHEAD TAPER

PROPOSED PAVEMENT: CONCRETE

DETECTABLE WARNING FIELD, (2.5' X 2') CAST IRON, NATURAL FINISH

NOTE: NO OTHER WALK MARKED WITHIN 2 STONE OF THESE LIMITS.

CITY OF WAUWATOSA

ENGINEERING SERVICES SECTION

2024 SIDEWALK REPAIR PROGRAM

PEDESTRIAN RAMPS @ 201 N MAYFAIR RD.

SOUTH SIDE OF MT VERNON AVE.

REFERENCES: WAUWATOSA CONTRACT NO.: 24-19

SCALE: AS SHOWN

SHEET 1 OF 2

DRAWN BY: BJT


CHECKED BY: RC

FILE NAME: 201 MAYFAIR PROPOSED.dwg

DATE: 10/2023

DATE: 10/2023

MT VERNON AVE.

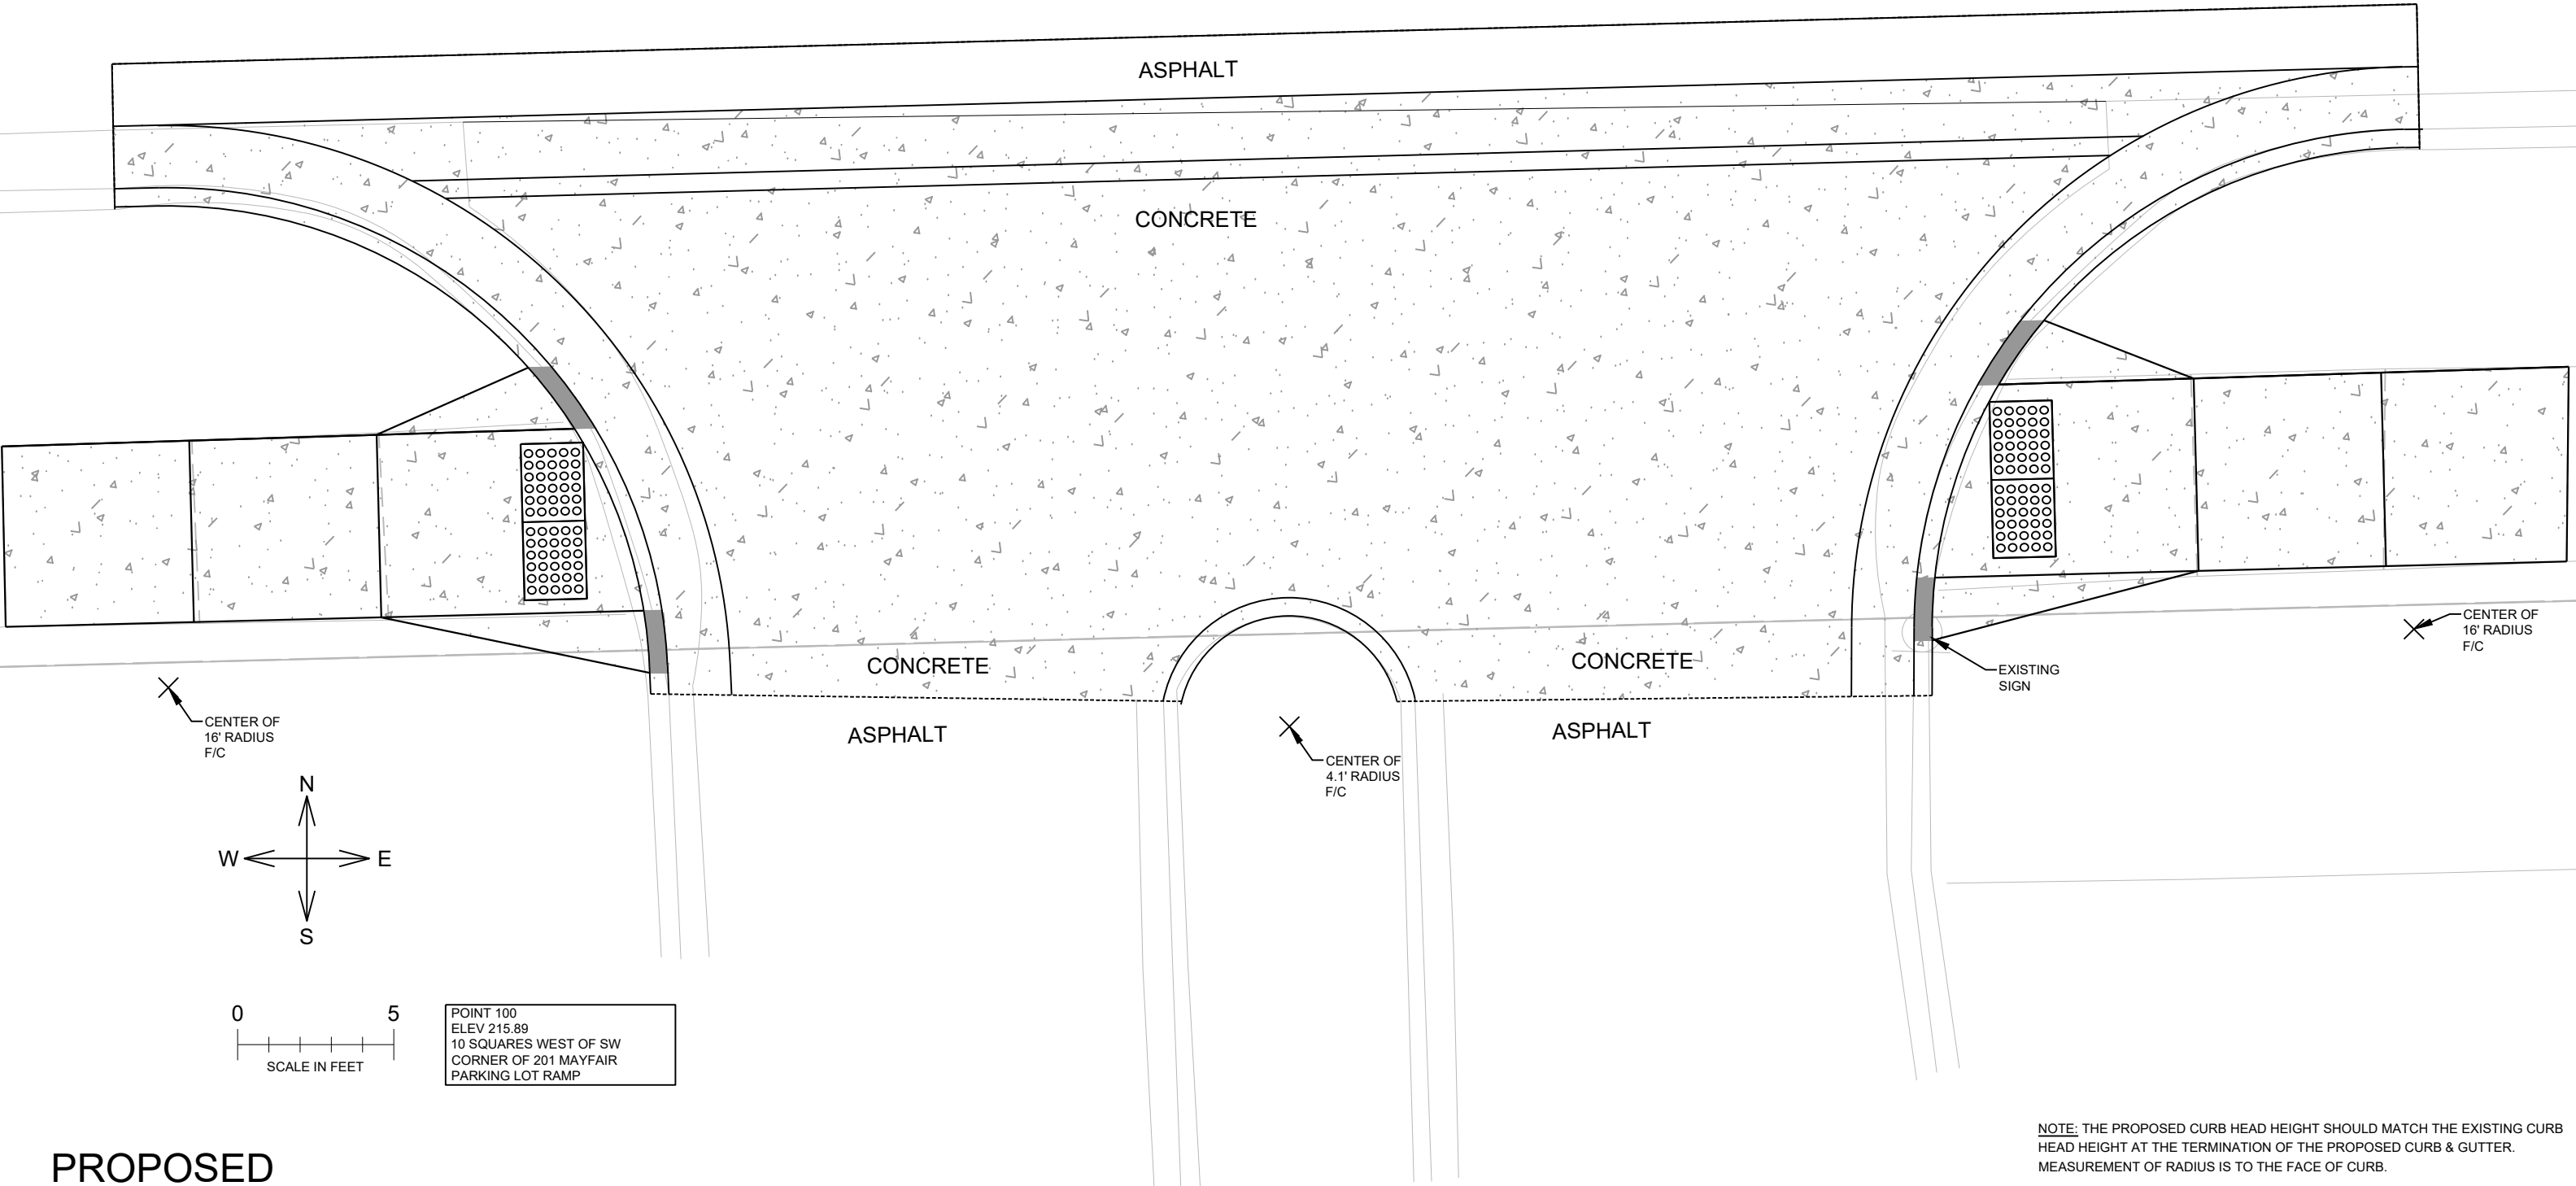

PROPOSED

R.O.W. RIGHT-OF-WAY

JNT. JOINT CONC. CONCRETE

10.26 PLAN BENCHMARK ELEVATION

58.90 RELATIVE ELEVATION, EXISTING PAVEMENT (TYPICAL)

SAW SAW PAVEMENT, FULL DEPTH

X PAVEMENT REMOVAL SYMBOL

EXISTING STREET LIGHT

LEGEND

P.C. POINT OF CURVATURE

P.T. POINT OF TANGENCY

B.O.W. BACK OF WALK

F.O.C. FACE OF CURB

+ RELATIVE ELEVATION, PROPOSED PAVEMENT (TYPICAL)

9.96

ALIGNMENT LINES FOR PROPOSED RAMP & ASSOCIATED LANDING

PROPOSED CURBHEAD TAPER

PROPOSED PAVEMENT: CONCRETE

DETECTABLE WARNING FIELD, (2.5' X 2') CAST IRON, NATURAL FINISH

CITY OF WAUWATOSA

ENGINEERING SERVICES SECTION


2024 SIDEWALK REPAIR PROGRAM

PEDESTRIAN RAMPS @ 201 N MAYFAIR RD.
SOUTH SIDE OF MT VERNON AVE.


REFERENCES: WAUWATOSA CONTRACT NO.: 24-19


SCALE: AS SHOWN DRAWN BY: BJT DATE: 10/2023
CHECKED BY: RC DATE: 10/2023


SHEET 2 OF 2 FILE NAME: 201 MAYFAIR PROPOSED.dwg

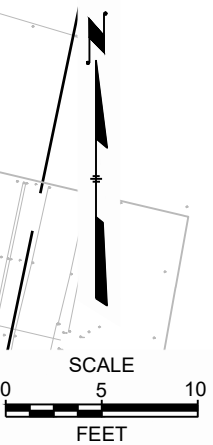



CONTRACT: 24-19		 CITY OF WAUWATOSA ENGINEERING SERVICES DIVISION		DATE		DESCRIPTION	
FILE NO: JMS							
DRAWN BY: JMS							
CHECKED BY:							
SCALE: AS SHOWN							
SIDEWALK REPAIR PROGRAM				POTTER RD			
FROM: N 113TH ST				TO: N 115TH ST			

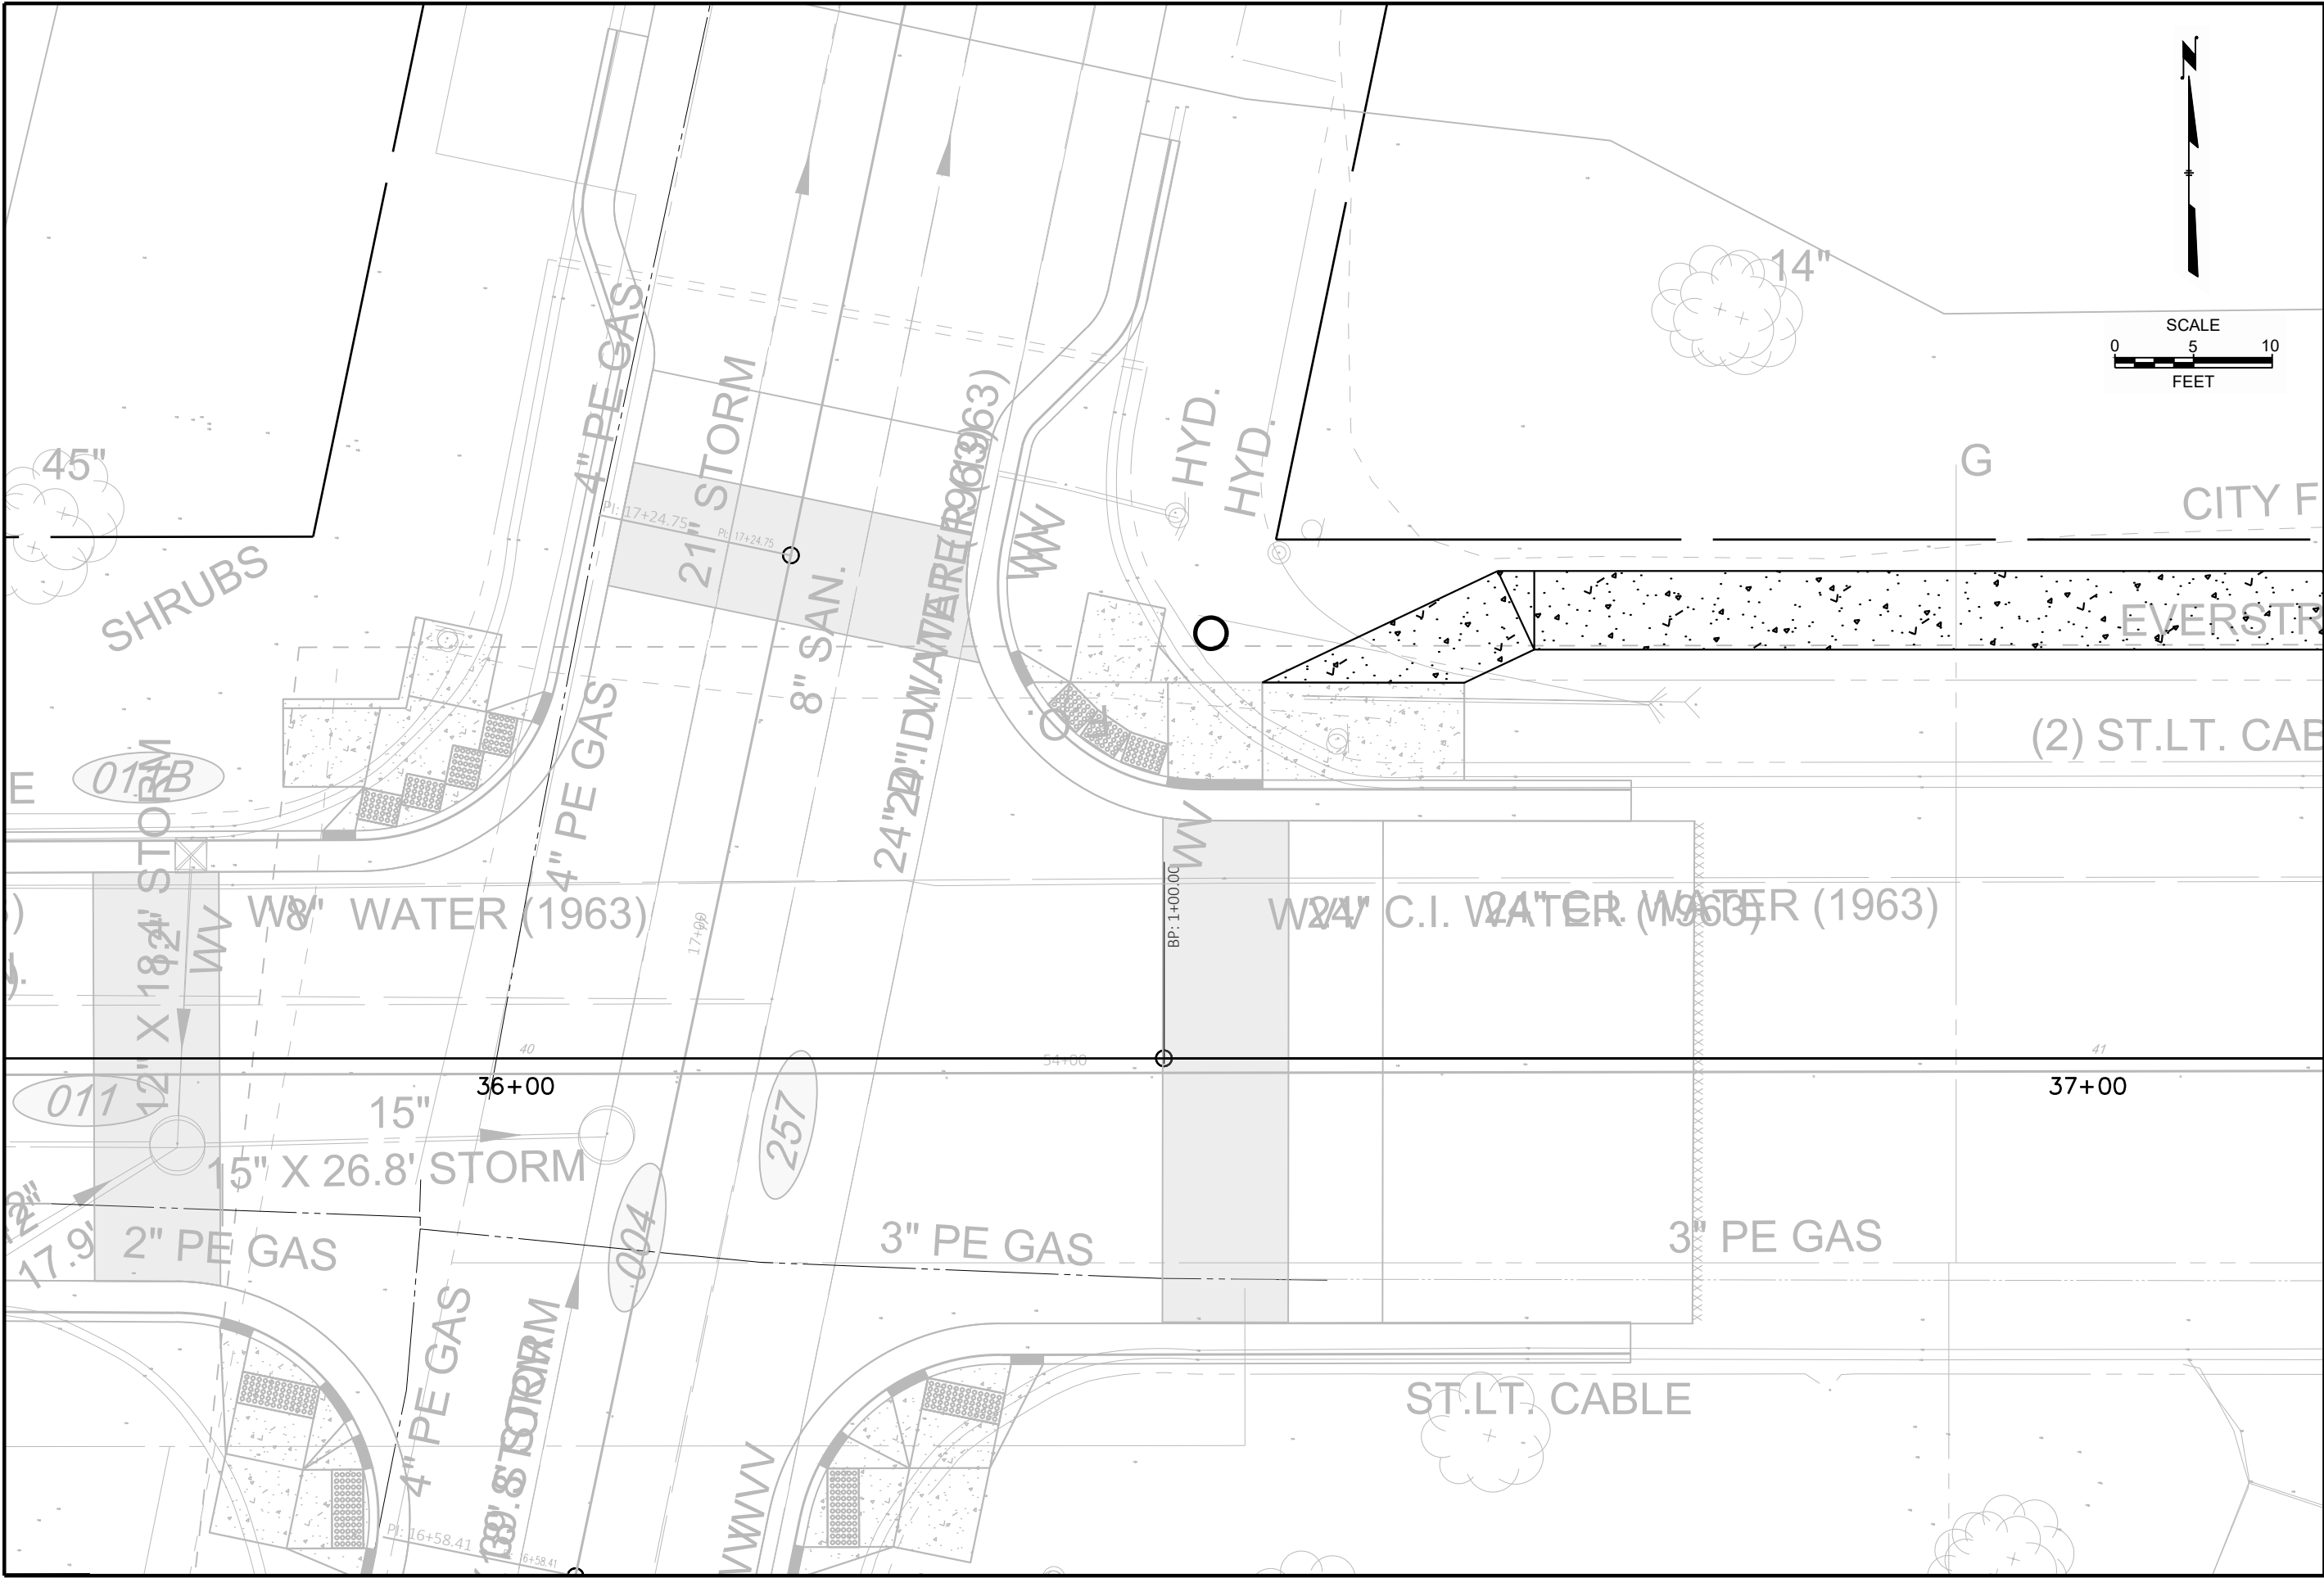


 
CONTRACT: 24-19		SIDEWALK REPAIR PROGRAM			CITY OF WAUWATOSA	ENGINEERING SERVICES DIVISION	DATE	DESCRIPTION
FILE NO:								
DRAWN BY: JMS								
CHECKED BY:								
SCALE: AS SHOWN								
		FROM: N 113TH ST		TO: N 115TH ST				

 

 

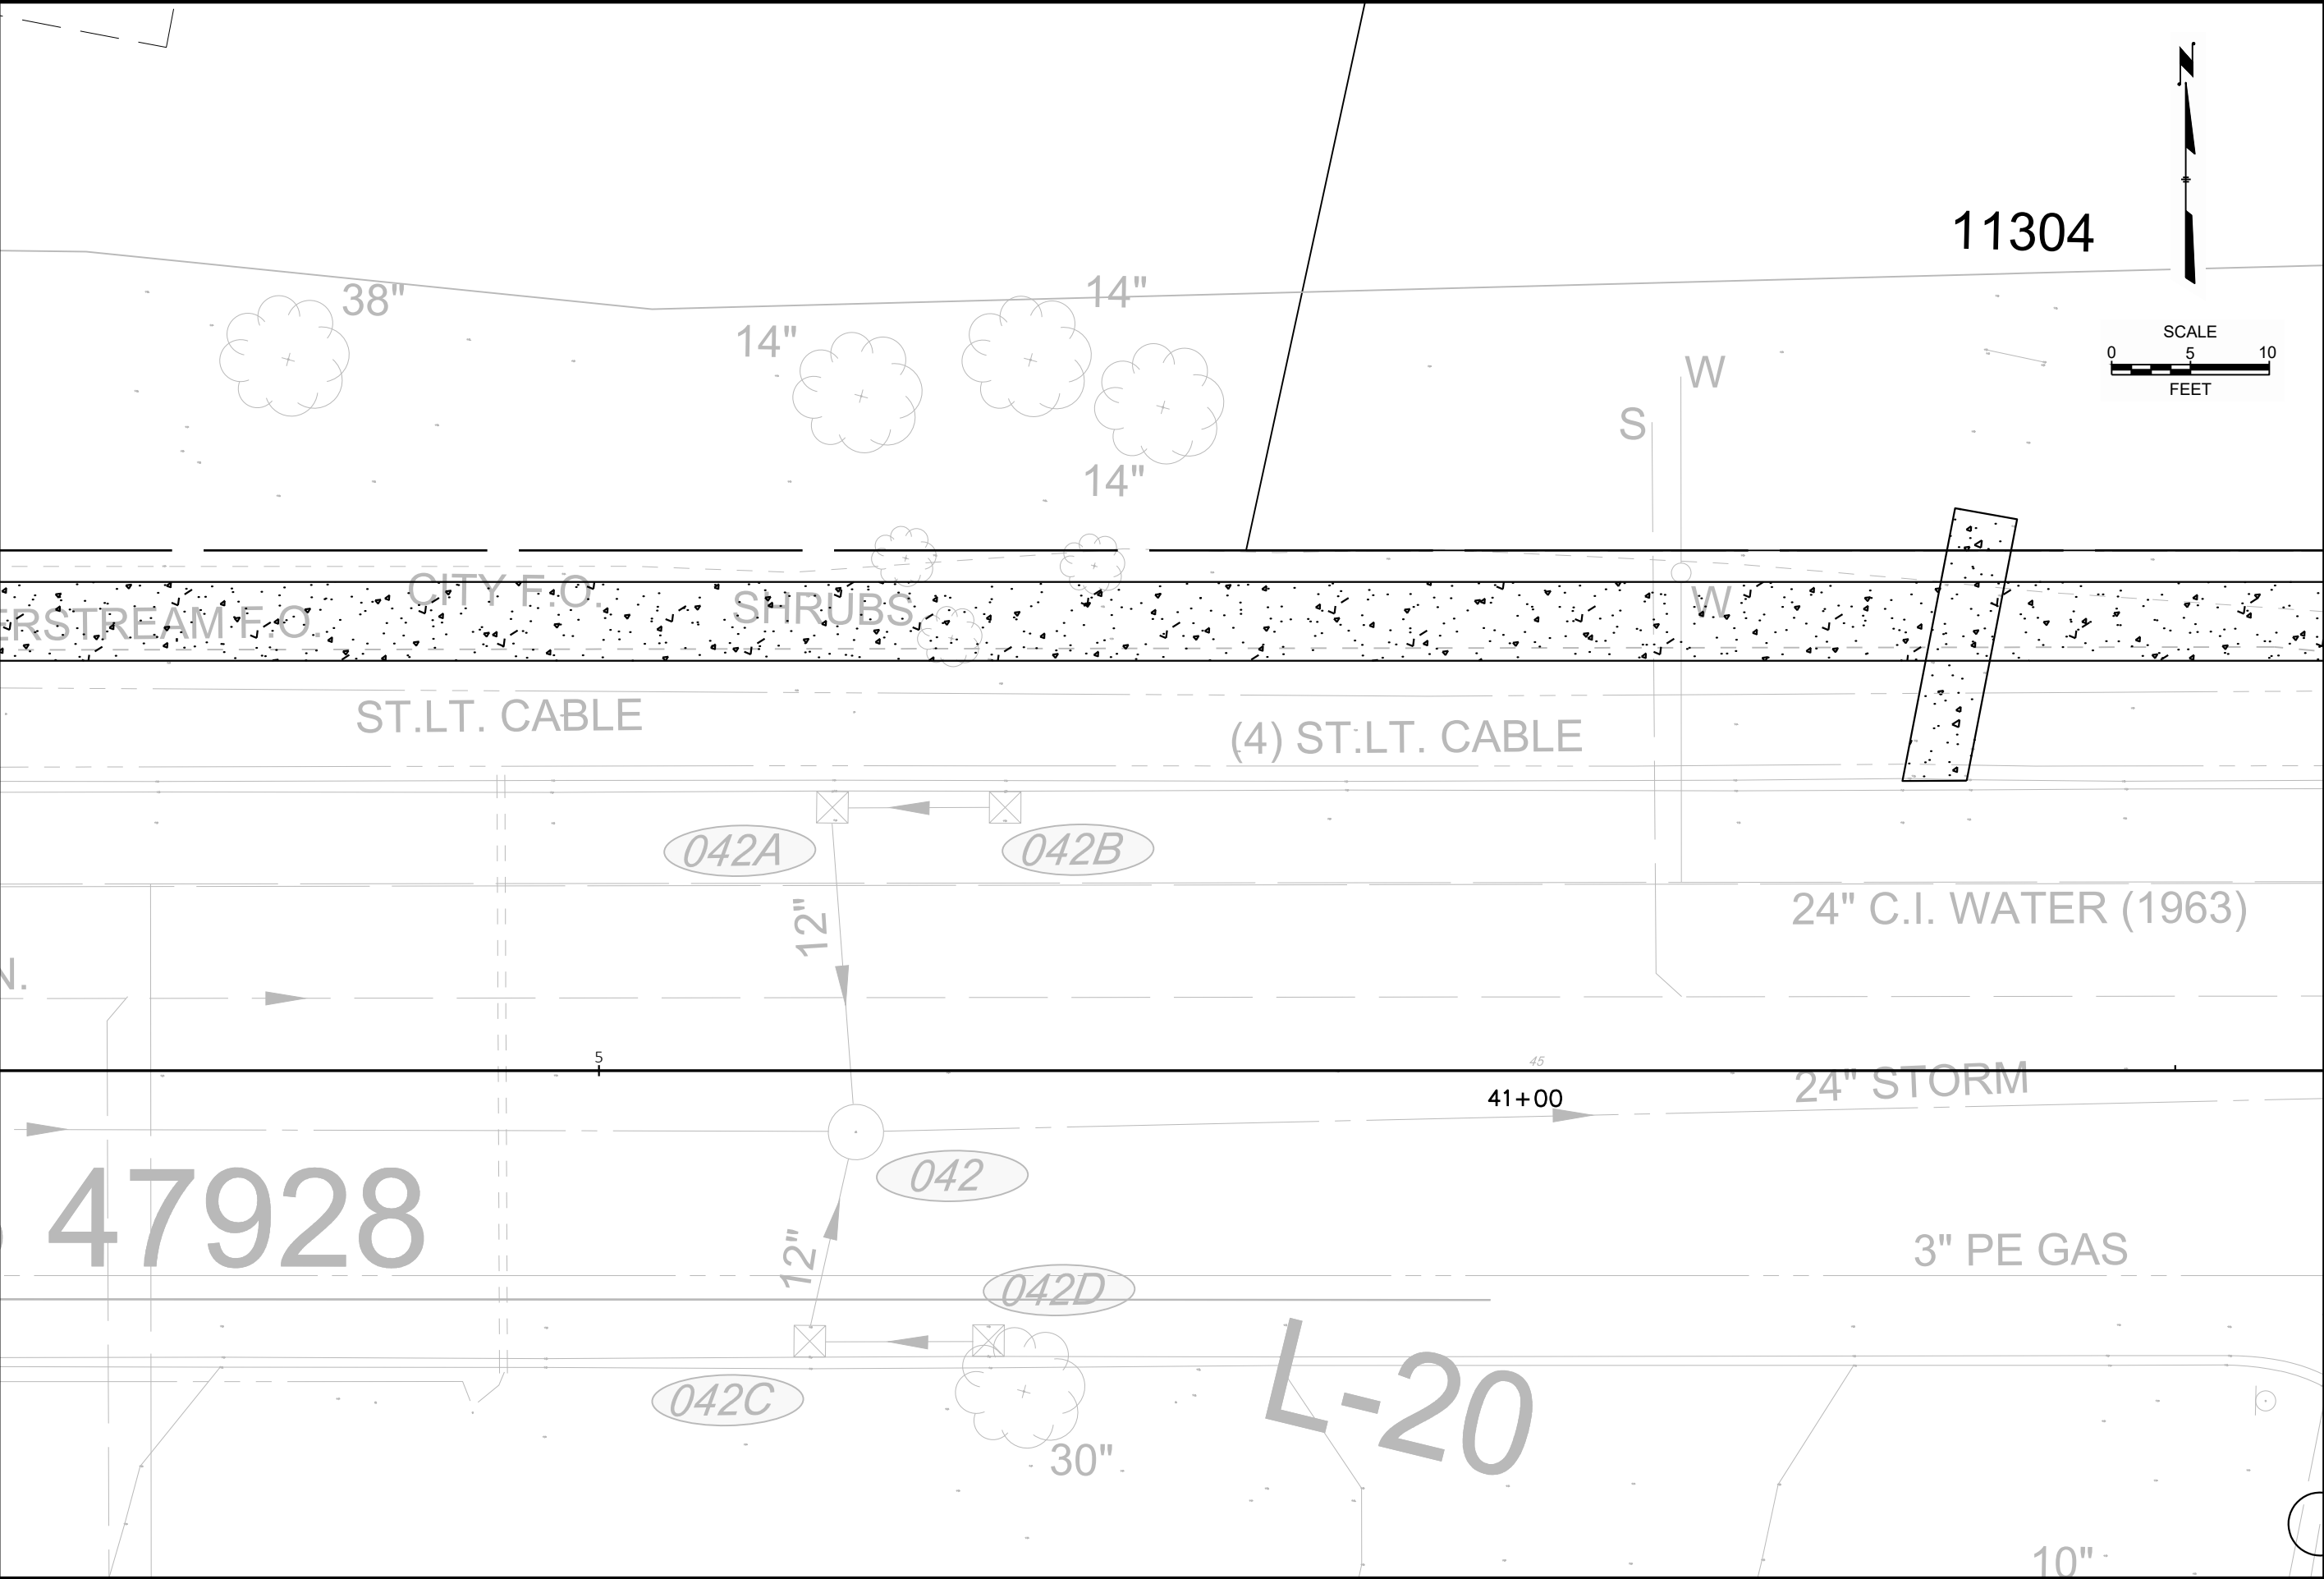

CONTRACT:		24-19	SIDEWALK REPAIR PROGRAM		CITY OF WAUWATOSA ENGINEERING SERVICES DIVISION	DATE	DESCRIPTION
FILE NO:							
DRAWN BY:						JMS	
CHECKED BY:							
SCALE:						AS SHOWN	
			POTTER RD				
			FROM: N 113TH ST	TO: N 115TH ST			

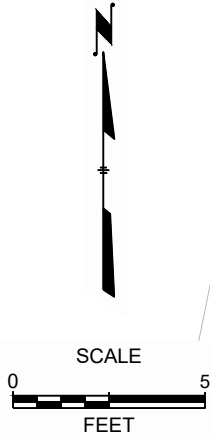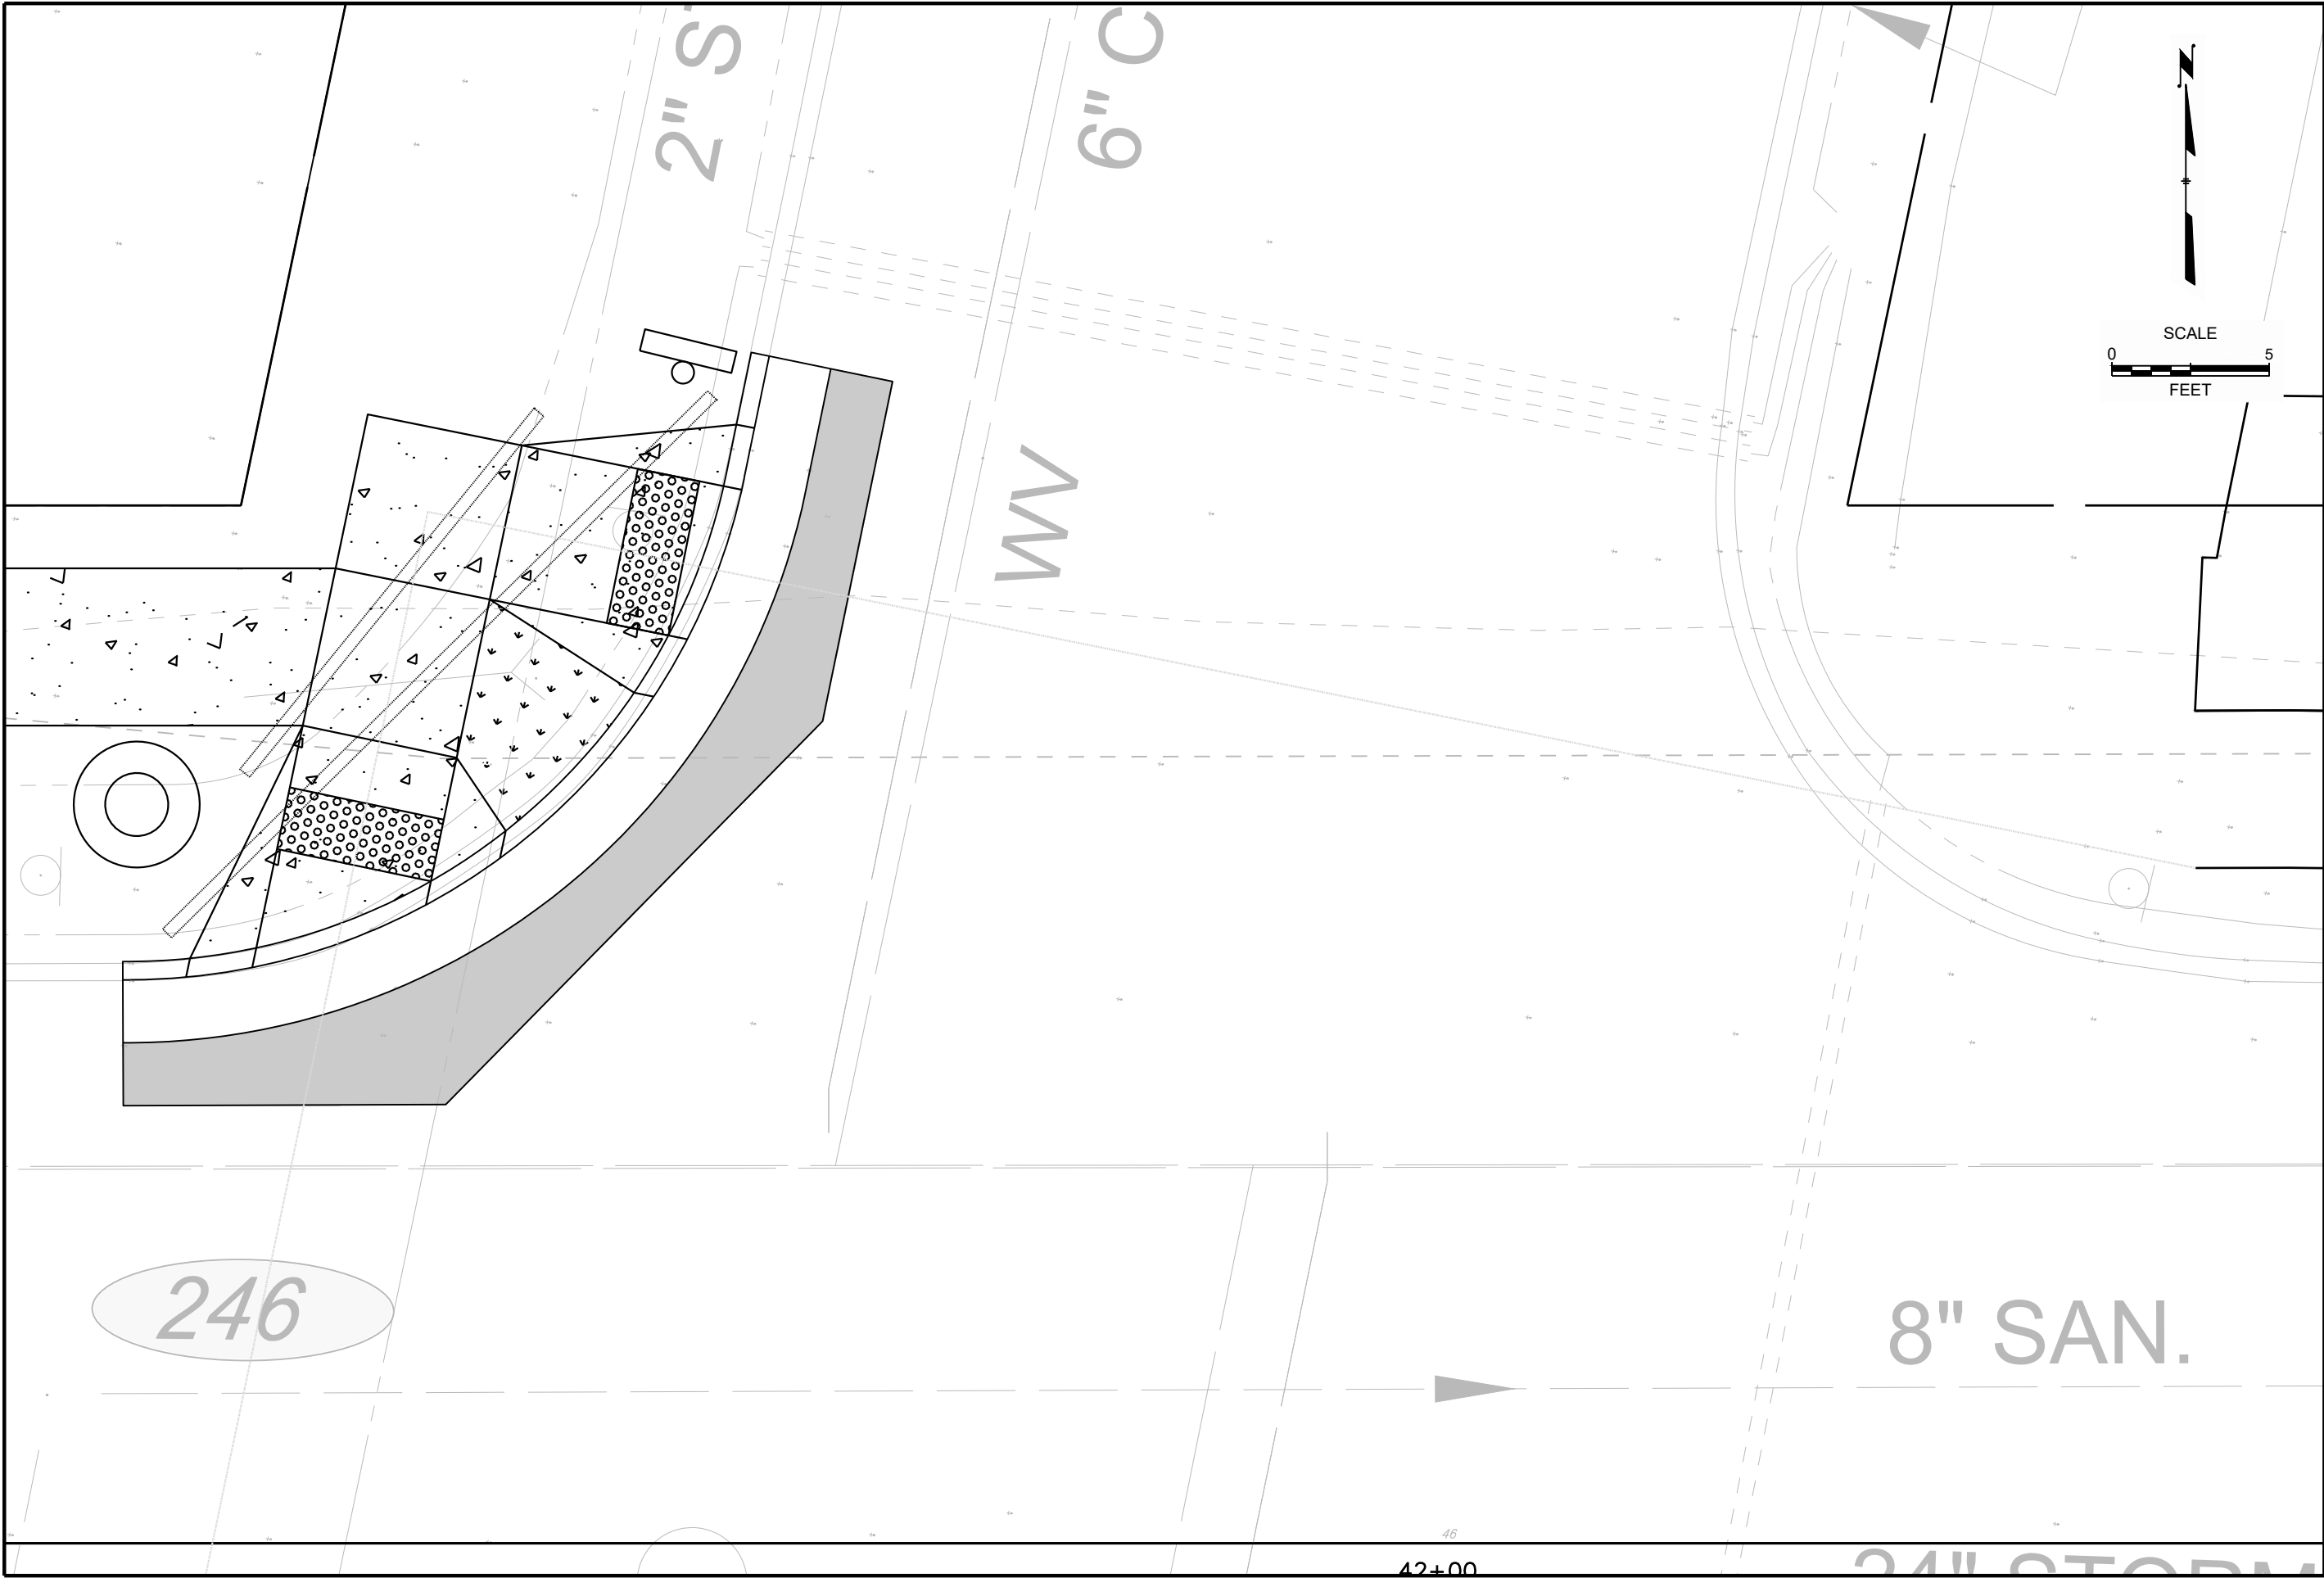

CONTRACT: 24-19		CITY OF WAUWATOSA		DATE	DESCRIPTION
FILE NO:		ENGINEERING SERVICES DIVISION			
DRAWN BY: JMS		POTTER RD			
CHECKED BY:		FROM: N 113TH ST TO: N 115TH ST			
SCALE: AS SHOWN		POTTER RD			

TYPE OF WORK	NMBR SW SQUARES	ADDRESS
5" SIDEWALK	1.54	4480 N 124TH ST
7" SIDEWALK	6.1	4480 N 124TH ST
5" SIDEWALK	1.54	4560 N 124TH ST
5" SIDEWALK	7.14	4560 N 124TH ST
5" SIDEWALK	2.5	4560 N 124TH ST
5" SIDEWALK	1.44	4560 N 124TH ST
5" SIDEWALK	1.52	4530 N 124TH ST
5" SIDEWALK	13	4600 N 124TH ST
5" SIDEWALK	1.68	4600 N 124TH ST
5" SIDEWALK	2.88	4600 N 124TH ST
5" SIDEWALK	1.54	4600 N 124TH ST
5" SIDEWALK	1.4	4600 N 124TH ST
5" SIDEWALK	1.52	4600 N 124TH ST
5" SIDEWALK	1.47	4650 N 124TH ST
5" SIDEWALK	1.44	4650 N 124TH ST
5" SIDEWALK	1.44	4700 N 124TH ST
5" SIDEWALK	1.44	4750 N 124TH ST
5" SIDEWALK w/ROOT DAMAGE	3.48	4710 N 124TH ST
5" SIDEWALK w/ROOT DAMAGE	1.23	4710 N 124TH ST
5" SIDEWALK w/ROOT DAMAGE	1.2	4710 N 124TH ST
5" SIDEWALK w/ROOT DAMAGE	1.3	4710 N 124TH ST
5" SIDEWALK	1.78	4770 N 124TH ST
5" SIDEWALK	0.48	4514 N 100TH ST
7" SIDEWALK w/ROOT DAMAGE	0.5	4514 N 100TH ST
5" SIDEWALK w/ROOT DAMAGE	2	4520 N 100TH ST
5" SIDEWALK	1	9400 W CONGRESS ST
5" SIDEWALK	1.92	4545 N 92ND ST
5" SIDEWALK	4	9925 W GLENDALE AVE
5" SIDEWALK	1	9925 W GLENDALE AVE
5" SIDEWALK	2	9925 W GLENDALE AVE
5" SIDEWALK	2	9925 W GLENDALE AVE
5" SIDEWALK	0.32	9925 W GLENDALE AVE
5" SIDEWALK	0.32	9925 W GLENDALE AVE
5" SIDEWALK	1	9925 W GLENDALE AVE
5" SIDEWALK	0.66	9925 W GLENDALE AVE
5" SIDEWALK	1	9925 W GLENDALE AVE
5" SIDEWALK	5	9925 W GLENDALE AVE
5" SIDEWALK	3	9925 W GLENDALE AVE
5" SIDEWALK	3	9925 W GLENDALE AVE
5" SIDEWALK	3	9925 W GLENDALE AVE
5" SIDEWALK	3.55	9925 W GLENDALE AVE
5" SIDEWALK	3	9925 W GLENDALE AVE
5" SIDEWALK	1.2	9925 W GLENDALE AVE
5" SIDEWALK	1	9925 W GLENDALE AVE
5" SIDEWALK w/ROOT DAMAGE	2	9925 W GLENDALE AVE
5" SIDEWALK w/ROOT DAMAGE	3	9925 W GLENDALE AVE
7" SIDEWALK	0.36	9925 W GLENDALE AVE
5" SIDEWALK	4	9800 W GLENDALE AVE
5" SIDEWALK	2	9800 W GLENDALE AVE
5" SIDEWALK	2	9800 W GLENDALE AVE
5" SIDEWALK	3	9800 W GLENDALE AVE
7" SIDEWALK	3	9800 W GLENDALE AVE
5" SIDEWALK	1	4758 N 100TH ST
5" SIDEWALK	1	4269 N 92ND ST
5" SIDEWALK w/ROOT DAMAGE	1	9807 W SARASOTA PL
5" SIDEWALK	0.38	4330 N 94TH ST
5" SIDEWALK	0.56	4330 N 94TH ST
5" SIDEWALK	2	4330 N 94TH ST
5" SIDEWALK	1.28	4330 N 94TH ST
5" SIDEWALK	0.37	4330 N 94TH ST
5" SIDEWALK	1	4330 N 94TH ST

5" SIDEWALK w/ROOT DAMAGE	3	4330 N 94TH ST
5" SIDEWALK w/ROOT DAMAGE	1	4330 N 94TH ST
5" SIDEWALK w/ROOT DAMAGE	1	4330 N 94TH ST
5" SIDEWALK w/ROOT DAMAGE	0.82	4330 N 94TH ST
5" SIDEWALK	2.42	10800 W CAPITOL DR
5" SIDEWALK	2	10800 W CAPITOL DR
5" SIDEWALK	5	10800 W CAPITOL DR
5" SIDEWALK	0.86	10800 W CAPITOL DR
5" SIDEWALK	0.82	10800 W CAPITOL DR
5" SIDEWALK	1	10800 W CAPITOL DR
5" SIDEWALK	4.8	10800 W CAPITOL DR
7" SIDEWALK	1.36	10800 W CAPITOL DR
7" SIDEWALK	1.2	10950 W CAPITOL DR
7" SIDEWALK	1.54	10950 W CAPITOL DR
5" SIDEWALK	1.2	UNKNOWN
5" SIDEWALK	1.52	UNKNOWN
5" SIDEWALK	1	UNKNOWN
5" SIDEWALK	1.22	UNKNOWN
5" SIDEWALK	2.56	UNKNOWN
5" SIDEWALK	1	4100 N 124TH ST
5" SIDEWALK	1	4100 N 124TH ST
5" SIDEWALK	4	4100 N 124TH ST
5" SIDEWALK	1	4100 N 124TH ST
5" SIDEWALK	2	4100 N 124TH ST
5" SIDEWALK	1.2	4100 N 124TH ST
5" SIDEWALK	1	4100 N 124TH ST
5" SIDEWALK	1	4100 N 124TH ST
7" SIDEWALK	1	4100 N 124TH ST
5" SIDEWALK	2.6	12132 W CAPITOL DR
5" SIDEWALK	1.16	4001 HARLEY DAVIDSON AVE
5" SIDEWALK	2.7	4001 HARLEY DAVIDSON AVE
5" SIDEWALK	1.32	UNKNOWN
5" SIDEWALK	1	UNKNOWN
5" SIDEWALK	1.15	11800 W CAPITOL DR
5" SIDEWALK	1.34	11800 W CAPITOL DR
5" SIDEWALK	2	11800 W CAPITOL DR
5" SIDEWALK	1.1	11800 W CAPITOL DR
5" SIDEWALK	1	11800 W CAPITOL DR
5" SIDEWALK	3.68	12345 W CAPITOL DR
5" SIDEWALK	3	12345 W CAPITOL DR
7" SIDEWALK	1.3	12345 W CAPITOL DR
5" SIDEWALK	1	3800 N 124TH ST
5" SIDEWALK	1	3900 N 124TH ST
5" SIDEWALK	3	3900 N 124TH ST
5" SIDEWALK	1.16	3900 N 124TH ST
5" SIDEWALK	1.1	3900 N 124TH ST
5" SIDEWALK	2	3850 N 124TH ST
5" SIDEWALK	3	3850 N 124TH ST
5" SIDEWALK	1.16	3850 N 124TH ST
7" SIDEWALK	3	3850 N 124TH ST
7" SIDEWALK	3	3850 N 124TH ST
7" SIDEWALK	4	3850 N 124TH ST
7" SIDEWALK	2.26	3850 N 124TH ST
5" SIDEWALK w/ROOT DAMAGE	5	12120 W WIRTH ST
5" SIDEWALK w/ROOT DAMAGE	1.18	12120 W WIRTH ST
7" SIDEWALK	4.56	12120 W WIRTH ST
7" SIDEWALK	1.16	12120 W WIRTH ST
7" SIDEWALK	2	12120 W WIRTH ST
7" SIDEWALK	1.18	12120 W WIRTH ST
7" SIDEWALK	2	12200 W WIRTH ST
7" SIDEWALK	4	12100 W WIRTH ST
7" SIDEWALK	2	12100 W WIRTH ST

7" SIDEWALK	4	12000 W WIRTH ST
5" SIDEWALK	3	UNKNOWN
5" SIDEWALK	1.38	UNKNOWN
5" SIDEWALK	3.56	UNKNOWN
5" SIDEWALK	3.8	UNKNOWN
5" SIDEWALK	1.17	UNKNOWN
5" SIDEWALK	1.55	UNKNOWN
7" SIDEWALK	1.52	UNKNOWN
5" SIDEWALK	8.52	11200/11250 W BURLEIGH ST
5" SIDEWALK	1.35	11100 W BURLEIGH ST
5" SIDEWALK	1.44	11450 W BURLEIGH ST
5" SIDEWALK	1.16	10920 W BURLEIGH ST
5" SIDEWALK w/ROOT DAMAGE	0.82	12307 W LOCUST ST
5" SIDEWALK w/ROOT DAMAGE	1	12307 W LOCUST ST
5" SIDEWALK w/ROOT DAMAGE	2	2862 N 124TH ST
5" SIDEWALK w/ROOT DAMAGE	2	2862 N 124TH ST
5" SIDEWALK	2	2840 N 124TH ST
5" SIDEWALK	1	2840 N 124TH ST
5" SIDEWALK	1	2828 N 124TH ST
5" SIDEWALK w/ROOT DAMAGE	3	12308 W HADLEY ST
5" SIDEWALK	0.66	2772 N 124TH ST
7" SIDEWALK	0.46	2772 N 124TH ST
5" SIDEWALK	2	2764 N 124TH ST
5" SIDEWALK w/ROOT DAMAGE	1.3	2890 N 117TH ST
5" SIDEWALK w/ROOT DAMAGE	1	3006 N 124TH ST
5" SIDEWALK w/ROOT DAMAGE	3	3006 N 124TH ST
5" SIDEWALK	1.14	2900 N 124TH ST
5" SIDEWALK w/ROOT DAMAGE	2	2756 N 124TH ST
7" SIDEWALK	1	2756 N 124TH ST
5" SIDEWALK	1.58	2954 N 117TH ST
5" SIDEWALK	1	2954 N 117TH ST
5" SIDEWALK	2	2954 N 117TH ST
5" SIDEWALK	1	2954 N 117TH ST
5" SIDEWALK w/ROOT DAMAGE	2.7	2954 N 117TH ST
5" SIDEWALK	1	2930 N 117TH ST
7" SIDEWALK	1	2930 N 117TH ST
5" SIDEWALK	1	2900 N 117TH ST
5" SIDEWALK	0.56	2900 N 117TH ST
5" SIDEWALK	2	2900 N 117TH ST
5" SIDEWALK	1.14	2900 N 117TH ST
7" SIDEWALK	3.56	2900 N 117TH ST
7" SIDEWALK	1.16	2900 N 117TH ST
7" SIDEWALK	0.76	2900 N 117TH ST
7" SIDEWALK	1	2900 N 117TH ST
5" SIDEWALK	1	12300 W CENTER ST
5" SIDEWALK	10	12300 W CENTER ST
5" SIDEWALK	2	12300 W CENTER ST
5" SIDEWALK	0.64	12300 W CENTER ST
7" SIDEWALK	4	12300 W CENTER ST
5" SIDEWALK	1	12130 W CENTER ST
5" SIDEWALK	1.18	12130 W CENTER ST
5" SIDEWALK w/ROOT DAMAGE	1	12130 W CENTER ST
7" SIDEWALK	2.48	12130 W CENTER ST
5" SIDEWALK w/ROOT DAMAGE	1	3030 N 124TH ST
5" SIDEWALK	2	12325 W BURLEIGH ST
5" SIDEWALK w/ROOT DAMAGE	0.84	12325 W BURLEIGH ST
5" SIDEWALK w/ROOT DAMAGE	1	12201 W BURLEIGH ST
5" SIDEWALK w/ROOT DAMAGE	1	12201 W BURLEIGH ST
7" SIDEWALK	2	12201 W BURLEIGH ST
5" SIDEWALK	2	11801 W BURLEIGH ST
5" SIDEWALK	3	11801 W BURLEIGH ST
5" SIDEWALK	3	11801 W BURLEIGH ST

Sidewalk Location Table

5" SIDEWALK	3	11801 W BURLEIGH ST
5" SIDEWALK	0.86	11801 W BURLEIGH ST
7" SIDEWALK	2	11801 W BURLEIGH ST
5" SIDEWALK	1	11711 W BURLEIGH ST
5" SIDEWALK	4	11711 W BURLEIGH ST
5" SIDEWALK	3.44	11711 W BURLEIGH ST
5" SIDEWALK	1	11711 W BURLEIGH ST
7" SIDEWALK	0.8	11711 W BURLEIGH ST
5" SIDEWALK	11	11737 W BURLEIGH ST
5" SIDEWALK	2	11737 W BURLEIGH ST
5" SIDEWALK	1	11737 W BURLEIGH ST
5" SIDEWALK	1	11737 W BURLEIGH ST
5" SIDEWALK	5	11737 W BURLEIGH ST
5" SIDEWALK	8	11737 W BURLEIGH ST
5" SIDEWALK	2	11737 W BURLEIGH ST
5" SIDEWALK	1	11737 W BURLEIGH ST
5" SIDEWALK w/ROOT DAMAGE	1	11737 W BURLEIGH ST
7" SIDEWALK	2	11737 W BURLEIGH ST
7" SIDEWALK	1	11737 W BURLEIGH ST
7" SIDEWALK	1	11737 W BURLEIGH ST
7" SIDEWALK	2.36	11737 W BURLEIGH ST
5" SIDEWALK	0.12	11708 W CENTER ST
5" SIDEWALK	1	11700 W CENTER ST
5" SIDEWALK	1.32	11700 W CENTER ST
7" SIDEWALK	1.18	11700 W CENTER ST
5" SIDEWALK	1	11640 W CENTER ST
5" SIDEWALK	4.55	3040 N 117TH ST
5" SIDEWALK	1.2	3040 N 117TH ST
5" SIDEWALK	1	3040 N 117TH ST
5" SIDEWALK	2	3040 N 117TH ST
5" SIDEWALK	1.48	3040 N 117TH ST
5" SIDEWALK	1	3040 N 117TH ST
7" SIDEWALK	2.36	3040 N 117TH ST
5" SIDEWALK	0.54	3000 N 117TH ST
5" SIDEWALK	2	3000 N 117TH ST
7" SIDEWALK	1.34	3000 N 117TH ST
5" SIDEWALK	2	11400 W CENTER ST
5" SIDEWALK	1	11400 W CENTER ST
5" SIDEWALK	2.34	11400 W CENTER ST
5" SIDEWALK	1.3	11400 W CENTER ST
5" SIDEWALK	2	11400 W CENTER ST
5" SIDEWALK	1	11400 W CENTER ST
5" SIDEWALK	1	11400 W CENTER ST
5" SIDEWALK	1.34	UNKNOWN
5" SIDEWALK	1.16	UNKNOWN
5" SIDEWALK	3	UNKNOWN
5" SIDEWALK	2	UNKNOWN
5" SIDEWALK	3	UNKNOWN
5" SIDEWALK	1.2	UNKNOWN
5" SIDEWALK	3.24	UNKNOWN
7" SIDEWALK	3.6	UNKNOWN
5" SIDEWALK	1	2929 N 114TH ST
7" SIDEWALK	1.64	2929 N 114TH ST
5" SIDEWALK	0.58	3031 N 114TH ST
5" SIDEWALK	0.6	3031 N 114TH ST
5" SIDEWALK	1	3031 N 114TH ST
5" SIDEWALK	1.16	3031 N 114TH ST
5" SIDEWALK	1.8	3031 N 114TH ST
5" SIDEWALK	2	3031 N 114TH ST
5" SIDEWALK	1.44	3031 N 114TH ST
5" SIDEWALK	1.75	3031 N 114TH ST
5" SIDEWALK	1.06	3031 N 114TH ST

5" SIDEWALK	3	3031 N 114TH ST
5" SIDEWALK	1.91	3031 N 114TH ST
5" SIDEWALK	1	3031 N 114TH ST
5" SIDEWALK	0.61	3031 N 114TH ST
5" SIDEWALK	1.07	3031 N 114TH ST
7" SIDEWALK	8.52	3031 N 114TH ST
7" SIDEWALK	2.62	3031 N 114TH ST
7" SIDEWALK	1.36	2969 N 114TH ST
7" SIDEWALK	1.88	2969 N 114TH ST
7" SIDEWALK	0.72	2969 N 114TH ST
5" SIDEWALK	1	11415 W BURLEIGH ST
7" SIDEWALK	1	11415 W BURLEIGH ST
7" SIDEWALK	2.22	11415 W BURLEIGH ST
5" SIDEWALK	0.57	11333 W BURLEIGH ST
5" SIDEWALK	0.56	11333 W BURLEIGH ST
5" SIDEWALK	0.54	11333 W BURLEIGH ST
5" SIDEWALK	2	11333 W BURLEIGH ST
5" SIDEWALK	1	11333 W BURLEIGH ST
7" SIDEWALK	3.87	11333 W BURLEIGH ST
7" SIDEWALK	1.42	11333 W LOCUST ST
5" SIDEWALK	1.8	3000 N 114TH ST
5" SIDEWALK	2	3000 N 114TH ST
5" SIDEWALK		3000 N 114TH ST
5" SIDEWALK	1.1	3000 N 114TH ST
5" SIDEWALK	1.5	3000 N 114TH ST
5" SIDEWALK	0.54	3000 N 114TH ST
5" SIDEWALK	3.29	3000 N 114TH ST
5" SIDEWALK	1.89	3000 N 114TH ST
5" SIDEWALK	4	3000 N 114TH ST
5" SIDEWALK	0.52	3000 N 114TH ST
5" SIDEWALK	1.32	3000 N 114TH ST
5" SIDEWALK	0.6	3000 N 114TH ST
5" SIDEWALK	2	3000 N 114TH ST
5" SIDEWALK	0.6	3000 N 114TH ST
5" SIDEWALK	3	3000 N 114TH ST
5" SIDEWALK	0.62	3000 N 114TH ST
5" SIDEWALK	1.36	3000 N 114TH ST
7" SIDEWALK	1.52	3000 N 114TH ST
7" SIDEWALK	1.52	3000 N 114TH ST
7" SIDEWALK	1.31	3000 N 114TH ST
7" SIDEWALK	1.37	3000 N 114TH ST
7" SIDEWALK	4	3000 N 114TH ST
7" SIDEWALK	2.85	3000 N 114TH ST
7" SIDEWALK	1.22	3000 N 114TH ST
7" SIDEWALK	4.1	2959 N 112TH ST
7" SIDEWALK	3	2959 N 112TH ST
7" SIDEWALK	2	2959 N 112TH ST
7" SIDEWALK	5	2959 N 112TH ST
7" SIDEWALK	1.26	3001 N 112TH ST
7" SIDEWALK	1	3001 N 112TH ST
7" SIDEWALK	1.3	3029 N 112TH ST
5" SIDEWALK	3.28	11221 W BURLEIGH ST
5" SIDEWALK	2	11221 W BURLEIGH ST
5" SIDEWALK	2.28	11221 W BURLEIGH ST
5" SIDEWALK	7	11221 W BURLEIGH ST
5" SIDEWALK	2.72	11221 W BURLEIGH ST
5" SIDEWALK	4.31	11221 W BURLEIGH ST
5" SIDEWALK	1.2	11221 W BURLEIGH ST
5" SIDEWALK	1.2	11221 W BURLEIGH ST
5" SIDEWALK	1.24	11221 W BURLEIGH ST
5" SIDEWALK	2	11221 W BURLEIGH ST
5" SIDEWALK	2.23	11221 W BURLEIGH ST

5" SIDEWALK	2.2	11221 W BURLEIGH ST
5" SIDEWALK	4.62	11221 W BURLEIGH ST
5" SIDEWALK	1	2900 N 112TH ST
5" SIDEWALK	2	2900 N 112TH ST
5" SIDEWALK	1	2900 N 112TH ST
7" SIDEWALK	3.15	2900 N 112TH ST
5" SIDEWALK	1.44	11123 W BURLEIGH ST
5" SIDEWALK	1.44	11123 W BURLEIGH ST
5" SIDEWALK	1.47	11123 W BURLEIGH ST
5" SIDEWALK	1.52	11123 W BURLEIGH ST
5" SIDEWALK	1	11123 W BURLEIGH ST
5" SIDEWALK	0.84	11123 W BURLEIGH ST
5" SIDEWALK	6.3	2711 N MAYFAIR RD
5" SIDEWALK	3.46	3077 N MAYFAIR RD
5" SIDEWALK	4	3077 N MAYFAIR RD
7" SIDEWALK	4	3077 N MAYFAIR RD
5" SIDEWALK	0.32	2405 N 111TH ST
5" SIDEWALK	1.59	2405 N 111TH ST
5" SIDEWALK	1.59	2405 N 111TH ST
5" SIDEWALK	1	2405 N 111TH ST
5" SIDEWALK	2.34	2405 N 111TH ST
5" SIDEWALK	0.64	2405 N 111TH ST
5" SIDEWALK	0.32	2405 N 111TH ST
5" SIDEWALK	2	2405 N 111TH ST
5" SIDEWALK	1	2405 N 111TH ST
5" SIDEWALK w/ROOT DAMAGE	0.87	2405 N 111TH ST
5" SIDEWALK w/ROOT DAMAGE	1.14	2405 N 111TH ST
5" SIDEWALK w/ROOT DAMAGE	1.17	2405 N 111TH ST
7" SIDEWALK	1.38	2405 N 111TH ST
7" SIDEWALK	1.2	2405 N 111TH ST
5" SIDEWALK	0.64	11040 W MEINECKE AVE
5" SIDEWALK	1	11040 W MEINECKE AVE
5" SIDEWALK	1	11040 W MEINECKE AVE
5" SIDEWALK	1	11040 W MEINECKE AVE
5" SIDEWALK	1	11040 W MEINECKE AVE
5" SIDEWALK	0.8	11040 W MEINECKE AVE
5" SIDEWALK	0.64	11040 W MEINECKE AVE
5" SIDEWALK	1	11040 W MEINECKE AVE
5" SIDEWALK	0.84	11040 W MEINECKE AVE
5" SIDEWALK	1.32	11040 W MEINECKE AVE
5" SIDEWALK	1	11040 W MEINECKE AVE
5" SIDEWALK w/ROOT DAMAGE	1	11040 W MEINECKE AVE
5" SIDEWALK w/ROOT DAMAGE	2	11040 W MEINECKE AVE
5" SIDEWALK w/ROOT DAMAGE	1	11040 W MEINECKE AVE
5" SIDEWALK w/ROOT DAMAGE	0.64	11040 W MEINECKE AVE
5" SIDEWALK w/ROOT DAMAGE	0.84	11040 W MEINECKE AVE
5" SIDEWALK w/ROOT DAMAGE	1.56	11040 W MEINECKE AVE
5" SIDEWALK w/ROOT DAMAGE	1	11040 W MEINECKE AVE
7" SIDEWALK	1.18	11040 W MEINECKE AVE
7" SIDEWALK	1.54	11040 W MEINECKE AVE
5" SIDEWALK	2	11001 W MEINECKE AVE
5" SIDEWALK	1	11001 W MEINECKE AVE
5" SIDEWALK	1.02	11001 W MEINECKE AVE
5" SIDEWALK	2	11001 W MEINECKE AVE
5" SIDEWALK	1.14	11001 W MEINECKE AVE
5" SIDEWALK	1	11001 W MEINECKE AVE
5" SIDEWALK	0.64	11001 W MEINECKE AVE
5" SIDEWALK	1	11001 W MEINECKE AVE
5" SIDEWALK	1.2	11001 W MEINECKE AVE
5" SIDEWALK	0.64	11001 W MEINECKE AVE
5" SIDEWALK	1	11001 W MEINECKE AVE
5" SIDEWALK	0.85	11001 W MEINECKE AVE

Sidewalk Location Table

5" SIDEWALK	1.6	11001 W MEINECKE AVE
5" SIDEWALK w/ROOT DAMAGE	1	11001 W MEINECKE AVE
5" SIDEWALK w/ROOT DAMAGE	0.78	11001 W MEINECKE AVE
5" SIDEWALK w/ROOT DAMAGE	1	11001 W MEINECKE AVE
5" SIDEWALK w/ROOT DAMAGE	3	11001 W MEINECKE AVE
5" SIDEWALK w/ROOT DAMAGE	1	11001 W MEINECKE AVE
5" SIDEWALK w/ROOT DAMAGE	1	11001 W MEINECKE AVE
5" SIDEWALK w/ROOT DAMAGE	2	11001 W MEINECKE AVE
5" SIDEWALK w/ROOT DAMAGE	1	11001 W MEINECKE AVE
5" SIDEWALK w/ROOT DAMAGE	3	11001 W MEINECKE AVE
5" SIDEWALK w/ROOT DAMAGE	2	11001 W MEINECKE AVE
5" SIDEWALK w/ROOT DAMAGE	1	11001 W MEINECKE AVE
7" SIDEWALK	2	11001 W MEINECKE AVE
7" SIDEWALK	1.72	11001 W MEINECKE AVE
5" SIDEWALK	0.28	2639 N 113TH ST
7" SIDEWALK	0.7	2639 N 113TH ST
5" SIDEWALK	1.14	2631 N 113TH ST
5" SIDEWALK w/ROOT DAMAGE	1	2619 N 113TH ST
5" SIDEWALK	1	2609 N 113TH ST
5" SIDEWALK	1.47	UNKNOWN
5" SIDEWALK	2.46	UNKNOWN
5" SIDEWALK	3	UNKNOWN
5" SIDEWALK	1.47	2675 N MAYFAIR RD
5" SIDEWALK	4.73	2675 N MAYFAIR RD
5" SIDEWALK	7	2675 N MAYFAIR RD
5" SIDEWALK	4.54	2675 N MAYFAIR RD
5" SIDEWALK	1	11627 W CENTER ST
5" SIDEWALK	2	12012 W NORTH AVE
5" SIDEWALK	0.83	12012 W NORTH AVE
5" SIDEWALK	1.14	12012 W NORTH AVE
5" SIDEWALK w/ROOT DAMAGE	1	12012 W NORTH AVE
7" SIDEWALK	1.44	12012 W NORTH AVE
5" SIDEWALK	1	11934 W NORTH AVE
5" SIDEWALK	1.18	11934 W NORTH AVE
5" SIDEWALK w/ROOT DAMAGE	1	11934 W NORTH AVE
5" SIDEWALK w/ROOT DAMAGE	1.22	11828 W NORTH AVE
5" SIDEWALK w/ROOT DAMAGE	1	11828 W NORTH AVE
5" SIDEWALK w/ROOT DAMAGE	1	11828 W NORTH AVE
5" SIDEWALK	2	11804 W NORTH AVE
5" SIDEWALK w/ROOT DAMAGE	0.16	11804 W NORTH AVE
5" SIDEWALK	1	11814 W NORTH AVE
5" SIDEWALK	0.8	11814 W NORTH AVE
5" SIDEWALK	3	11814 W NORTH AVE
5" SIDEWALK w/ROOT DAMAGE	3	11814 W NORTH AVE
5" SIDEWALK w/ROOT DAMAGE	0.62	11814 W NORTH AVE
5" SIDEWALK w/ROOT DAMAGE	1	11728 W NORTH AVE
7" SIDEWALK	0.22	11728 W NORTH AVE
5" SIDEWALK	0.72	11702 W NORTH AVE
5" SIDEWALK	1	11702 W NORTH AVE
5" SIDEWALK	1	11702 W NORTH AVE
7" SIDEWALK	0.28	11702 W NORTH AVE
7" SIDEWALK	1	11702 W NORTH AVE
5" SIDEWALK	4	11616 W NORTH AVE
5" SIDEWALK	1.22	2500 N 124TH ST
5" SIDEWALK	3	2500 N 124TH ST
5" SIDEWALK	4	2500 N 124TH ST
5" SIDEWALK	3	2500 N 124TH ST
5" SIDEWALK	1	2500 N 124TH ST
5" SIDEWALK w/ROOT DAMAGE	0.36	2330 N 124TH ST
7" SIDEWALK	1	2330 N 124TH ST
5" SIDEWALK	0.66	12324 W NORTH AVE
5" SIDEWALK	1.18	12324 W NORTH AVE

5" SIDEWALK	1	12324 W NORTH AVE
5" SIDEWALK	1	12324 W NORTH AVE
7" SIDEWALK	1.16	12324 W NORTH AVE
7" SIDEWALK	1	12324 W NORTH AVE
7" SIDEWALK	1	12324 W NORTH AVE
7" SIDEWALK	1.32	12324 W NORTH AVE
7" SIDEWALK	2	12210 W NORTH AVE
5" SIDEWALK	1	12108 W NORTH AVE
5" SIDEWALK	1.4	12108 W NORTH AVE
7" SIDEWALK	0.62	12108 W NORTH AVE
5" SIDEWALK w/ROOT DAMAGE	1	2380 N 124TH ST
7" SIDEWALK	2.3	2380 N 124TH ST
5" SIDEWALK	1	2420 N 124TH ST
5" SIDEWALK w/ROOT DAMAGE	2	2420 N 124TH ST
5" SIDEWALK	2	2520 N 124TH ST
7" SIDEWALK	0.82	2520 N 124TH ST
5" SIDEWALK	1.17	11601 W NORTH AVE
5" SIDEWALK	1	11619 W NORTH AVE
5" SIDEWALK	1.14	11707 W NORTH AVE
5" SIDEWALK	2	11707 W NORTH AVE
5" SIDEWALK	1	11707 W NORTH AVE
5" SIDEWALK	0.82	11707 W NORTH AVE
5" SIDEWALK w/ROOT DAMAGE	3	11707 W NORTH AVE
7" SIDEWALK	1.28	11707 W NORTH AVE
7" SIDEWALK	1.72	11707 W NORTH AVE
5" SIDEWALK	1	11803 W NORTH AVE
5" SIDEWALK w/ROOT DAMAGE	1	11803 W NORTH AVE
5" SIDEWALK	0.82	11827 W NORTH AVE
5" SIDEWALK	1	11827 W NORTH AVE
5" SIDEWALK w/ROOT DAMAGE	1	11827 W NORTH AVE
5" SIDEWALK	1	11911 W NORTH AVE
5" SIDEWALK	3	12331 W NORTH AVE
5" SIDEWALK	0.86	12331 W NORTH AVE
7" SIDEWALK	1.2	12331 W NORTH AVE
5" SIDEWALK	1	12229 W NORTH AVE
5" SIDEWALK	1	12229 W NORTH AVE
5" SIDEWALK	5.95	12217 W NORTH AVE
5" SIDEWALK	7	12217 W NORTH AVE
5" SIDEWALK	2.44	12201 W NORTH AVE
5" SIDEWALK	3	12201 W NORTH AVE
5" SIDEWALK	1.26	12201 W NORTH AVE
5" SIDEWALK	1	12201 W NORTH AVE
5" SIDEWALK	2	12121 W NORTH AVE
5" SIDEWALK	2	12121 W NORTH AVE
5" SIDEWALK	1	12121 W NORTH AVE
5" SIDEWALK	2	12121 W NORTH AVE
5" SIDEWALK	2.88	12121 W NORTH AVE
5" SIDEWALK	1	12121 W NORTH AVE
5" SIDEWALK	1	12121 W NORTH AVE
5" SIDEWALK	2	12121 W NORTH AVE
5" SIDEWALK	1.2	12121 W NORTH AVE
5" SIDEWALK	1	12121 W NORTH AVE
5" SIDEWALK	2	12121 W NORTH AVE
5" SIDEWALK	3	12121 W NORTH AVE
5" SIDEWALK	1	12121 W NORTH AVE
5" SIDEWALK	1.44	12121 W NORTH AVE
5" SIDEWALK	4	12121 W NORTH AVE
5" SIDEWALK	1.15	12121 W NORTH AVE
5" SIDEWALK	3	12121 W NORTH AVE
5" SIDEWALK	1.33	12121 W NORTH AVE
5" SIDEWALK	2	12121 W NORTH AVE
5" SIDEWALK	1.3	12121 W NORTH AVE

Sidewalk Location Table

5" SIDEWALK	1.42	12121 W NORTH AVE
5" SIDEWALK	1	12121 W NORTH AVE
5" SIDEWALK	3	12121 W NORTH AVE
5" SIDEWALK	2	12121 W NORTH AVE
5" SIDEWALK	1.47	12121 W NORTH AVE
5" SIDEWALK	1	12121 W NORTH AVE
5" SIDEWALK	3.38	12121 W NORTH AVE
5" SIDEWALK w/ROOT DAMAGE	1	12121 W NORTH AVE
7" SIDEWALK	2.4	12121 W NORTH AVE
5" SIDEWALK	1	UNKNOWN
5" SIDEWALK	4.23	UNKNOWN
5" SIDEWALK	5.87	UNKNOWN
5" SIDEWALK	2.88	UNKNOWN
5" SIDEWALK	1.37	UNKNOWN
5" SIDEWALK	2.4	UNKNOWN
5" SIDEWALK	1.41	1717 N MAYFAIR RD
5" SIDEWALK	2.16	1717 N MAYFAIR RD
5" SIDEWALK	1.54	1717 N MAYFAIR RD
5" SIDEWALK	1	2275 N MAYFAIR RD
5" SIDEWALK	2	2275 N MAYFAIR RD
5" SIDEWALK	0.7	2275 N MAYFAIR RD
5" SIDEWALK	1.1	2275 N MAYFAIR RD
5" SIDEWALK	5.16	2275 N MAYFAIR RD
5" SIDEWALK w/ROOT DAMAGE	1	2275 N MAYFAIR RD
5" SIDEWALK w/ROOT DAMAGE	0.78	2275 N MAYFAIR RD
7" SIDEWALK	3.5	2275 N MAYFAIR RD
7" SIDEWALK	0.26	2275 N MAYFAIR RD
7" SIDEWALK	2	2275 N MAYFAIR RD
5" SIDEWALK	3	2102 MENOMONEE RIVER PKWY
5" SIDEWALK w/ROOT DAMAGE	3	2102 MENOMONEE RIVER PKWY
5" SIDEWALK	1	2105 SWAN BLVD
7" SIDEWALK	1.54	2105 SWAN BLVD
5" SIDEWALK w/ROOT DAMAGE	1	2113 SWAN BLVD
5" SIDEWALK	0.8	2119 SWAN BLVD
5" SIDEWALK	4	2127 SWAN BLVD
5" SIDEWALK	2	2133 SWAN BLVD
5" SIDEWALK	1	2133 SWAN BLVD
5" SIDEWALK w/ROOT DAMAGE	1	2133 SWAN BLVD
5" SIDEWALK w/ROOT DAMAGE	1	9207 STICKNEY AVE
5" SIDEWALK	1.66	9131 STICKNEY AVE
5" SIDEWALK	1	9131 STICKNEY AVE
5" SIDEWALK	0.24	2140 SWAN BLVD
5" SIDEWALK	0.78	2140 SWAN BLVD
5" SIDEWALK	0.26	2132 SWAN BLVD
5" SIDEWALK	1	2132 SWAN BLVD
5" SIDEWALK	1	2118 SWAN BLVD
5" SIDEWALK	0.74	2118 SWAN BLVD
5" SIDEWALK w/ROOT DAMAGE	2.28	2118 SWAN BLVD
5" SIDEWALK	1.42	2110 SWAN BLVD
5" SIDEWALK	0.74	2110 SWAN BLVD
5" SIDEWALK	11.48	2110 SWAN BLVD
5" SIDEWALK	0.79	2110 SWAN BLVD
5" SIDEWALK	4	2110 SWAN BLVD
7" SIDEWALK	1	2104 SWAN BLVD
5" SIDEWALK w/ROOT DAMAGE	1	2002 SWAN BLVD
5" SIDEWALK	2.11	UNKNOWN
5" SIDEWALK	4.41	UNKNOWN
5" SIDEWALK	1.57	UNKNOWN
5" SIDEWALK	2.8	UNKNOWN
5" SIDEWALK	1.54	9800 UNDERWOOD CREEK PKWY
5" SIDEWALK	1	9206 STICKNEY AVE
5" SIDEWALK w/ROOT DAMAGE	2	9205 JACKSON PARK BLVD

Sidewalk Location Table

5" SIDEWALK	1	9204 JACKSON PARK BLVD
5" SIDEWALK	1.14	9130 JACKSON PARK BLVD
5" SIDEWALK	2	9130 JACKSON PARK BLVD
5" SIDEWALK w/ROOT DAMAGE	1	2230 SWAN BLVD
5" SIDEWALK	1.29	UNKNOWN
5" SIDEWALK	1.49	UNKNOWN
5" SIDEWALK	1.51	UNKNOWN
5" SIDEWALK	1	2292 SWAN BLVD
5" SIDEWALK	1	2292 SWAN BLVD
5" SIDEWALK	2	8028 WARREN AVE
5" SIDEWALK	1	8028 WARREN AVE
5" SIDEWALK	5	8028 WARREN AVE
5" SIDEWALK	1	8028 WARREN AVE
5" SIDEWALK w/ROOT DAMAGE	2	8028 WARREN AVE
5" SIDEWALK	1	10340 WATERTOWN PLANK RD
5" SIDEWALK	1.44	10340 WATERTOWN PLANK RD
5" SIDEWALK	1.44	10340 WATERTOWN PLANK RD
5" SIDEWALK	1.44	10340 WATERTOWN PLANK RD
5" SIDEWALK	1.2	10340 WATERTOWN PLANK RD
5" SIDEWALK	2.15	10340 WATERTOWN PLANK RD
5" SIDEWALK	3.13	10340 WATERTOWN PLANK RD
5" SIDEWALK	6.72	10340 WATERTOWN PLANK RD
5" SIDEWALK	2.36	10340 WATERTOWN PLANK RD
5" SIDEWALK	1.44	10340 WATERTOWN PLANK RD
5" SIDEWALK	3.54	10340 WATERTOWN PLANK RD
5" SIDEWALK	1.47	10190 WATERTOWN PLANK RD
5" SIDEWALK	1.44	10190 WATERTOWN PLANK RD
5" SIDEWALK	1.18	1401 N SWAN BLVD
5" SIDEWALK	1.42	1401 N SWAN BLVD
5" SIDEWALK	1.42	1401 N SWAN BLVD
5" SIDEWALK	1.44	1401 N SWAN BLVD
5" SIDEWALK	1.8	1655 N MAYFAIR RD
5" SIDEWALK	1	1655 N MAYFAIR RD
5" SIDEWALK	0.39	1655 N MAYFAIR RD
7" SIDEWALK	3	933 N MAYFAIR RD
5" SIDEWALK	1	909 N MAYFAIR RD
5" SIDEWALK	2	909 N MAYFAIR RD
5" SIDEWALK	0.72	909 N MAYFAIR RD
5" SIDEWALK	1.26	909 N MAYFAIR RD
7" SIDEWALK	1	909 N MAYFAIR RD
7" SIDEWALK	1.24	909 N MAYFAIR RD
5" SIDEWALK	1	12320 W BLUEMOUND RD
5" SIDEWALK	1.35	12320 W BLUEMOUND RD
5" SIDEWALK	1	12320 W BLUEMOUND RD
5" SIDEWALK w/ROOT DAMAGE	2	12320 W BLUEMOUND RD
5" SIDEWALK	1	UNKNOWN
5" SIDEWALK	0.66	12226 W BLUEMOUND RD
5" SIDEWALK	1	12204 W BLUEMOUND RD
5" SIDEWALK	1.18	12126 W BLUEMOUND RD
5" SIDEWALK	2	12126 W BLUEMOUND RD
5" SIDEWALK	1	12116 W BLUEMOUND RD
5" SIDEWALK	1	12106 W BLUEMOUND RD
5" SIDEWALK w/ROOT DAMAGE	1	12106 W BLUEMOUND RD
5" SIDEWALK	0	12000 W BLUEMOUND RD
5" SIDEWALK	1.4	11824 W BLUEMOUND RD
5" SIDEWALK	1	11824 W BLUEMOUND RD
5" SIDEWALK w/ROOT DAMAGE	1	11824 W BLUEMOUND RD
5" SIDEWALK w/ROOT DAMAGE	1	11824 W BLUEMOUND RD
7" SIDEWALK	2	11824 W BLUEMOUND RD
5" SIDEWALK	0.6	11800 W BLUEMOUND RD
5" SIDEWALK w/ROOT DAMAGE	1.51	11800 W BLUEMOUND RD
5" SIDEWALK w/ROOT DAMAGE	0.79	11800 W BLUEMOUND RD

Sidewalk Location Table

5" SIDEWALK	1.6	11724 W BLUEMOUND RD
7" SIDEWALK	0.8	11724 W BLUEMOUND RD
5" SIDEWALK	1.81	511 N 117TH ST
5" SIDEWALK w/ROOT DAMAGE	1.59	511 N 117TH ST
5" SIDEWALK w/ROOT DAMAGE	1.6	511 N 117TH ST
5" SIDEWALK	0.58	11716 W BLUEMOUND RD
5" SIDEWALK	0.82	11624 W BLUEMOUND RD
5" SIDEWALK	0.77	11624 W BLUEMOUND RD
7" SIDEWALK	5	11624 W BLUEMOUND RD
5" SIDEWALK	3	11514 W BLUEMOUND RD
5" SIDEWALK	0.93	11512 W BLUEMOUND RD
5" SIDEWALK	1	11512 W BLUEMOUND RD
5" SIDEWALK	0.21	11504 W BLUEMOUND RD
7" SIDEWALK	2.6	801 N MAYFAIR RD
5" SIDEWALK	1	11132 W POTTER RD
5" SIDEWALK	1	11132 W POTTER RD
5" SIDEWALK	5	11132 W POTTER RD
5" SIDEWALK	1	11132 W POTTER RD
5" SIDEWALK	1	11132 W POTTER RD
5" SIDEWALK	3	11132 W POTTER RD
5" SIDEWALK	1	11132 W POTTER RD
5" SIDEWALK	1	11132 W POTTER RD
5" SIDEWALK	2	11132 W POTTER RD
5" SIDEWALK	1	11132 W POTTER RD
5" SIDEWALK	1	11000 W POTTER RD
5" SIDEWALK	1	11000 W POTTER RD
5" SIDEWALK	1	11000 W POTTER RD
5" SIDEWALK	1	11000 W POTTER RD
5" SIDEWALK	2	11000 W POTTER RD
5" SIDEWALK	1	11000 W POTTER RD
5" SIDEWALK	3	11000 W POTTER RD
5" SIDEWALK	5	11000 W POTTER RD
5" SIDEWALK	0.18	11000 W POTTER RD
7" SIDEWALK	2	10950 W POTTER RD
7" SIDEWALK	2	10950 W POTTER RD
5" SIDEWALK	1.18	10900 W POTTER RD
5" SIDEWALK	5	10900 W POTTER RD
7" SIDEWALK	1.36	10900 W POTTER RD
5" SIDEWALK	0.82	10930 W POTTER RD
7" SIDEWALK	5	UNKNOWN
5" SIDEWALK w/ROOT DAMAGE	1	10870 W BLUEMOUND RD
5" SIDEWALK	3	11104 W BLUEMOUND RD
5" SIDEWALK	1	11050 W BLUEMOUND RD
5" SIDEWALK	1	11050 W BLUEMOUND RD
5" SIDEWALK w/ROOT DAMAGE	3	11050 W BLUEMOUND RD
5" SIDEWALK w/ROOT DAMAGE	0.85	11050 W BLUEMOUND RD
5" SIDEWALK w/ROOT DAMAGE	3.3	11050 W BLUEMOUND RD
7" SIDEWALK	3	11050 W BLUEMOUND RD
5" SIDEWALK	0.6	11046 W BLUEMOUND RD
5" SIDEWALK	0.89	11040 W BLUEMOUND RD
5" SIDEWALK	0.82	11000 W BLUEMOUND RD
5" SIDEWALK	4.2	11120 W BLUEMOUND RD
7" SIDEWALK	0.32	11120 W BLUEMOUND RD
5" SIDEWALK	2	11302 W BLUEMOUND RD
7" SIDEWALK	1.22	11302 W BLUEMOUND RD
5" SIDEWALK	0.62	11320 W BLUEMOUND RD
5" SIDEWALK w/ROOT DAMAGE	0.82	11320 W BLUEMOUND RD
5" SIDEWALK w/ROOT DAMAGE	2	11320 W BLUEMOUND RD
5" SIDEWALK w/ROOT DAMAGE	1	11320 W BLUEMOUND RD
7" SIDEWALK	3.74	11320 W BLUEMOUND RD
7" SIDEWALK	1	11320 W BLUEMOUND RD

5" SIDEWALK	1.47	10909 W BLUEMOUND RD
5" SIDEWALK	1	11063 W BLUEMOUND RD
5" SIDEWALK	2	11063 W BLUEMOUND RD
5" SIDEWALK	1.18	11017 W BLUEMOUND RD
5" SIDEWALK	0.72	11017 W BLUEMOUND RD
5" SIDEWALK w/ROOT DAMAGE	2	11017 W BLUEMOUND RD
5" SIDEWALK w/ROOT DAMAGE	1.2	11017 W BLUEMOUND RD
7" SIDEWALK	0.52	11017 W BLUEMOUND RD
5" SIDEWALK	1	11133 W BLUEMOUND RD
5" SIDEWALK	0.98	11127 W BLUEMOUND RD
5" SIDEWALK	1.26	11109 W BLUEMOUND RD
5" SIDEWALK	1.2	11109 W BLUEMOUND RD
7" SIDEWALK	1	300 N 111TH ST
7" SIDEWALK	1	300 N 111TH ST
5" SIDEWALK	3	11225 W BLUEMOUND RD
5" SIDEWALK	1.26	11225 W BLUEMOUND RD
5" SIDEWALK w/ROOT DAMAGE	1	11225 W BLUEMOUND RD
5" SIDEWALK w/ROOT DAMAGE	3	11225 W BLUEMOUND RD
7" SIDEWALK	1.6	11225 W BLUEMOUND RD
7" SIDEWALK	1	11219 W BLUEMOUND RD
5" SIDEWALK	0.18	11205 W BLUEMOUND RD
5" SIDEWALK	1	11205 W BLUEMOUND RD
5" SIDEWALK	0.82	11205 W BLUEMOUND RD
5" SIDEWALK	0.49	11205 W BLUEMOUND RD
5" SIDEWALK	1.49	11205 W BLUEMOUND RD
5" SIDEWALK	0.73	11415 W BLUEMOUND RD
5" SIDEWALK	0.51	11415 W BLUEMOUND RD
5" SIDEWALK w/ROOT DAMAGE	0.74	11415 W BLUEMOUND RD
7" SIDEWALK	0.14	11415 W BLUEMOUND RD
7" SIDEWALK	1.15	11415 W BLUEMOUND RD
5" SIDEWALK	3.44	11407 W BLUEMOUND RD
5" SIDEWALK	0.68	11407 W BLUEMOUND RD
5" SIDEWALK	0.82	11407 W BLUEMOUND RD
5" SIDEWALK	2.3	11507 W BLUEMOUND RD
5" SIDEWALK	3	11507 W BLUEMOUND RD
7" SIDEWALK	1	11507 W BLUEMOUND RD
7" SIDEWALK	1	11507 W BLUEMOUND RD
5" SIDEWALK	0.86	10900 W BLUEMOUND RD
5" SIDEWALK	0.91	10900 W BLUEMOUND RD
5" SIDEWALK	2.2	10900 W BLUEMOUND RD
5" SIDEWALK w/ROOT DAMAGE	1.64	10900 W BLUEMOUND RD
5" SIDEWALK w/ROOT DAMAGE	3.27	10900 W BLUEMOUND RD
7" SIDEWALK	2.6	10900 W BLUEMOUND RD
5" SIDEWALK	2.84	201 N MAYFAIR RD
5" SIDEWALK	10.1	UNKNOWN
5" SIDEWALK	1.4	10842 W BLUEMOUND RD
5" SIDEWALK	2.28	10842 W BLUEMOUND RD
5" SIDEWALK	3	10842 W BLUEMOUND RD
5" SIDEWALK	1	10842 W BLUEMOUND RD
5" SIDEWALK	1	10842 W BLUEMOUND RD
5" SIDEWALK	1	10842 W BLUEMOUND RD
5" SIDEWALK	4.2	10842 W BLUEMOUND RD
5" SIDEWALK	1	12101 W BLUEMOUND RD
5" SIDEWALK	1	12101 W BLUEMOUND RD
5" SIDEWALK	1	12101 W BLUEMOUND RD
5" SIDEWALK w/ROOT DAMAGE	2	12101 W BLUEMOUND RD
5" SIDEWALK w/ROOT DAMAGE	3	12101 W BLUEMOUND RD
5" SIDEWALK w/ROOT DAMAGE	1	12101 W BLUEMOUND RD
7" SIDEWALK	2.78	12101 W BLUEMOUND RD
5" SIDEWALK	1	12231 W BLUEMOUND RD
5" SIDEWALK	1.22	12231 W BLUEMOUND RD
5" SIDEWALK	1.14	12231 W BLUEMOUND RD

Sidewalk Location Table

5" SIDEWALK	1	12231 W BLUEMOUND RD
5" SIDEWALK	0.66	12231 W BLUEMOUND RD
5" SIDEWALK	1	12231 W BLUEMOUND RD
5" SIDEWALK	0.49	12231 W BLUEMOUND RD
7" SIDEWALK	0.54	12231 W BLUEMOUND RD
5" SIDEWALK	1.38	415 N 121ST ST
5" SIDEWALK w/ROOT DAMAGE	2.38	353 N 121ST ST
5" SIDEWALK w/ROOT DAMAGE	1	353 N 121ST ST
5" SIDEWALK	1	333 N 121ST ST
5" SIDEWALK w/ROOT DAMAGE	0.58	333 N 121ST ST
5" SIDEWALK w/ROOT DAMAGE	1	333 N 121ST ST
7" SIDEWALK	1.32	333 N 121ST ST
5" SIDEWALK	0.64	321 N 121ST ST
5" SIDEWALK w/ROOT DAMAGE	1	12100 W DEARBOURN AVE
5" SIDEWALK w/ROOT DAMAGE	1	12100 W DEARBOURN AVE
5" SIDEWALK	1	255 N 121ST ST
5" SIDEWALK w/ROOT DAMAGE	2	255 N 121ST ST
7" SIDEWALK	1.4	255 N 121ST ST
5" SIDEWALK w/ROOT DAMAGE	1	12205 W DEARBOURN AVE
7" SIDEWALK	1.32	12205 W DEARBOURN AVE
7" SIDEWALK	1.68	12227 W DEARBOURN AVE
5" SIDEWALK	1	12021 W BLUEMOUND RD
5" SIDEWALK	1	12021 W BLUEMOUND RD
5" SIDEWALK	1	12021 W BLUEMOUND RD
5" SIDEWALK	1	12021 W BLUEMOUND RD
5" SIDEWALK	1.16	12021 W BLUEMOUND RD
5" SIDEWALK w/ROOT DAMAGE	1	12021 W BLUEMOUND RD
5" SIDEWALK w/ROOT DAMAGE	1	12021 W BLUEMOUND RD
5" SIDEWALK w/ROOT DAMAGE	1	12021 W BLUEMOUND RD
7" SIDEWALK	1	12021 W BLUEMOUND RD
5" SIDEWALK	3.56	11811 W BLUEMOUND RD
5" SIDEWALK	3.54	11811 W BLUEMOUND RD
5" SIDEWALK	1	11811 W BLUEMOUND RD
5" SIDEWALK	1	11811 W BLUEMOUND RD
5" SIDEWALK	1	11811 W BLUEMOUND RD
5" SIDEWALK	1	11811 W BLUEMOUND RD
5" SIDEWALK	2	11811 W BLUEMOUND RD
5" SIDEWALK	1	11811 W BLUEMOUND RD
5" SIDEWALK	2	11811 W BLUEMOUND RD
5" SIDEWALK	1.16	11811 W BLUEMOUND RD
5" SIDEWALK	2.72	11811 W BLUEMOUND RD
5" SIDEWALK	1.24	11811 W BLUEMOUND RD
5" SIDEWALK	0.54	11811 W BLUEMOUND RD
5" SIDEWALK	1	11811 W BLUEMOUND RD
5" SIDEWALK	1	11811 W BLUEMOUND RD
5" SIDEWALK	1.24	11811 W BLUEMOUND RD
5" SIDEWALK	1	11811 W BLUEMOUND RD
5" SIDEWALK	2	11811 W BLUEMOUND RD
5" SIDEWALK	1.18	11811 W BLUEMOUND RD
5" SIDEWALK	1	11811 W BLUEMOUND RD
5" SIDEWALK	0.32	11811 W BLUEMOUND RD
5" SIDEWALK	3	11811 W BLUEMOUND RD
5" SIDEWALK	1	11811 W BLUEMOUND RD
5" SIDEWALK w/ROOT DAMAGE	2	11811 W BLUEMOUND RD
5" SIDEWALK w/ROOT DAMAGE	2	11811 W BLUEMOUND RD
7" SIDEWALK	3	11811 W BLUEMOUND RD
7" SIDEWALK	1	11811 W BLUEMOUND RD
5" SIDEWALK	0.24	12010 W CATHEDRAL AVE
5" SIDEWALK	1	330 N 121ST ST
5" SIDEWALK	2	330 N 121ST ST
5" SIDEWALK	1	330 N 121ST ST
5" SIDEWALK	0.34	11631 W BLUEMOUND RD

5" SIDEWALK	1.38	11617 W BLUEMOUND RD
5" SIDEWALK	1.23	11607 W BLUEMOUND RD
5" SIDEWALK	1.39	11607 W BLUEMOUND RD
5" SIDEWALK w/ROOT DAMAGE	1	11607 W BLUEMOUND RD
7" SIDEWALK	1	238 N 121ST ST
5" SIDEWALK	0.7	12001 W DEARBOURN AVE
5" SIDEWALK	1.16	12001 W DEARBOURN AVE
5" SIDEWALK	0.28	11905 W DEARBOURN AVE
5" SIDEWALK	0.32	11905 W DEARBOURN AVE
5" SIDEWALK w/ROOT DAMAGE	4	11905 W DEARBOURN AVE
7" SIDEWALK	0.34	11905 W DEARBOURN AVE
5" SIDEWALK	0.38	11901 W DEARBOURN AVE
5" SIDEWALK	3	11815 W DEARBOURN AVE
7" SIDEWALK	2	11815 W DEARBOURN AVE
7" SIDEWALK	2	11801 W DEARBOURN AVE
7" SIDEWALK	1.4	11739 W DEARBOURN AVE
5" SIDEWALK	2	11707 W DEARBOURN AVE
5" SIDEWALK	1	11707 W DEARBOURN AVE
5" SIDEWALK	3	11707 W DEARBOURN AVE
5" SIDEWALK	1	11707 W DEARBOURN AVE
5" SIDEWALK	3.74	11707 W DEARBOURN AVE
5" SIDEWALK	8	11707 W DEARBOURN AVE
7" SIDEWALK	1.68	11707 W DEARBOURN AVE
7" SIDEWALK	1	11707 W DEARBOURN AVE
7" SIDEWALK	1	11707 W DEARBOURN AVE
7" SIDEWALK	1.74	11707 W DEARBOURN AVE
7" SIDEWALK	3	11629 W DEARBOURN AVE
7" SIDEWALK	2	11629 W DEARBOURN AVE
7" SIDEWALK	1.22	11607 W DEARBOURN AVE
5" SIDEWALK	4.8	124 N 121ST ST
7" SIDEWALK	0.64	124 N 121ST ST
5" SIDEWALK w/ROOT DAMAGE	1.34	110 N 121ST ST
7" SIDEWALK	1.16	201 N 121ST ST
5" SIDEWALK	1	300 N 121ST ST
5" SIDEWALK	1	300 N 121ST ST
5" SIDEWALK w/ROOT DAMAGE	1	300 N 121ST ST
5" SIDEWALK	1	UNKNOWN
5" SIDEWALK	0.44	UNKNOWN
5" SIDEWALK	2.6	UNKNOWN
5" SIDEWALK	0.4	UNKNOWN
5" SIDEWALK w/ROOT DAMAGE	3.38	UNKNOWN
7" SIDEWALK	0.74	UNKNOWN
5" SIDEWALK	1.9	1933 CHURCH ST
5" SIDEWALK	1.2	2044 SUNSET CT
5" SIDEWALK	0.5	2044 SUNSET CT
5" SIDEWALK	3.1	2052 N 84TH ST
5" SIDEWALK	1	2105 LUDINGTON AVE
5" SIDEWALK	1	2105 LUDINGTON AVE
5" SIDEWALK	0.8	2115 N 85TH ST
5" SIDEWALK	0.93	
5" SIDEWALK w/ROOT DAMAGE	2.2	1774 N 84TH ST
5" SIDEWALK w/ROOT DAMAGE	1	2052 N 84TH ST
5" SIDEWALK w/ROOT DAMAGE	2	2115 N 85TH ST
5" SIDEWALK w/ROOT DAMAGE	1	
5" SIDEWALK w/ROOT DAMAGE	2	
7" SIDEWALK	1	2052 N 84TH ST
7" SIDEWALK	0.2	2115 N 85TH ST
7" SIDEWALK	2	