VIEW LOOKING WEST

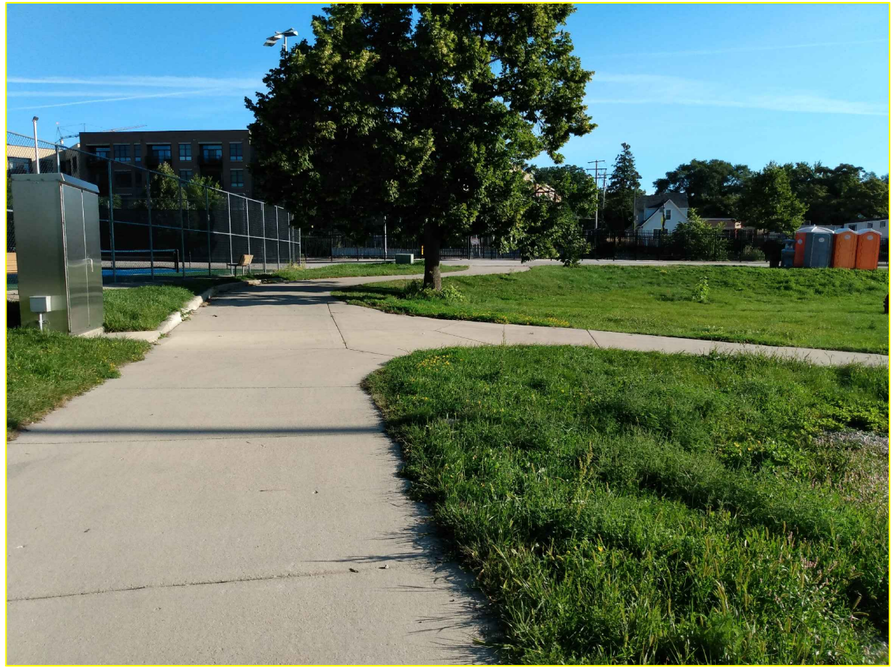

VIEW LOOKING NORTH

VIEW LOOKING NORTH-WEST

VIEW LOOKING SOUTH

DESCRIPTION | DATE

CITY OF WAUWATOSA
ENGINEERING SERVICES DIVISION

HART PARK COMFORT STATION

EXISTING SITE PHOTOS

CONTRACT:
FILE NO:
DRAWN BY: SG
CHECKED BY:
SCALE: NTS

C1.3