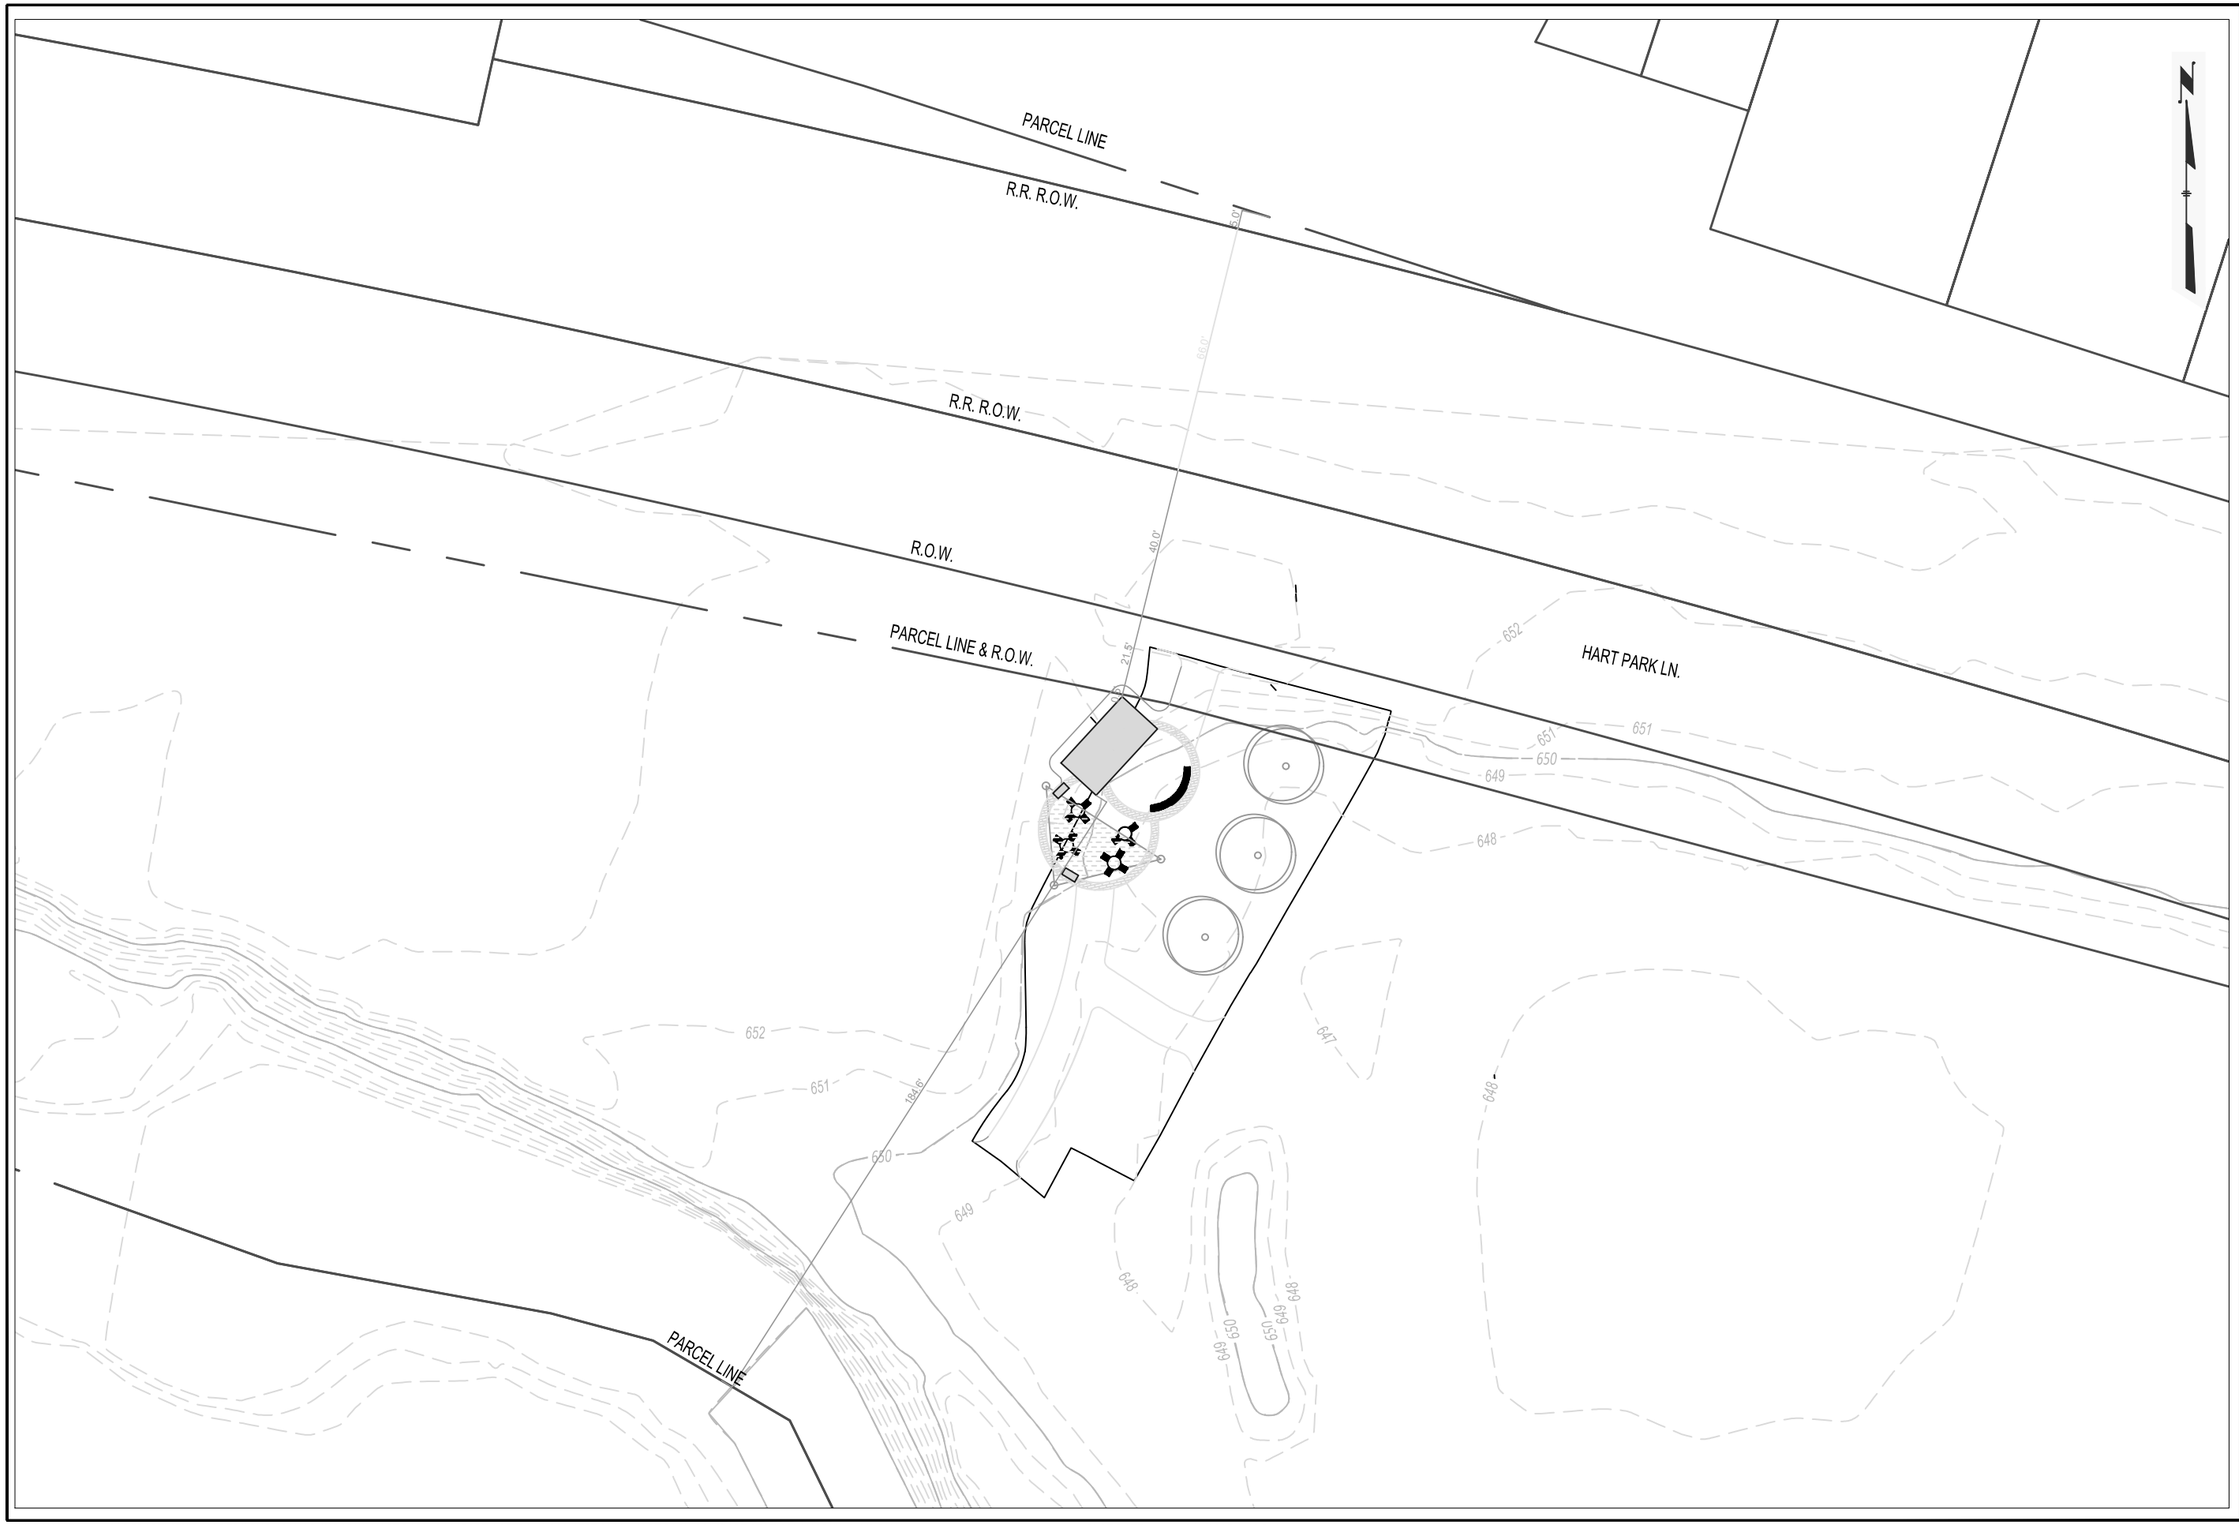

DATE	DESCRIPTION

CITY OF WAUWATOSA
ENGINEERING SERVICES DIVISION

HART PARK COMFORT STATION

DRAFT PLAN - PARCEL LINES

CONTRACT:
FILE NO:
DRAWN BY: SG
CHECKED BY:
SCALE: NTS

C1.4

FILE NAME : S:\DEPARTMENT FOLDERS\PUBLIC WORKS\PARKS\HART PARK\COMFORT-SOFTBALL\CONCEPT PLAN\HART PARK COMFORT STATION_WORKING_V2.DWG PLOT DATE : 9/8/2025 2:48 PM