2026.05.15

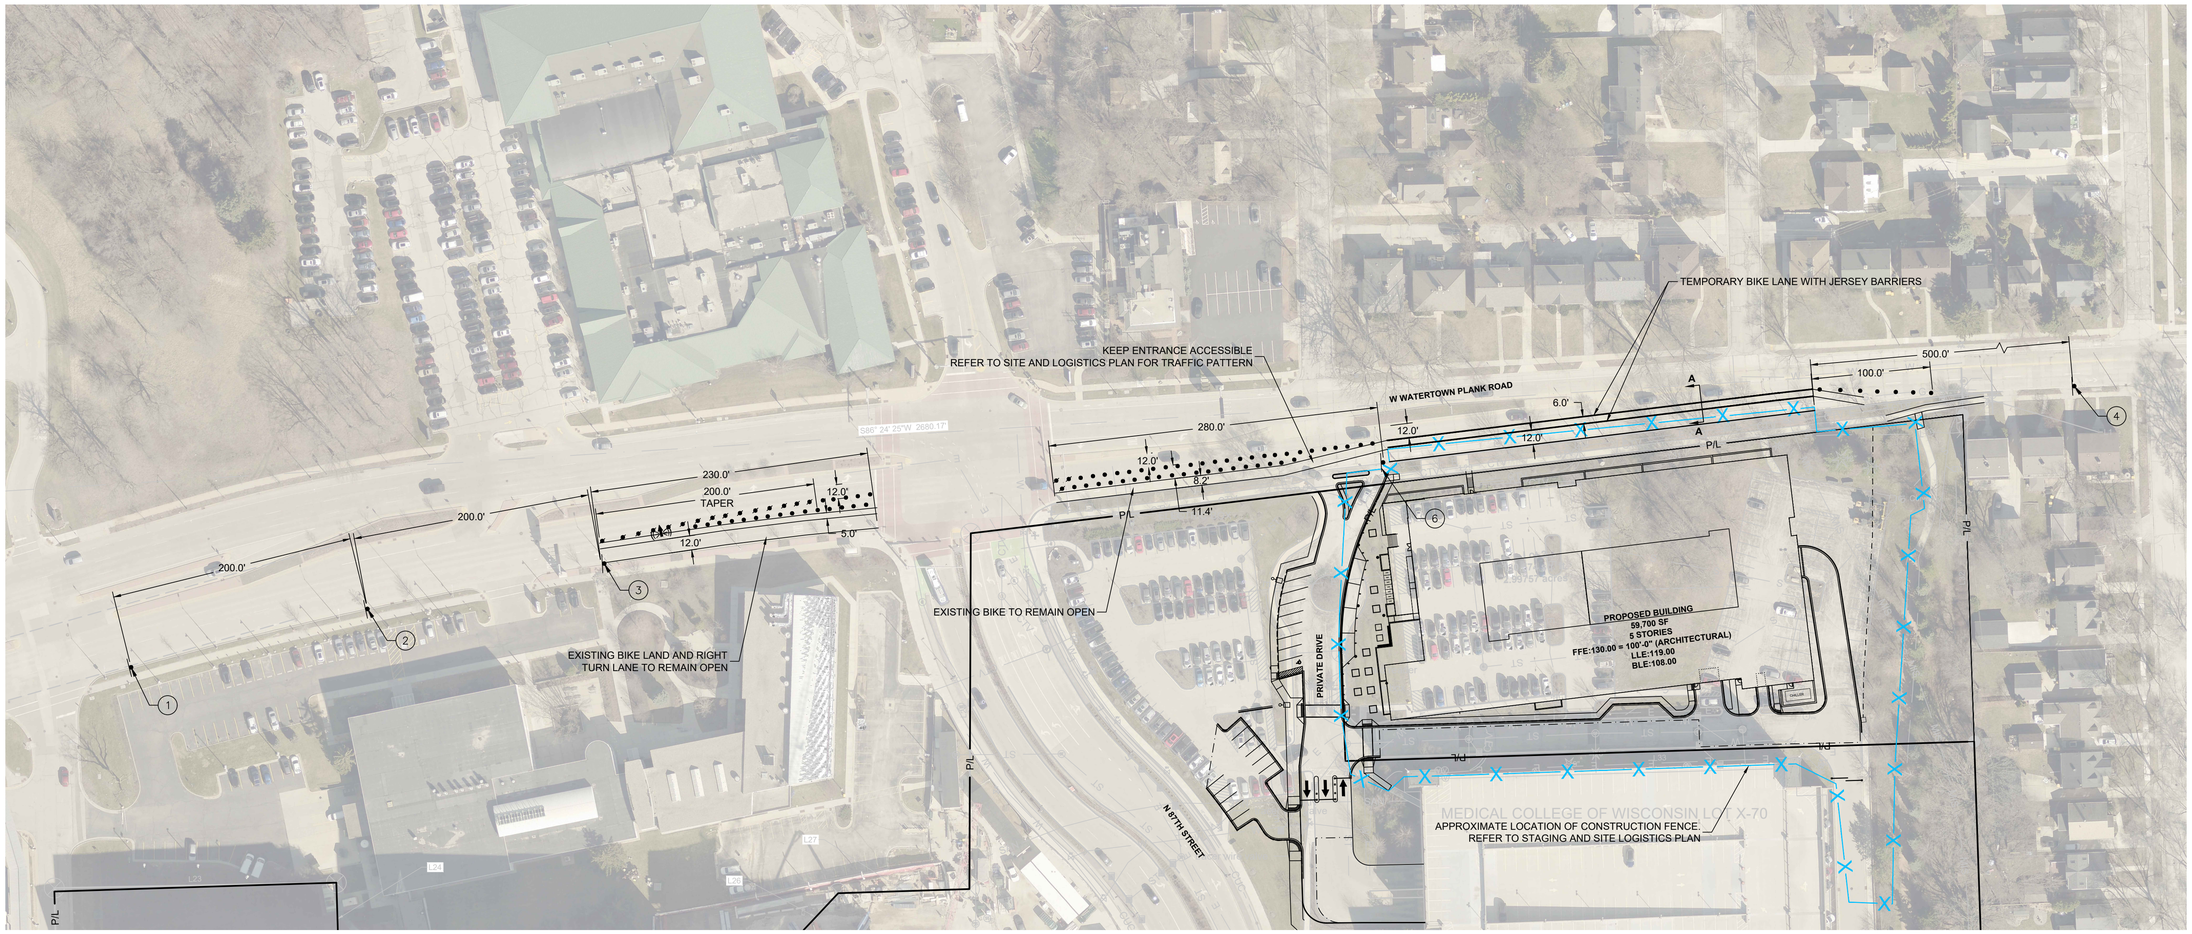


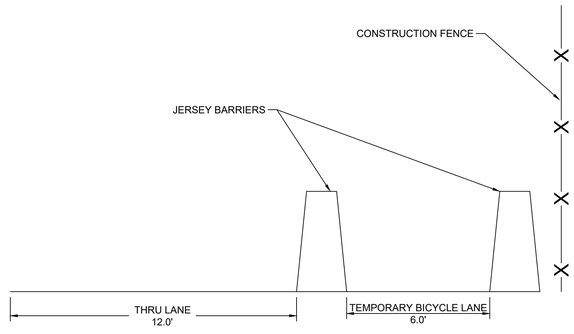


**SECTION A-A**

1

W9-2L
SIZE

2

R3-7R
SIZE

3

G20-2A
48"X24"

4

R11-2L
48" X 30"

TYPE III BARRICADE

5

TO OBTAIN LOCATIONS OF PARTICIPANTS UNDERGROUND FACILITIES BEFORE YOU DIG IN WISCONSIN

CALL DIGGERS HOTLINE
1-800-242-8511
TOLL FREE

WIS STATUTE 182.0175(1974) REQUIRES MIN. 3 WORK DAYS NOTICE BEFORE YOU EXCAVATE

MILW. AREA 259-1181

THE UNDERGROUND UTILITY INFORMATION SHOWN ON THIS MAP IS BASED ON FIELD MARKINGS AND INFORMATION FURNISHED BY UTILITY COMPANIES AND THE LOCAL MUNICIPALITY. WHILE THIS INFORMATION IS BELIEVED TO BE RELIABLE, ITS ACCURACY AND COMPLETENESS CANNOT BE GUARANTEED.

**LEGEND:**

- PROPOSED TRAFFIC CONTROL DRUM
- PROPOSED TRAFFIC CONTROL DRUM WITH TYPE "C" STEADY BURN LIGHT
- PROPOSED TRAFFIC CONTROL SIGN PERMANENT SUPPORT
- CONNECTED ARROW BOARD

NOTES:

1. TRAFFIC CONTROL LOCATIONS AS SHOWN IN THE PLAN ARE SUGGESTED LOCATIONS AND EXACT LOCATIONS WILL BE DETERMINED BY THE ENGINEER IN THE FIELD. ADDITIONAL SIGNING MAY BE REQUIRED BY CITY OR ENGINEER FOR INFORMATIONAL SAFETY REASONS.
2. TRAFFIC CONTROL SHALL BE IN ACCORDANCE WITH WISDOT SDD.
3. ALL SIGNS ARE 48"X48" UNLESS OTHERWISE NOTED IN THE DETAIL CALLOUTS ABOVE.
4. COVER ANY EXISTING SIGNS THAT ARE IN CONFLICT WITH TRAFFIC CONTROL SIGNS.
5. WHENEVER THE CONTRACTOR'S ACTIVITIES SHALL OBSTRUCT THROUGH TRAFFIC, THERE SHALL BE A SUFFICIENT MINIMUM OF TWO FLAGMEN ON DUTY TO GUIDE THE TRAFFIC, AND THE CONTRACTOR SHALL FURNISH AND INSTALL ALL TEMPORARY SIGNING AND BARRICADES REQUIRED TO SAFELY DIRECT THE TRAVELING PUBLIC AROUND THE OBSTRUCTED AREA.
6. AS A MINIMUM, SUITABLE BARRICADES AND DRUMS SHALL BE ERECTED AND MAINTAINED AT EACH END OF THE OBSTRUCTED SECTION AND AT ALL AFFECTED ROADWAY INTERSECTIONS.
7. ALL SIGNING AND BARRICADES SHALL BE DONE IN ACCORDANCE WITH THE LATEST REVISION OF PART VI, TRAFFIC CONTROL FOR SHEET AND HIGHWAY CONSTRUCTION AND MAINTENANCE OPERATIONS OF THE U.S. DEPARTMENT OF TRANSPIRATION, "MANUAL ON UNIFORM TRAFFIC CONTROL DEVICES" FOR STREETS AND HIGHWAYS AND SECTION 643. OF THE "STATE SPECIFICATIONS".
8. CONTRACTOR SHALL PROVIDE A MINIMUM OF 7 DAYS NOTICE TO WISDOT STAFF FOR REQUESTING LANE CLOSURE/DETOUR.
9. MAINTAIN MAXIMUM 2" DROP-OFF WITHIN 8' OF TRAVELED LANE IN ACCORDANCE WITH WISDOT STANDARD SPECIFICATIONS, 104.6.1.2.3.
10. SOUTHBOUND WORK NOT TO BE CONSTRUCTED AT THE SAME TIME AS NORTHBOUND WORK.


THE SIGMA GROUP
Single Source. Sound Solutions.
www.thesigmagroup.com
1300 West Canal Street
Milwaukee, WI 53233
Phone: 414-643-4200
Fax: 414-643-4210


N

GRAPHIC SCALE
0 60 120

# MCW STUDENT HOUSING
8701 WATERTOWN PLANK ROAD
WAUWATOSA, WI 53213

TRAFFIC CONTROL PLAN

| ISSUANCE | DATE |
|---|---|
| SD SUBMITTAL | 12-19-2025 |
| DRB SUBMITTAL | 01-19-2026 |
| CITY RESUBMITTAL | 04-06-2026 |
| DRB SUBMITTAL | 04-29-2026 |
| CITY RESUBMITTAL | 05-15-2026 |
| ---- | |
| ---- | |
| ---- | |
| ---- | |
| ---- | |

| NO. REVISION | DATE |
|---|---|
| ---- | |
| ---- | |
| ---- | |
| ---- | |
| ---- | |
| ---- | |
| ---- | |
| ---- | |
| ---- | |
| ---- | |

| | |
|---|---|
| PROJECT NO: | 24308 |
| DESIGN DATE: | ---- |
| PLOT DATE: | 2026.05.15 |
| DRAWN BY: | AKK |
| CHECKED BY: | ---- |
| APPROVED BY: | ---- |

SHEET NO:
C600

AKUSKE
C600
24308

I:\general capital\24308 - mcw student housing development\060 CAD\030_Production Sheets\100_Civil\C600 Traffic Control Plan.dwg