
MOSS UNIVERSAL PARK PAVILION

WAUWATOSA DESIGN REVIEW BOARD



Kahler Slater

raSmith

12/26/2023








Known as 10300 & 10500 West Wisconsin Avenue, in the City of Wauwatosa, Milwaukee County, Wisconsin.

Being a part of the Southwest 1/4 and Southeast 1/4 of the Northwest 1/4 of Section 29, Township 7 North, Range 21 East, in the City of Wauwatosa, Milwaukee County, Wisconsin.


NOTES:
Bearings are based on Wisconsin State Plane Coordinates, NAD 1983/2011.

Elevations refer to City of Wauwatosa Datum.

Recorded easements, if any, are not shown.

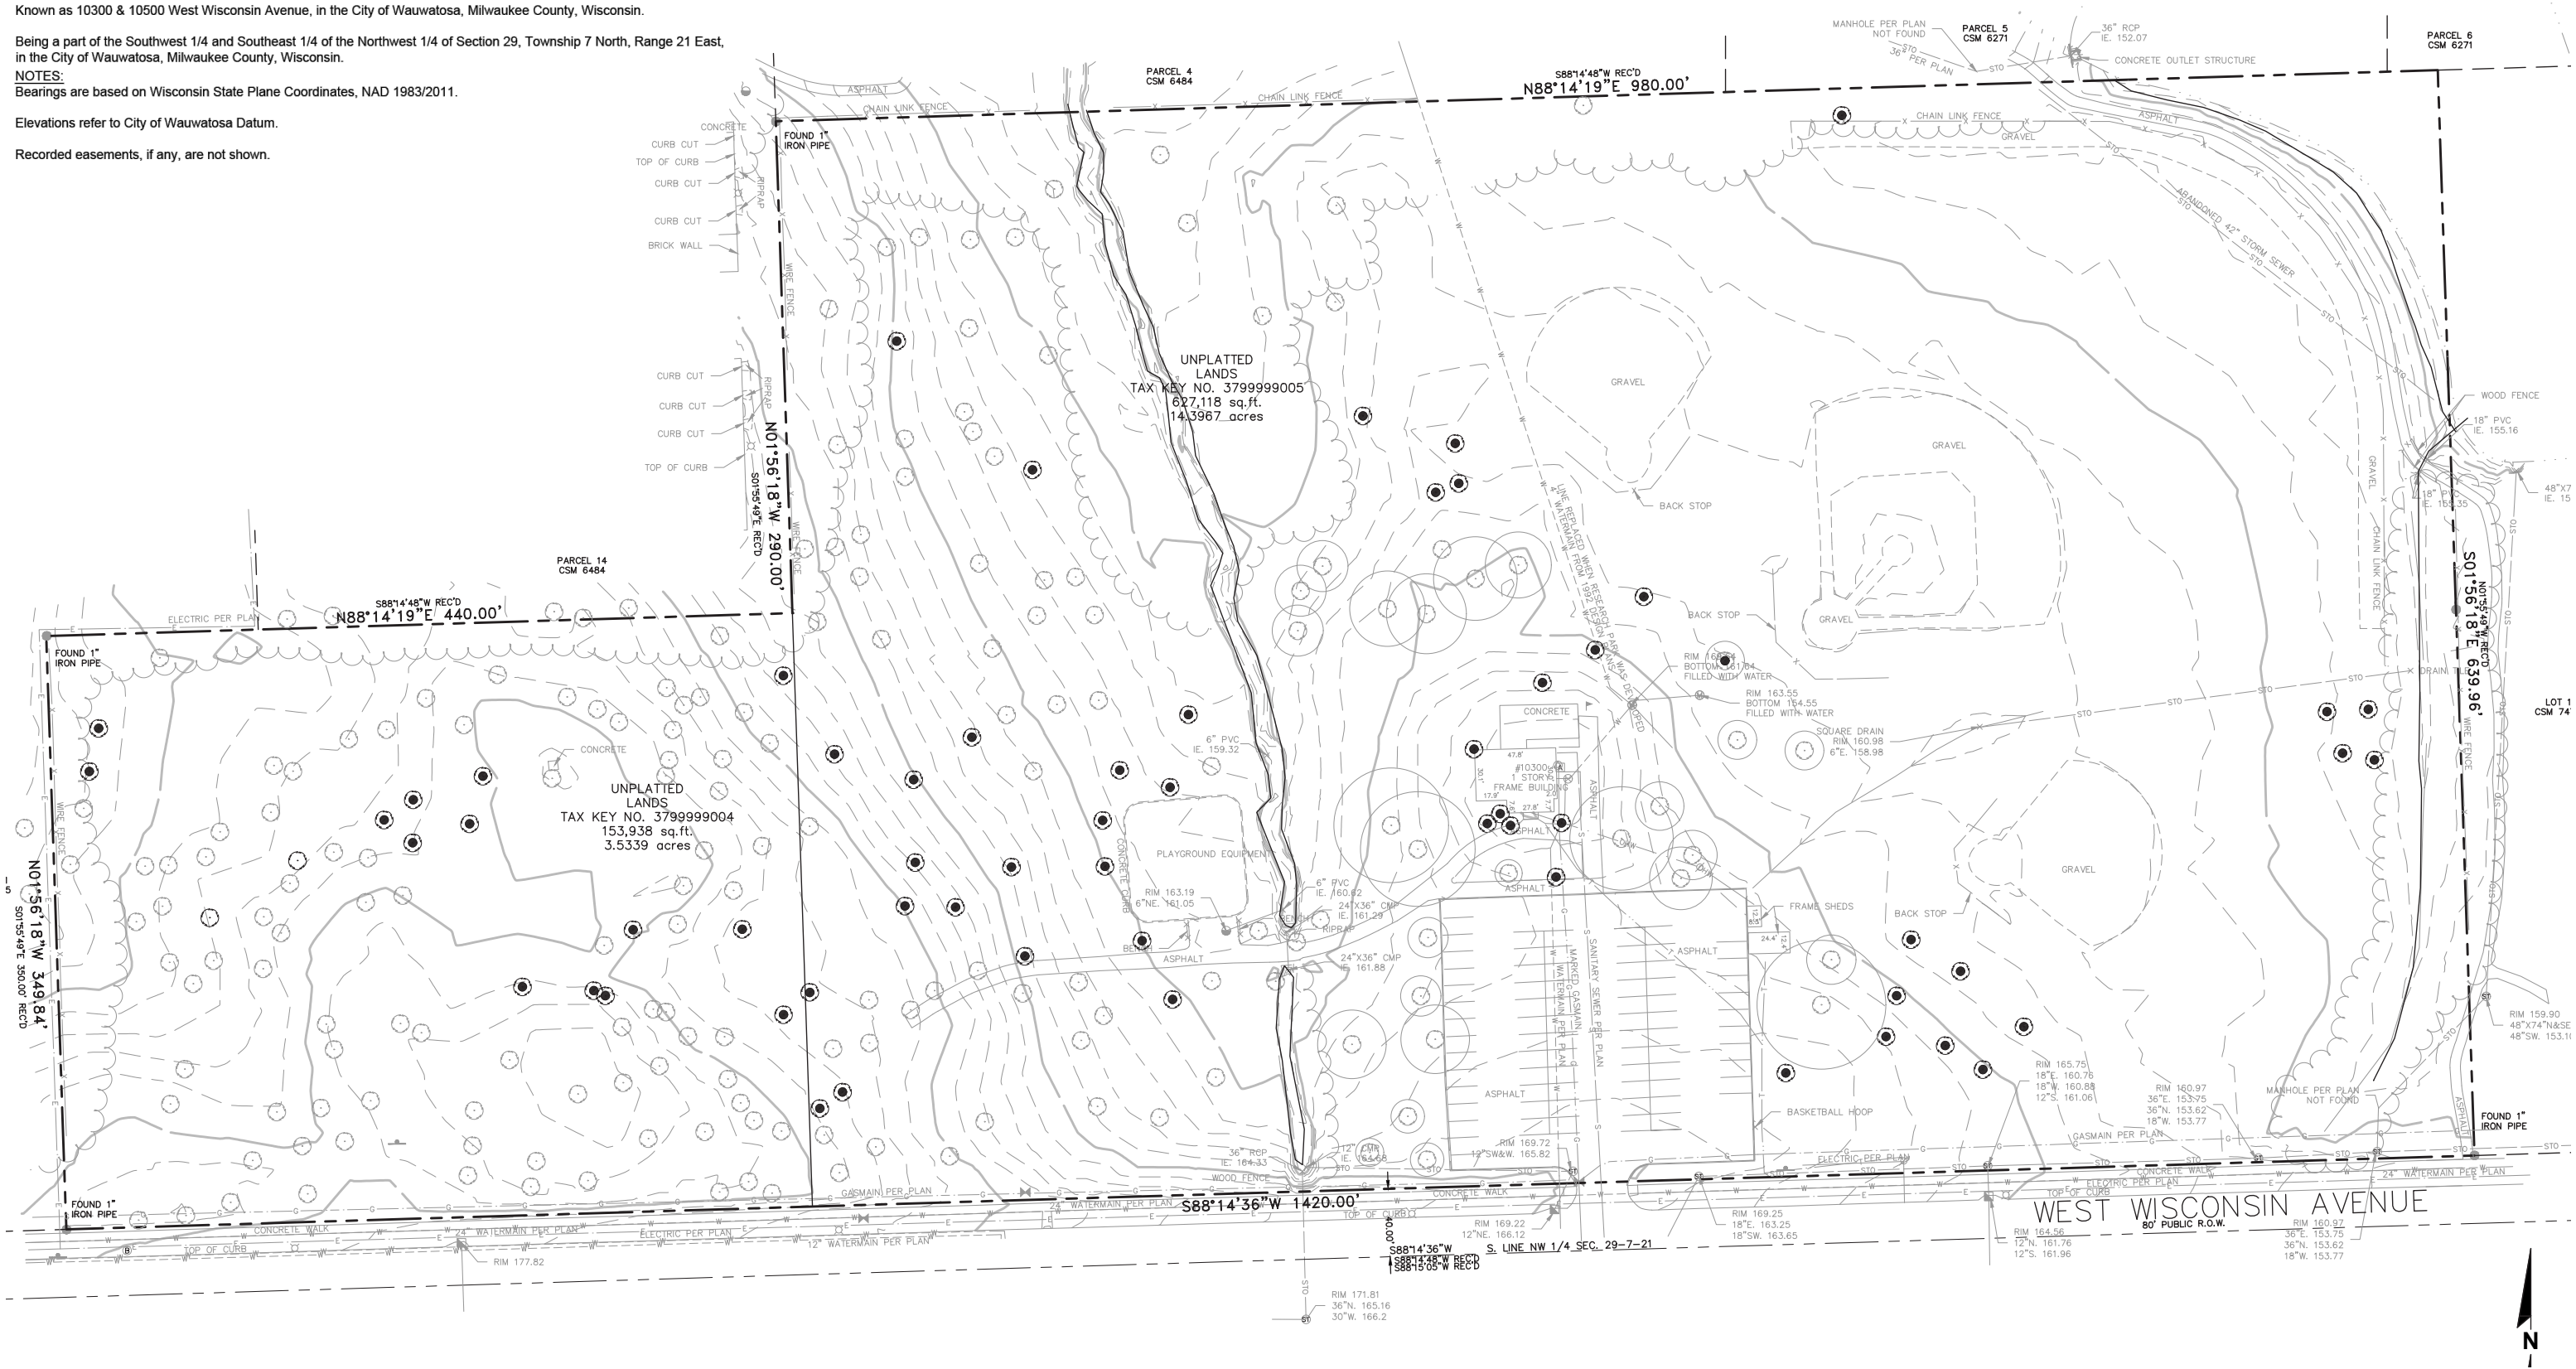

(see attached "Civil" package for scaled drawing)

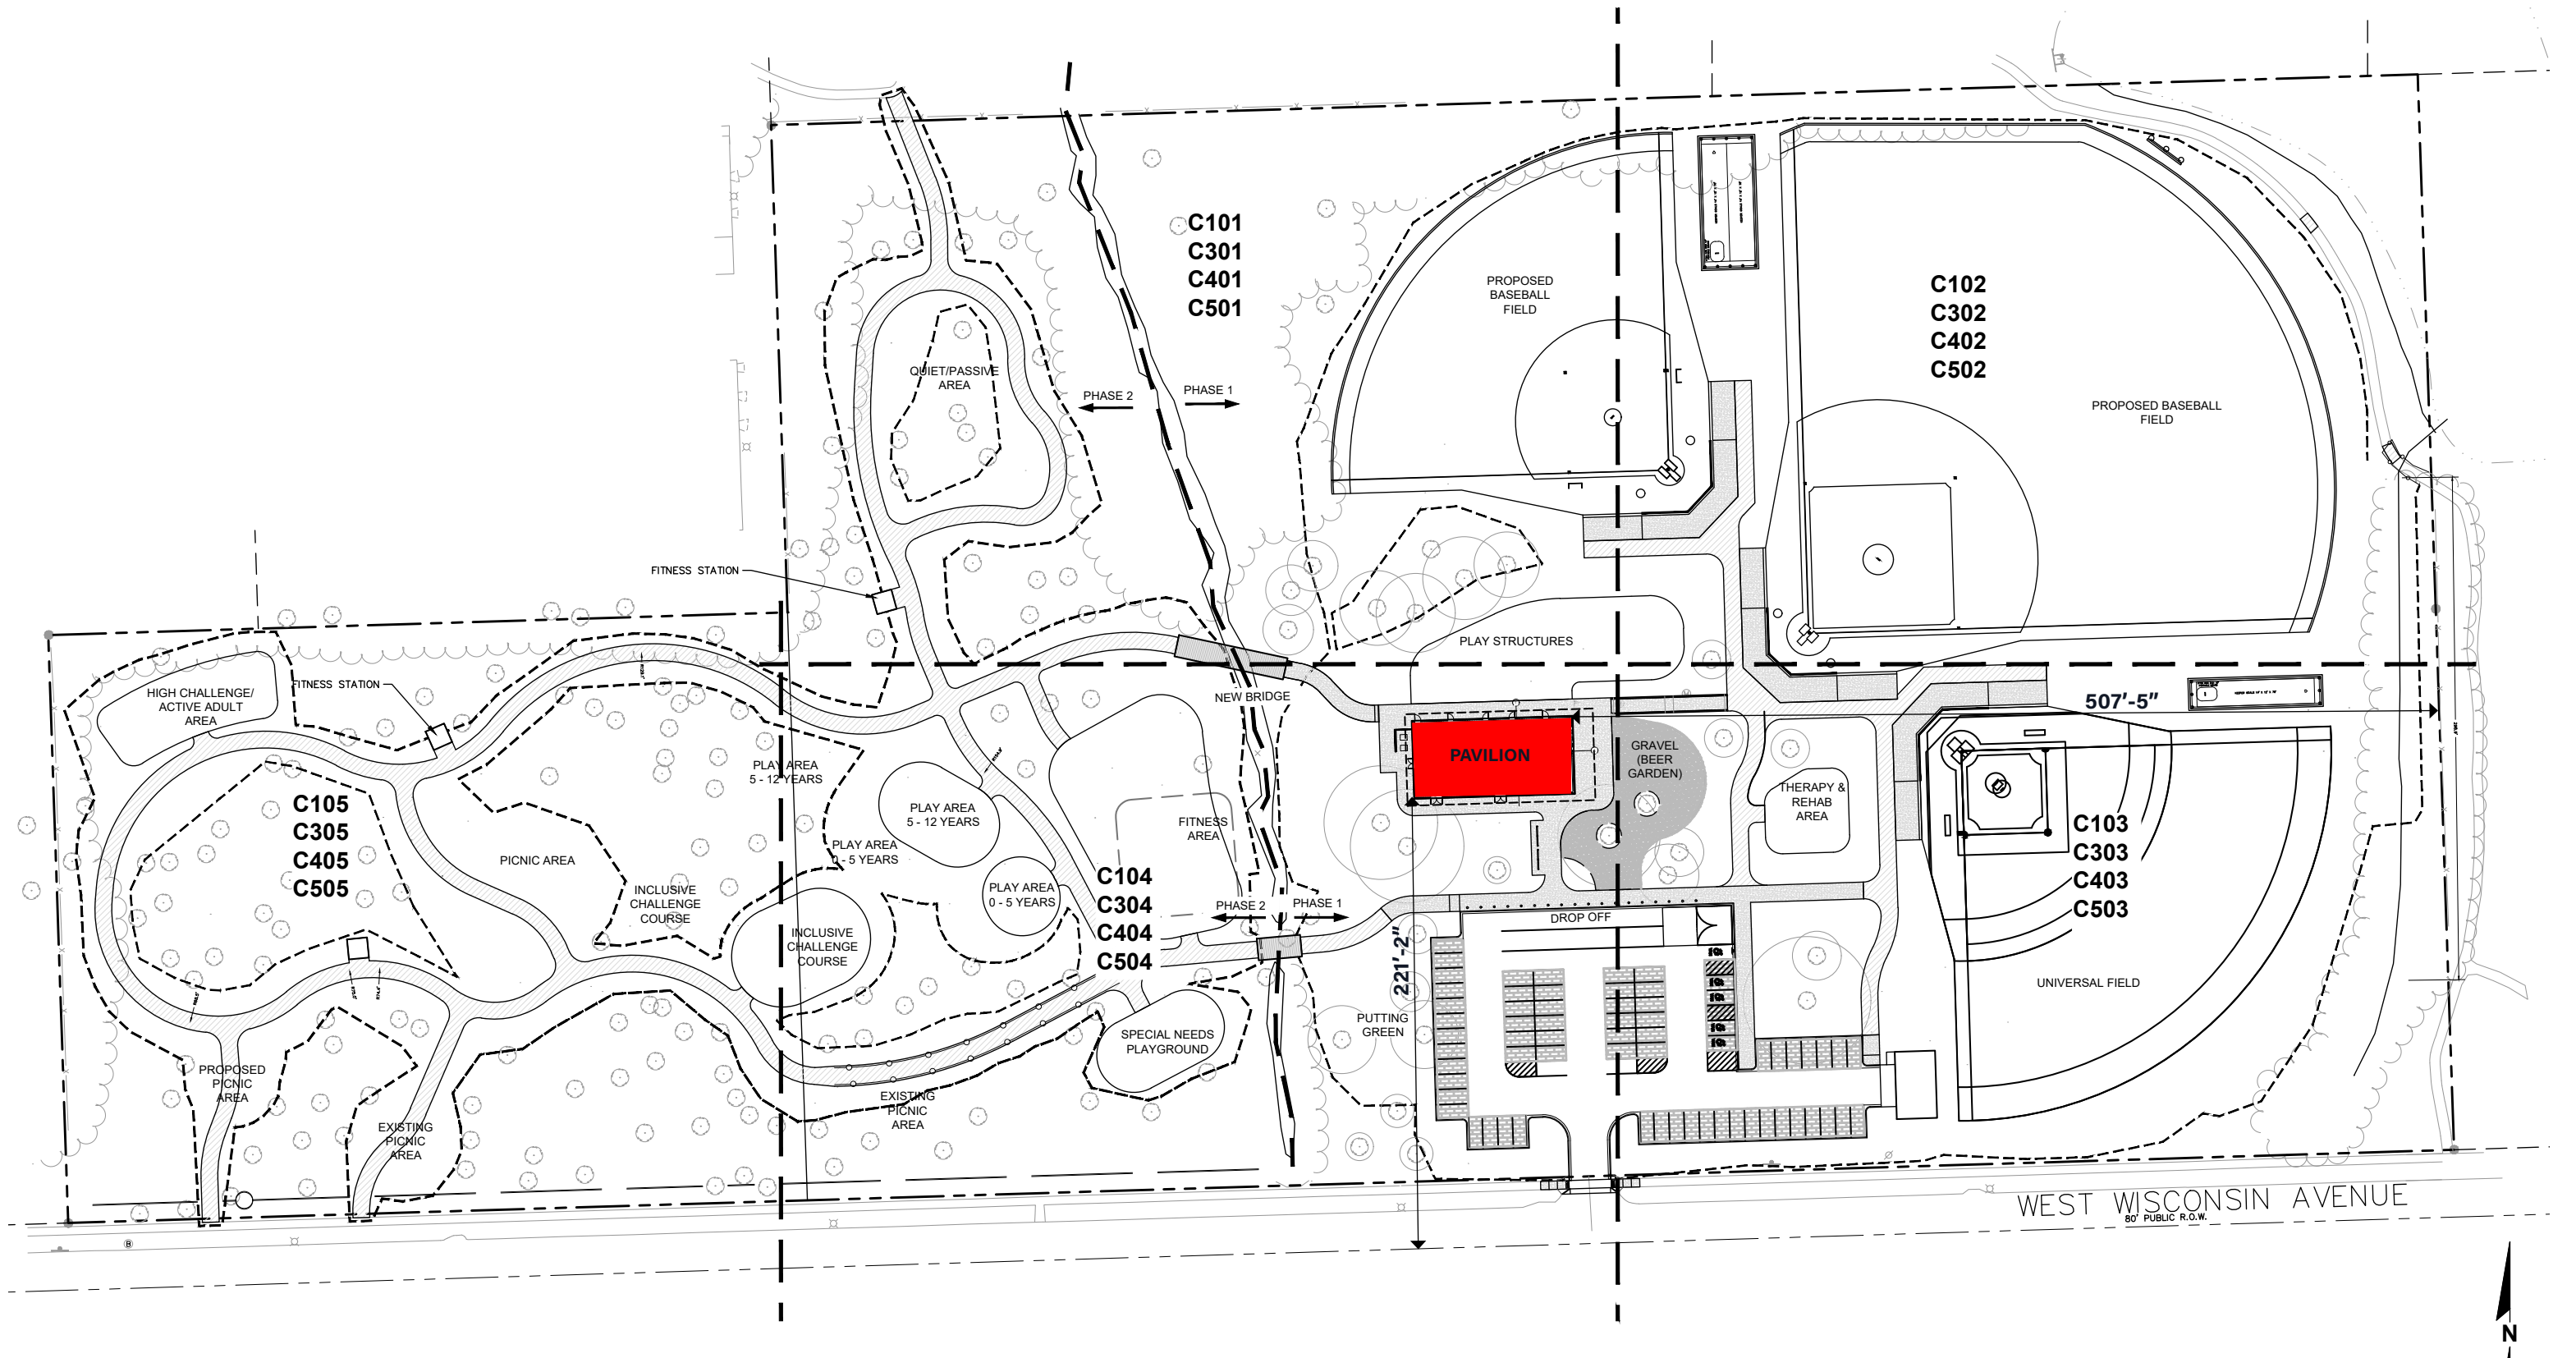

(see attached "Civil" package for scaled drawing)



1 FIRST FLOOR PLAN
1/8" = 1'-0"



