


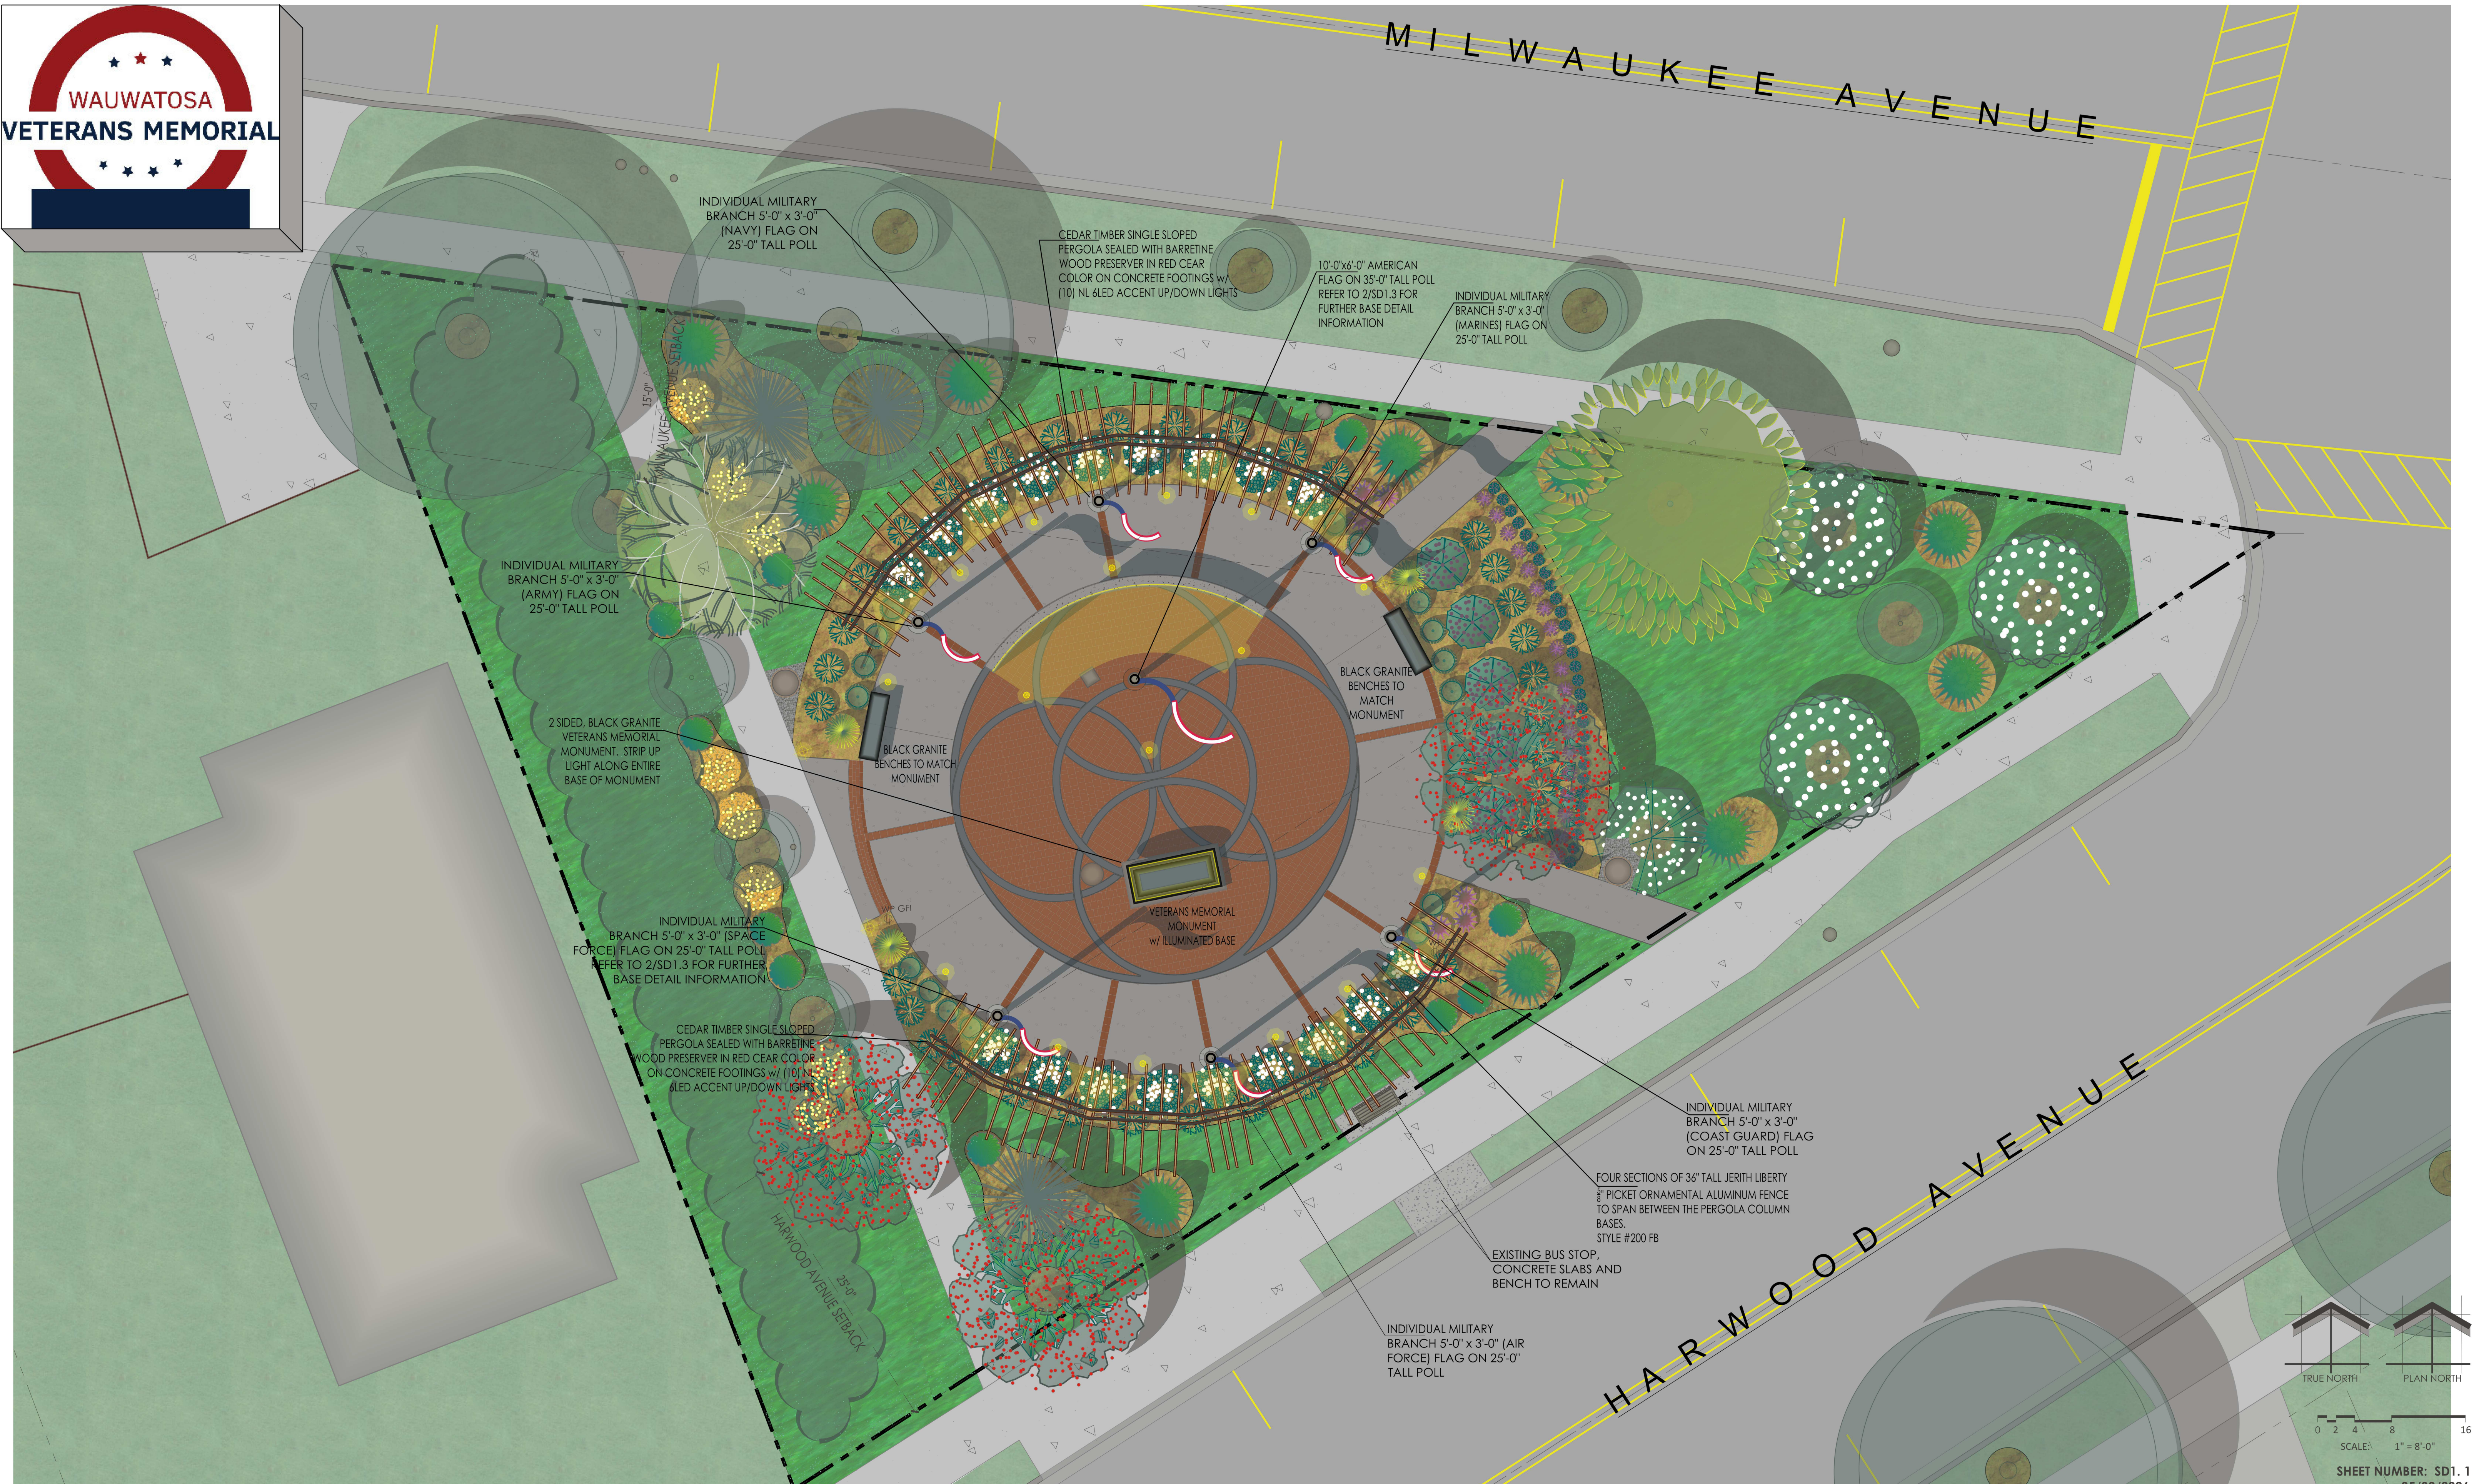

WAUWATOSA VETERANS MEMORIAL PLAZA - WAUWATOSA, WI

Proposed Wauwatosa Veteran Park Site Plan

Schematic - Not for Construction



Landscape Consulting
& Master Planning Design Services
11525 W. North Avenue Suite 1B
Wauwatosa, WI 53226
Tel. (414) 476-1204
www.insitedesigninc.com
mdavis@insitedesigninc.com

0 1 2 4 8
SCALE: 1" = 4'-0"

SHEET NUMBER: SD1.3
05/30/2026
L23-025

WAUWATOSA VETERANS MEMORIAL PLAZA - WAUWATOSA, WI

Proposed Wauwatosa Veteran Park Thru-Section Looking East

Schematic - Not for Construction



Landscape Consulting
& Master Planning Design Services
11525 W. North Avenue Suite 1B
Wauwatosa, WI 53226
Tel. (414) 476-1204
www.insitedesigninc.com
mdavis@insitedesigninc.com


0 1 2 4 8
SCALE: 1" = 4'-0"


SHEET NUMBER: SD1.4
05/30/2026
L23-025


WAUWATOSA VETERANS MEMORIAL PLAZA - WAUWATOSA, WI

Proposed Wauwatosa Veteran Park Thru-Section Looking West

Schematic - Not for Construction

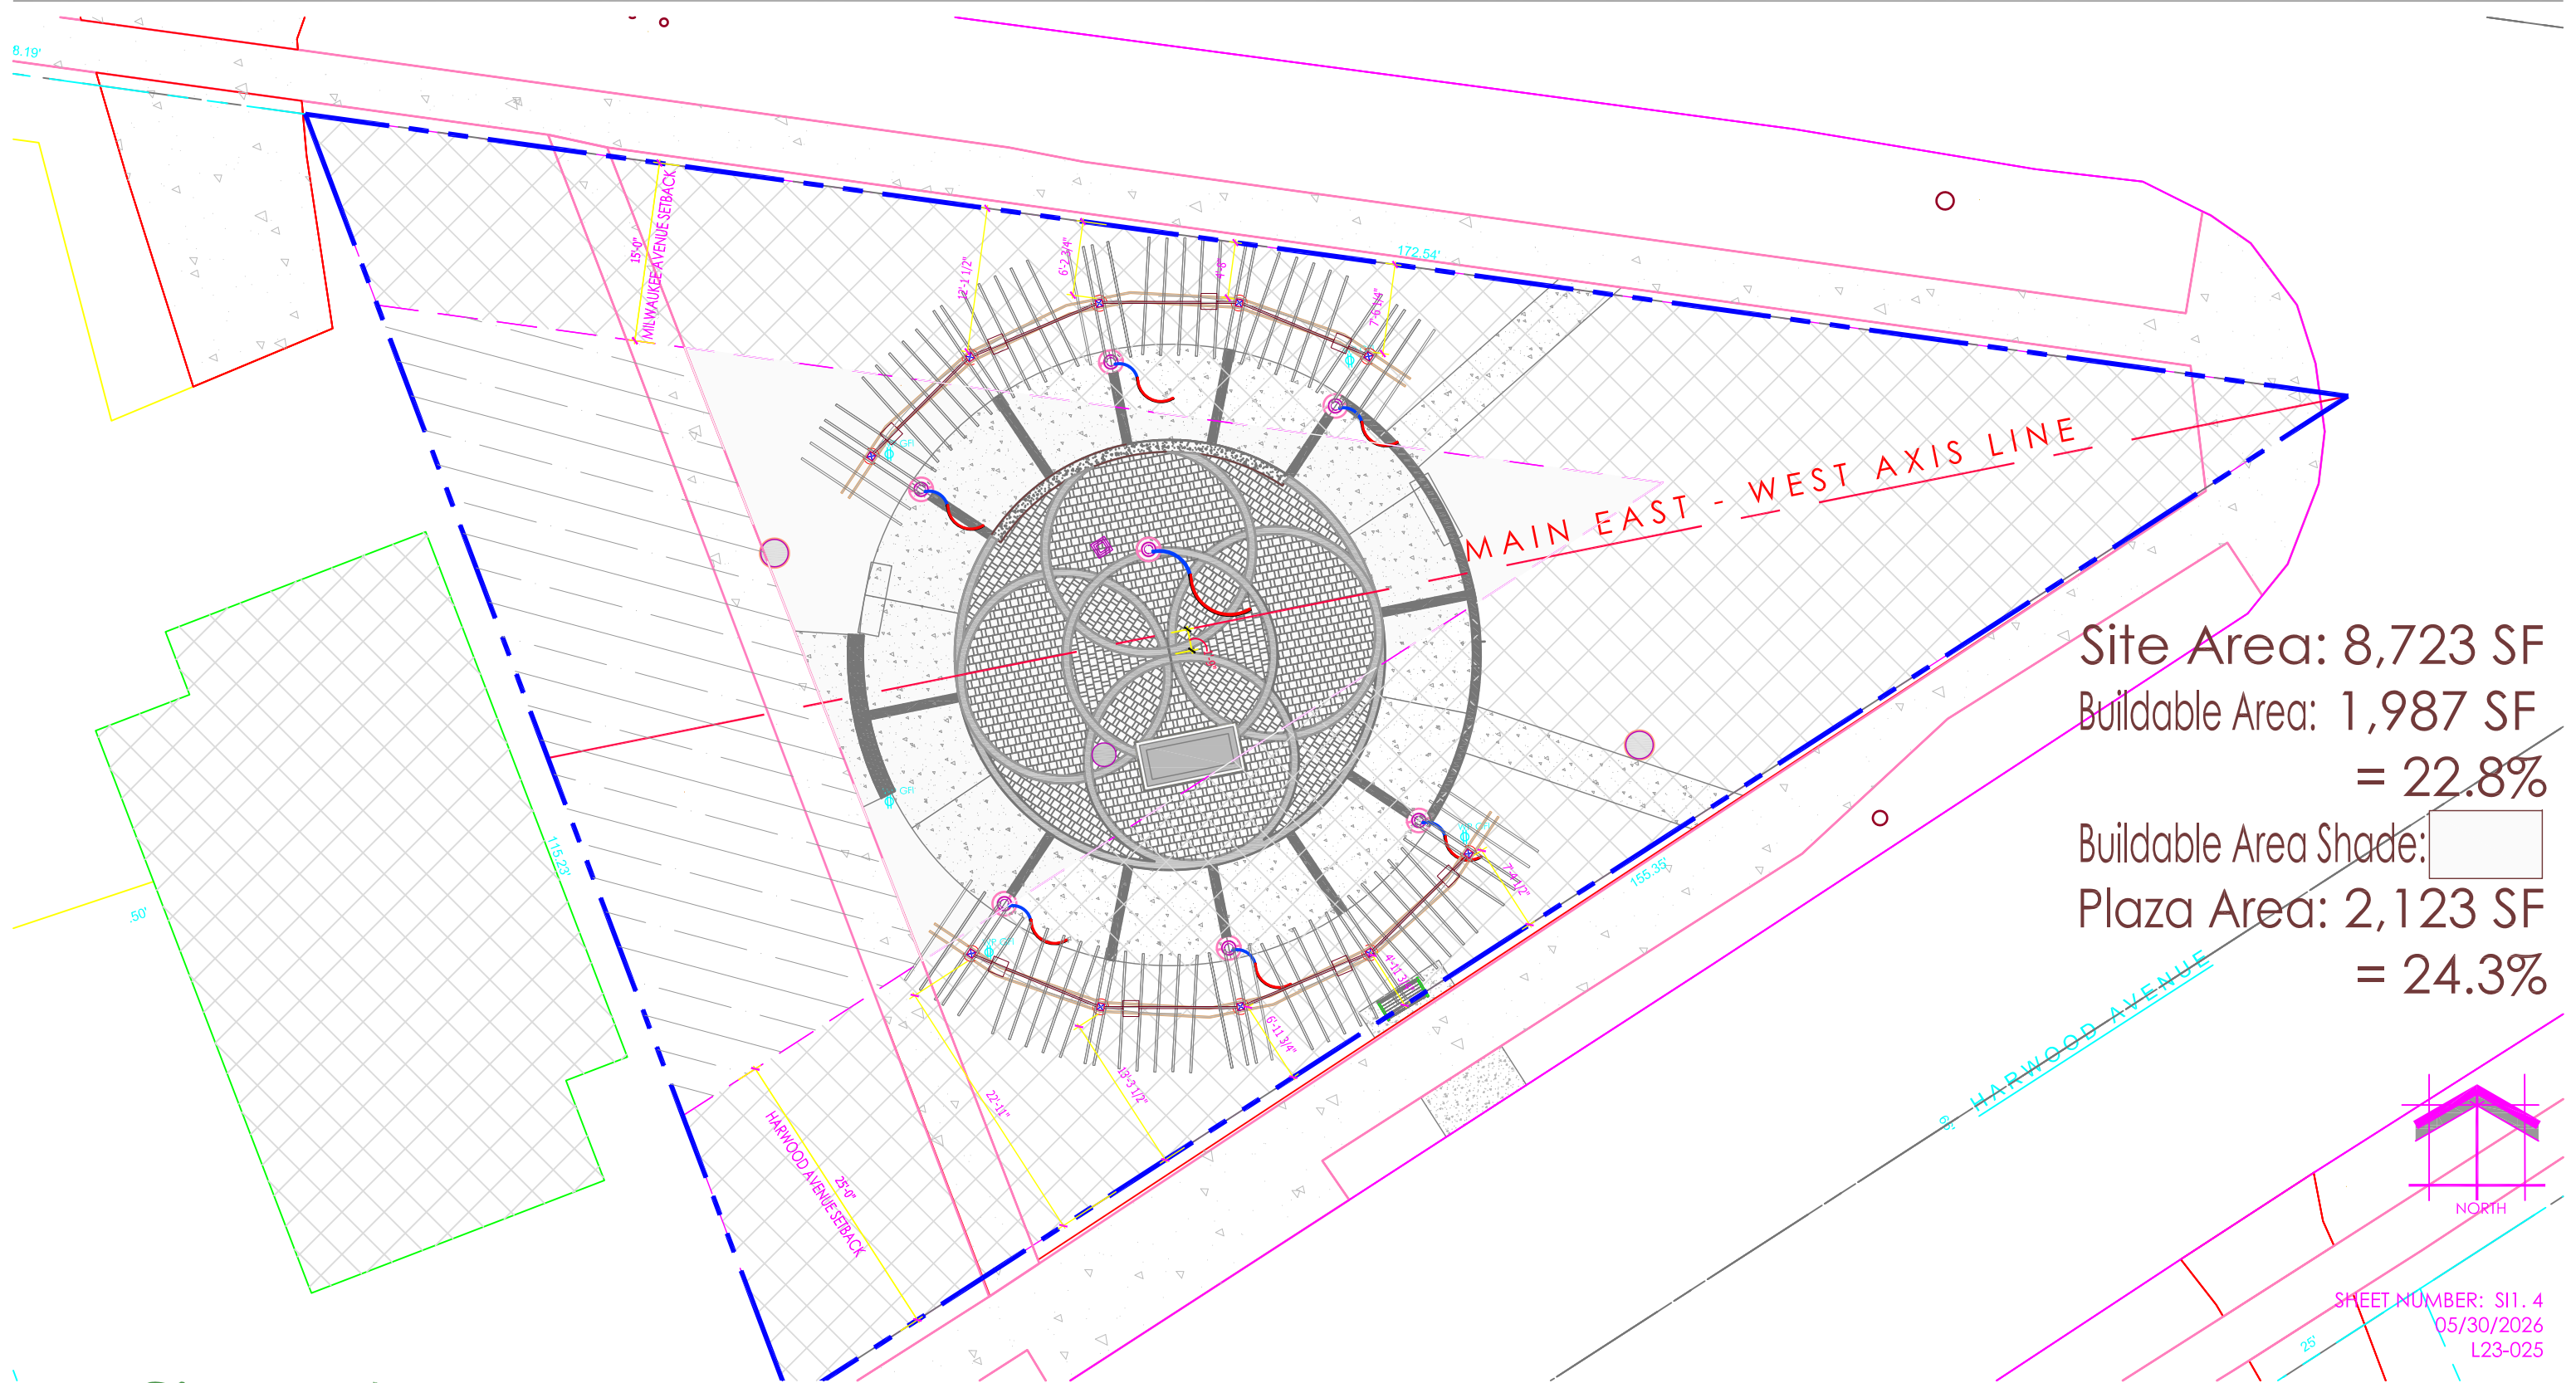

 Site Area: 8,723 SF
Buildable Area: 1,987 SF
= 22.8%
Buildable Area Shade: 
Plaza Area: 2,123 SF
= 24.3%

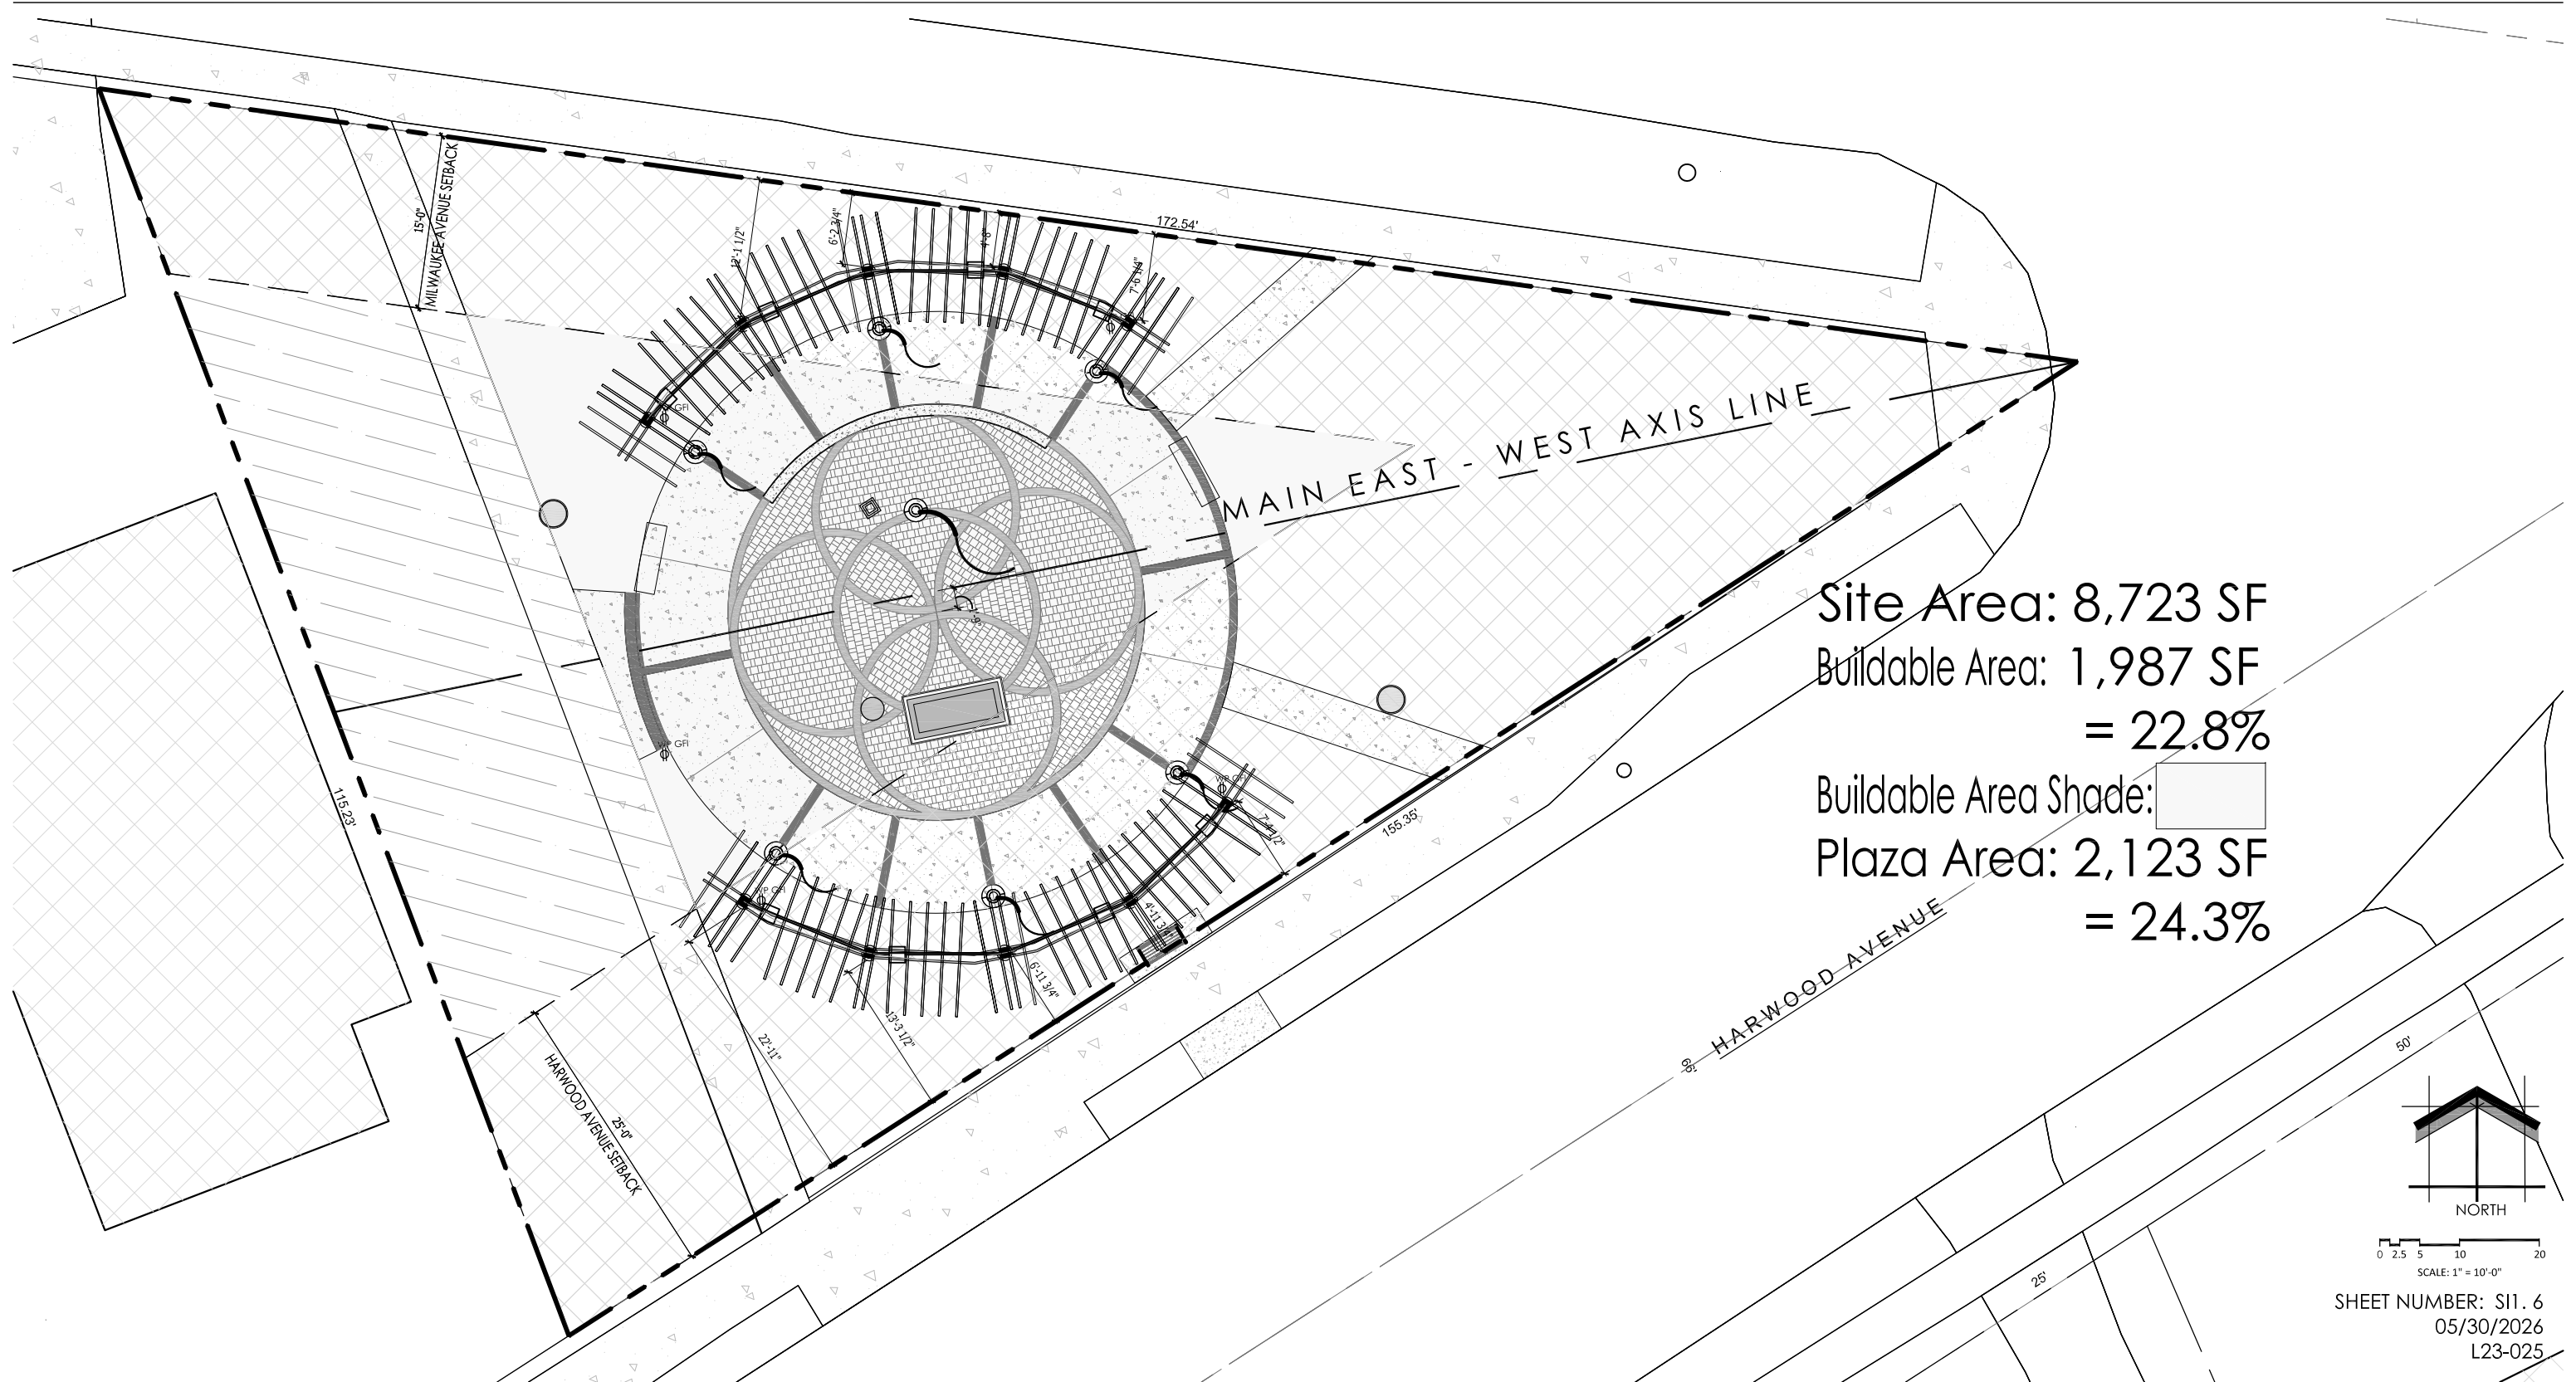

WAUWATOSA VETERANS MEMORIAL PLAZA - WAUWATOSA, WI

Partial Signature Map

