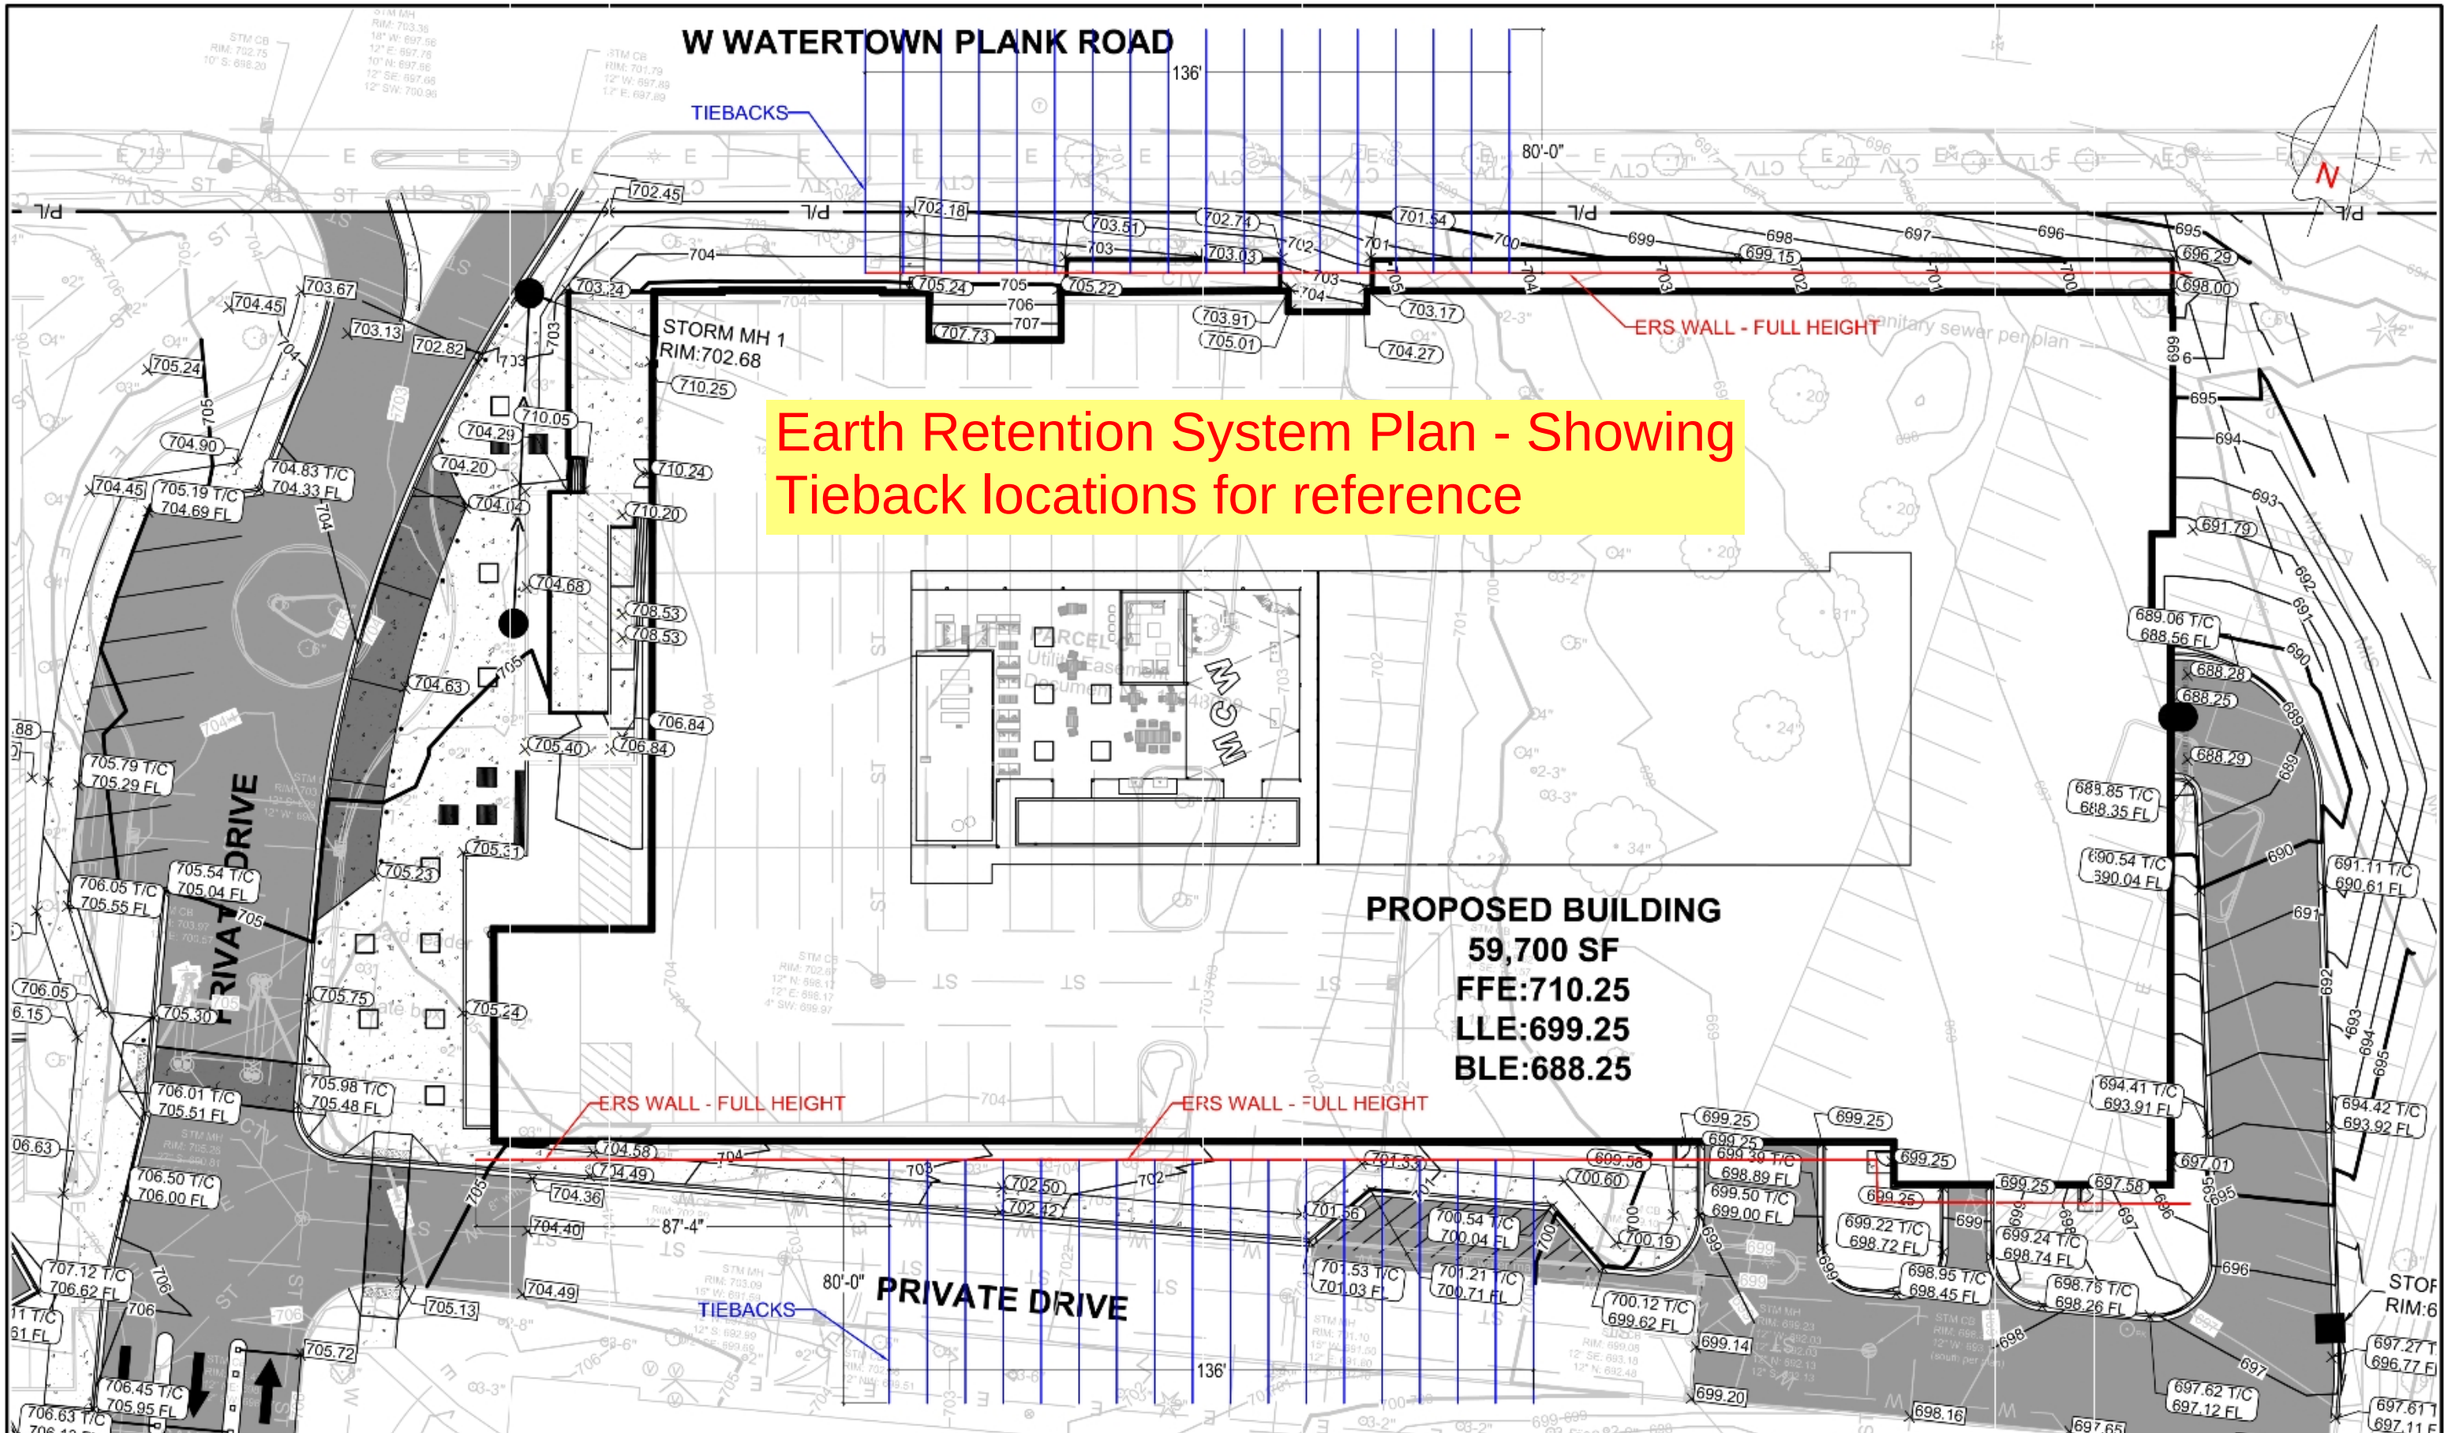

Midwest Drilled Foundations & Engineering, Inc.
200 S. Prairie Avenue
Waukesha, WI 53186

Subject: Commons at MCW	Revision # / Description of Revision / By / Date	Job No. 26-000	Date 4/29/2026	Drawn By D.G.
Notes: Plan View		Contractor MDF&E	Scale N.T.S.	Sheet 1 of 1